



Proposed West Front Elevation  
1 : 50



Proposed North Side Elevation  
1 : 50




Proposed South Side Elevation  
1 : 50



Proposed East Rear Elevation  
1 : 50



- Notes:
1. THE COPYRIGHT OF THIS DRAWING IS VESTED IN ARCHEVOLVE AND IT MAY NOT BE REPRODUCED IN WHOLE OR PART OR USED FOR THE MANUFACTURE OF ANY ARTICLE WITHOUT THE EXPRESS PERMISSION OF THE COPYRIGHT HOLDERS.
  2. WORK TO FIGURED DIMENSIONS ONLY.
  3. THIS DRAWING IS TO BE READ IN CONJUNCTION WITH ALL RELEVANT ARCHITECT'S, SERVICE ENGINEER'S AND ARCHEVOLVE AND SPECIFICATIONS.

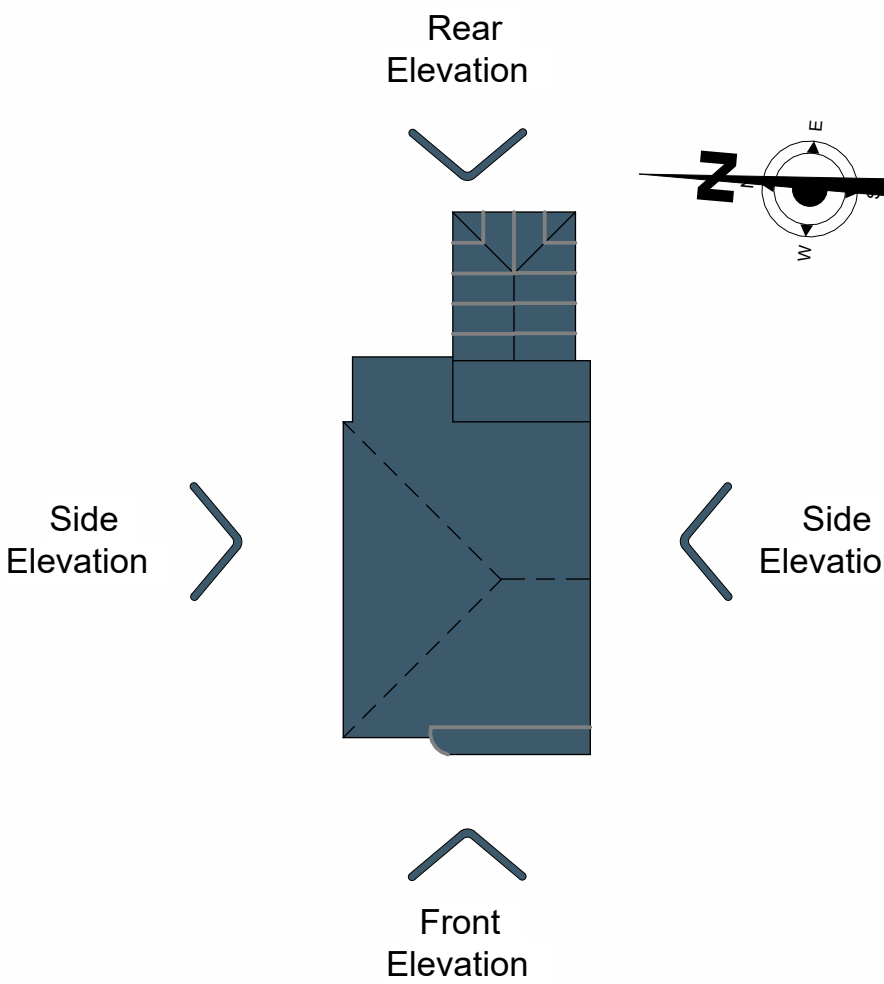

| Revision Number | Revision Description | Issued by | Revision Date |
|-----------------|----------------------|-----------|---------------|
|-----------------|----------------------|-----------|---------------|

DATE: 18/12/25 STATUS: PLANNING ISSUE SHEET SIZE: A1

SCALE: 1 : 50 DRAWN: AP CHECKED:

CLIENT: Chris Rudrum  
7 Allington Road  
Worthing  
West Sussex  
BN14 8QD

SITE ADDRESS:

DRAWING: Second Storey Extension  
TITLE: Proposed Elevations

PROJECT NO: APC/186/25/06  
DRAWING NO: APC/186/25/06  
REVISION:

  
**ARCHEVOLVE**  
// design @archevolve.co.uk  
// www. archevolve.co.uk  
// 01798 879894  
