



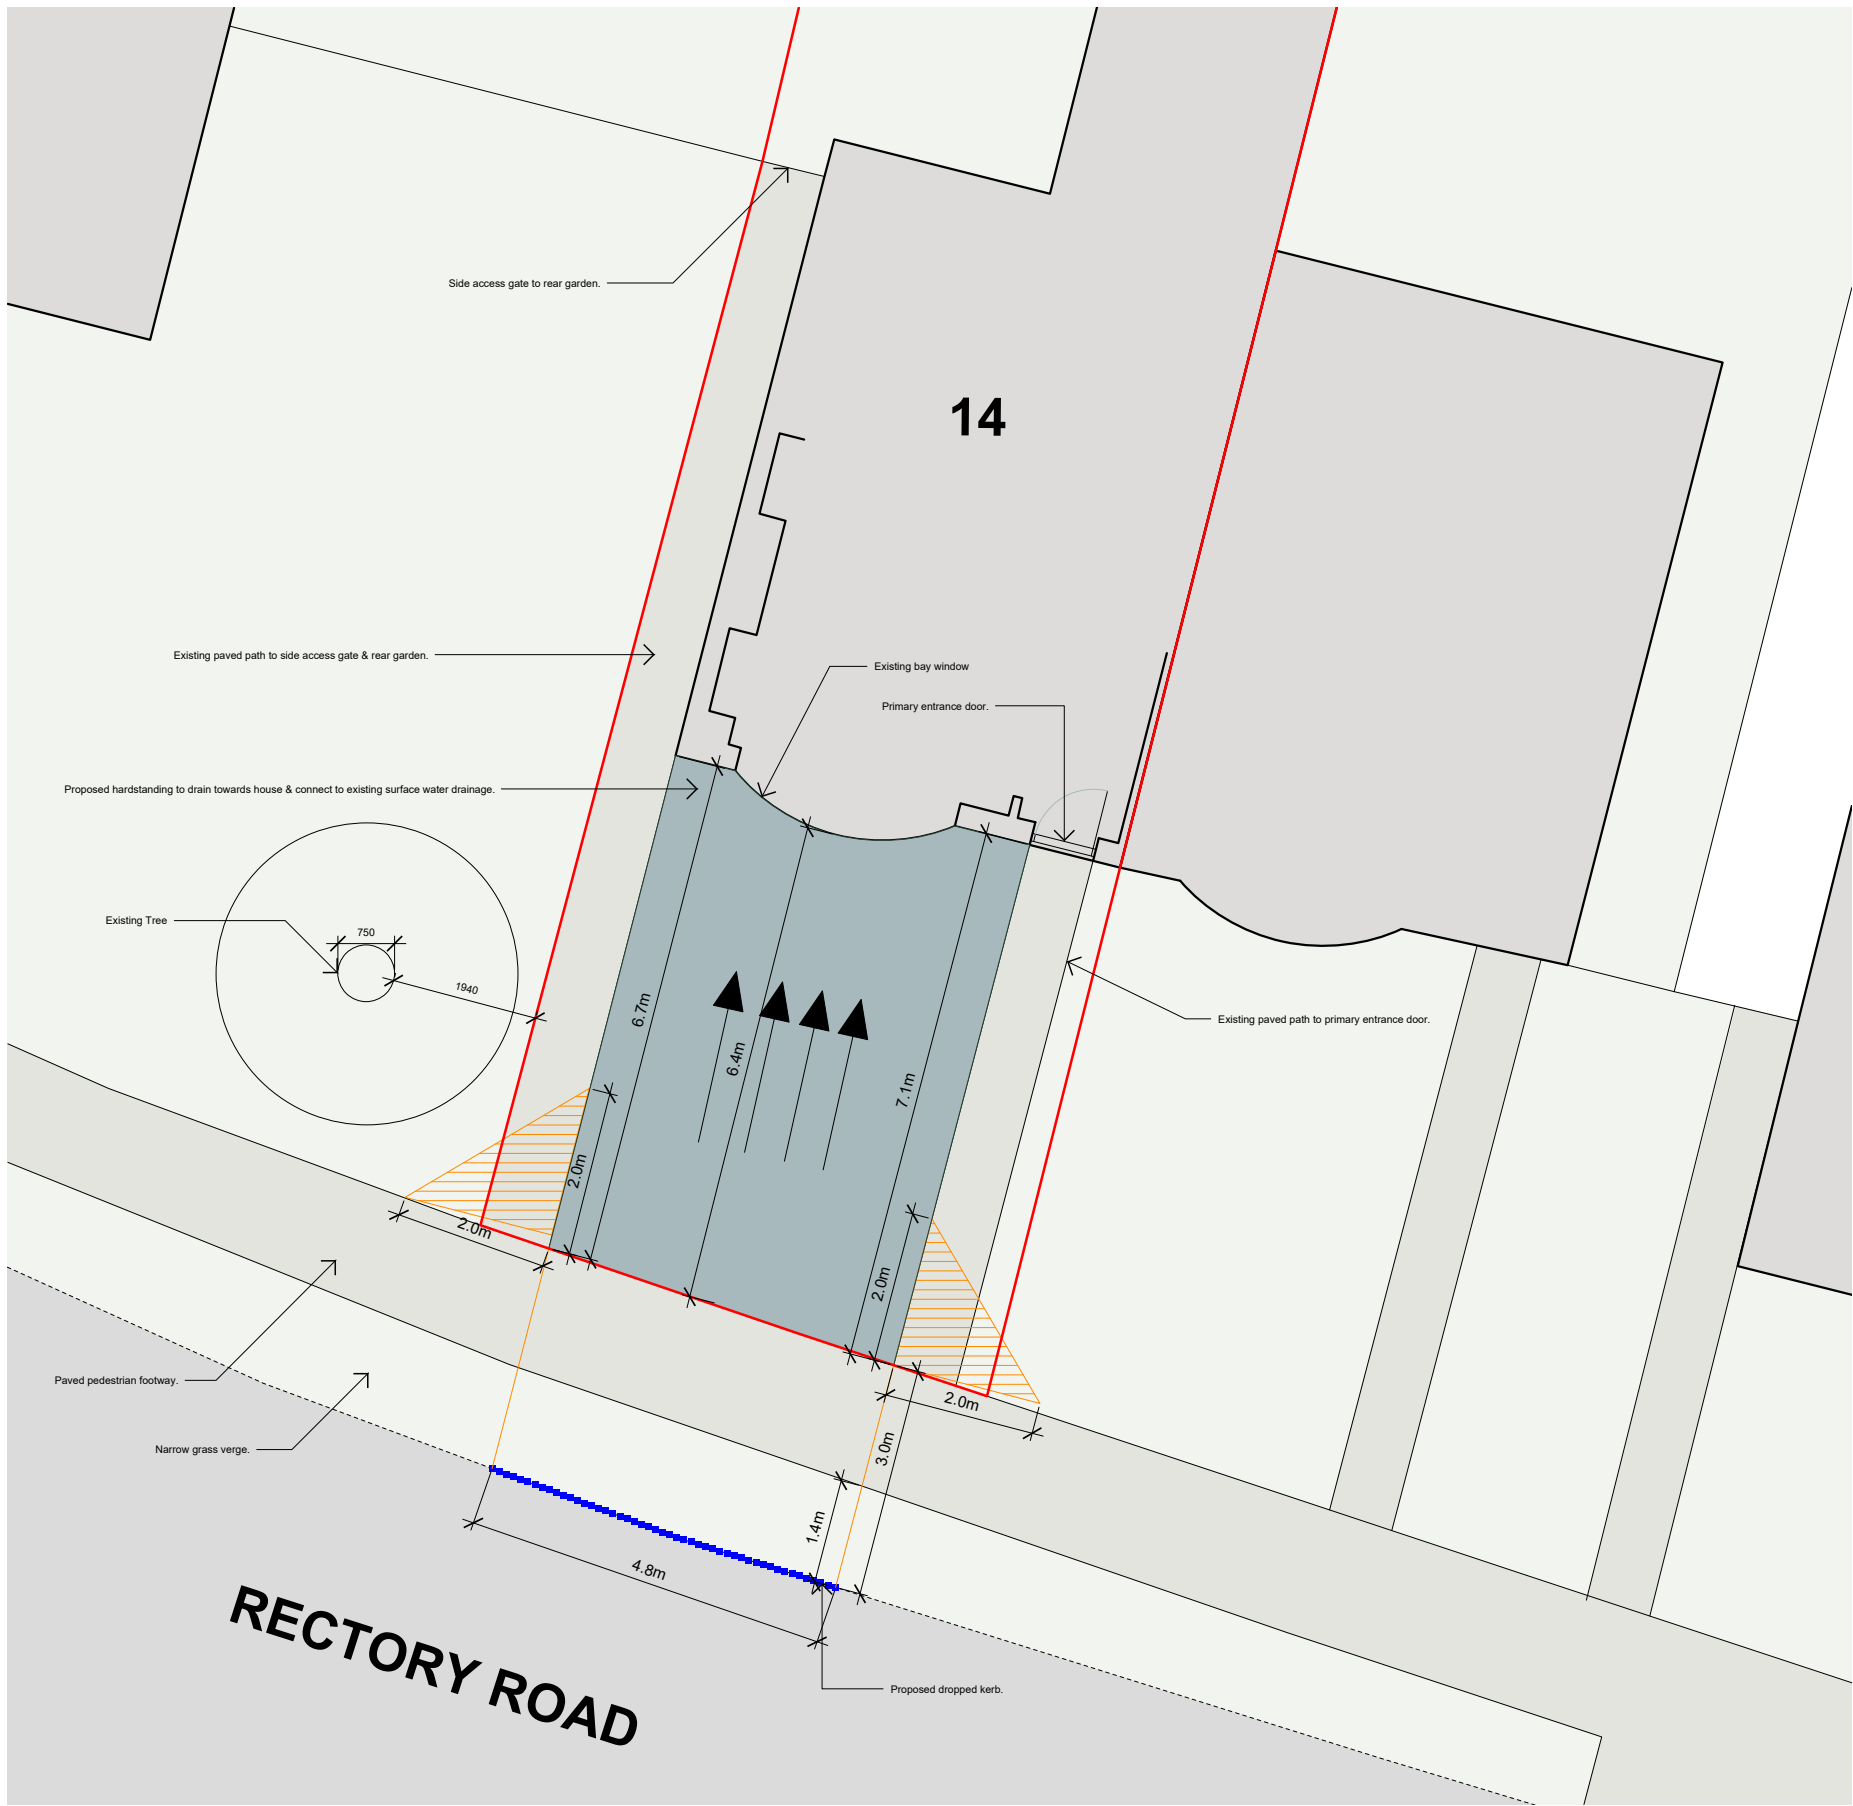


01. PROPOSED LAYOUT PLAN - 1:100 @ A3

 

1:100 @ A3

- KEY:**
- HARDSTANDING**
(Permeable Limestone Block Paving)
 - DROPPED KERB**
(4.8m long)
 - PEDESTRIAN VISIBILITY SPLAYS**
(2m x 2m zones with no obstructions over 60cm high)
 - DIRECTION OF SURFACE WATER RUN-OFF**
 - SITE BOUNDARY**

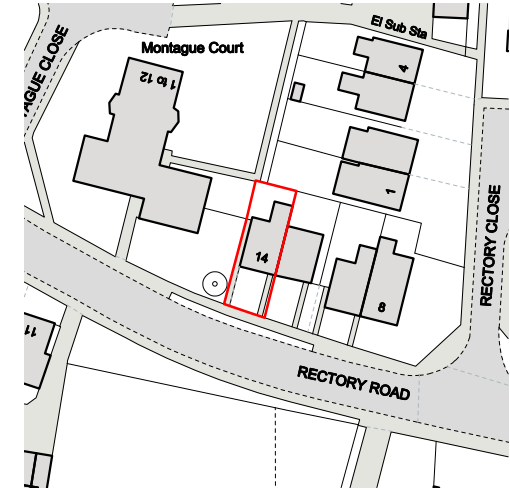

02. EXISTING SITE PLAN - 1:1250 @ A3



1:1250 @ A3

- KEY:**
- SITE BOUNDARY**

project:
**14 Rectory Road, Shoreham-by-Sea,
BN43 6EA**

title:
**proposed - layout plan &
existing - site plan**

key: **site boundary** rev: /

* drawing illustrative only, subject to detailed survey

drawing no.: **SK001** scale: **1:50 @ A3** drawn: **19.08.26**