



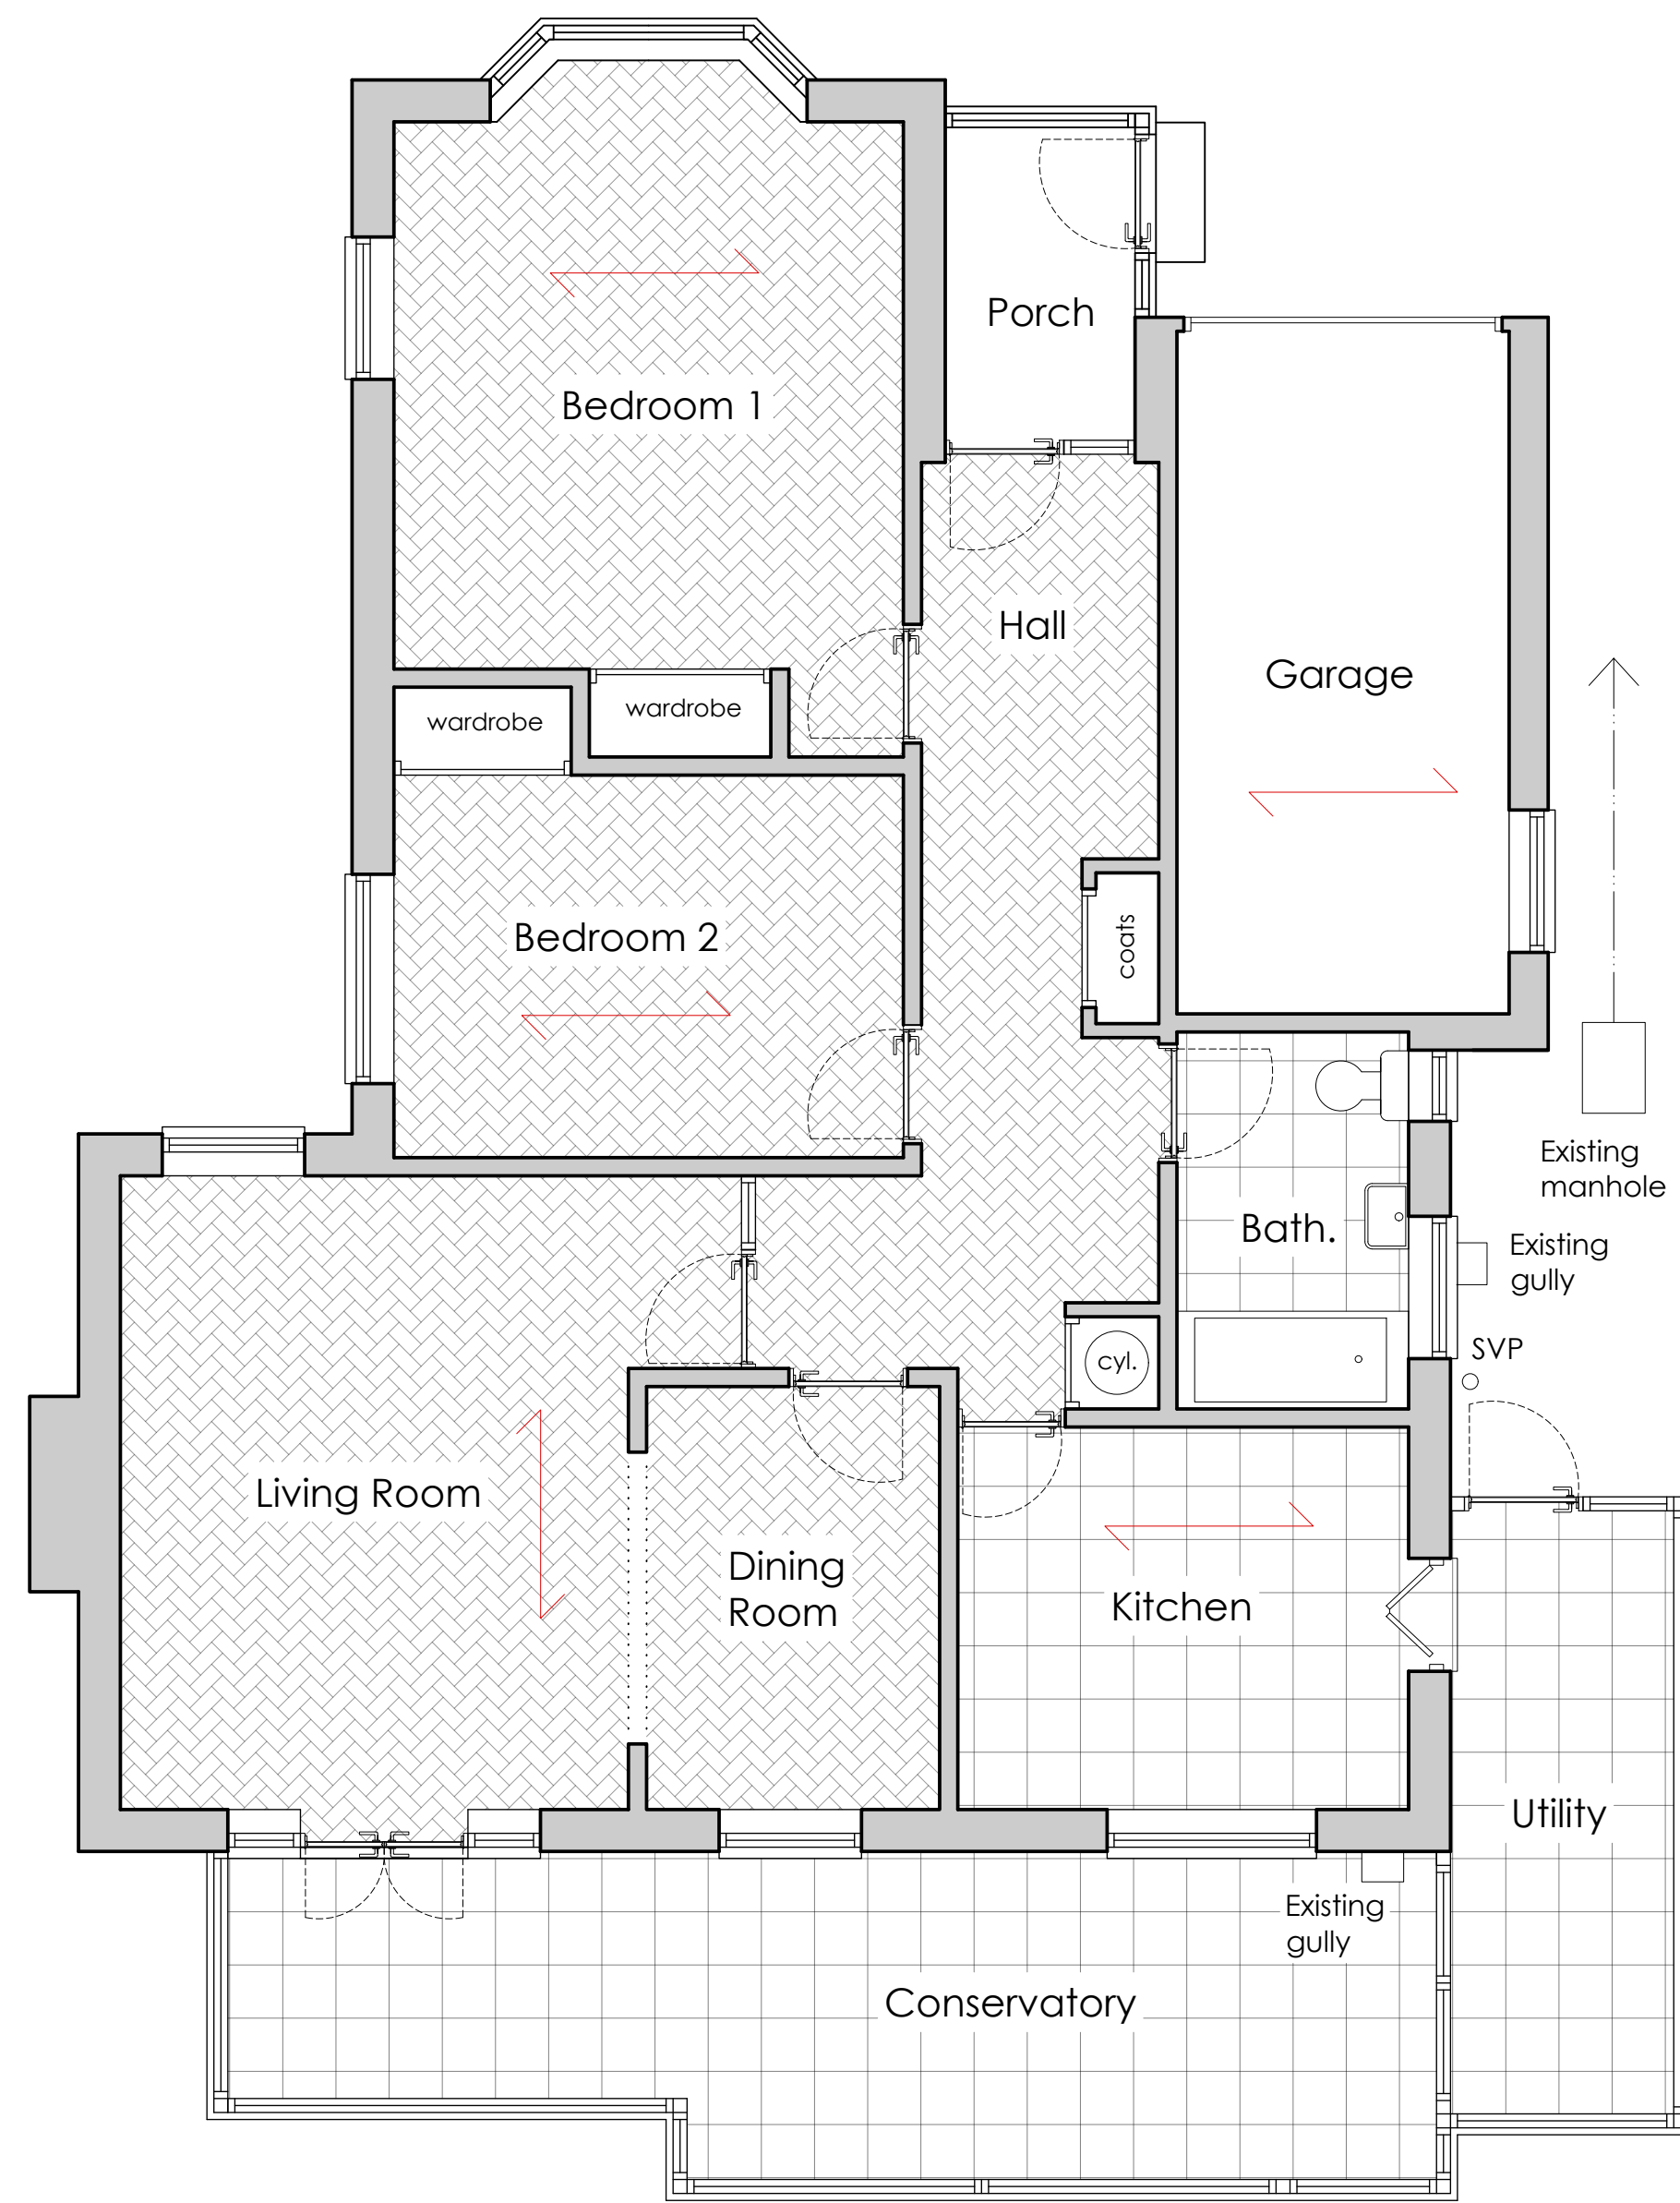


EXISTING GROUND
FLOOR PLAN 1:50

0m 1m 2m

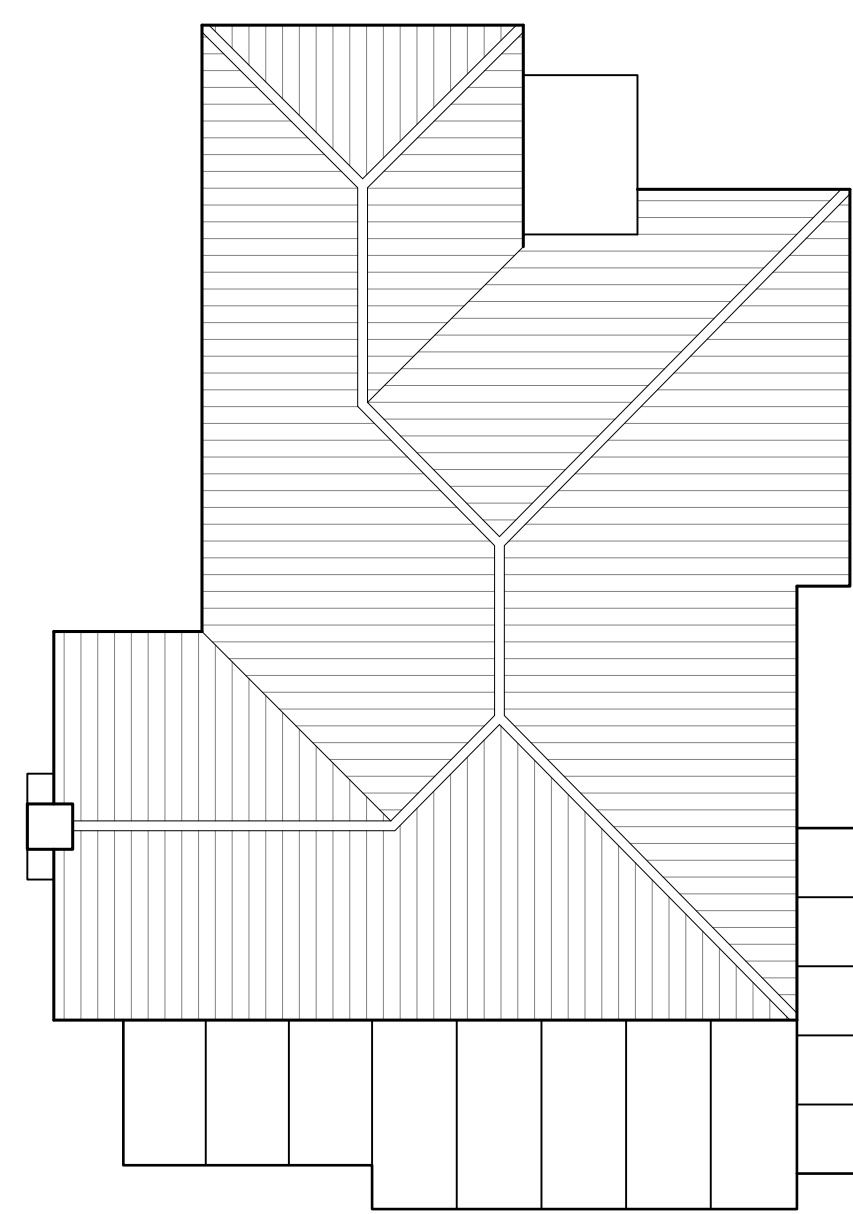

EXISTING ROOF PLAN 1:100

0m 1m 2m 3m 4m

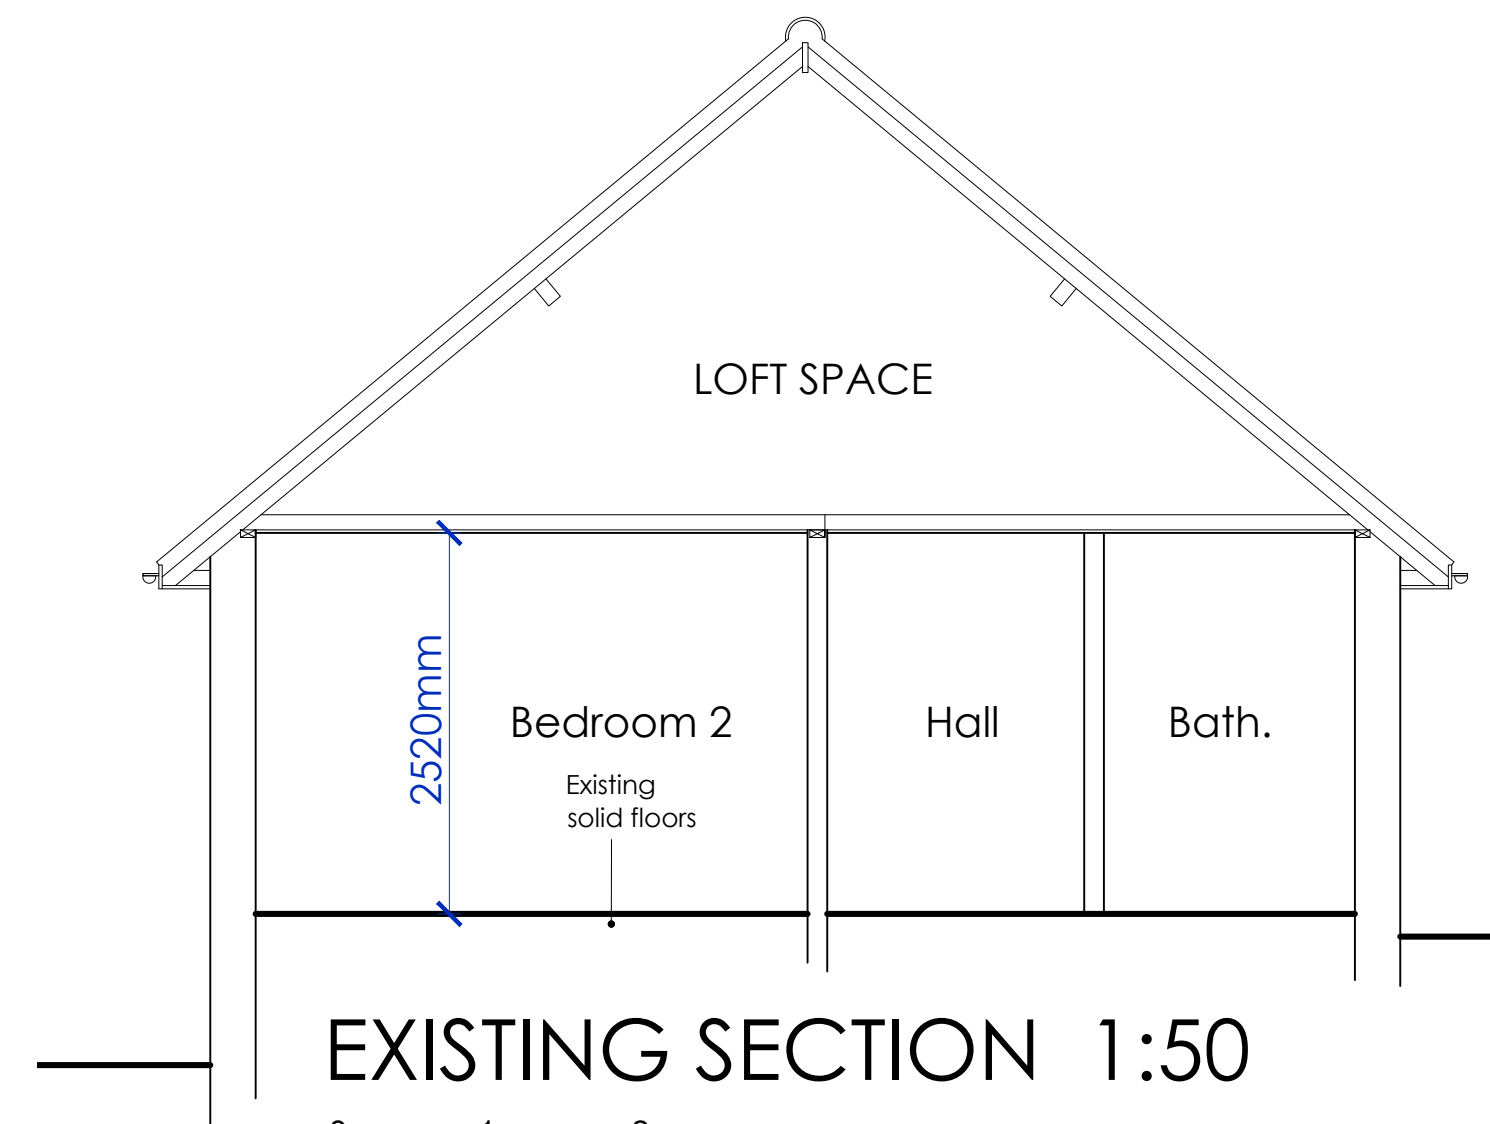

EXISTING SECTION 1:50


0m 1m 2m

50 CHUTE AVENUE, WORTHING




EXISTING EAST ELEVATION 1:50


0m 1m 2m

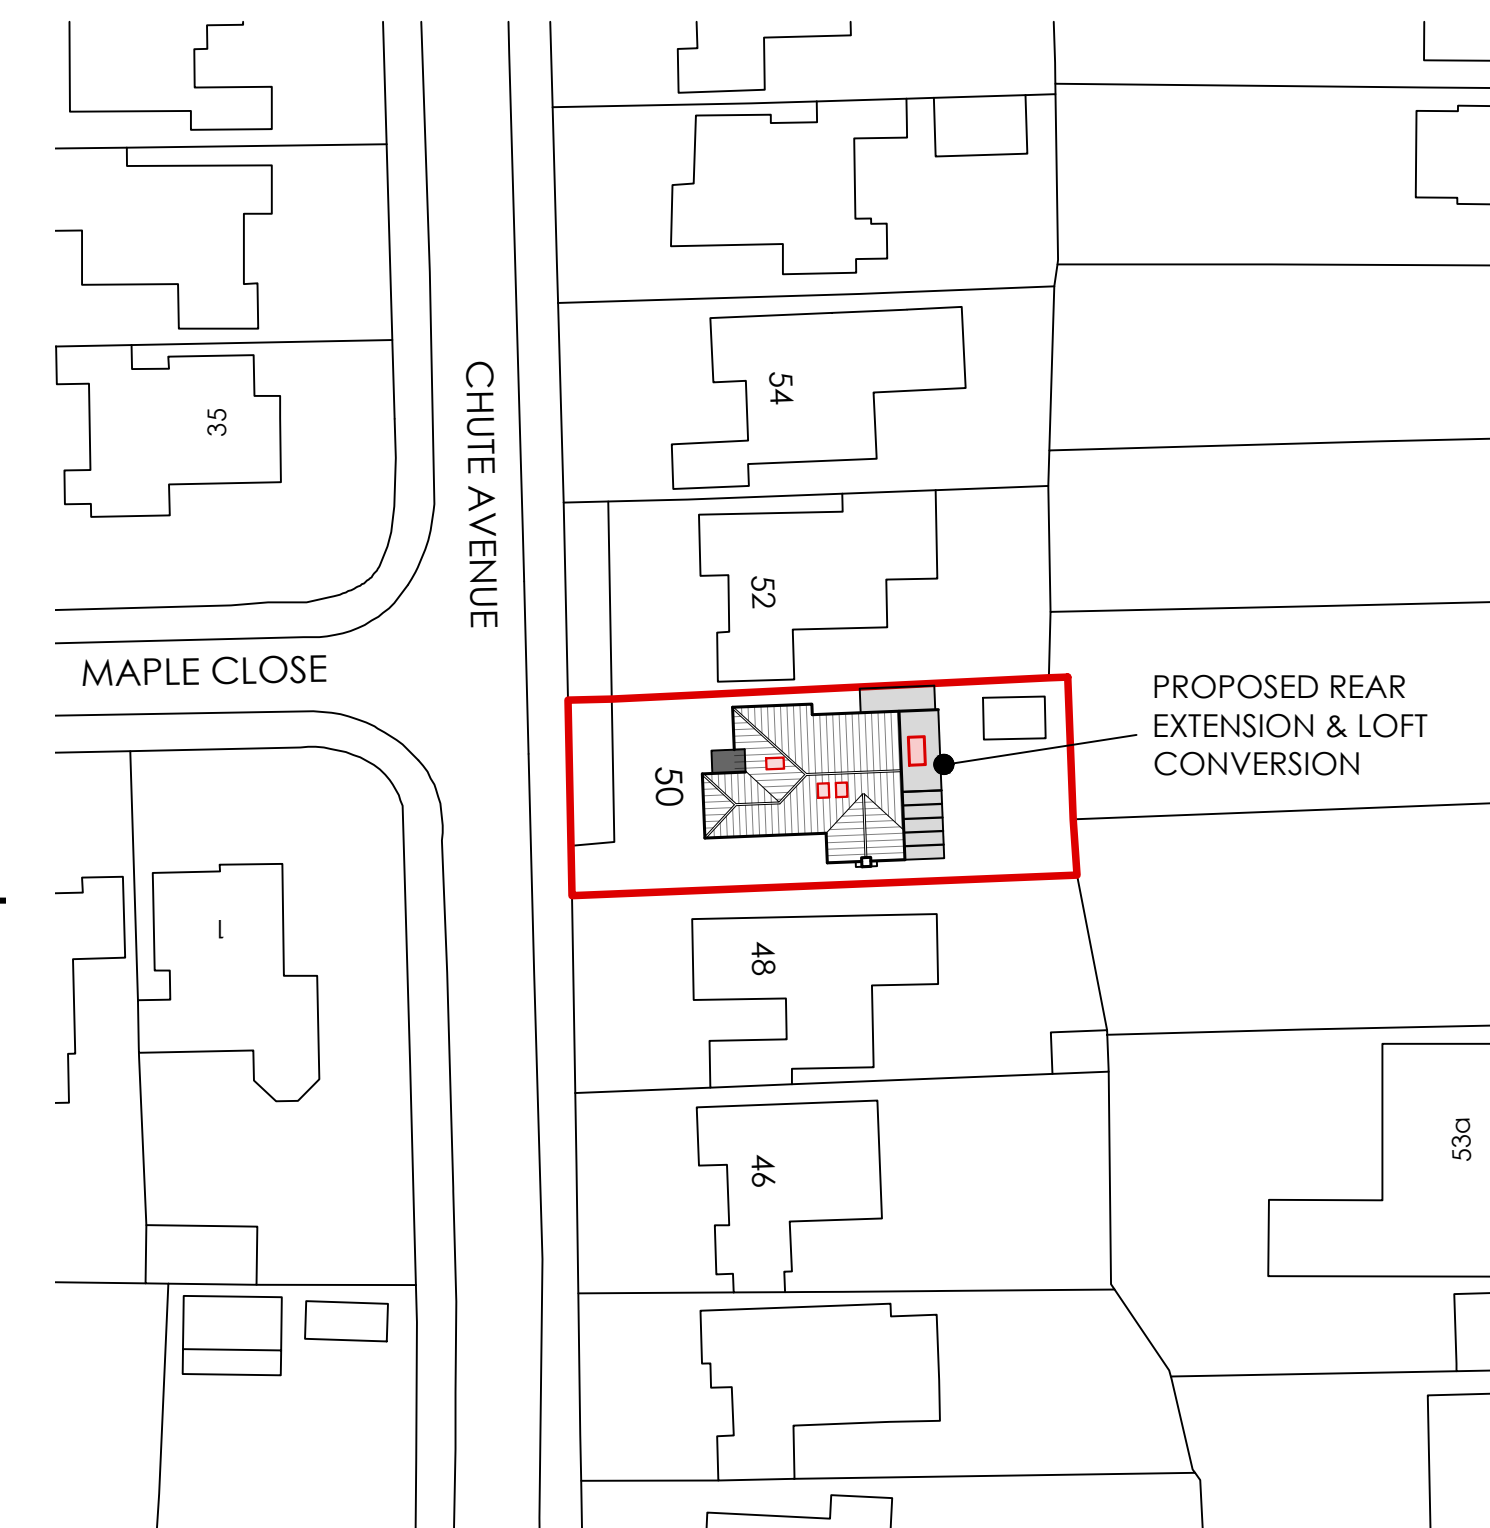


SITE PLAN 1:500

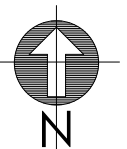

PROPOSED REAR EXTENSION AND LOFT CONVERSION

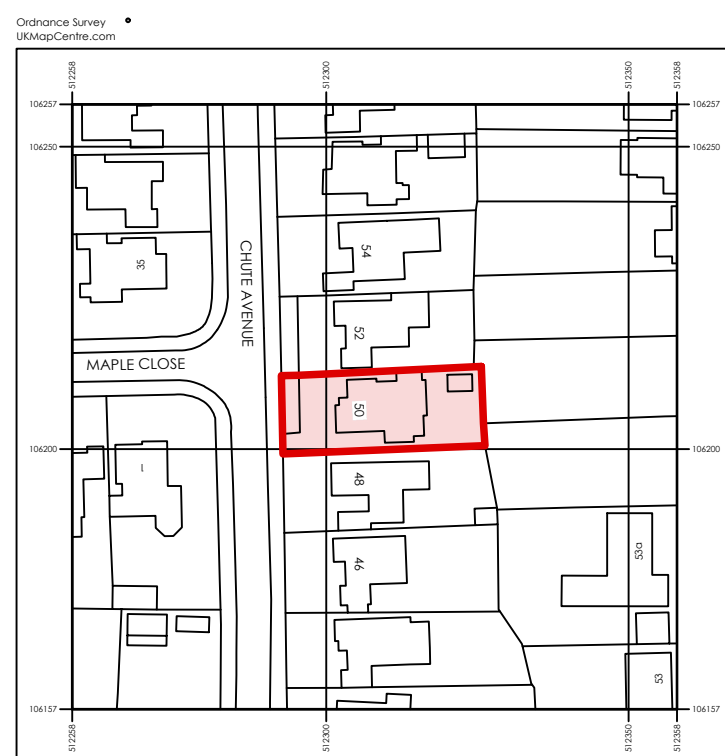

LOCATION PLAN 1:1250

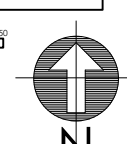

EXISTING SOUTH ELEVATION 1:100

0m 1m 2m 3m 4m



EXISTING WEST
ELEVATION 1:100



EXISTING NORTH ELEVATION 1:100



18 Parklands Avenue
Goring-By-Sea
West Sussex BN12 4NH

01903 533276
carl@cm-arch.co.uk

Address of Works: 50 CHUTE AVENUE
WORTHING
BN13 3DS

Drawing Title: REAR EXTENSION & LOFT CONVERSION

Paper Size/ Scale: A1

Date: JUNE 2026

Drawing Number: WG-329-01

Revision: Revision

General Notes:

1. Do not scale from these drawings (unless for planning purposes).
2. Drawings to be read in conjunction with the structural calculations and the building notes provided.
3. The client/ contractor is advised to read the separate notes and the details provided in the structural calculations regarding the CDM regulations.
4. The property owner is reminded to serve a Party Wall Notice on any adjoining owner should they need to do so under the requirements of the Party Wall Act 1996.
5. No work should be undertaken until all consents (Planning and Building Control) have been received and approved in writing. Any work undertaken without consent is done so at the client's risk.
6. All dimensions to be checked on site prior to ordering any materials, kitchens or bathrooms.
7. All existing foundations and inlets taking any additional loads are to be exposed and agreed with the Building Control Officer.