




Front Elevation

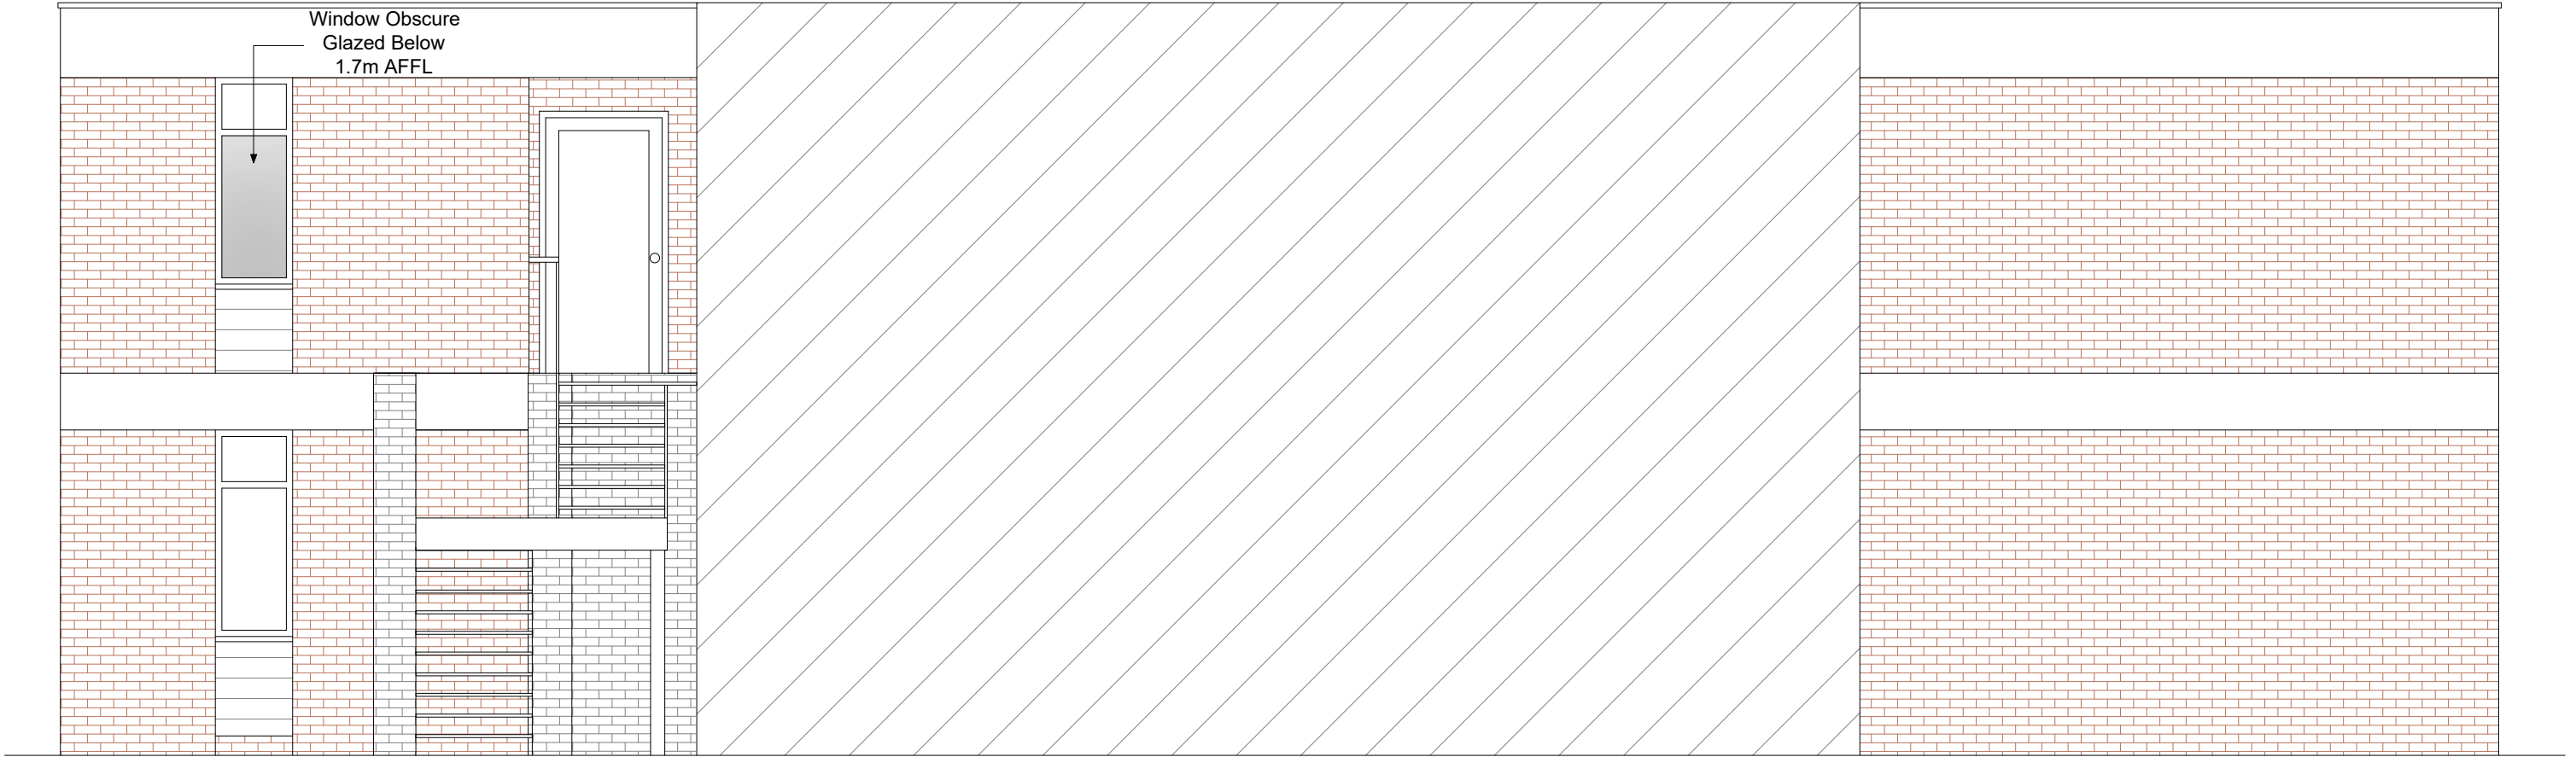

Rear Elevation

Proposed Front & Rear Elevations - Alt A

00.250.511.522.5m

Scale 1:50

Rear

Side 1

Front

Side 2

First Floor Plan

Rear

Side 1

Front

Side 2

Ground Floor Plan

|     |         |                    |    |    |         |                                                                          |
|-----|---------|--------------------|----|----|---------|--------------------------------------------------------------------------|
| Rev | Date    | Description        | Dr | Ch | CLIENT  | Westholme Clinic Ltd                                                     |
|     |         |                    |    |    | PROJECT | Office Block, Westholme Clinic                                           |
|     |         |                    |    |    | Address | Westholme Clinic Ltd, Clive Ave, Goring, BN12 4SG, Worthing, West Sussex |
| B   | 24.9.25 | Revised Elevations | AK | AK |         |                                                                          |
| A   | 17.7.25 | General Agreement  | AK | AK |         |                                                                          |

ARCIST

ARCHITECTS & ARTISTS IDEAS

|               |                                                    |          |         |
|---------------|----------------------------------------------------|----------|---------|
| DRAWING Title | Proposed Front & Rear Elevations Alternative AR- A | DRAWN    | A.K     |
| DRAWING NO    | 107 - ARC - - 104 - B                              | DATE     | 24.9.25 |
| SCALE         | SCALE 1:50 @ A3                                    | REVISION | B       |