


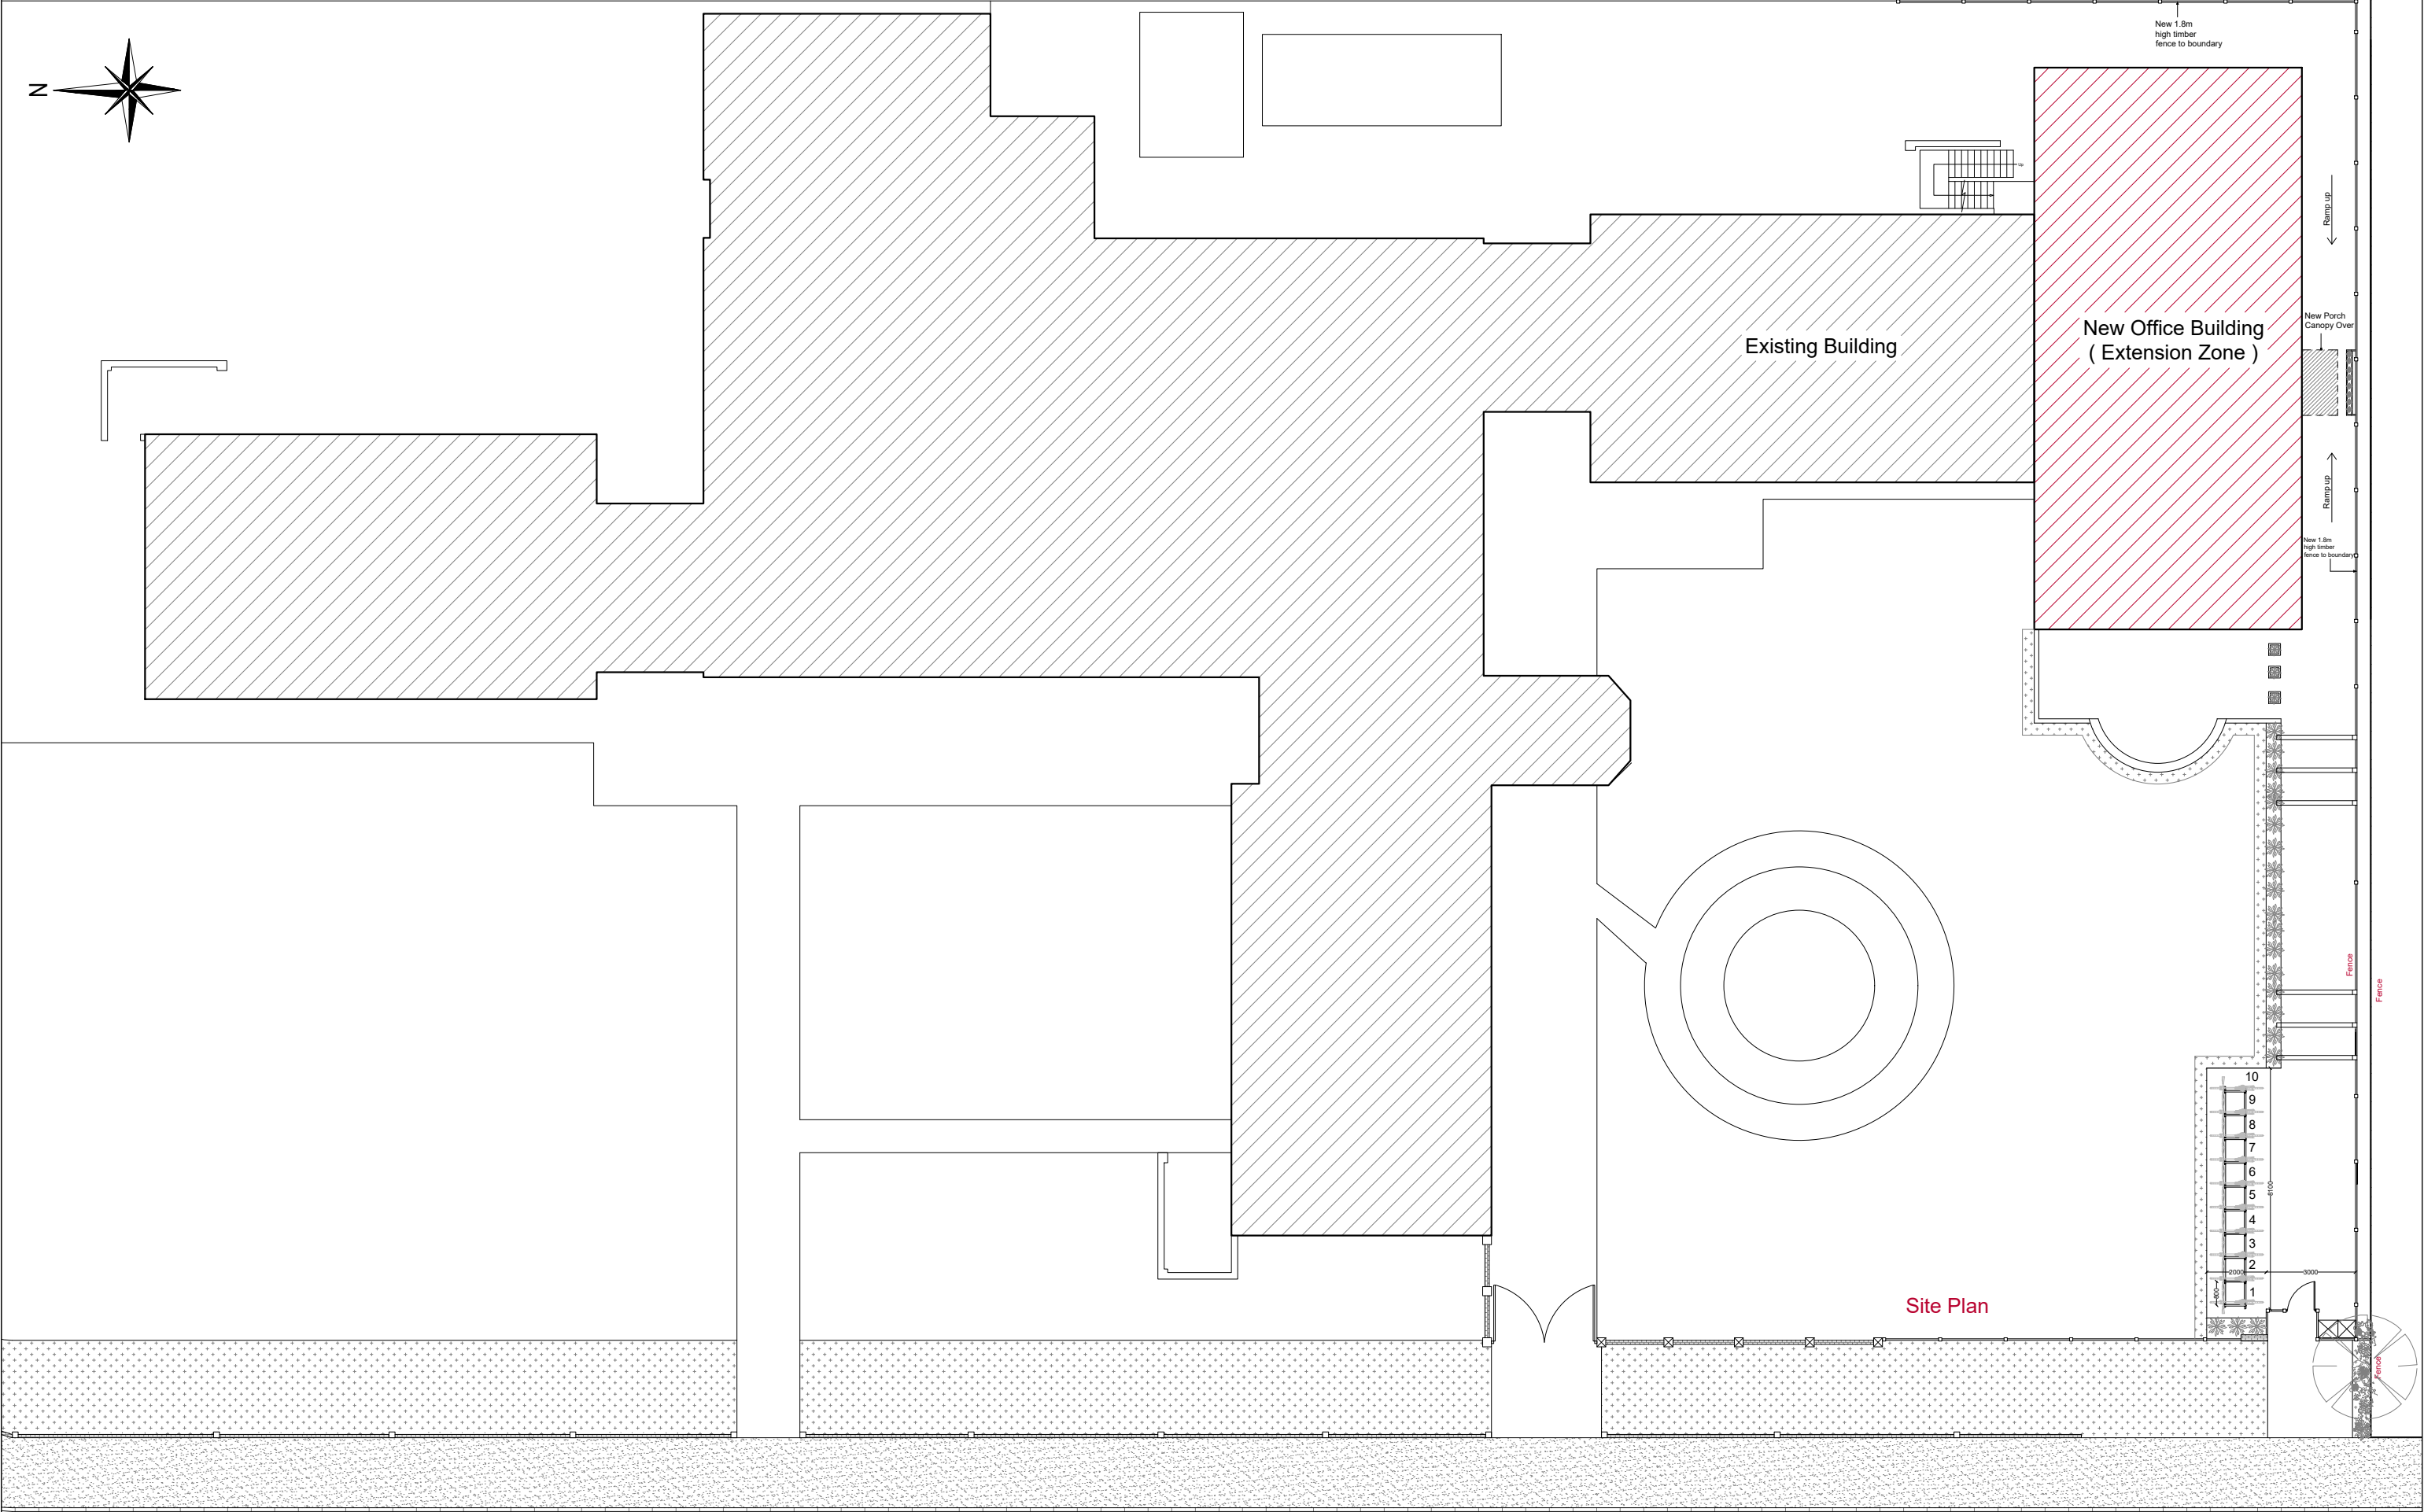

Clive Ave

01246810m

Scale 1:200

KEY

Existing Building

New Office Building
(Extension Zone)

					CLIENT
D	18.8.26	Revised Site Plan	AK	AK	Westholme Clinic Ltd
C	12.5.26	Revised Site Plan	AK	AK	PROJECT
B	24.9.25	Revised Site Plan	AK	AK	Office Block, Westholme Clinic
A	17.7.25	General Agreement	AK	AK	Address
Rev	Date	Description	Dr	Ch	Westholme Clinic Ltd, Clive Ave, Goring, BN12 4SG, Worthing, West Sussex

Clive Ave

ARCIST

ARCHITECTS & ARTISTS' IDEAS

DRAWING Title

Proposed Site Plan

DRAWN

A.K

DRAWING NO

Project Originator Level Drawing No Rev

107 - ARC - - 110 - D

DATE

18.8.26

SCALE

SCALE 1:200 @ A3

D

REVISION