




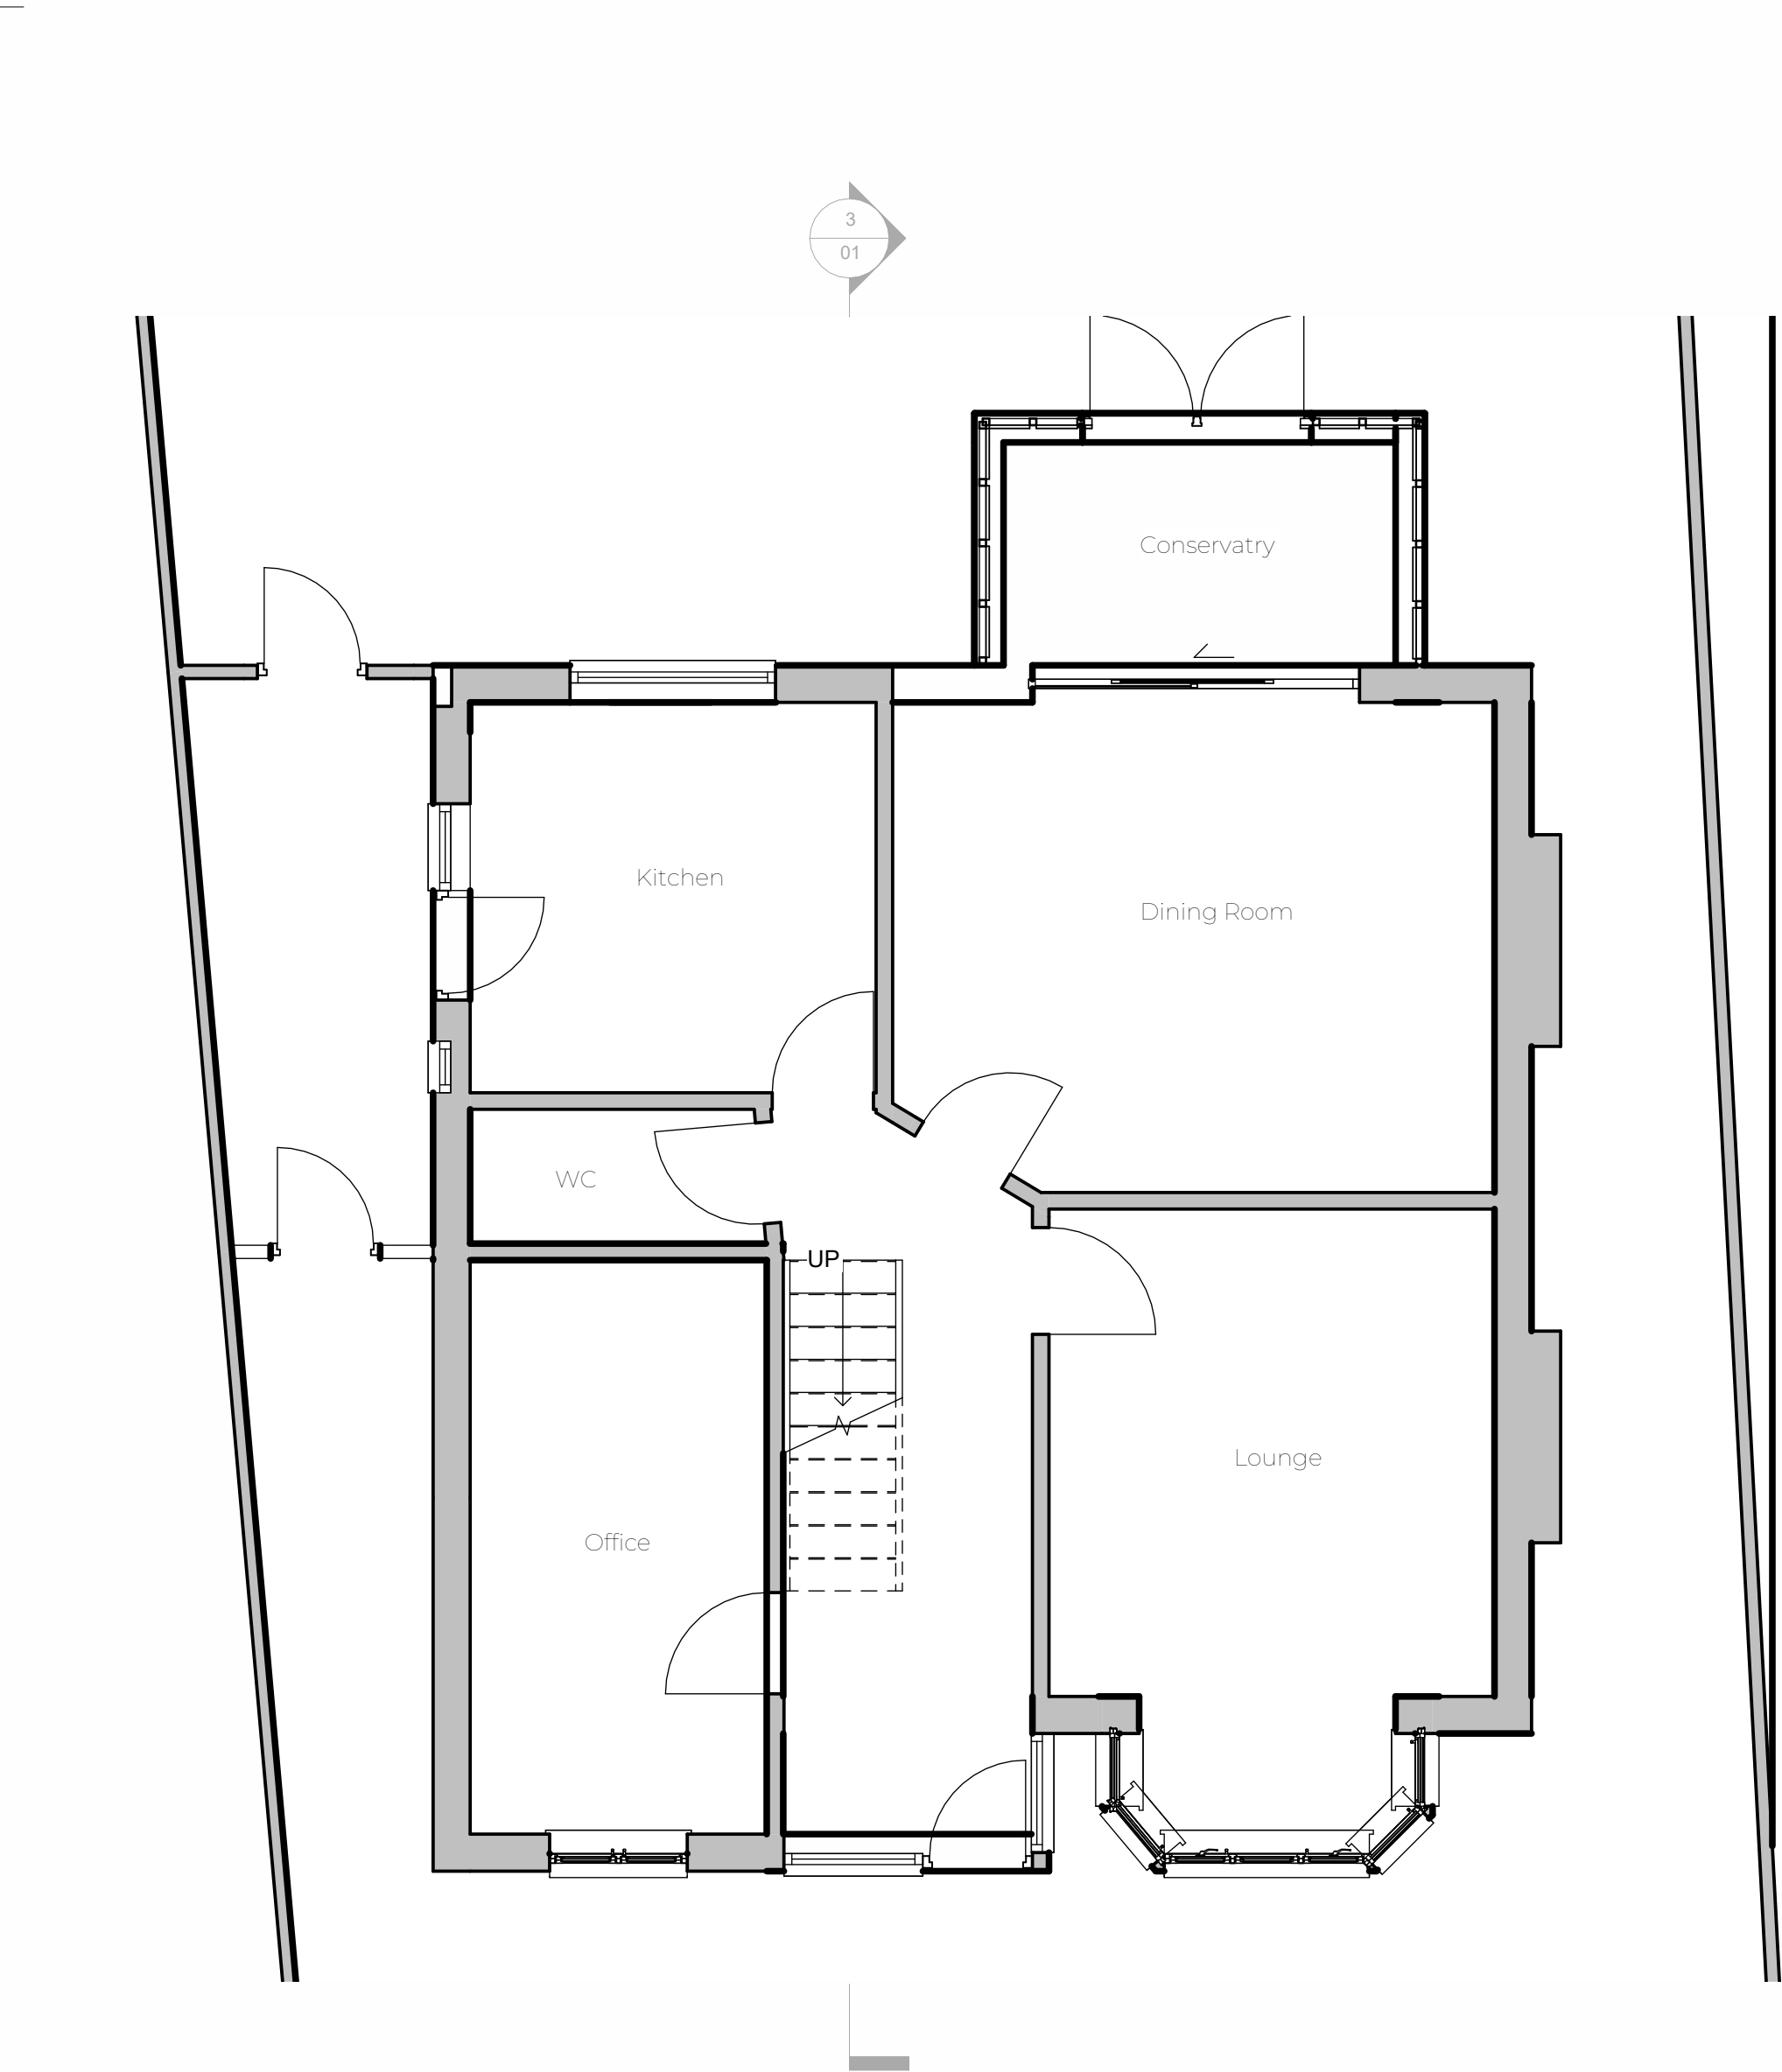


Ground Floor
1 : 50

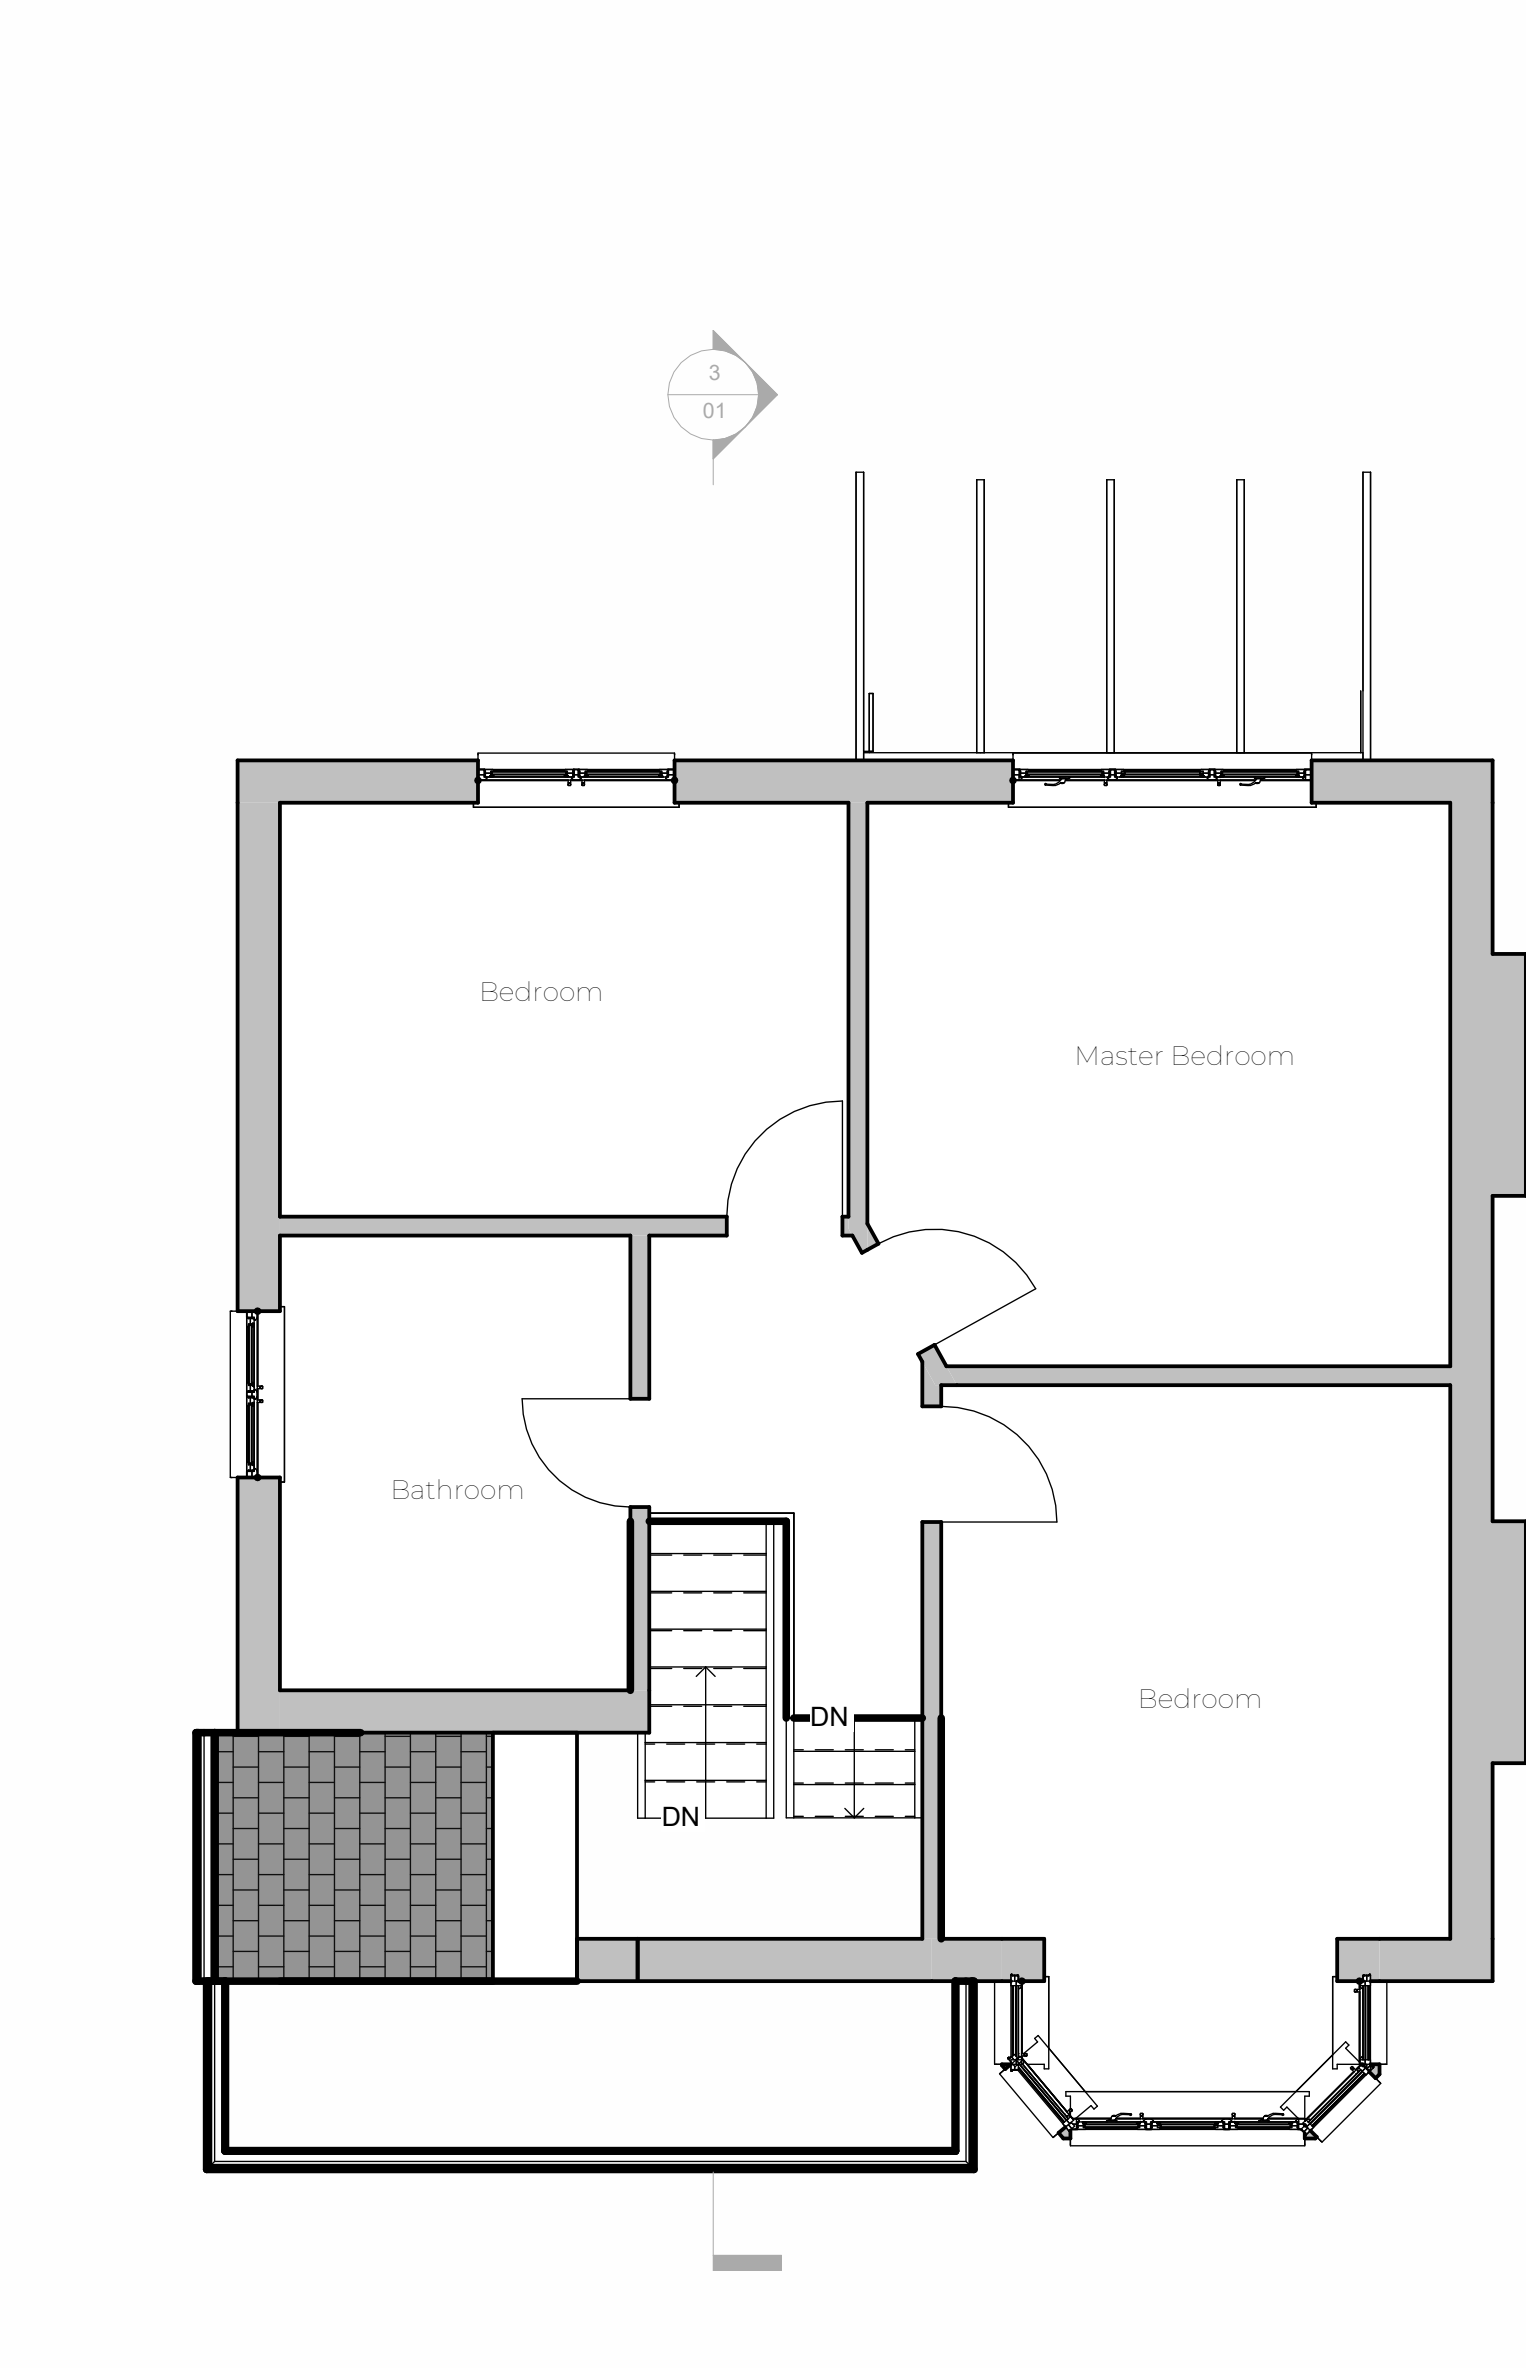

First Floor
1 : 50

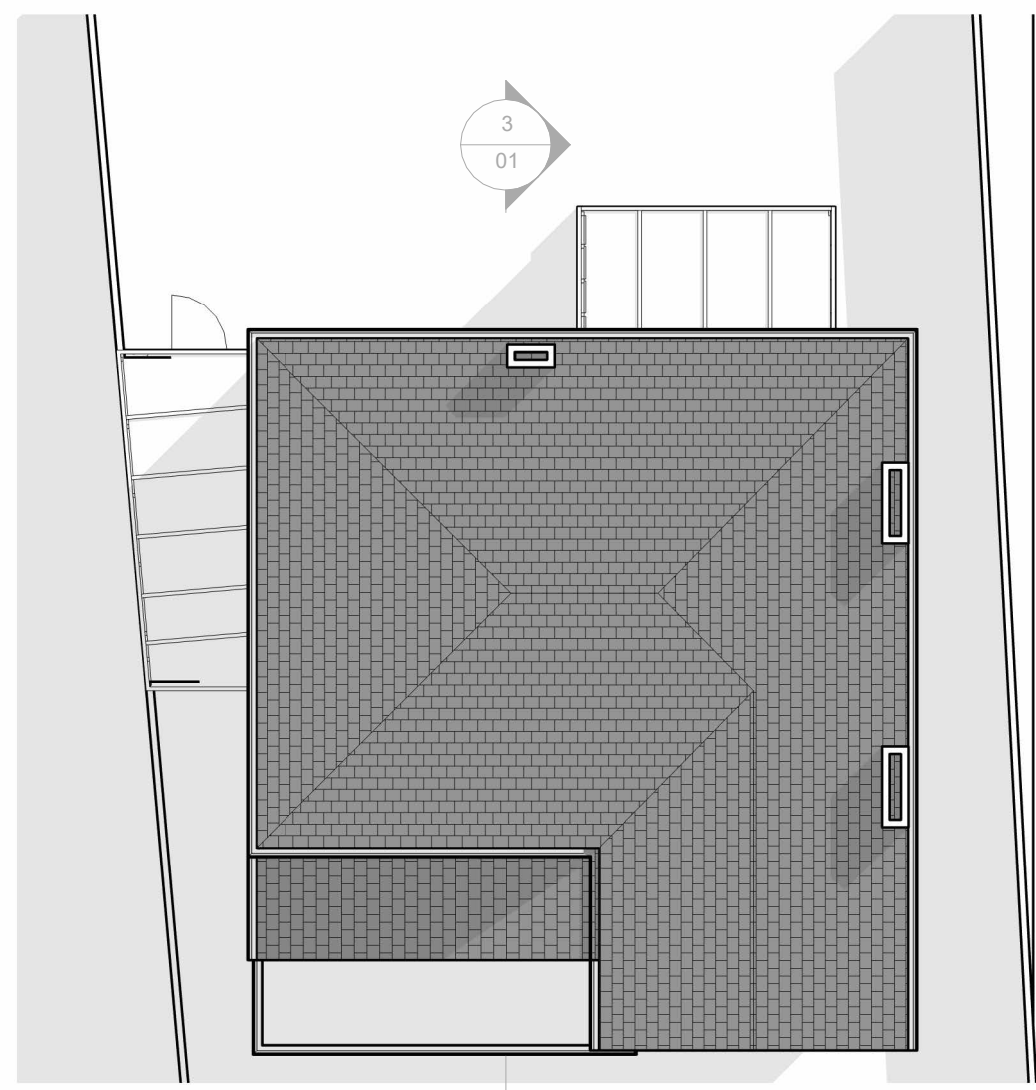

Roof Plan
1 : 100

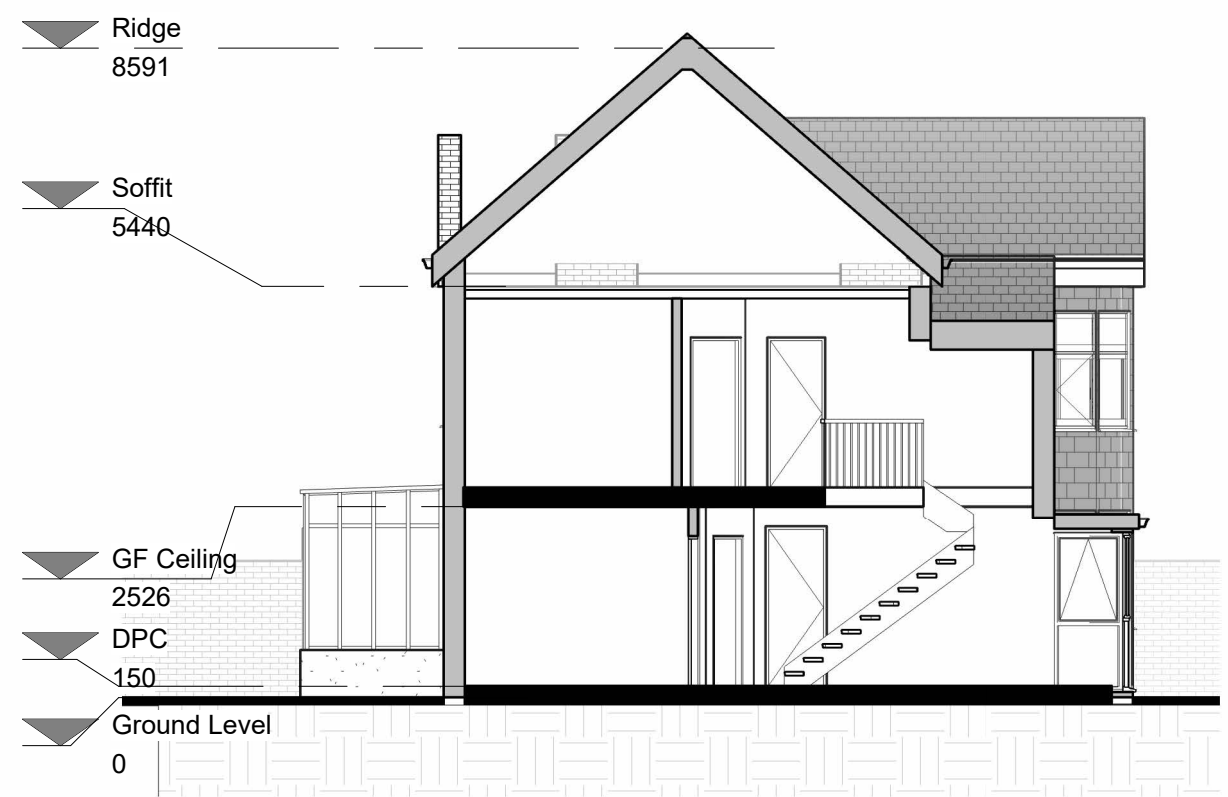

Section A-A
1 : 100



Rear Elevation (West)
1 : 100



Side Elevation (South)
1 : 100




Front Elevation (East)
1 : 100



Side Elevation (North)
1 : 100

Notes:

1. THE COPYRIGHT OF THIS DRAWING IS VESTED IN ARCHEVOLVE AND IT MAY NOT BE REPRODUCED IN WHOLE OR PART OR USED FOR THE MANUFACTURE OF ANY ARTICLE WITHOUT THE EXPRESS PERMISSION OF THE COPYRIGHT HOLDERS.
2. WORK TO FIGURED DIMENSIONS ONLY.
3. THIS DRAWING IS TO BE READ IN CONJUNCTION WITH ALL RELEVANT ARCHITECT'S, SERVICE ENGINEER'S AND ARCHEVOLVE AND SPECIFICATIONS.

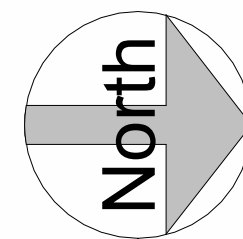

Rev_A	Updated Plans with Comments from Planners	21/04/26
-------	---	----------

Revision Number	Revision Description	Issued by	Revision Date
-----------------	----------------------	-----------	---------------

DATE:	STATUS:	SHEET SIZE:
03/03/19	PLANNING ISSUE	A1

SCALE:	DRAWN:	CHECKED:
As indicated	AP	

CLIENT:	SITE ADDRESS:
Mr R Bennett 213 Findon Road Worthing BN14 0EP	

REVISION:
Rev_A

DRAWING NO:
APC/100/25/01

PROJECT NO:
213FindonRd

DRAWING:
Single Storey Rear & Part Loft Extension
TITLE:
Existing Plans and Elevations



ARCHEVOLVE

// design @archevolve.co.uk

WEB // www. archevolve.co.uk

// 01798 879894

