




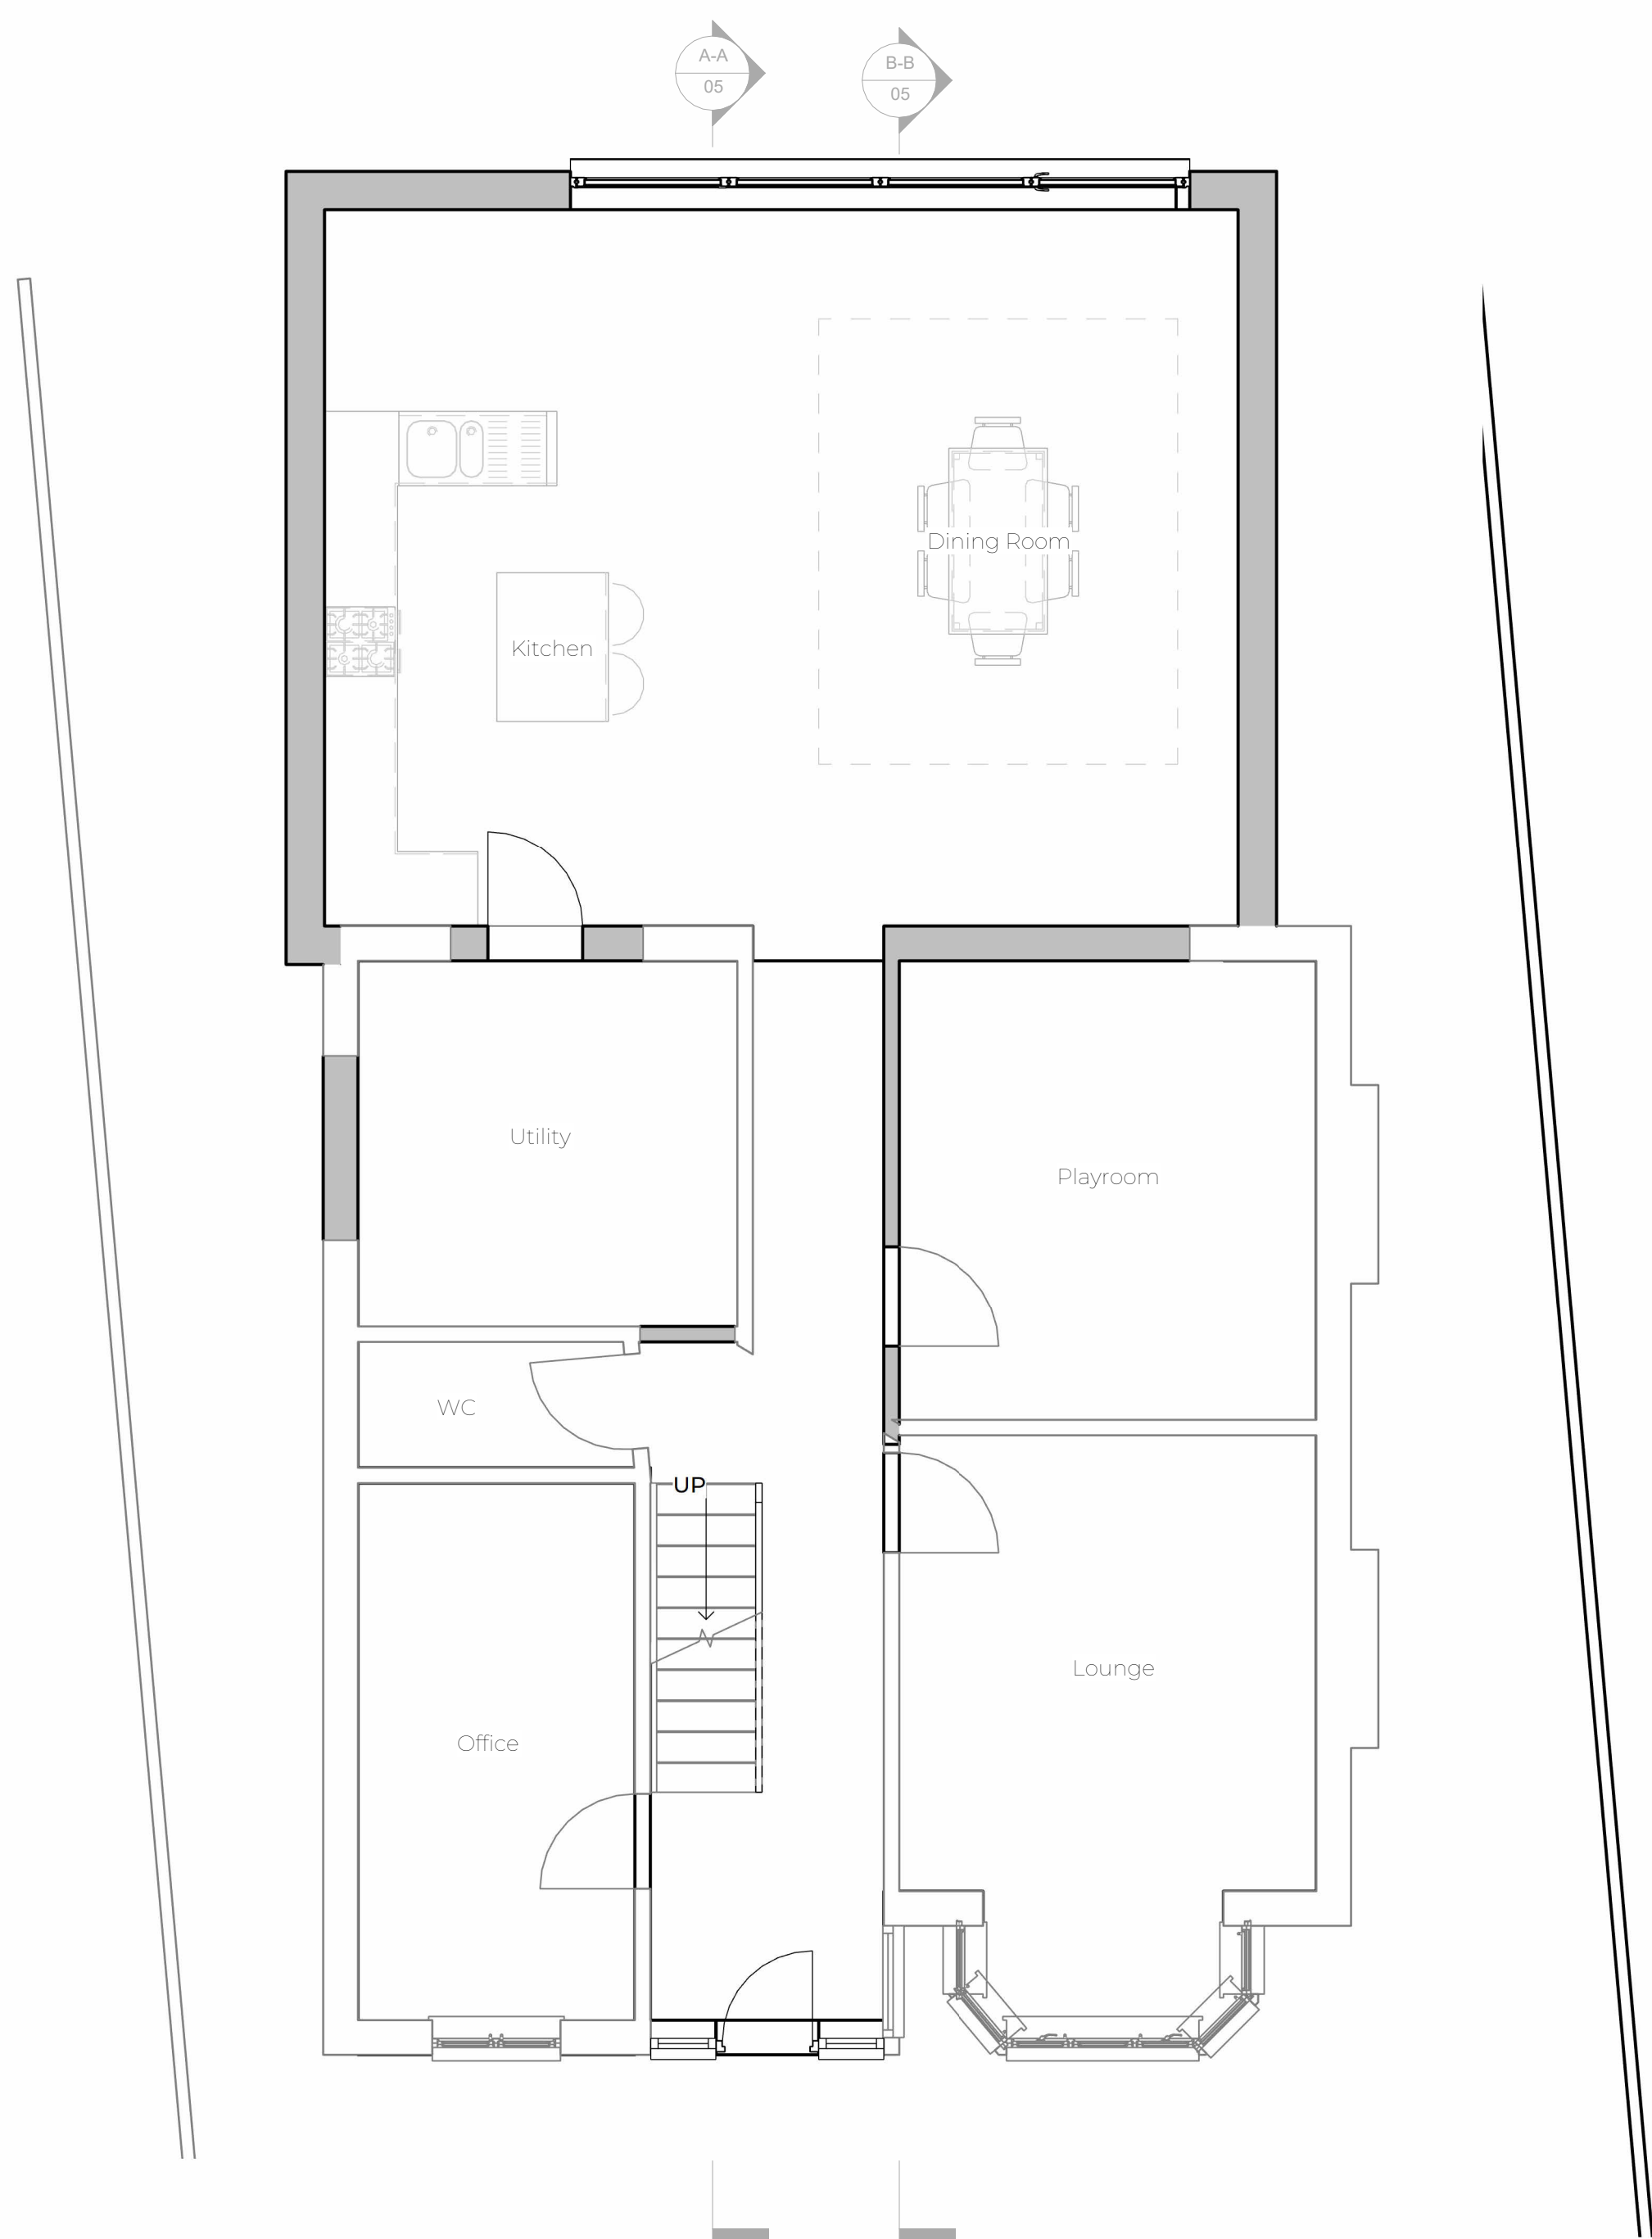


Proposed Ground Floor
1 : 50

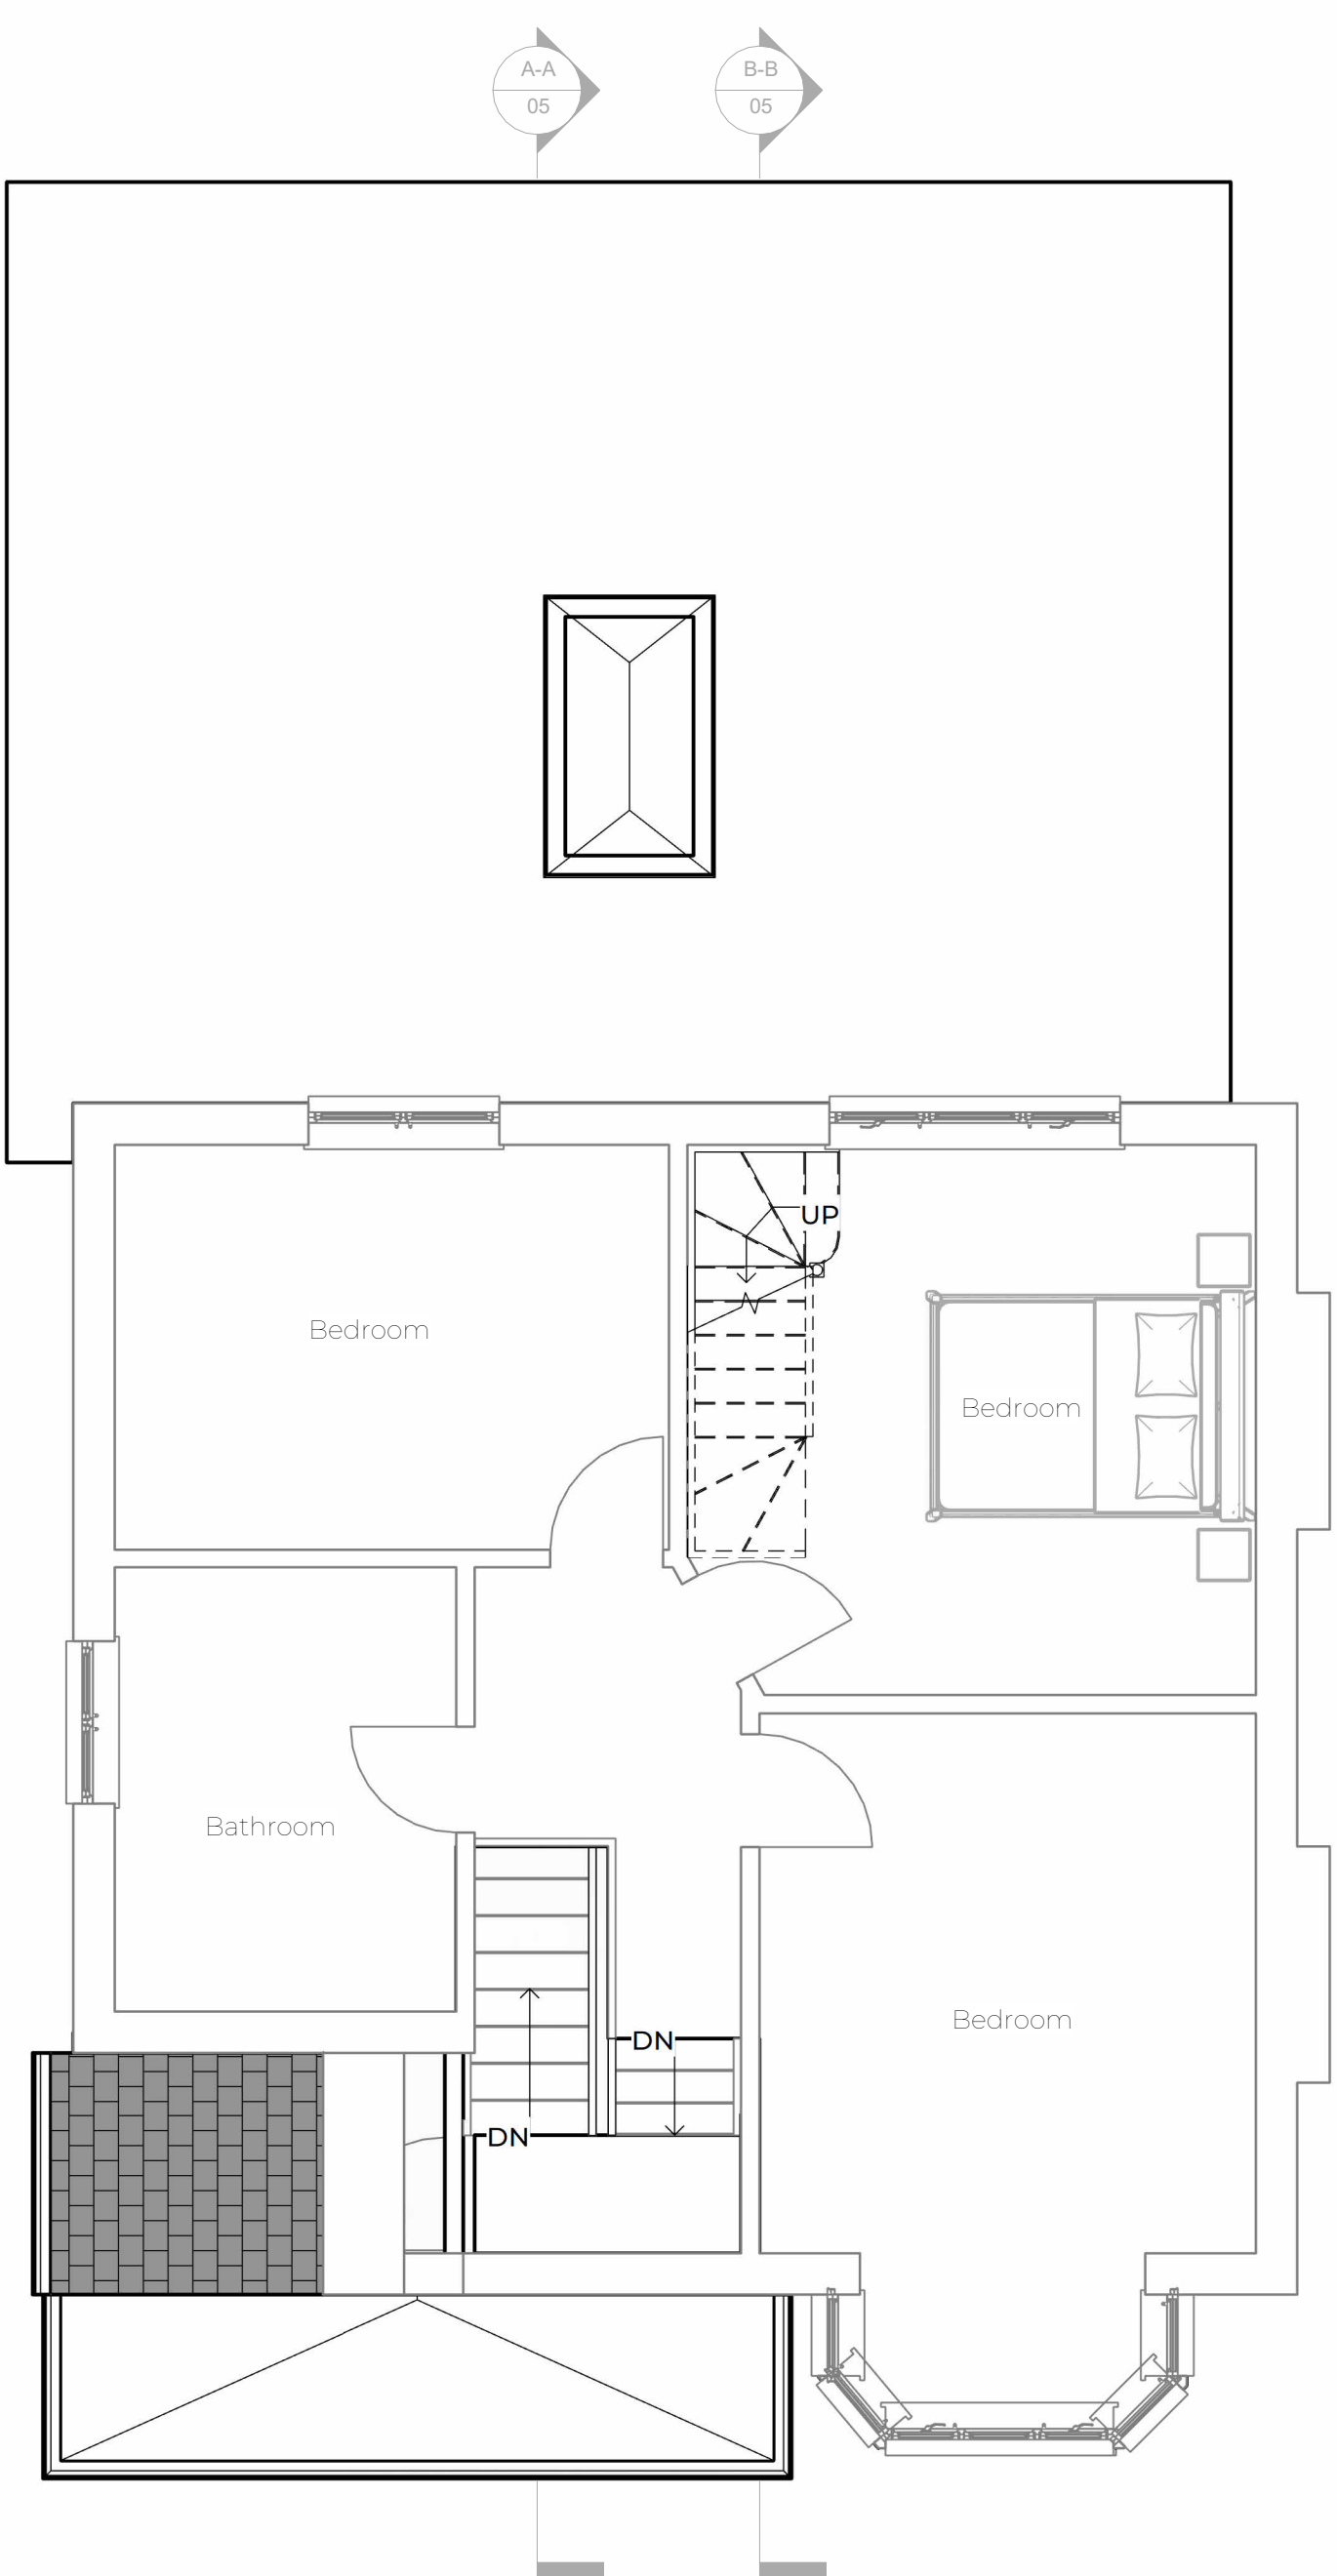

Proposed First Floor
1 : 50

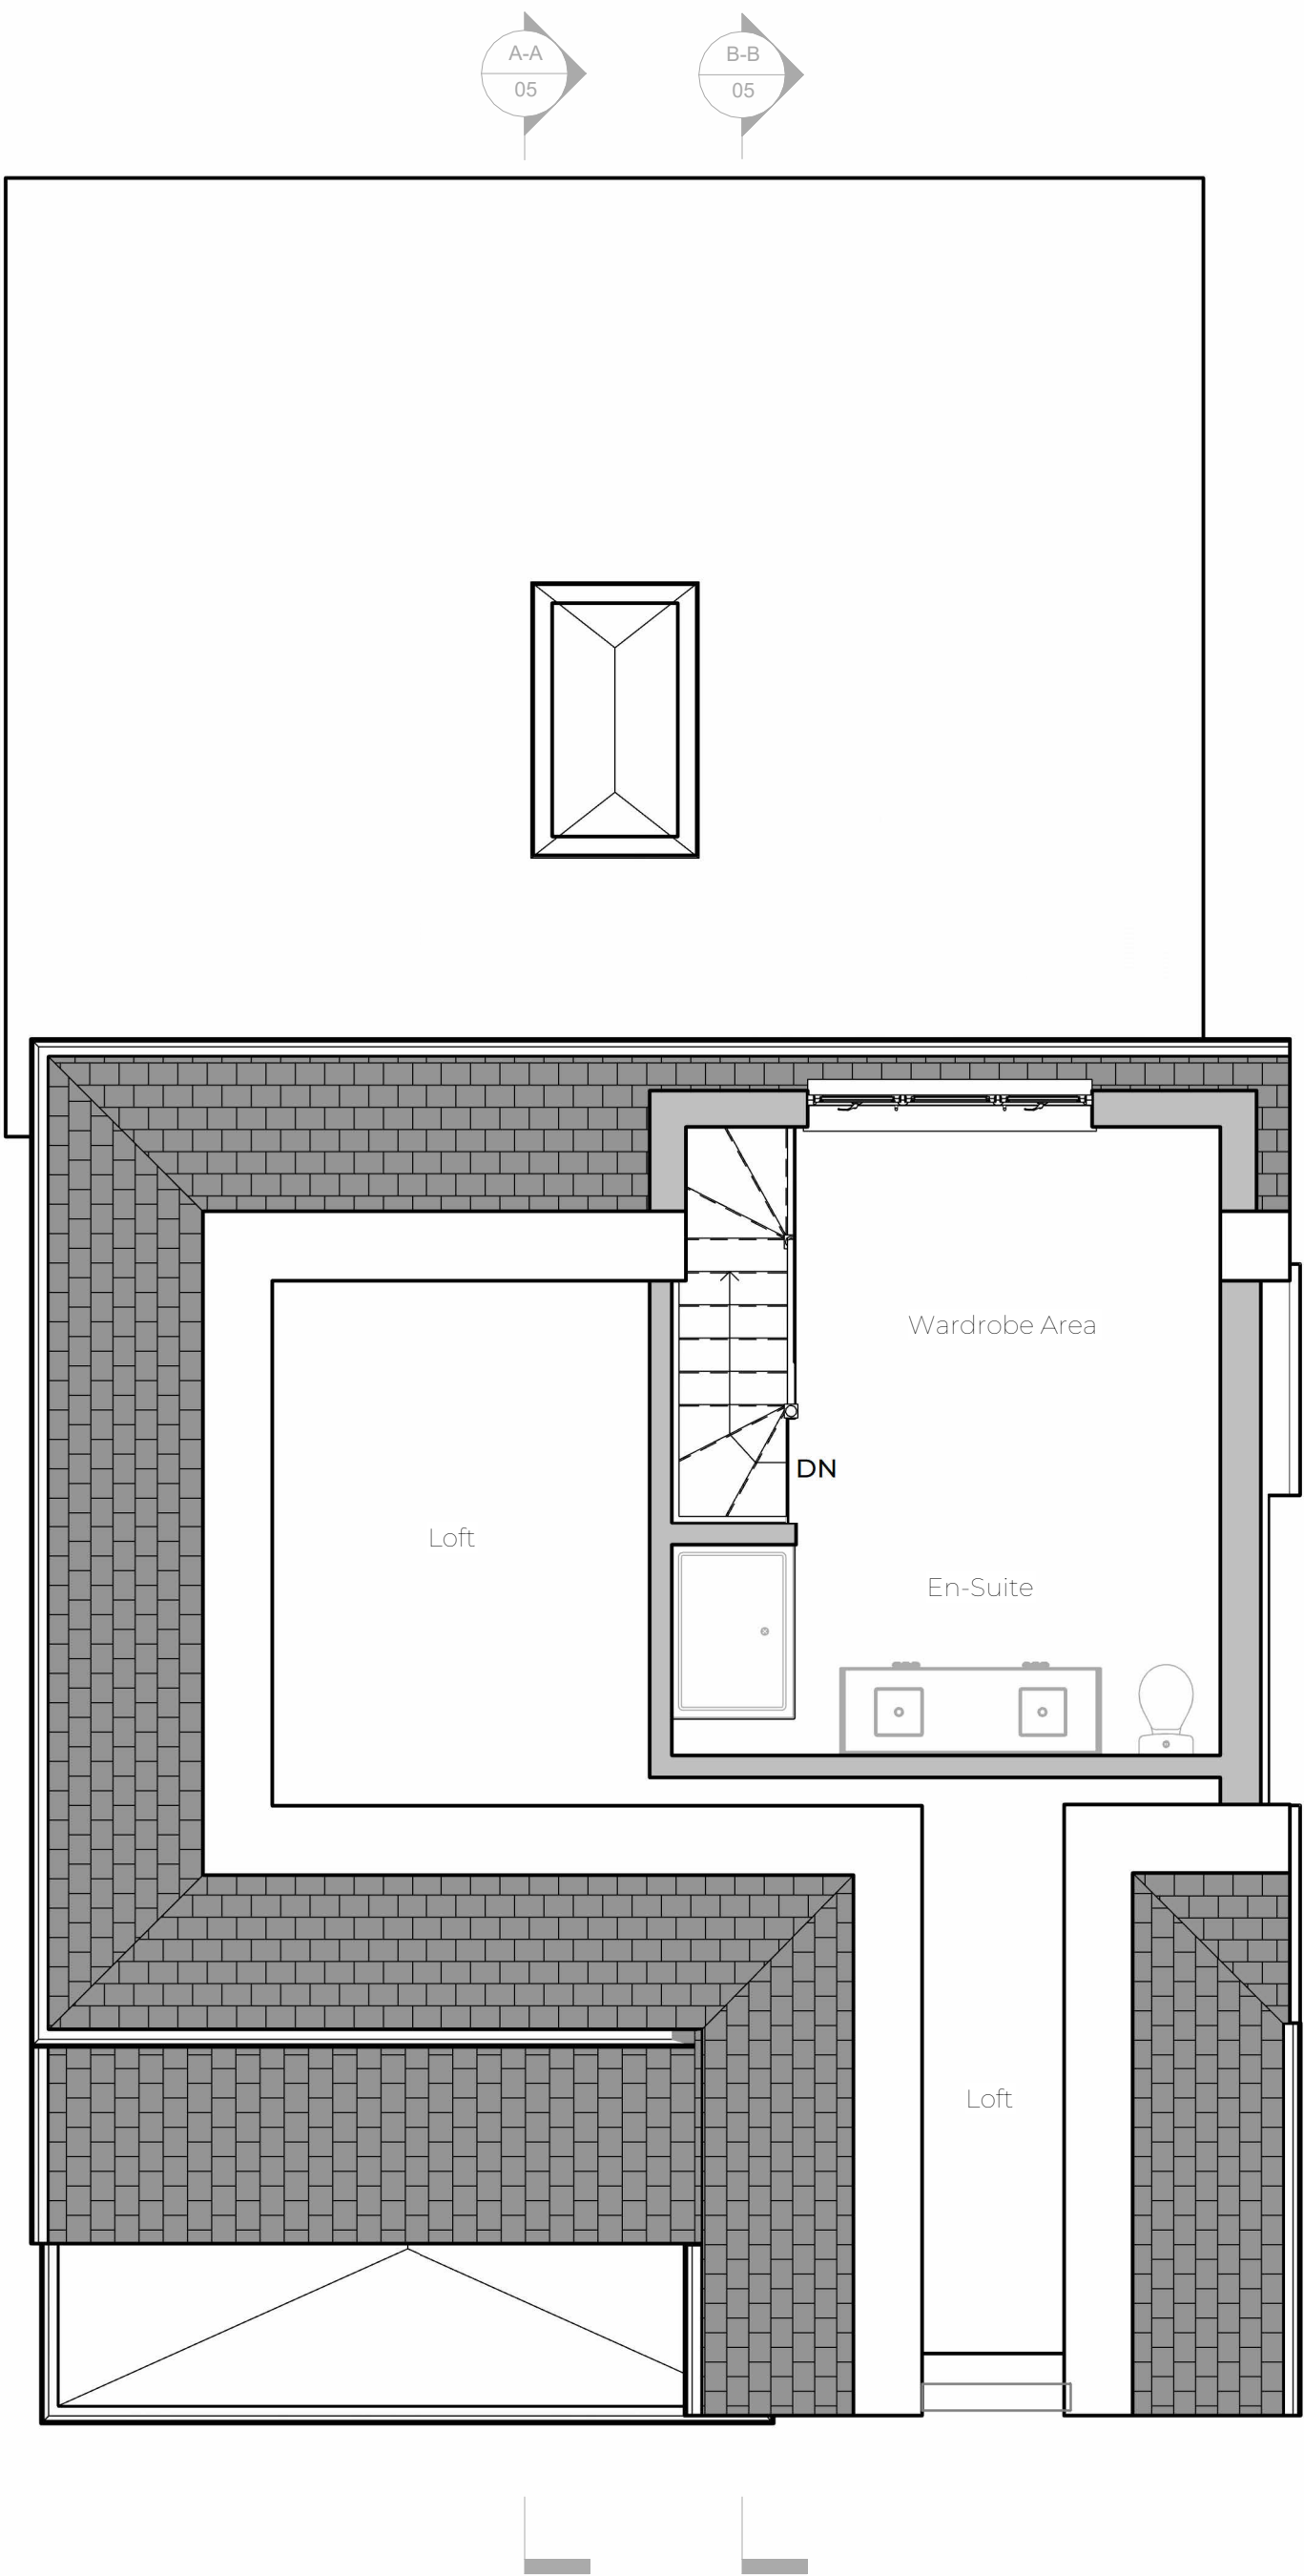


Proposed Loft Level
1 : 50

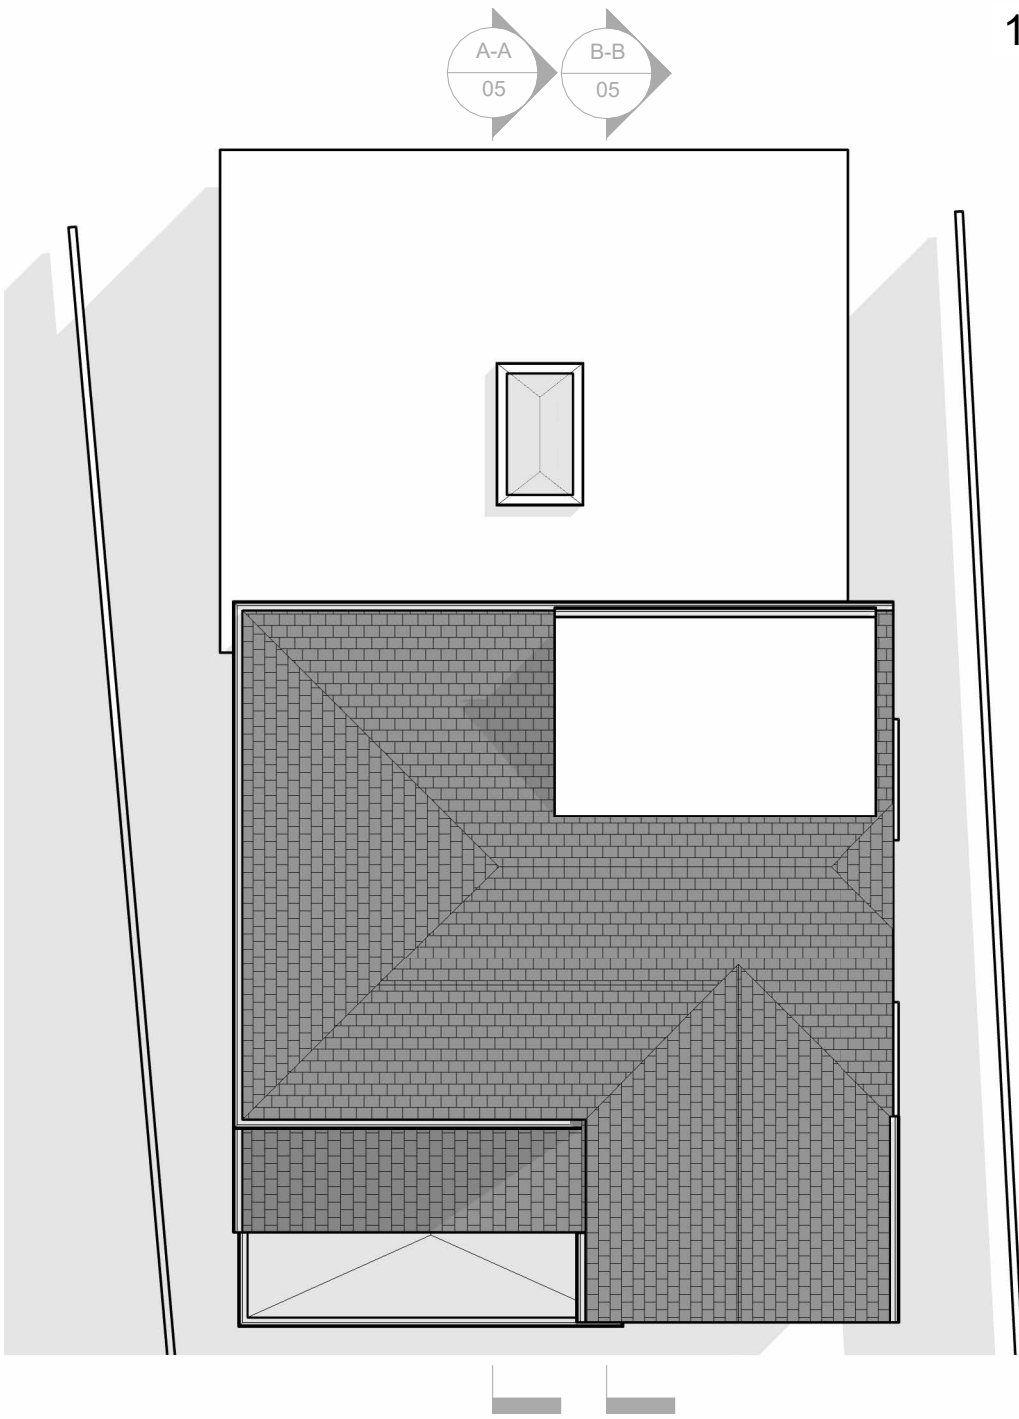

Proposed Roof Plan
1 : 100

- Notes:
1. THE COPYRIGHT OF THIS DRAWING IS VESTED IN ARCHEVOLVE AND IT MAY NOT BE REPRODUCED IN WHOLE OR PART OR USED FOR THE MANUFACTURE OF ANY ARTICLE WITHOUT THE EXPRESS PERMISSION OF THE COPYRIGHT HOLDERS.
 2. WORK TO FIGURED DIMENSIONS ONLY.
 3. THIS DRAWING IS TO BE READ IN CONJUNCTION WITH ALL RELEVANT ARCHITECT'S, SERVICE ENGINEER'S AND ARCHEVOLVE AND SPECIFICATIONS.

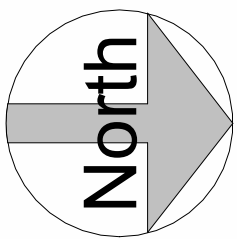

Rev_A	Updated Plans with Comments from Planners		21/04/26
Revision Number	Revision Description	Issued by	Revision Date

DATE: 03/03/19 STATUS: PLANNING ISSUE SHEET SIZE: A1

SCALE: As indicated DRAWN: AP CHECKED:

CLIENT: Mr R Bennett
213 Findon Road
Worthing
BN14 0EP

REVISION: Rev_A

DRAWING NO: APC/100/25/03

PROJECT NO: 213FindonRd

DRAWING: Single Storey Rear & Part Loft Extension
TITLE: Proposed Plans




ARCHEVOLVE


// design @archevolve.co.uk

// www. archevolve.co.uk

// 01798 879894

 

VISUAL SCALE 1:50 @ A1

 

VISUAL SCALE 1:100 @ A1