

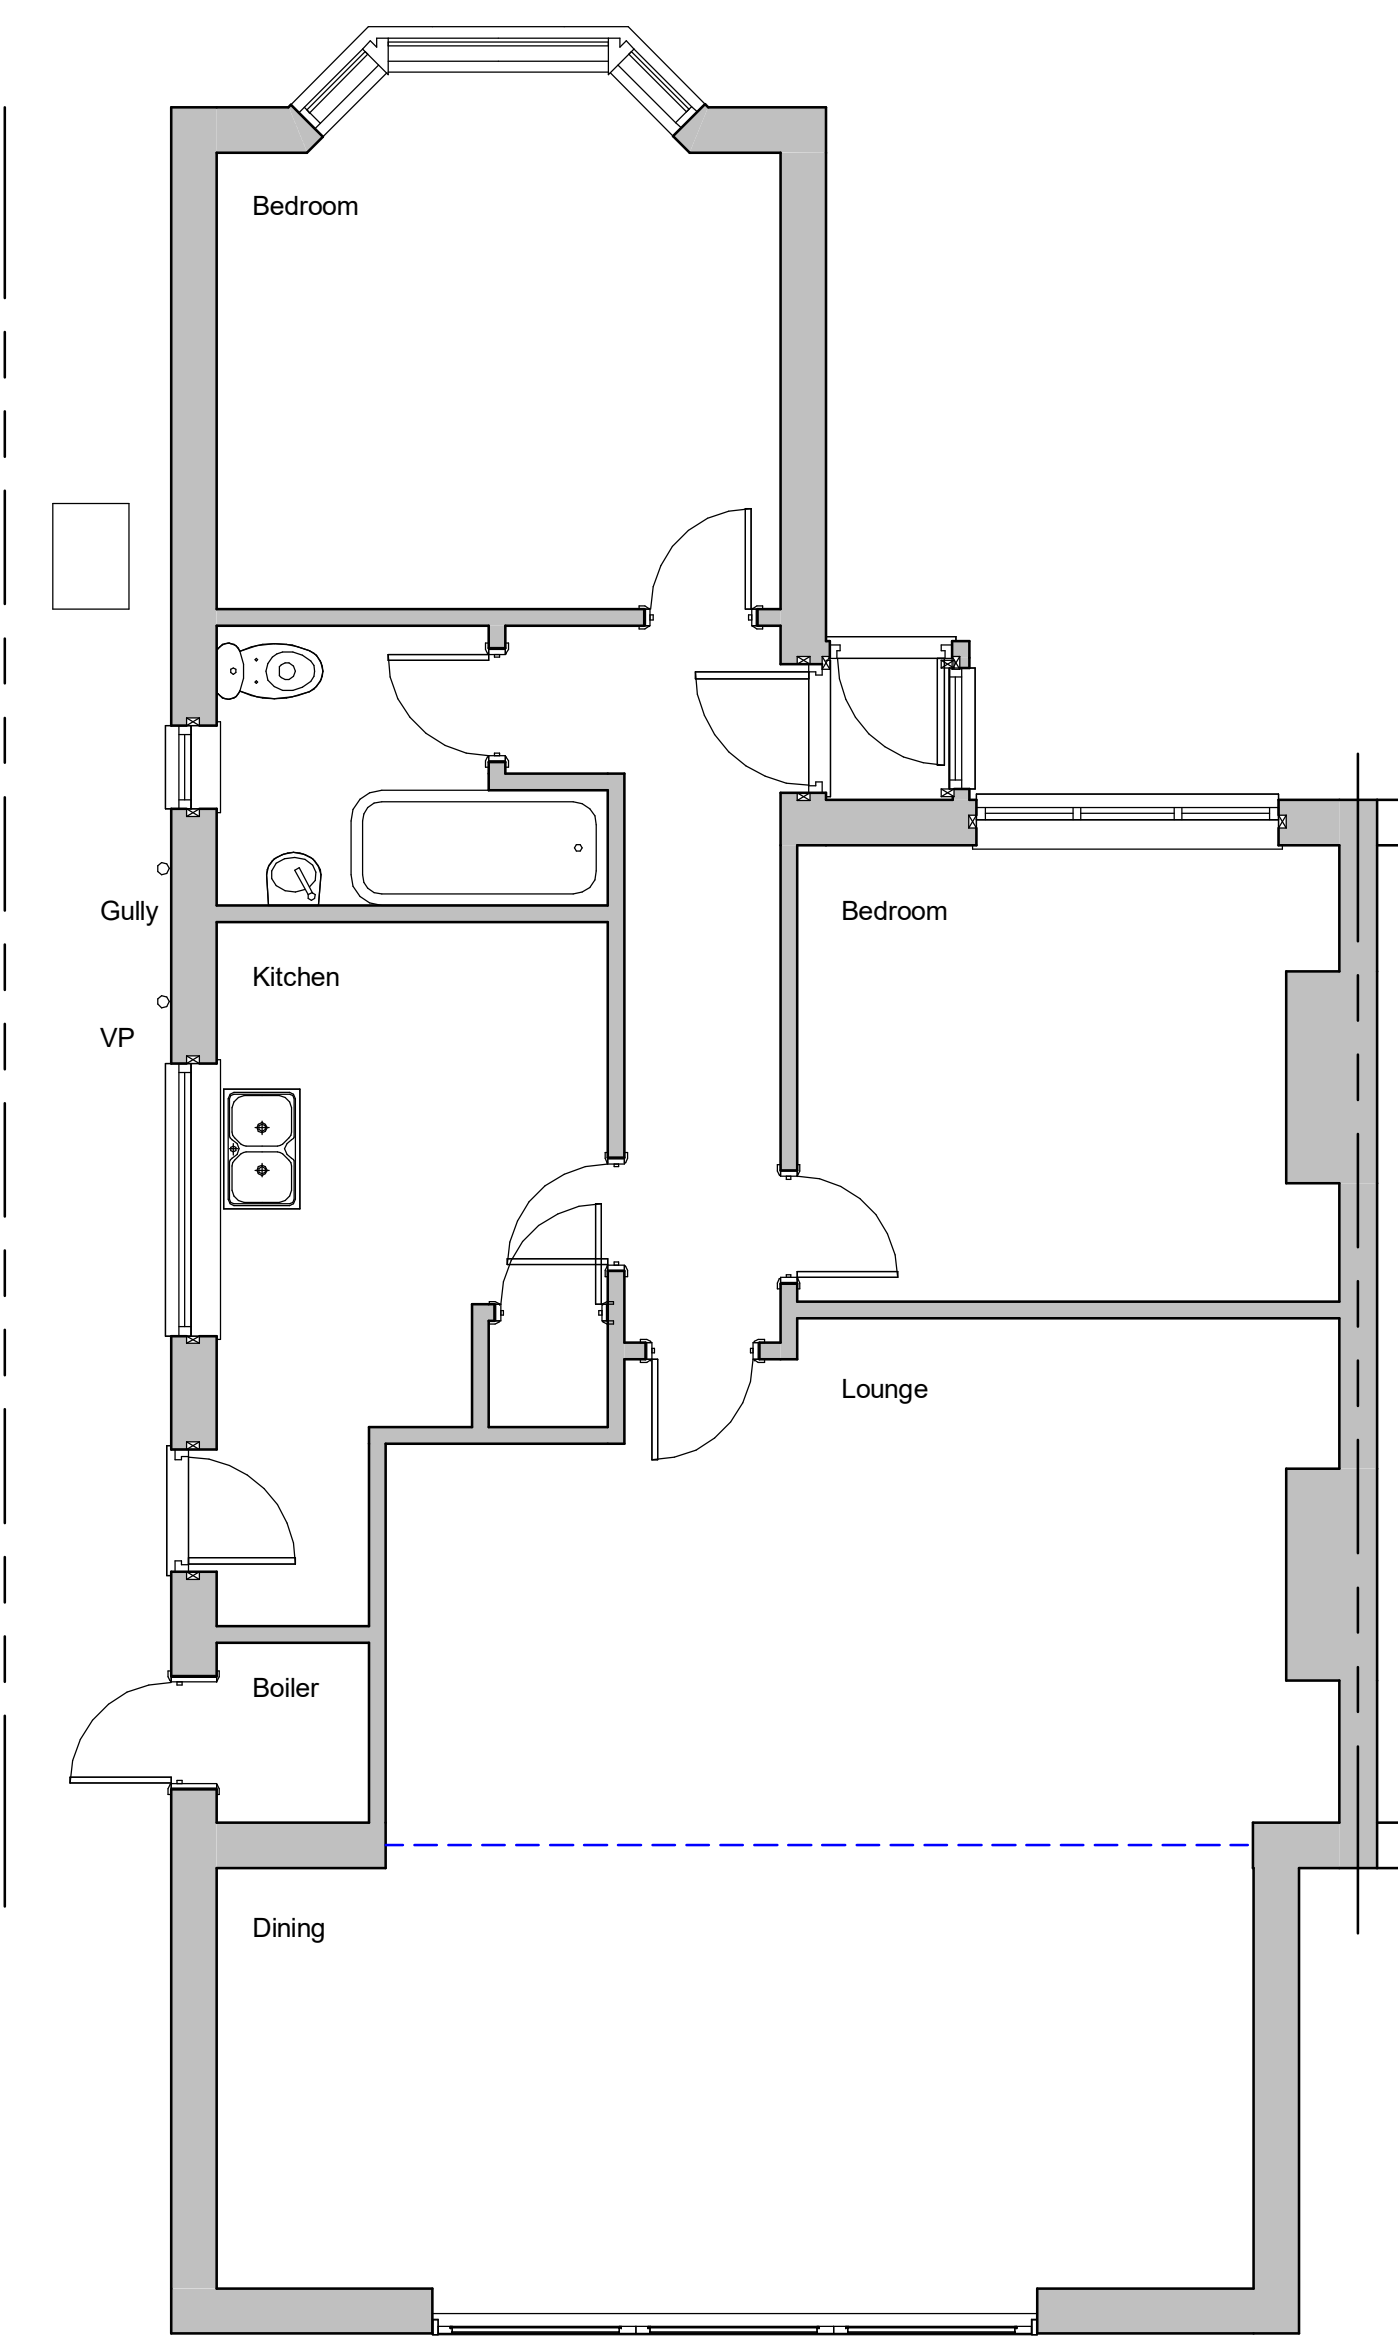


Ground Floor


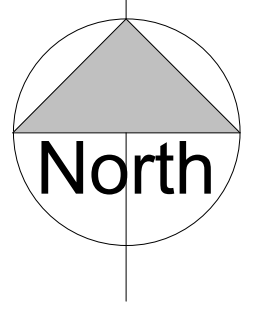


Roof Plan

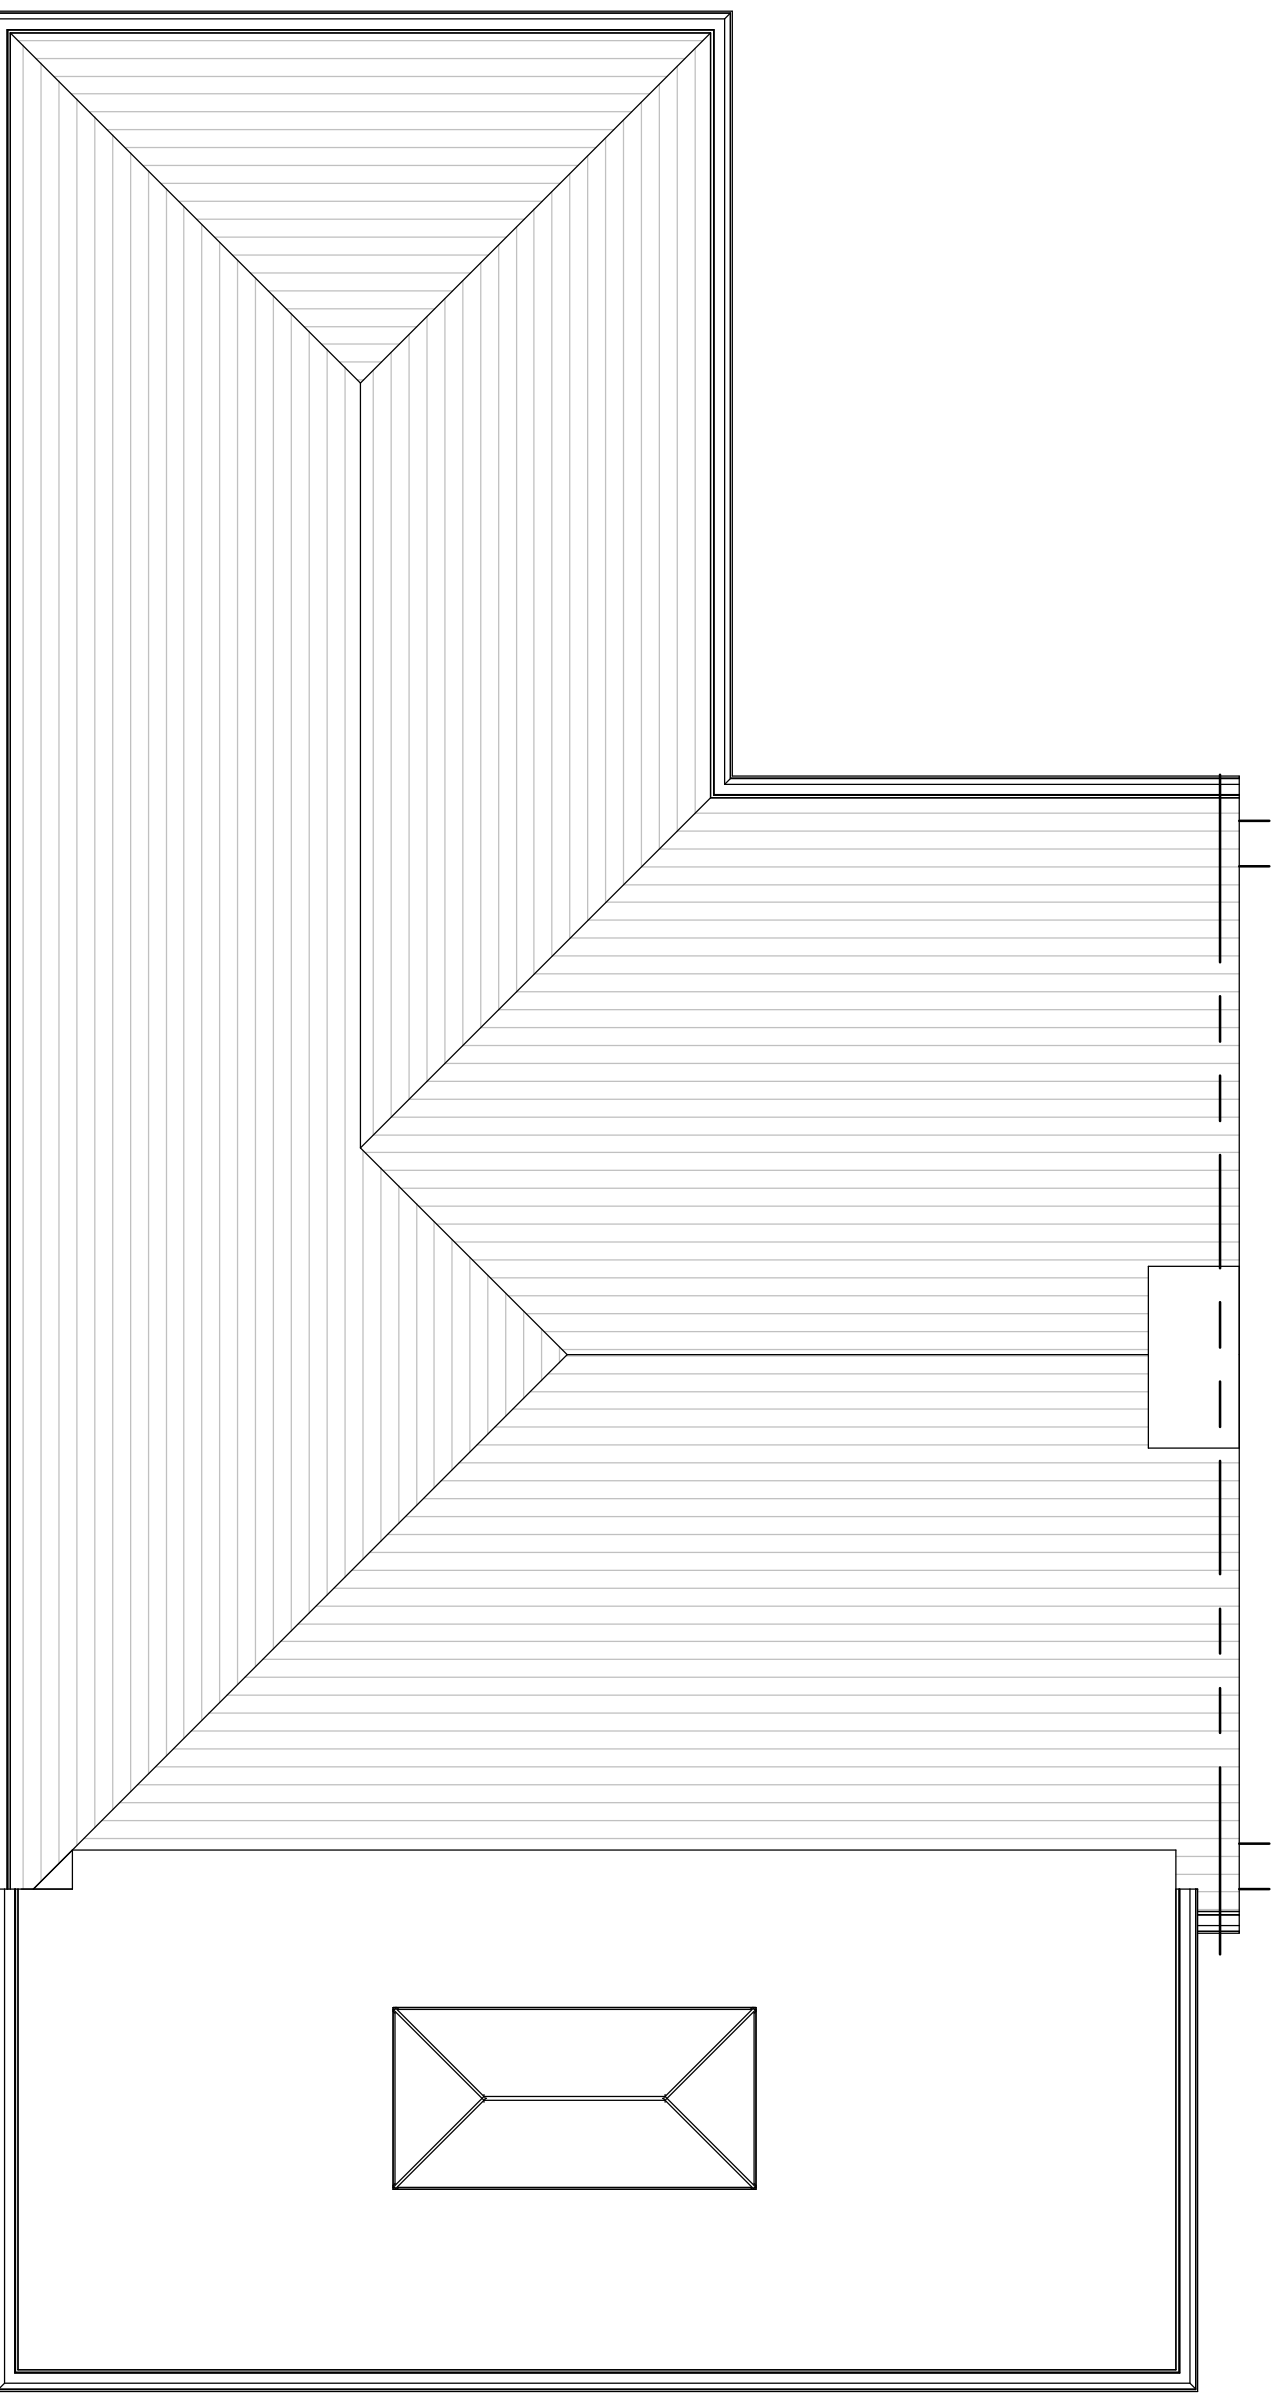

Site Plan 1:500

Site Plan 1:1250

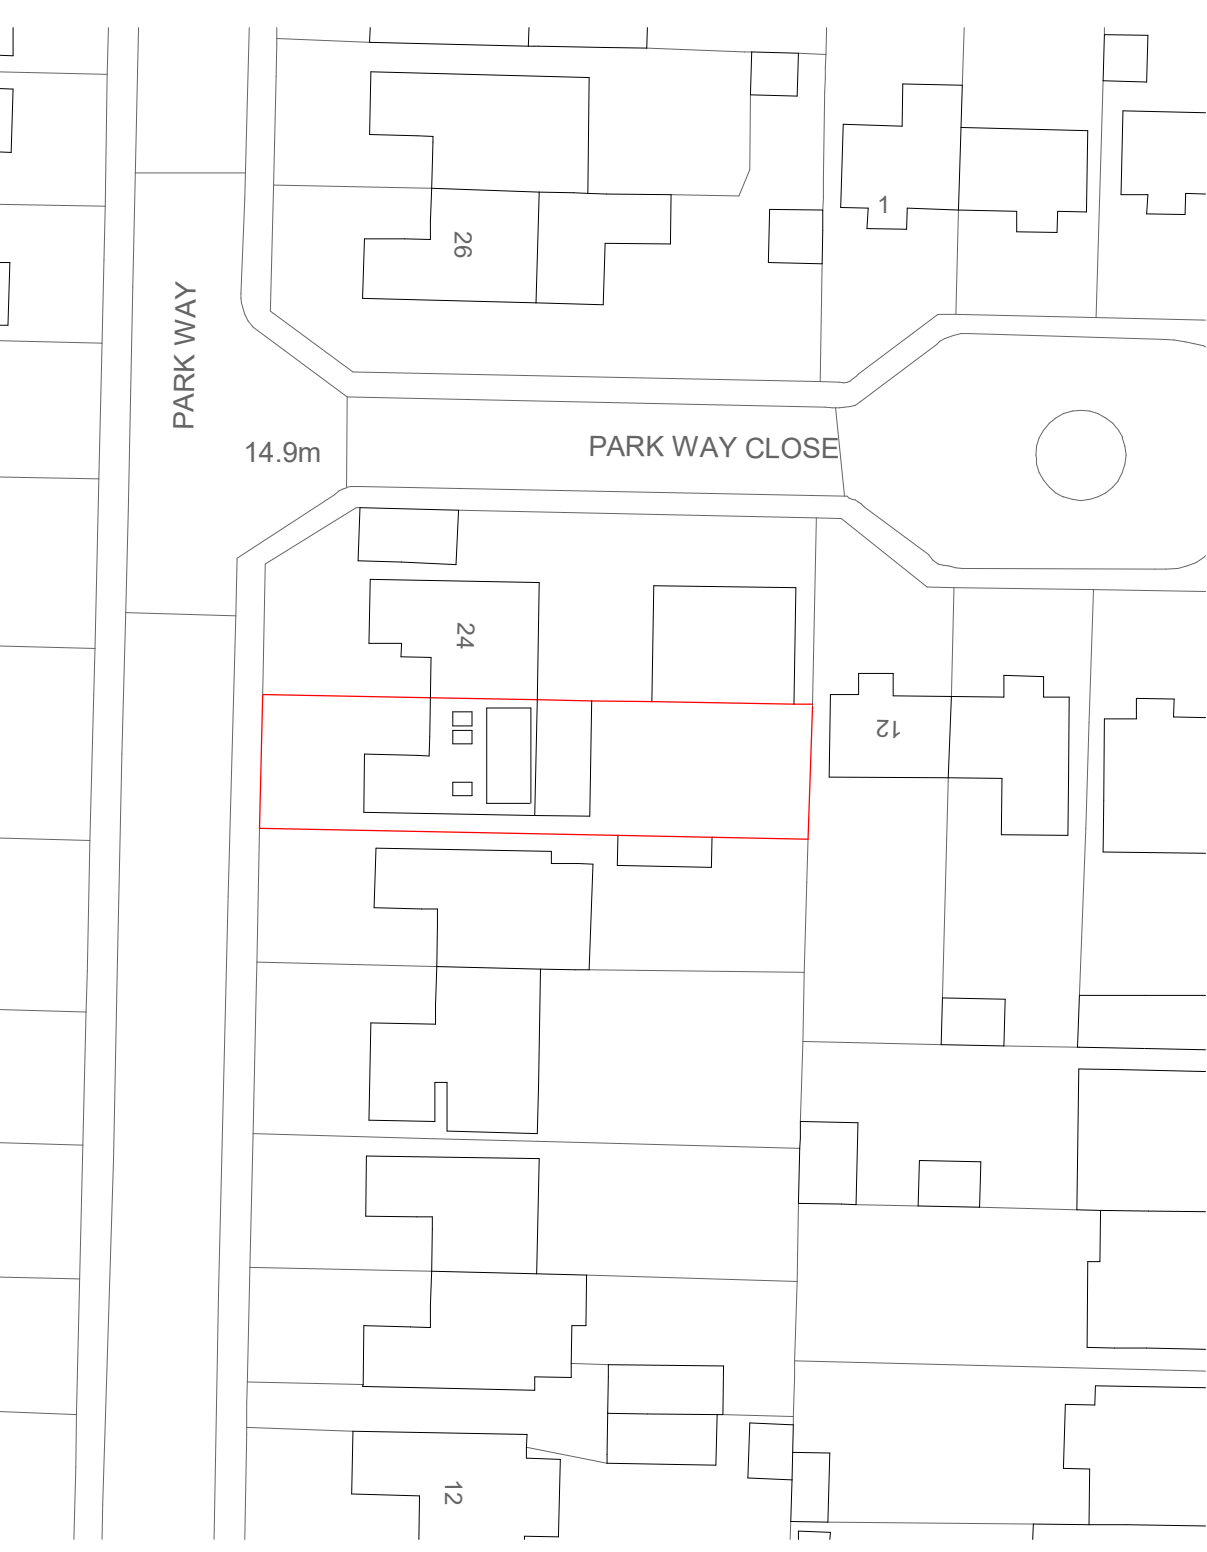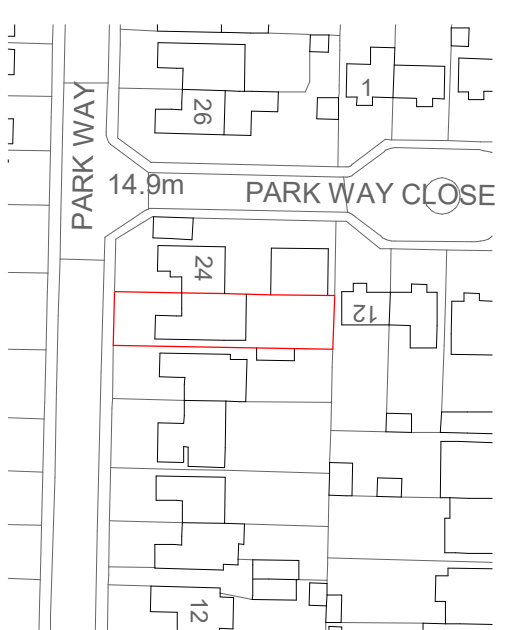

Revisions

0.50.0.511.522.5

SCALE 50

1:

1012345

SCALE 100

1:

50510152025

SCALE 500

1:

1001020304050

SCALE 1250

1:

Materials

Drawing Number	2025/192	Sheet	1 of 2
Size	A1	Scale	1:50, 1:100, 1:500, 1:1250
Project	Existing details November 2025		
Job Title	22 Park Way Southwick West Sussex BN42 4LD		
Do Not scale from this drawing except for planning as photocopies will be subject to distortion Drawings to be read in conjunction with all other Designers and structural engineers contract drawings and specifications: Any discrepancies must be brought to the attention of the Designer immediately. The contractor must verify all dimensions by site measurement before ordering materials or manufacturing components Substitute materials and products to those named will be acceptable if proven to be of equal or higher performance and not in conflict with other elements			

M.J.Humphrey

Ltd

RICS

cabe
chartered association
of building engineers

Mel Humphrey MRICS
9 Aldsworth Avenue
Goring By Sea
West Sussex
BN12 4XQ

Adam Humphrey MCIOB
21 Pendine Avenue
Worthing
West Sussex
BN11 2NA

Mel@mjhumphrey.co.uk
07701055182

Adam@mjhumphrey.co.uk
07812419142

Front Elevation

West

Side Elevation

South

Rear Elevation

East

Side Elevation

North