




Ground Floor

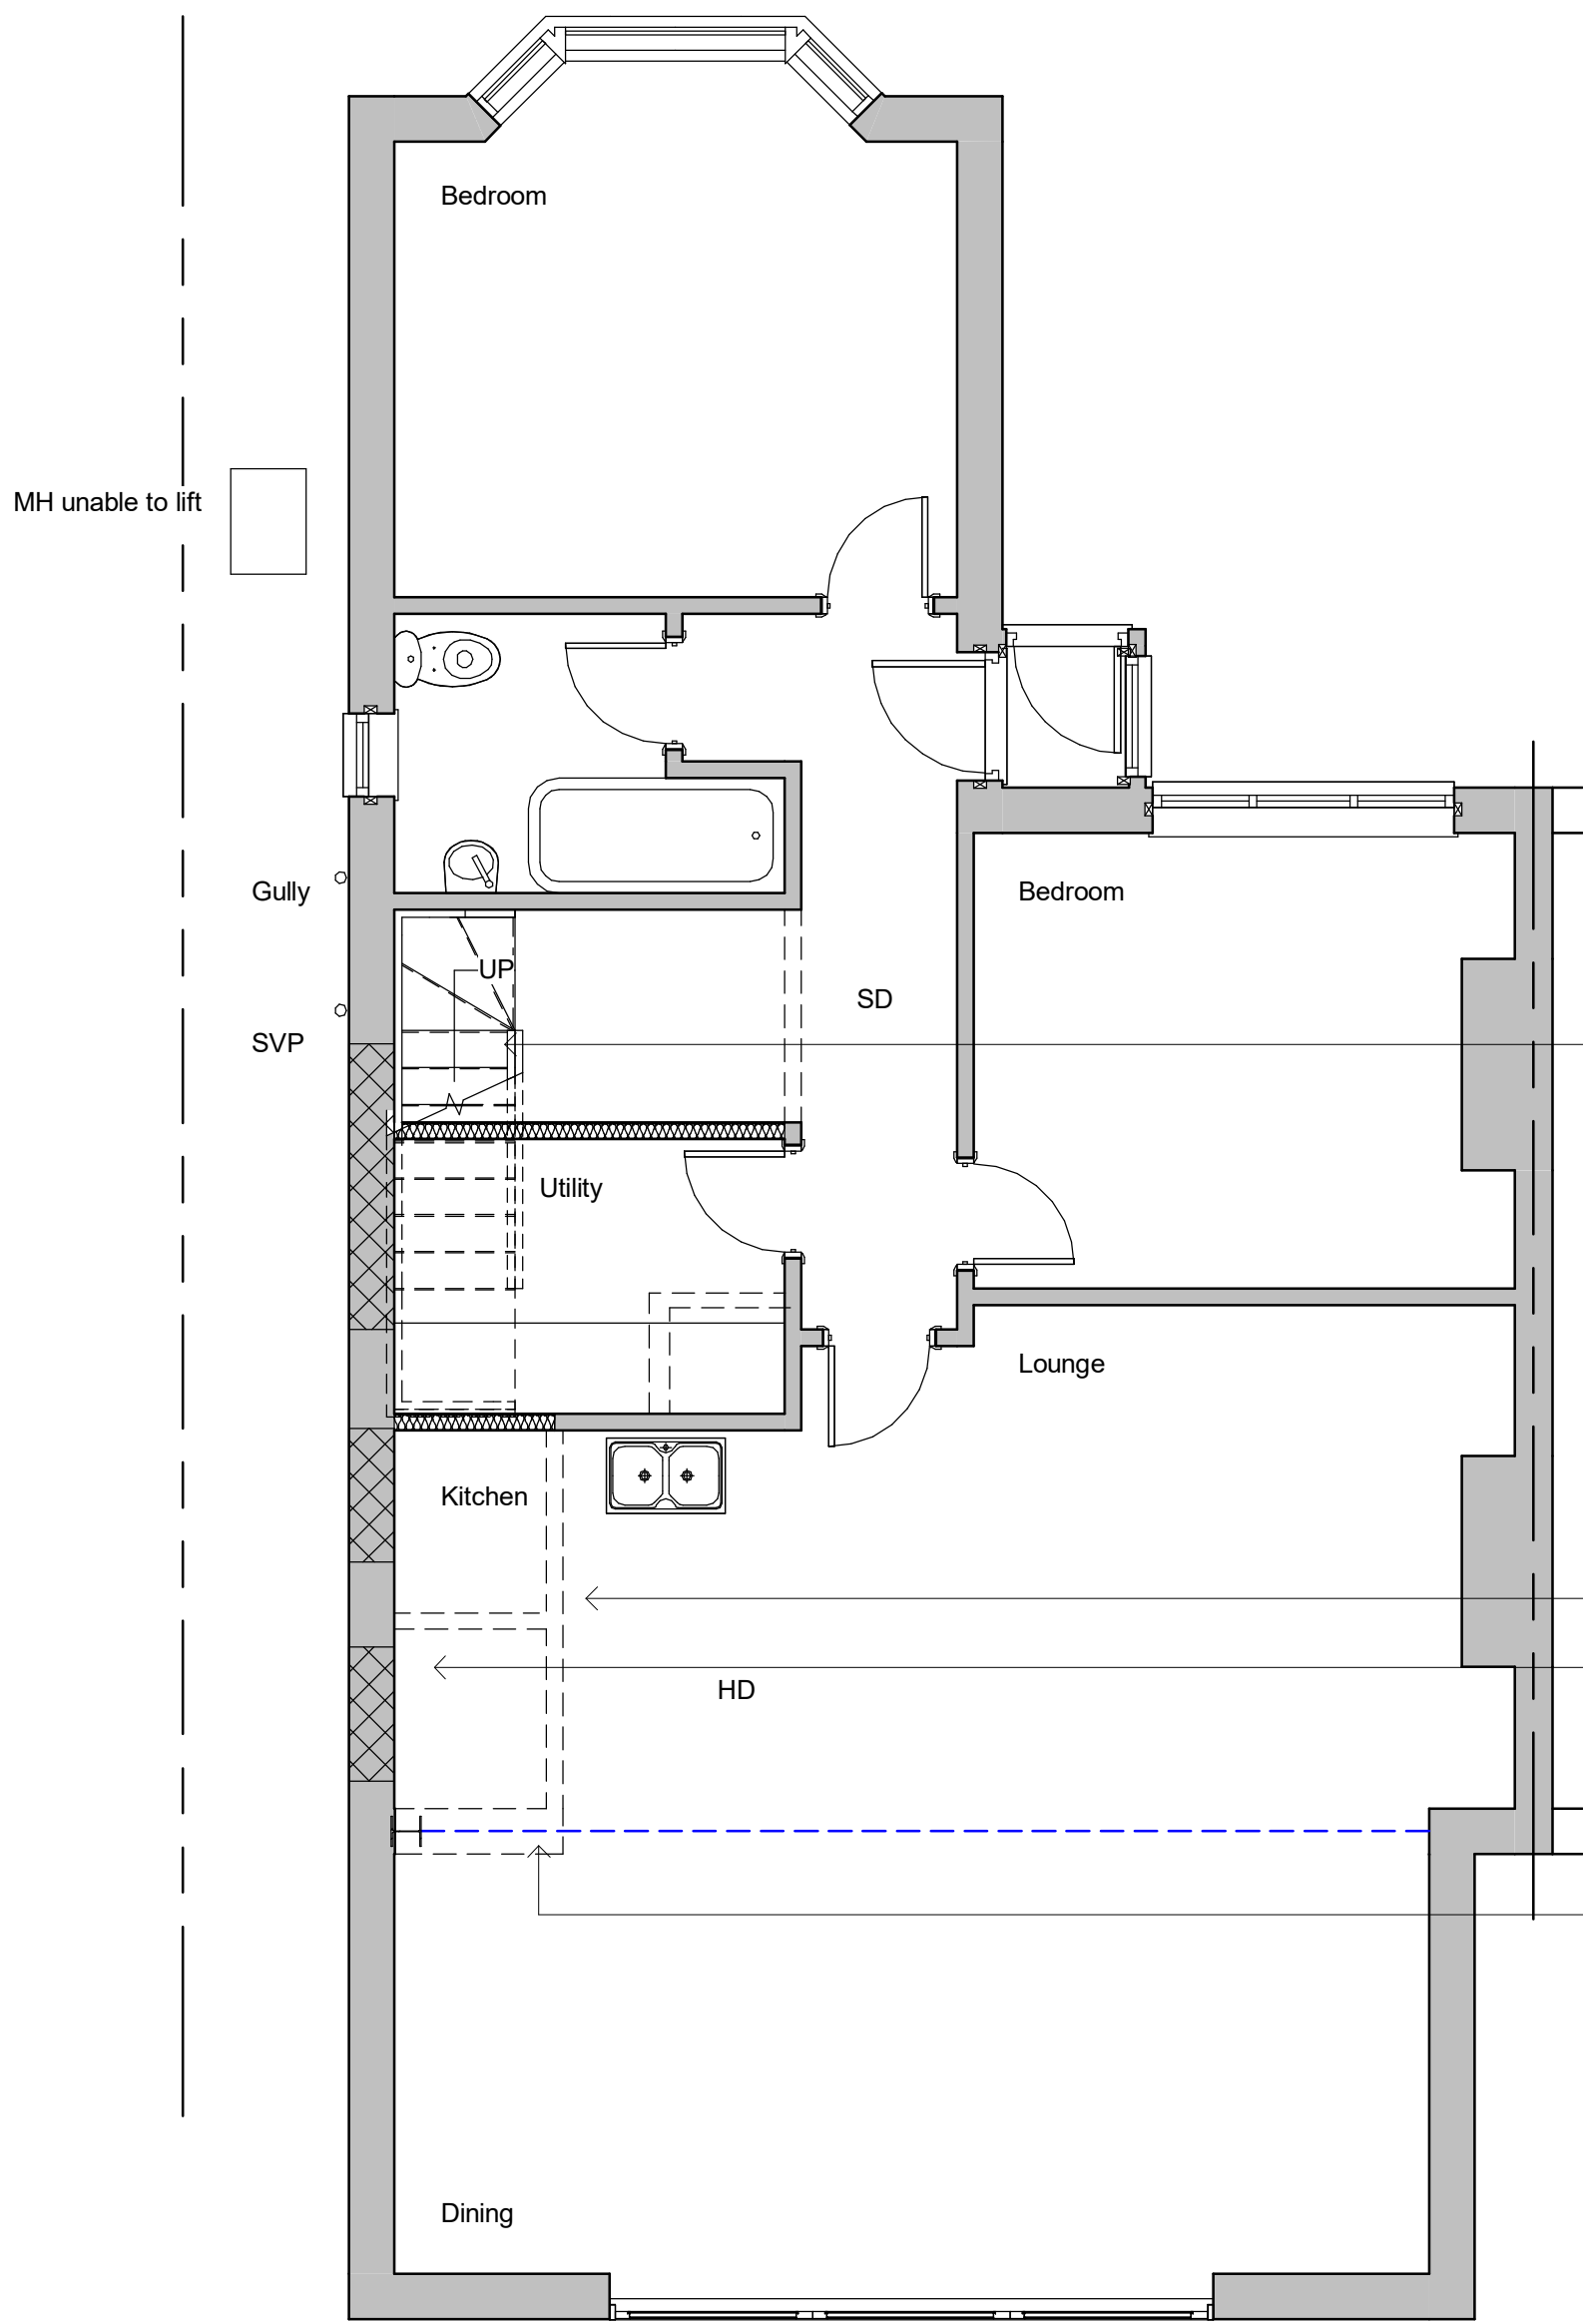


First Floor

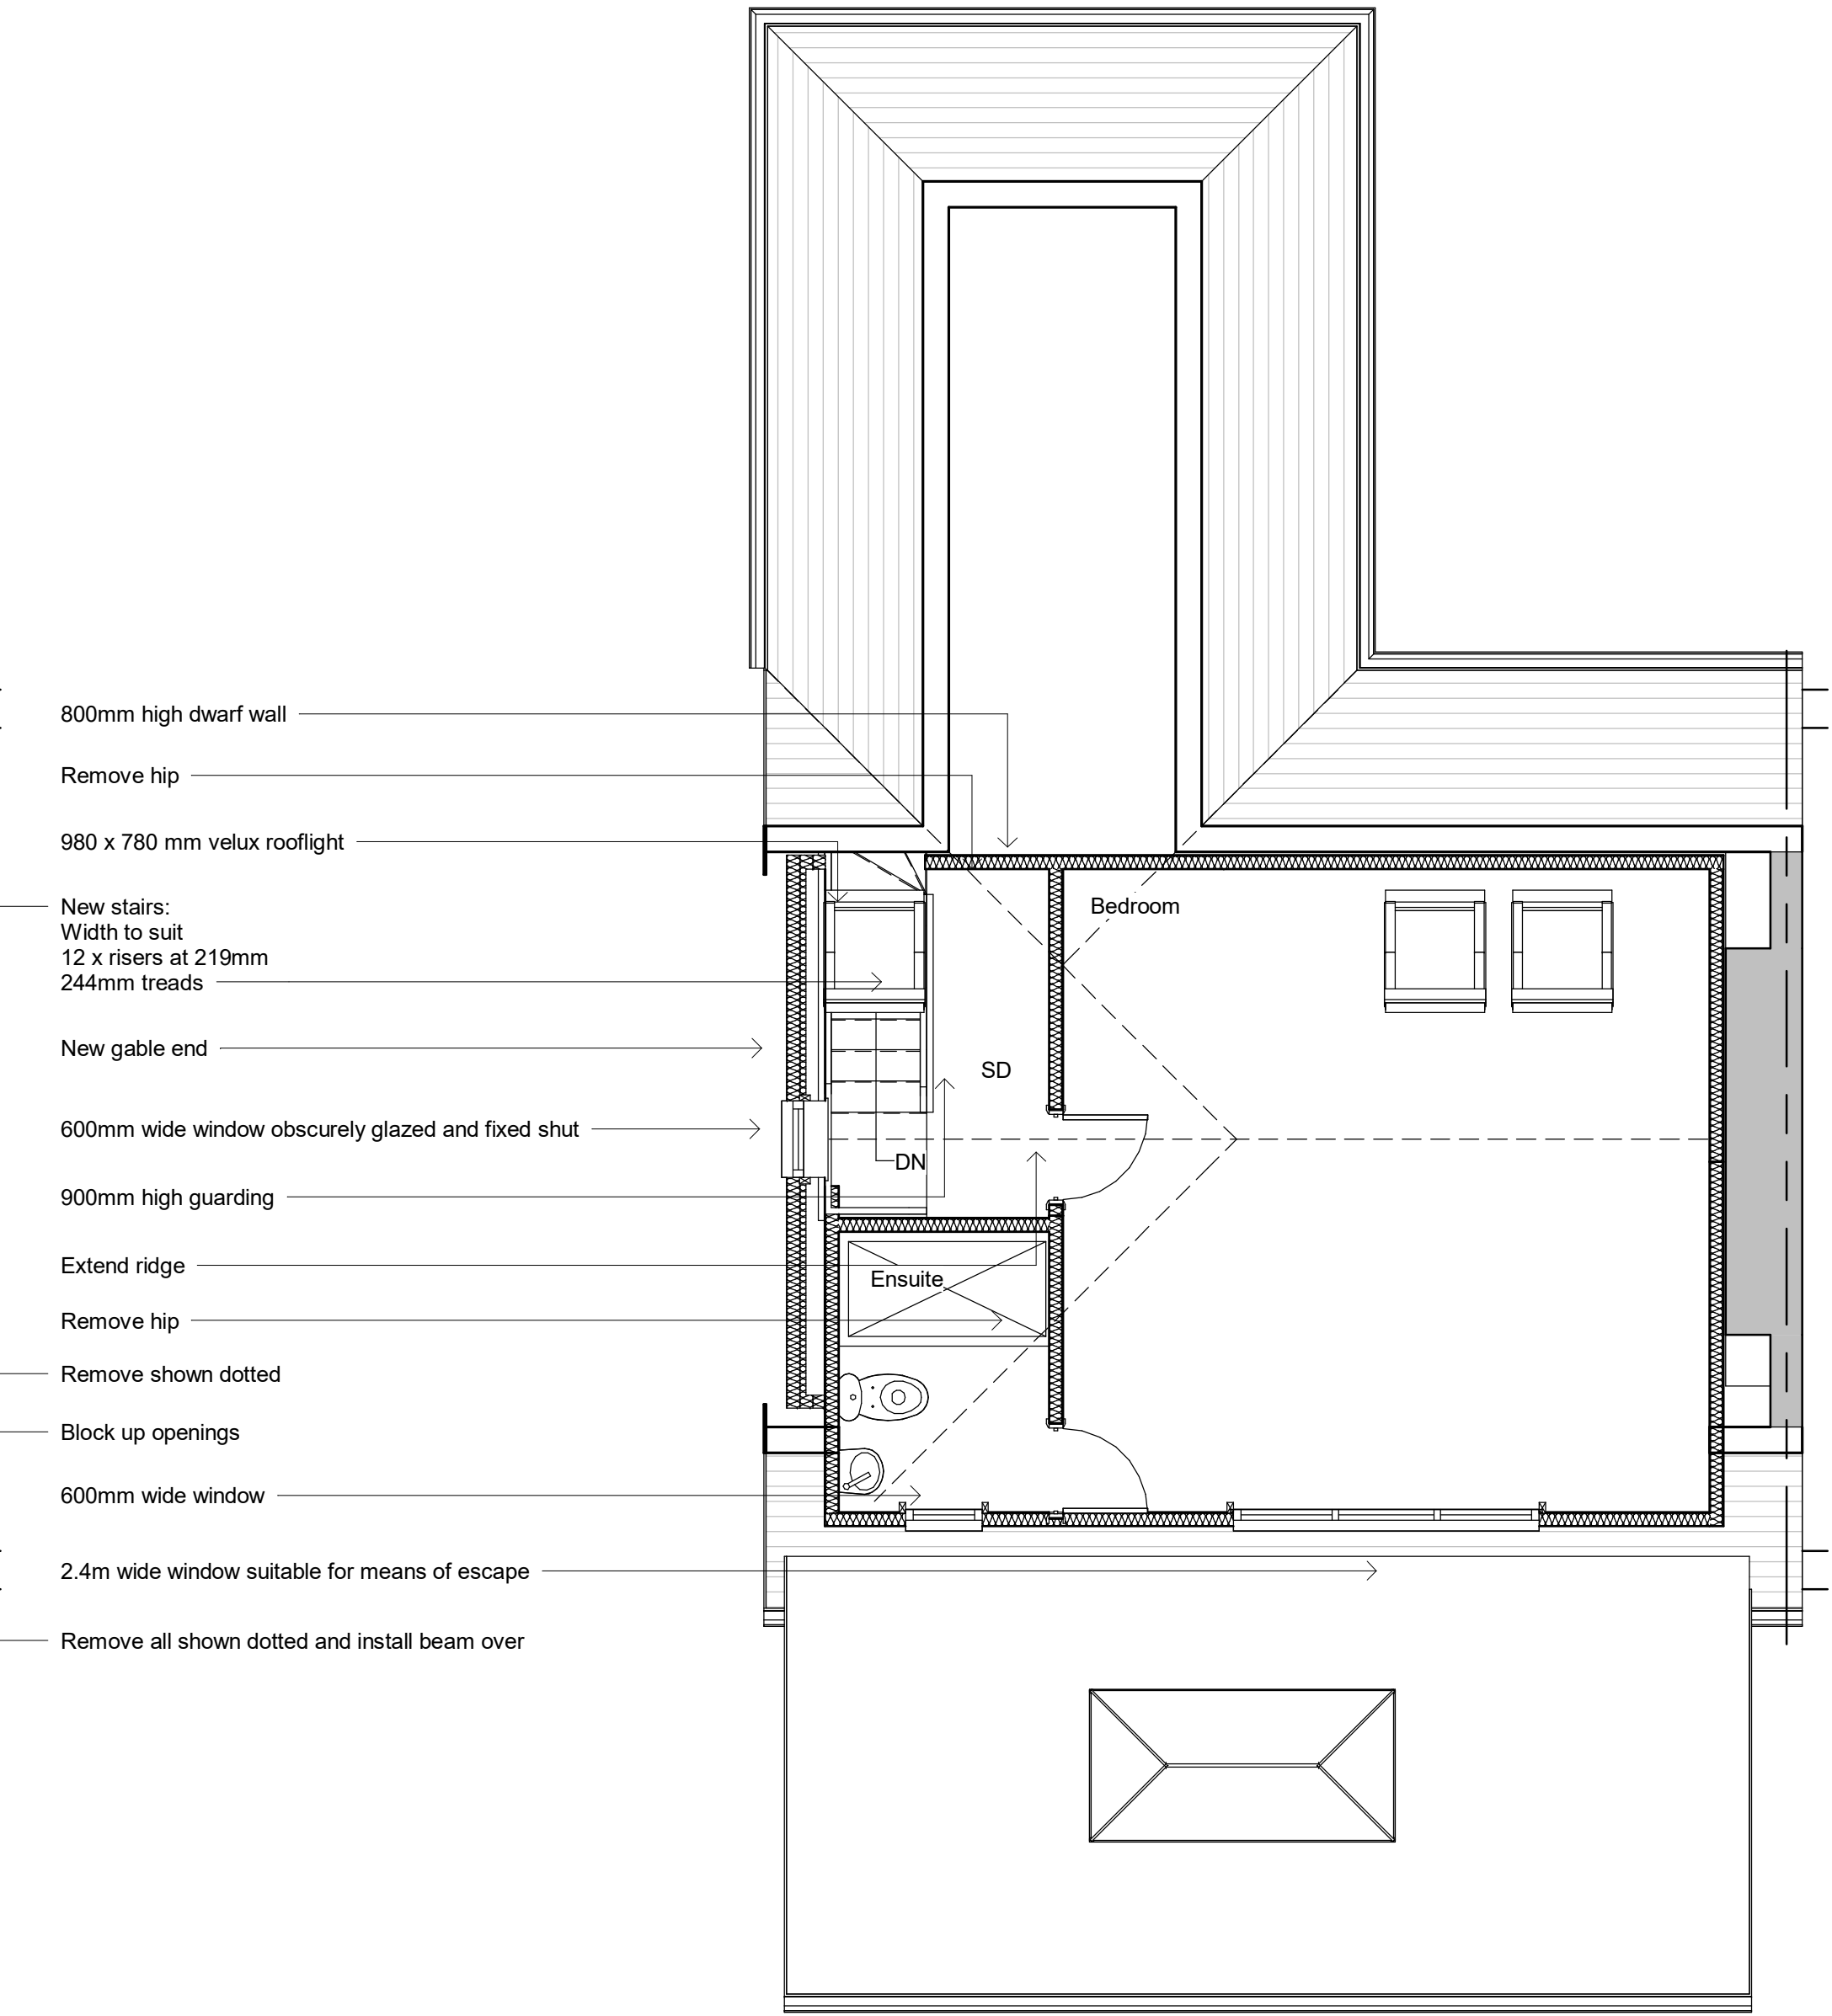

Roof Plan

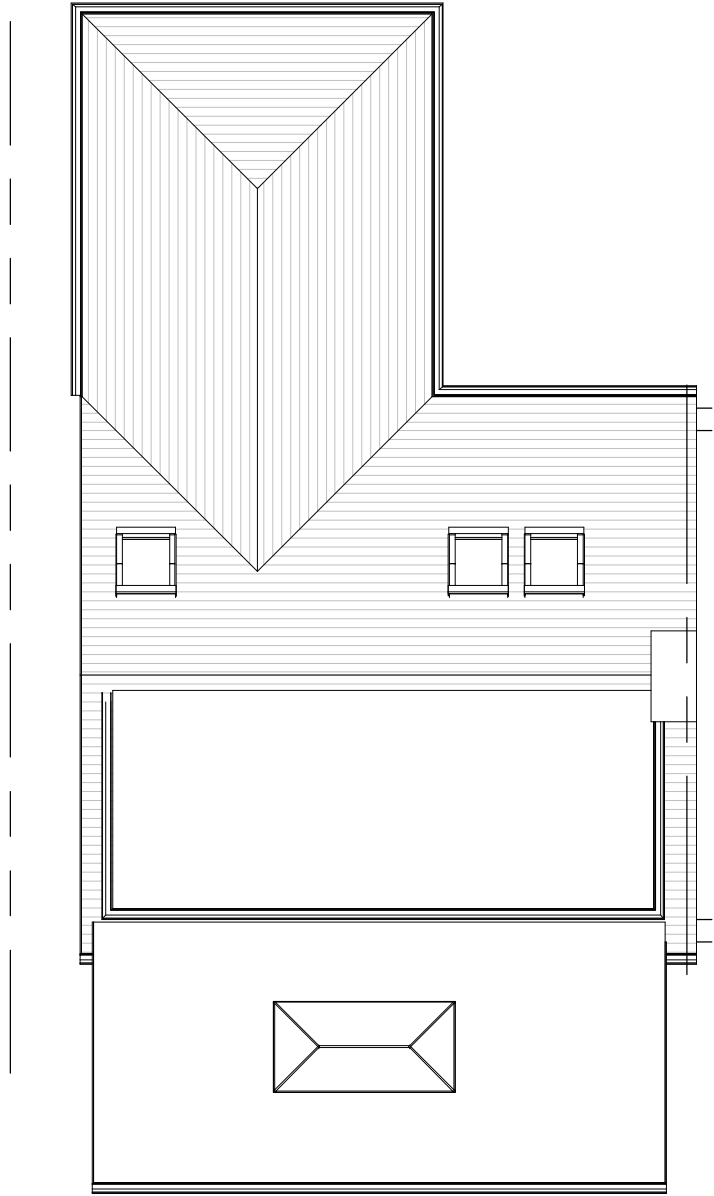

Revisions

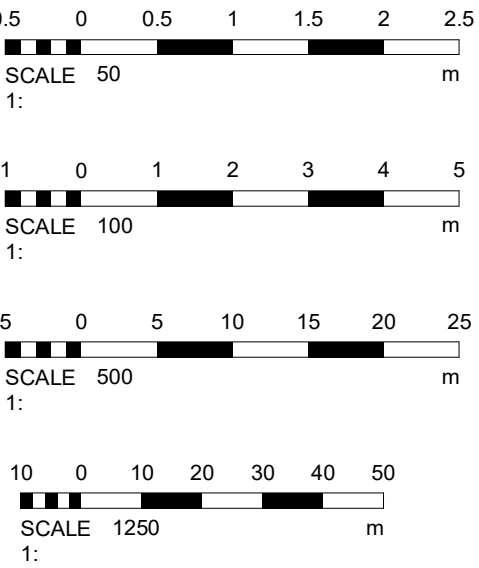

Cubic content calculation:

Gable end:
 $(3.569 / 3) \times 2.918 \times 3.353 = 11.63\text{m}^3$
Rear dormer:
 $7.057 \times 2.798 \times 2.176 / 2 = 21.48\text{m}^3$
Total:
 $11.63 + 21.48 = 33.11\text{m}^3$
Therefore complies as under 50m³

Materials

Drawing Number 2025/192 Sheet 2 of 2

Size A1 Scale 1:50, 1:100, 1:500, 1:1250

Project
Proposed details
November 2025

Job Title
22 Park Way
Southwick
West Sussex
BN42 4LD

Do Not scale from this drawing except for planning as photocopies will be subject to distortion
Drawings to be read in conjunction with all other Designers and structural engineers contract drawings and specifications: Any discrepancies must be brought to the attention of the Designer immediately.
The contractor must verify all dimensions by site measurement before ordering materials or manufacturing components
Substitute materials and products to those named will be acceptable if proven to be of equal or higher performance and not in conflict with other elements

M.J.Humphrey Ltd




Mel Humphrey MRICS 9 Aldeworth Avenue Goring By Sea West Sussex BN12 4XQ
Adam Humphrey MCIOB 21 Pendine Avenue Worthing West Sussex BN11 2NA

Mel@mjhumphrey.co.uk 07701055182
Adam@mjhumphrey.co.uk 07812419142


Front Elevation

West

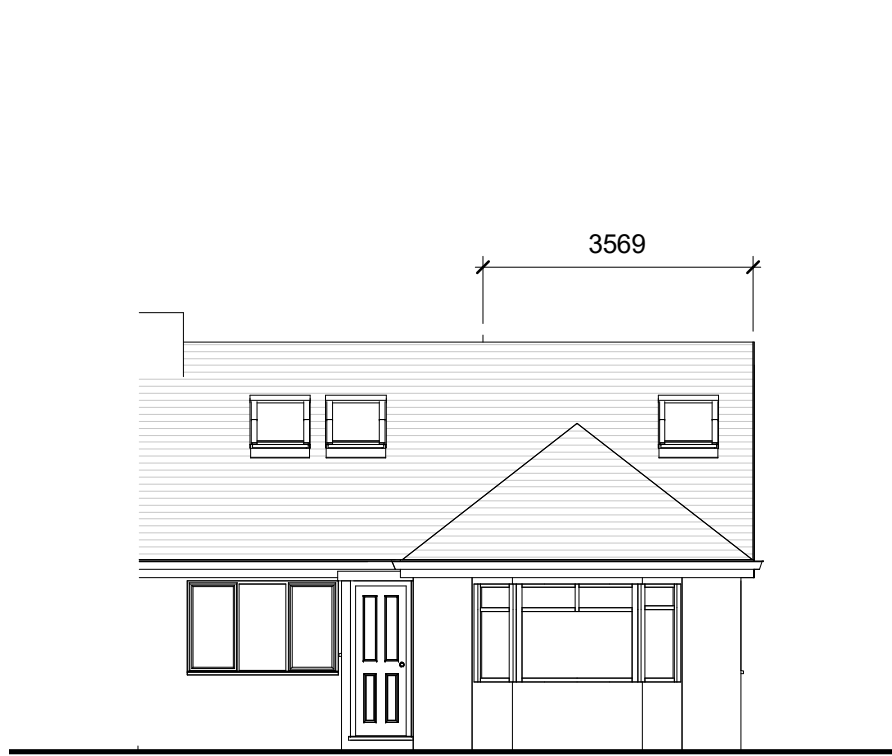


Side Elevation

South

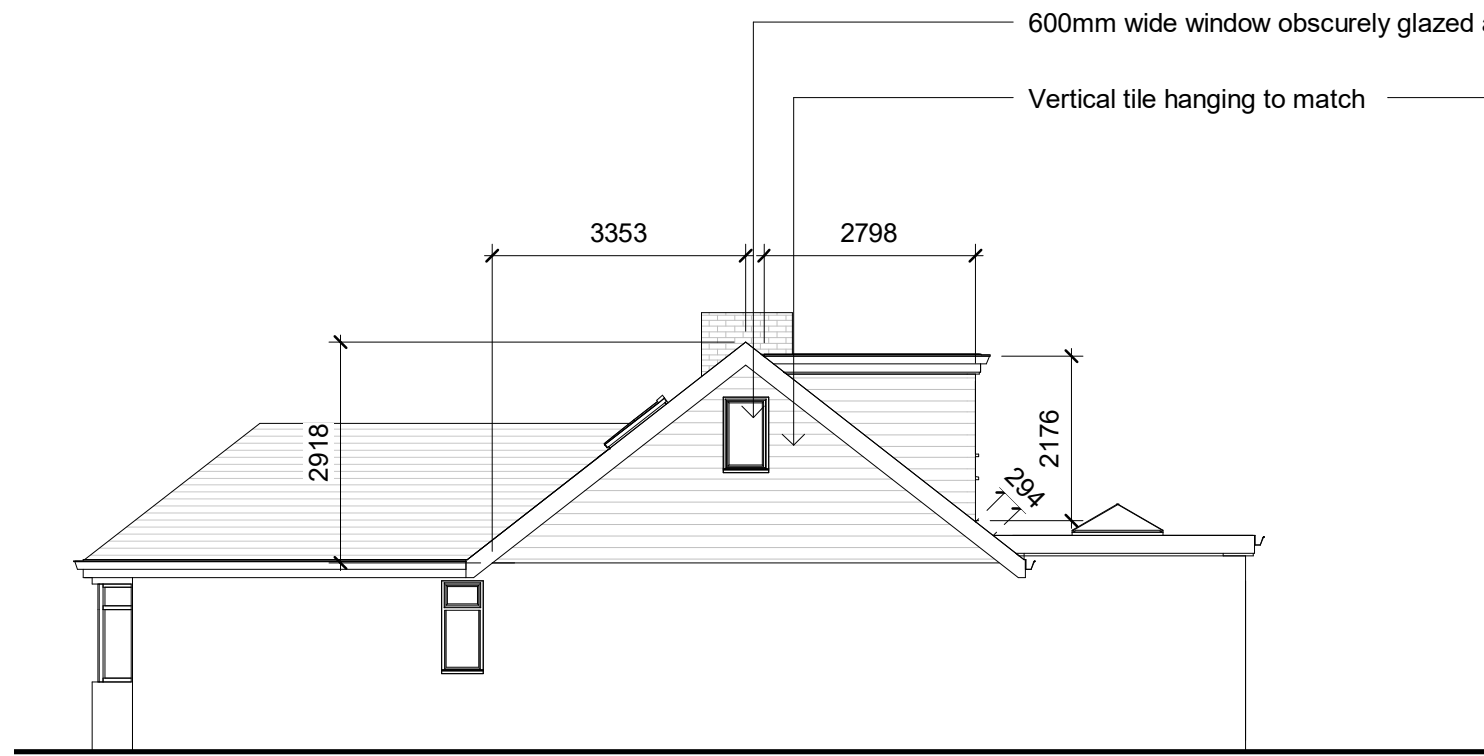

Rear Elevation

East

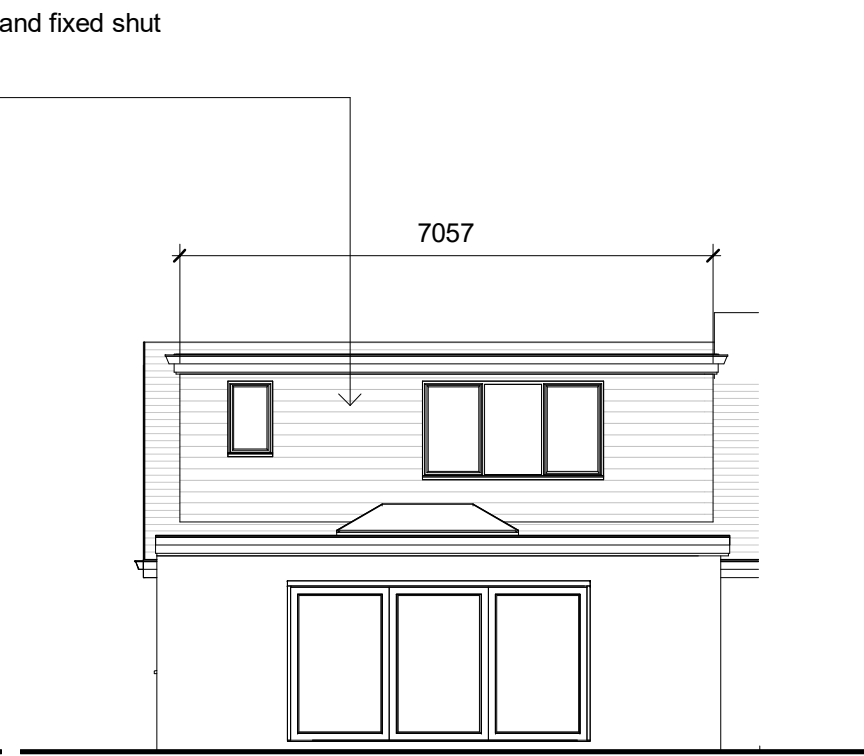

Side Elevation

North

