

1. All dimensions are to be checked on site prior to the commencement of the project. Any discrepancy must be reported to the construction administrator / designer

2. Figured dimensions only do not scale

3. This drawing must be read in conjunction with all other drawings / specifications / details for this project

4. Contractor must ensure they have the latest issued drawings / details prior to commencing work

5. All new work to conform to the local authority requirements/ Building Regulation Approval. Workmanship and standards to comply to the relevant British Standards and current Codes of Practice

Title:

Mr& MRS KUROKI-KENNEDY 50 CLARENDON ROAD SHOREHAM BY SEA,

Drawing:

SUN PATH DIAGRAM

Scale:

1:100 @ A3

Date:

SEPTEMBER 2026


Drawn by:

rd



Dwg No:

10 204

Amendment:

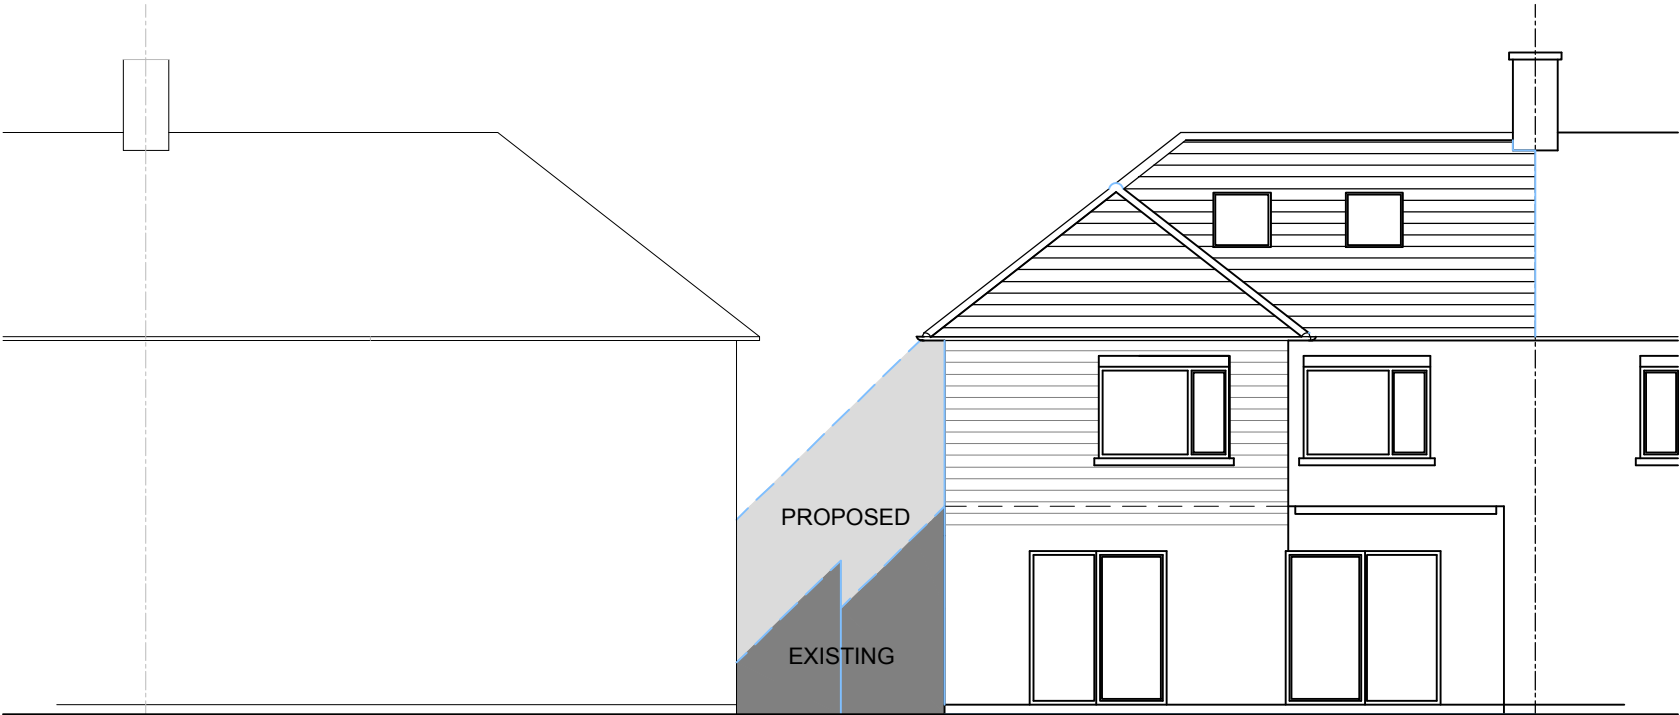


SOUTH ELEVATION

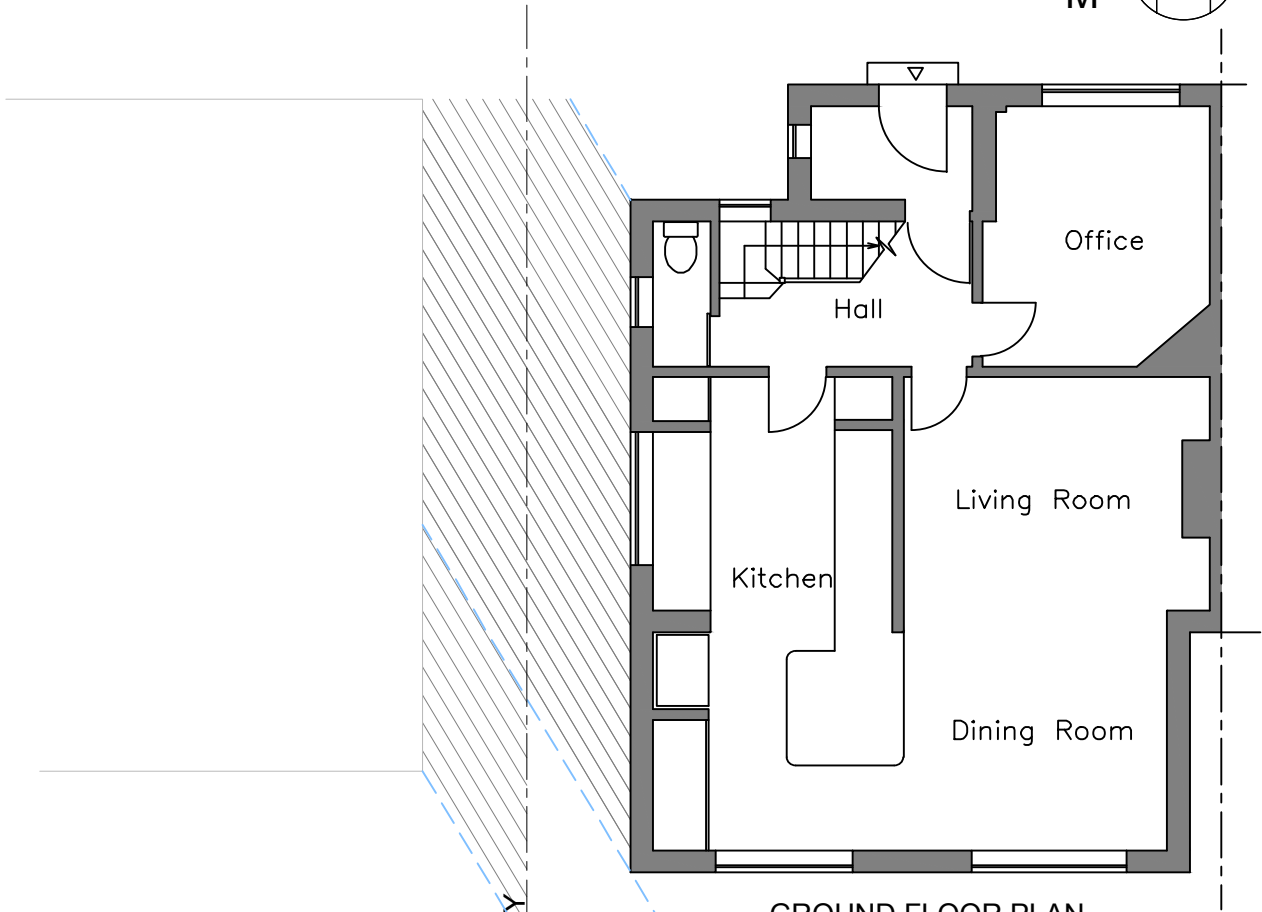 

GROUND FLOOR PLAN

SUN PATH 10 AM
MID SUMMER & MID WINTER

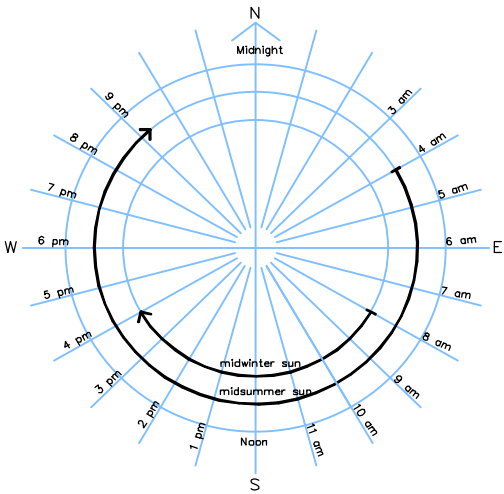

SUN PATH DIAGRAM