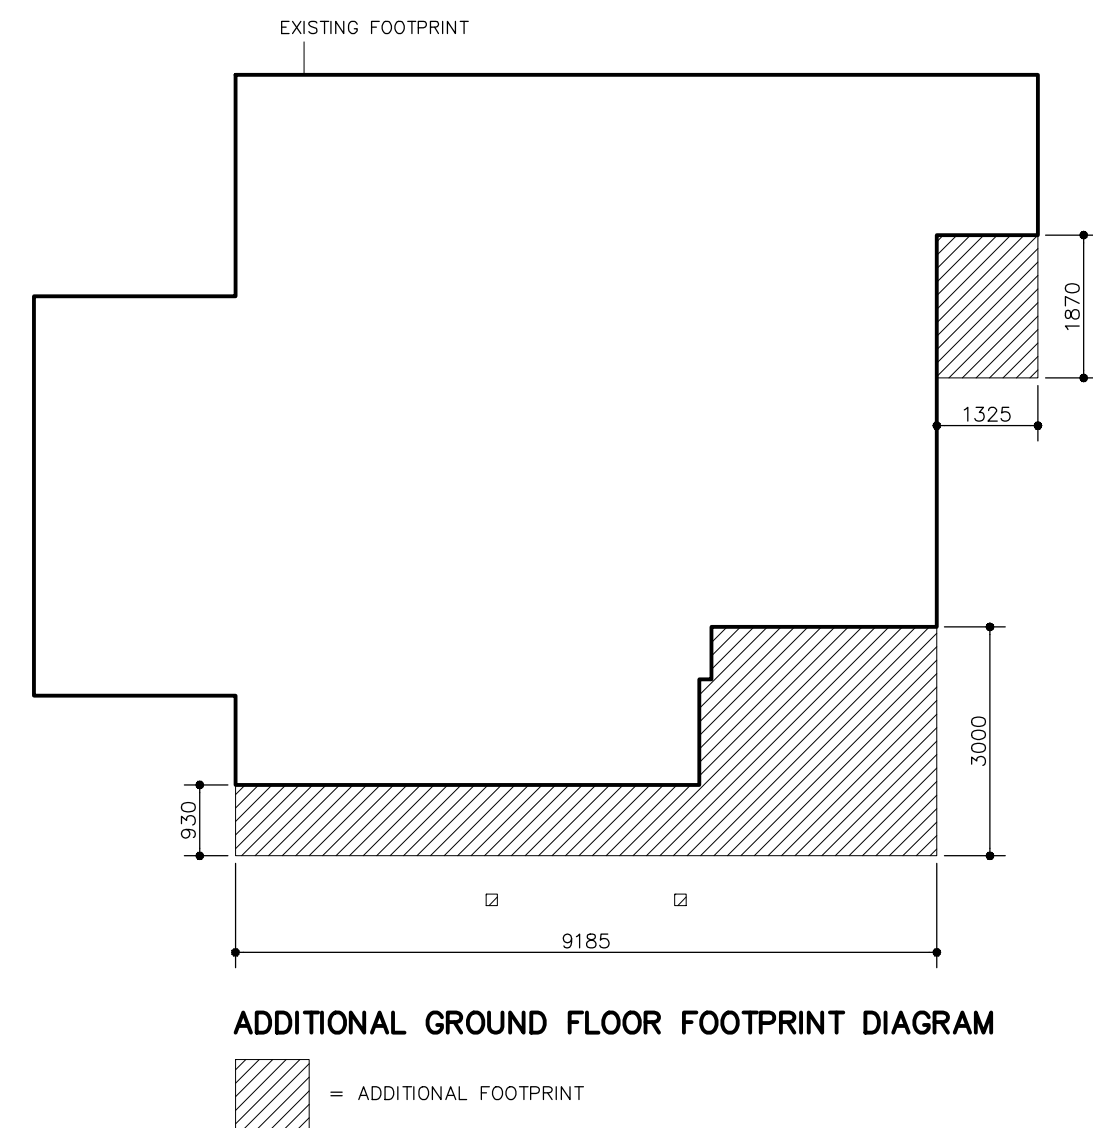
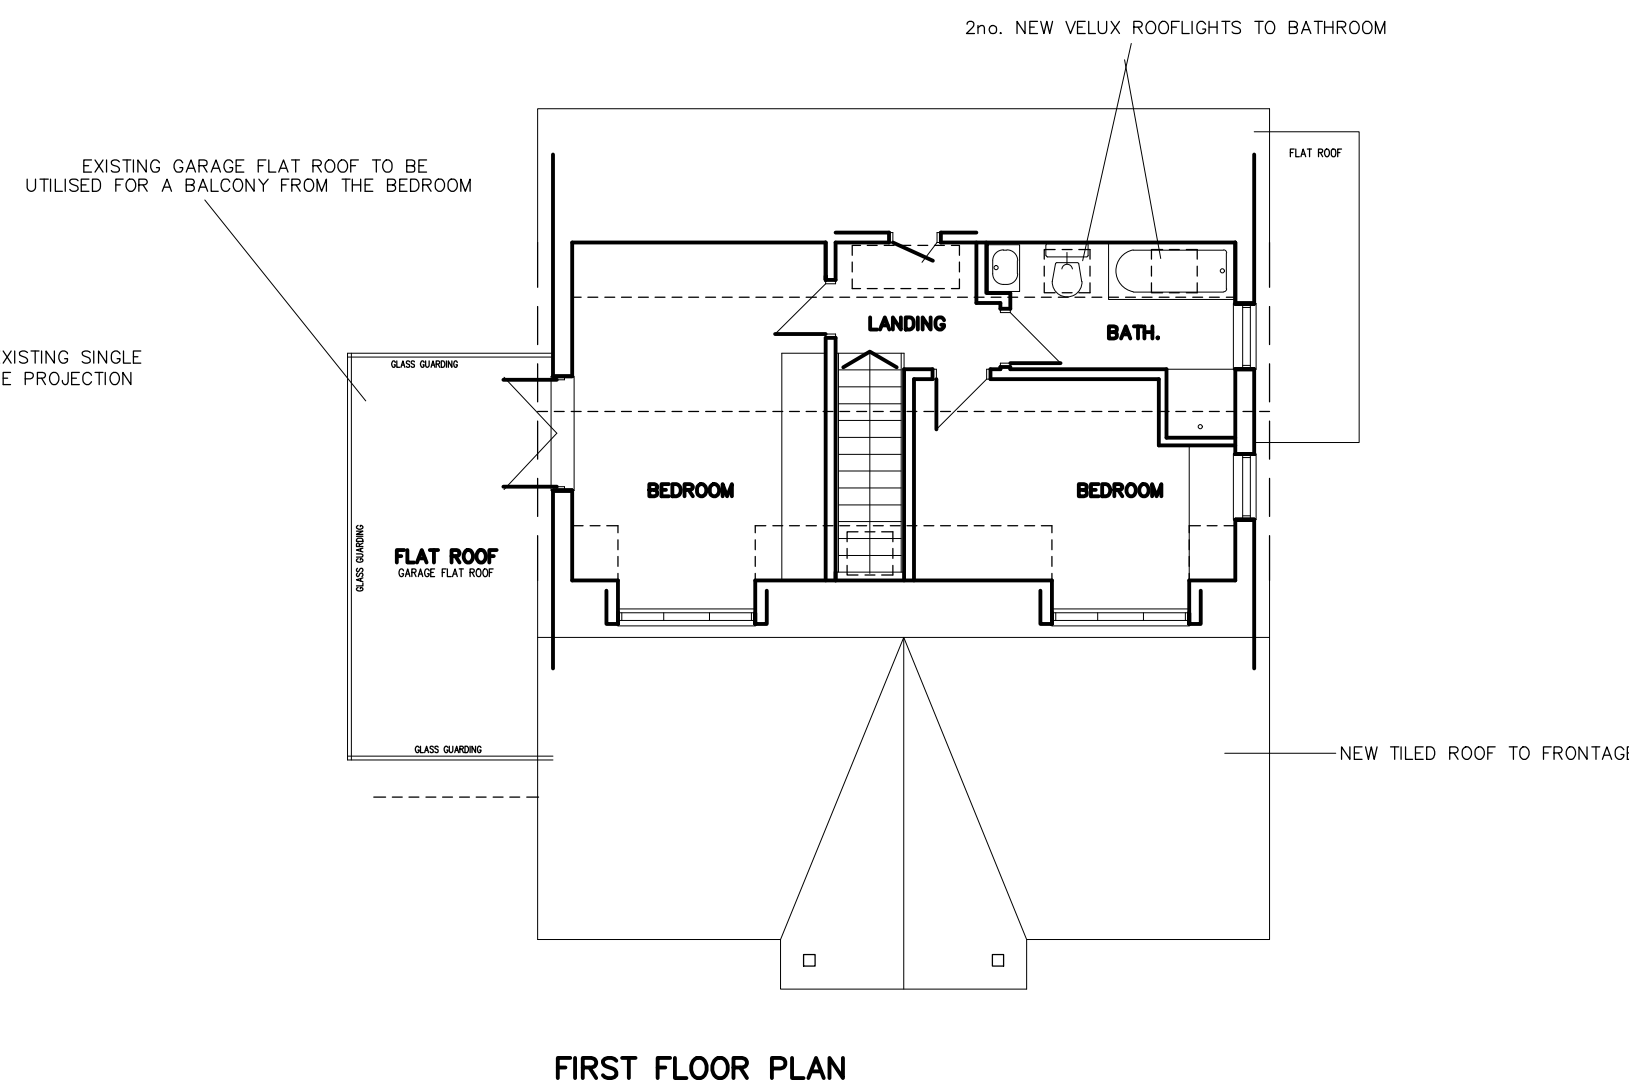
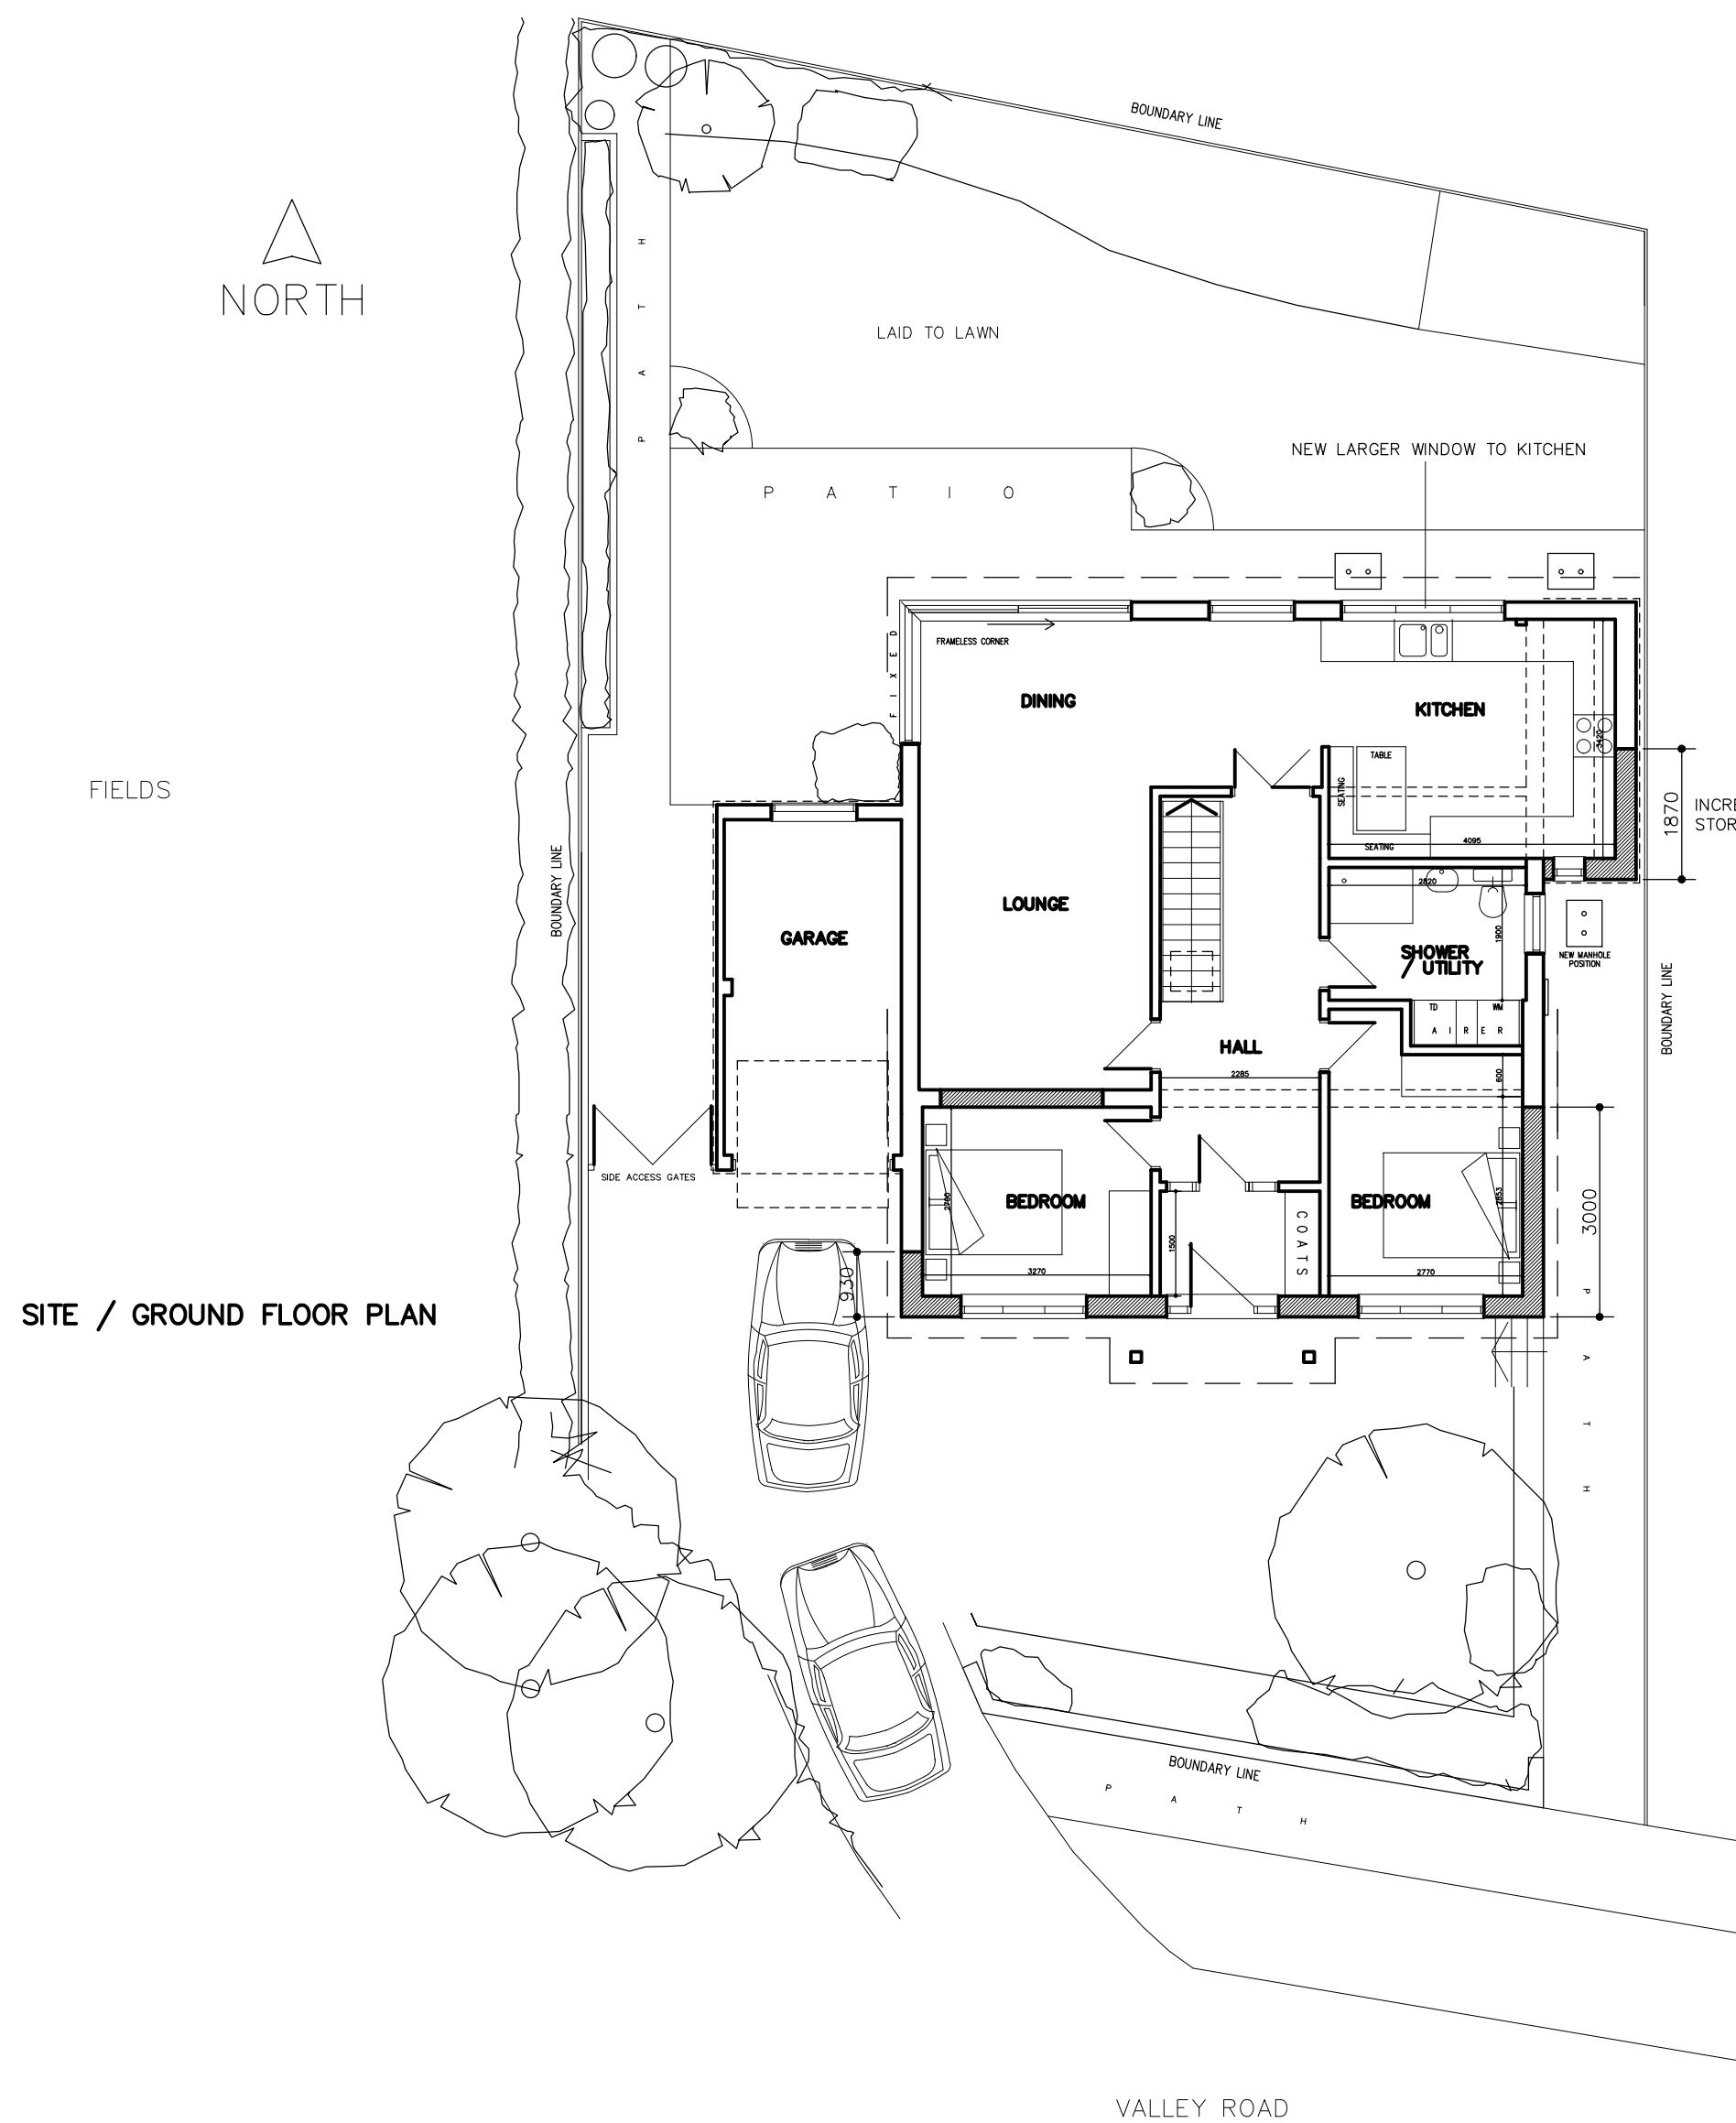
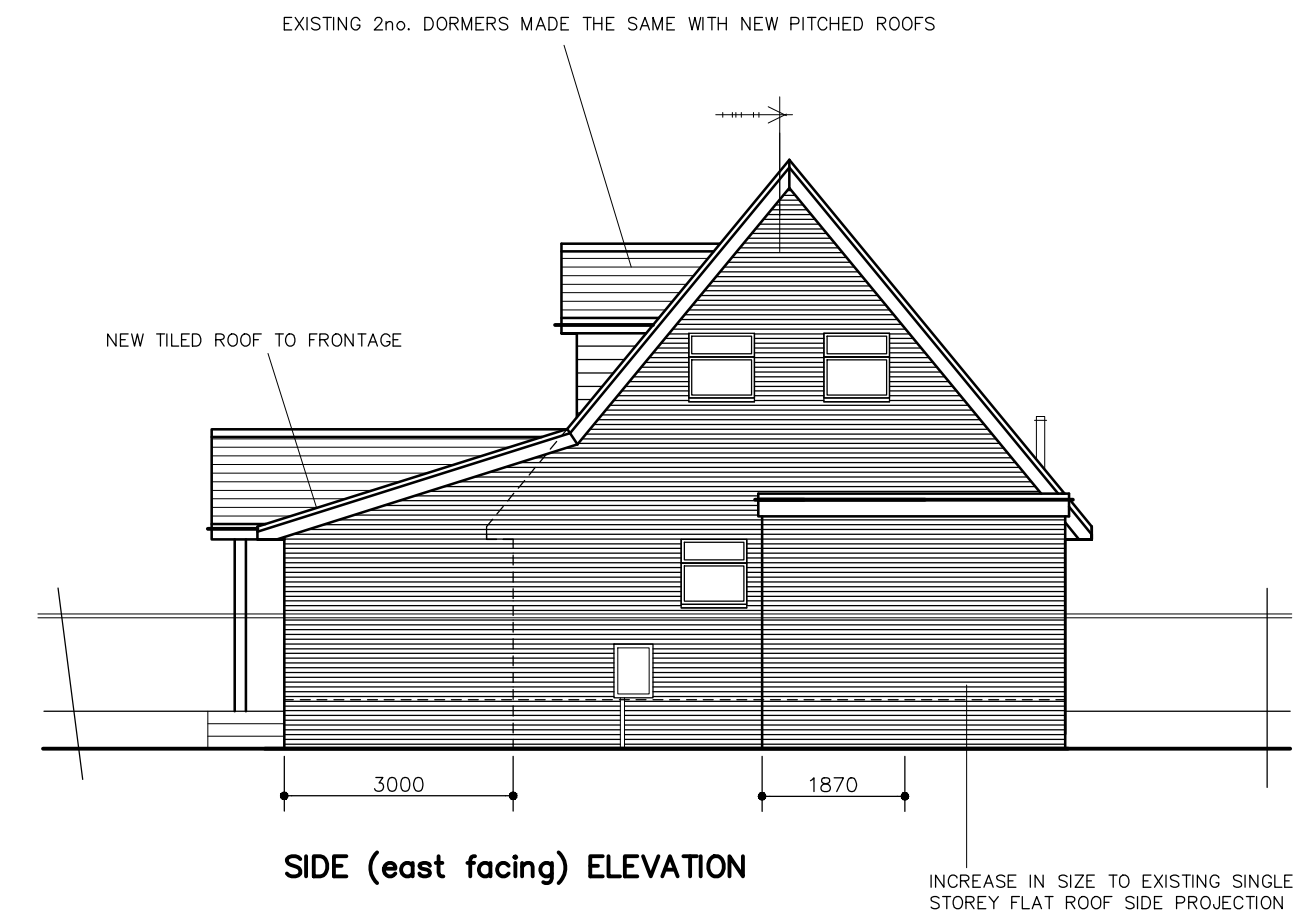
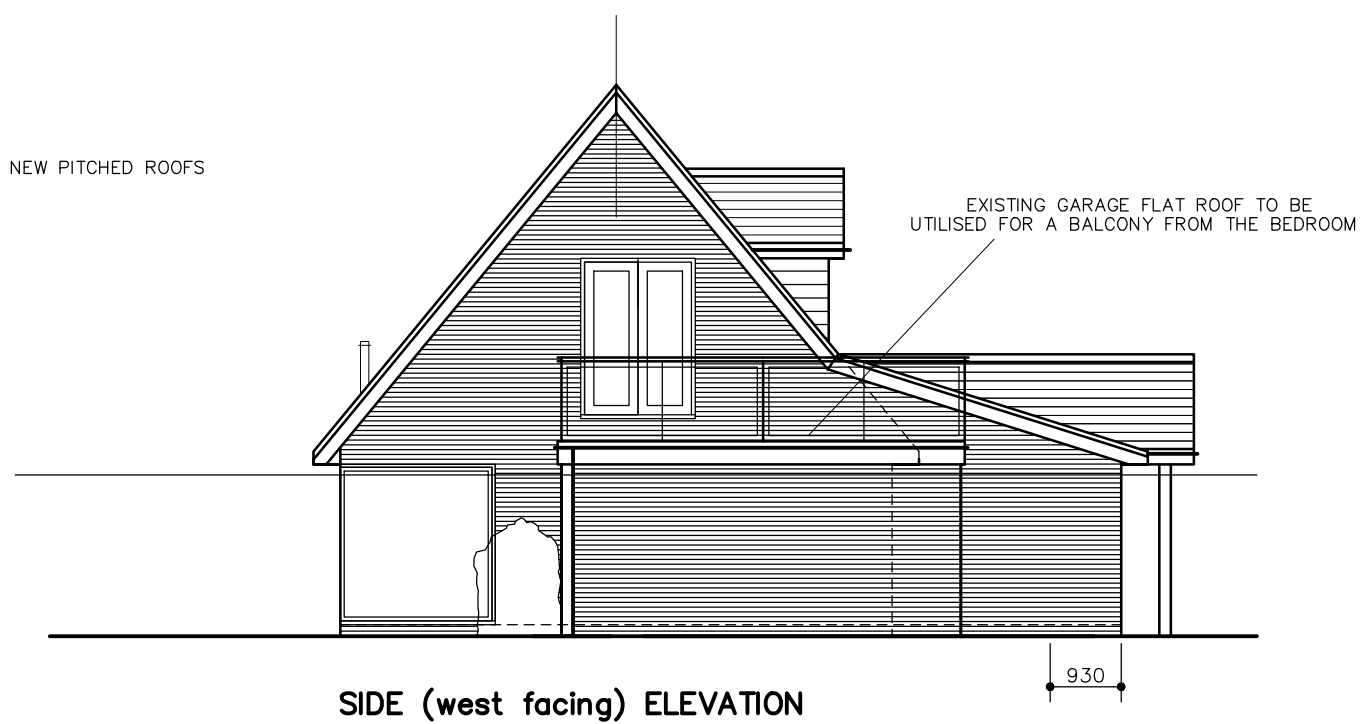
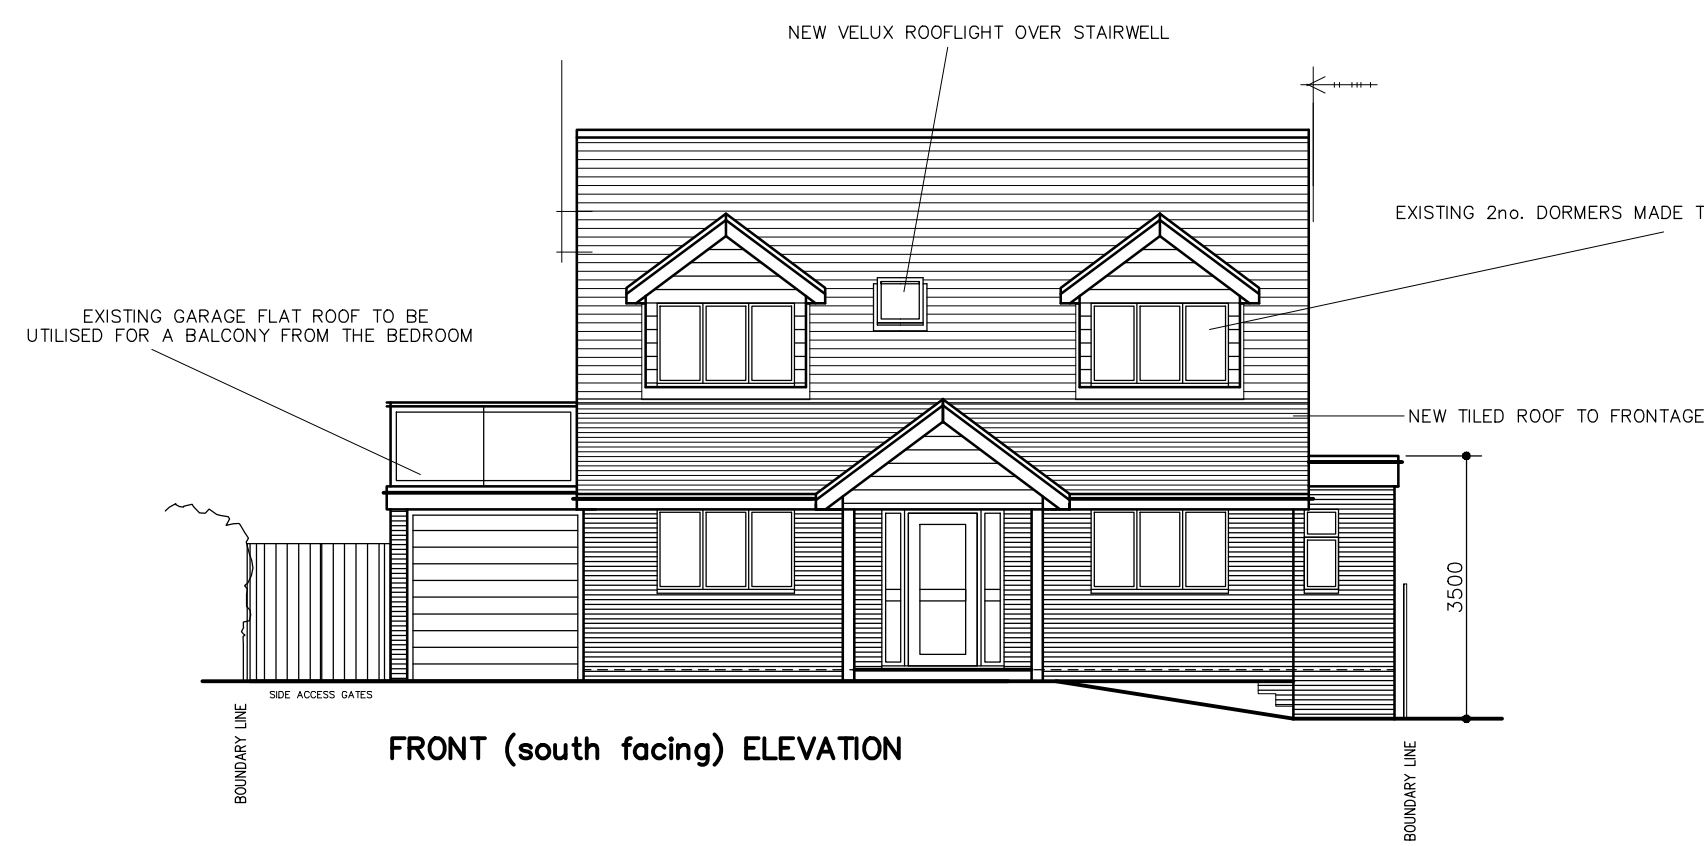


FOR	MR & MRS. HOWARD-MAY		
SITE	28 VALLEY ROAD, SOMPTING, LANCING, WEST SUSSEX – BN15 0JS		
TITLE	PROPOSED SITE PLAN, PLANS + ELEVATIONS		
C/No.	SCALE	1/100 @ A1	
DRAWN	JW	DRAWING NUMBER	
DATE	10/2025	PR1	