




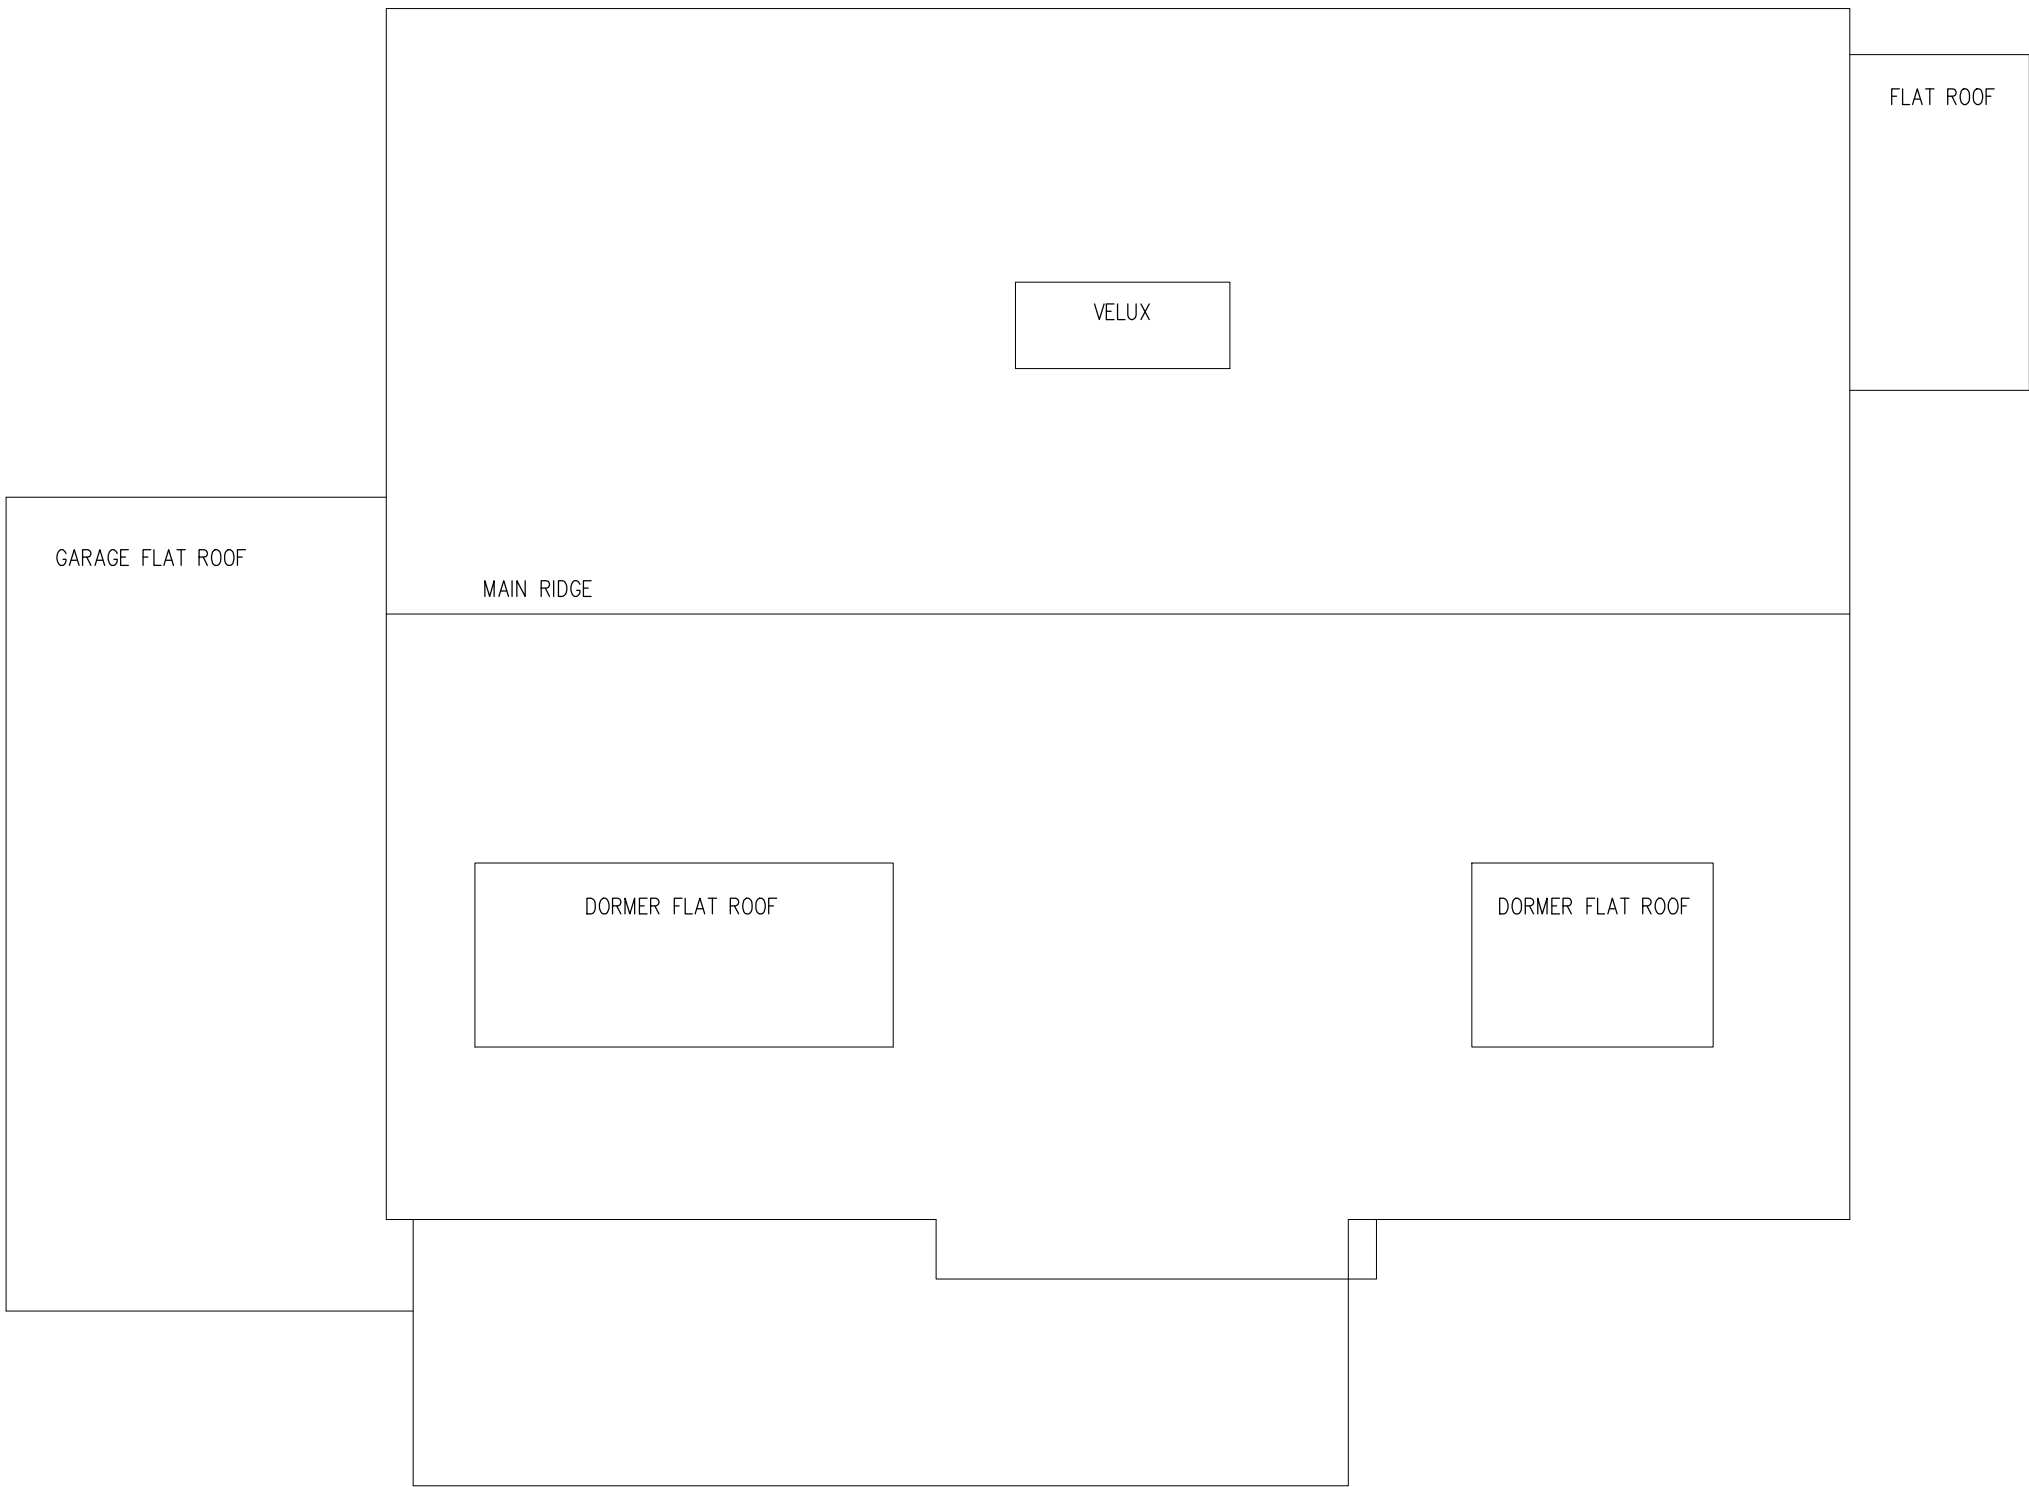

EXISTING ROOF PLAN

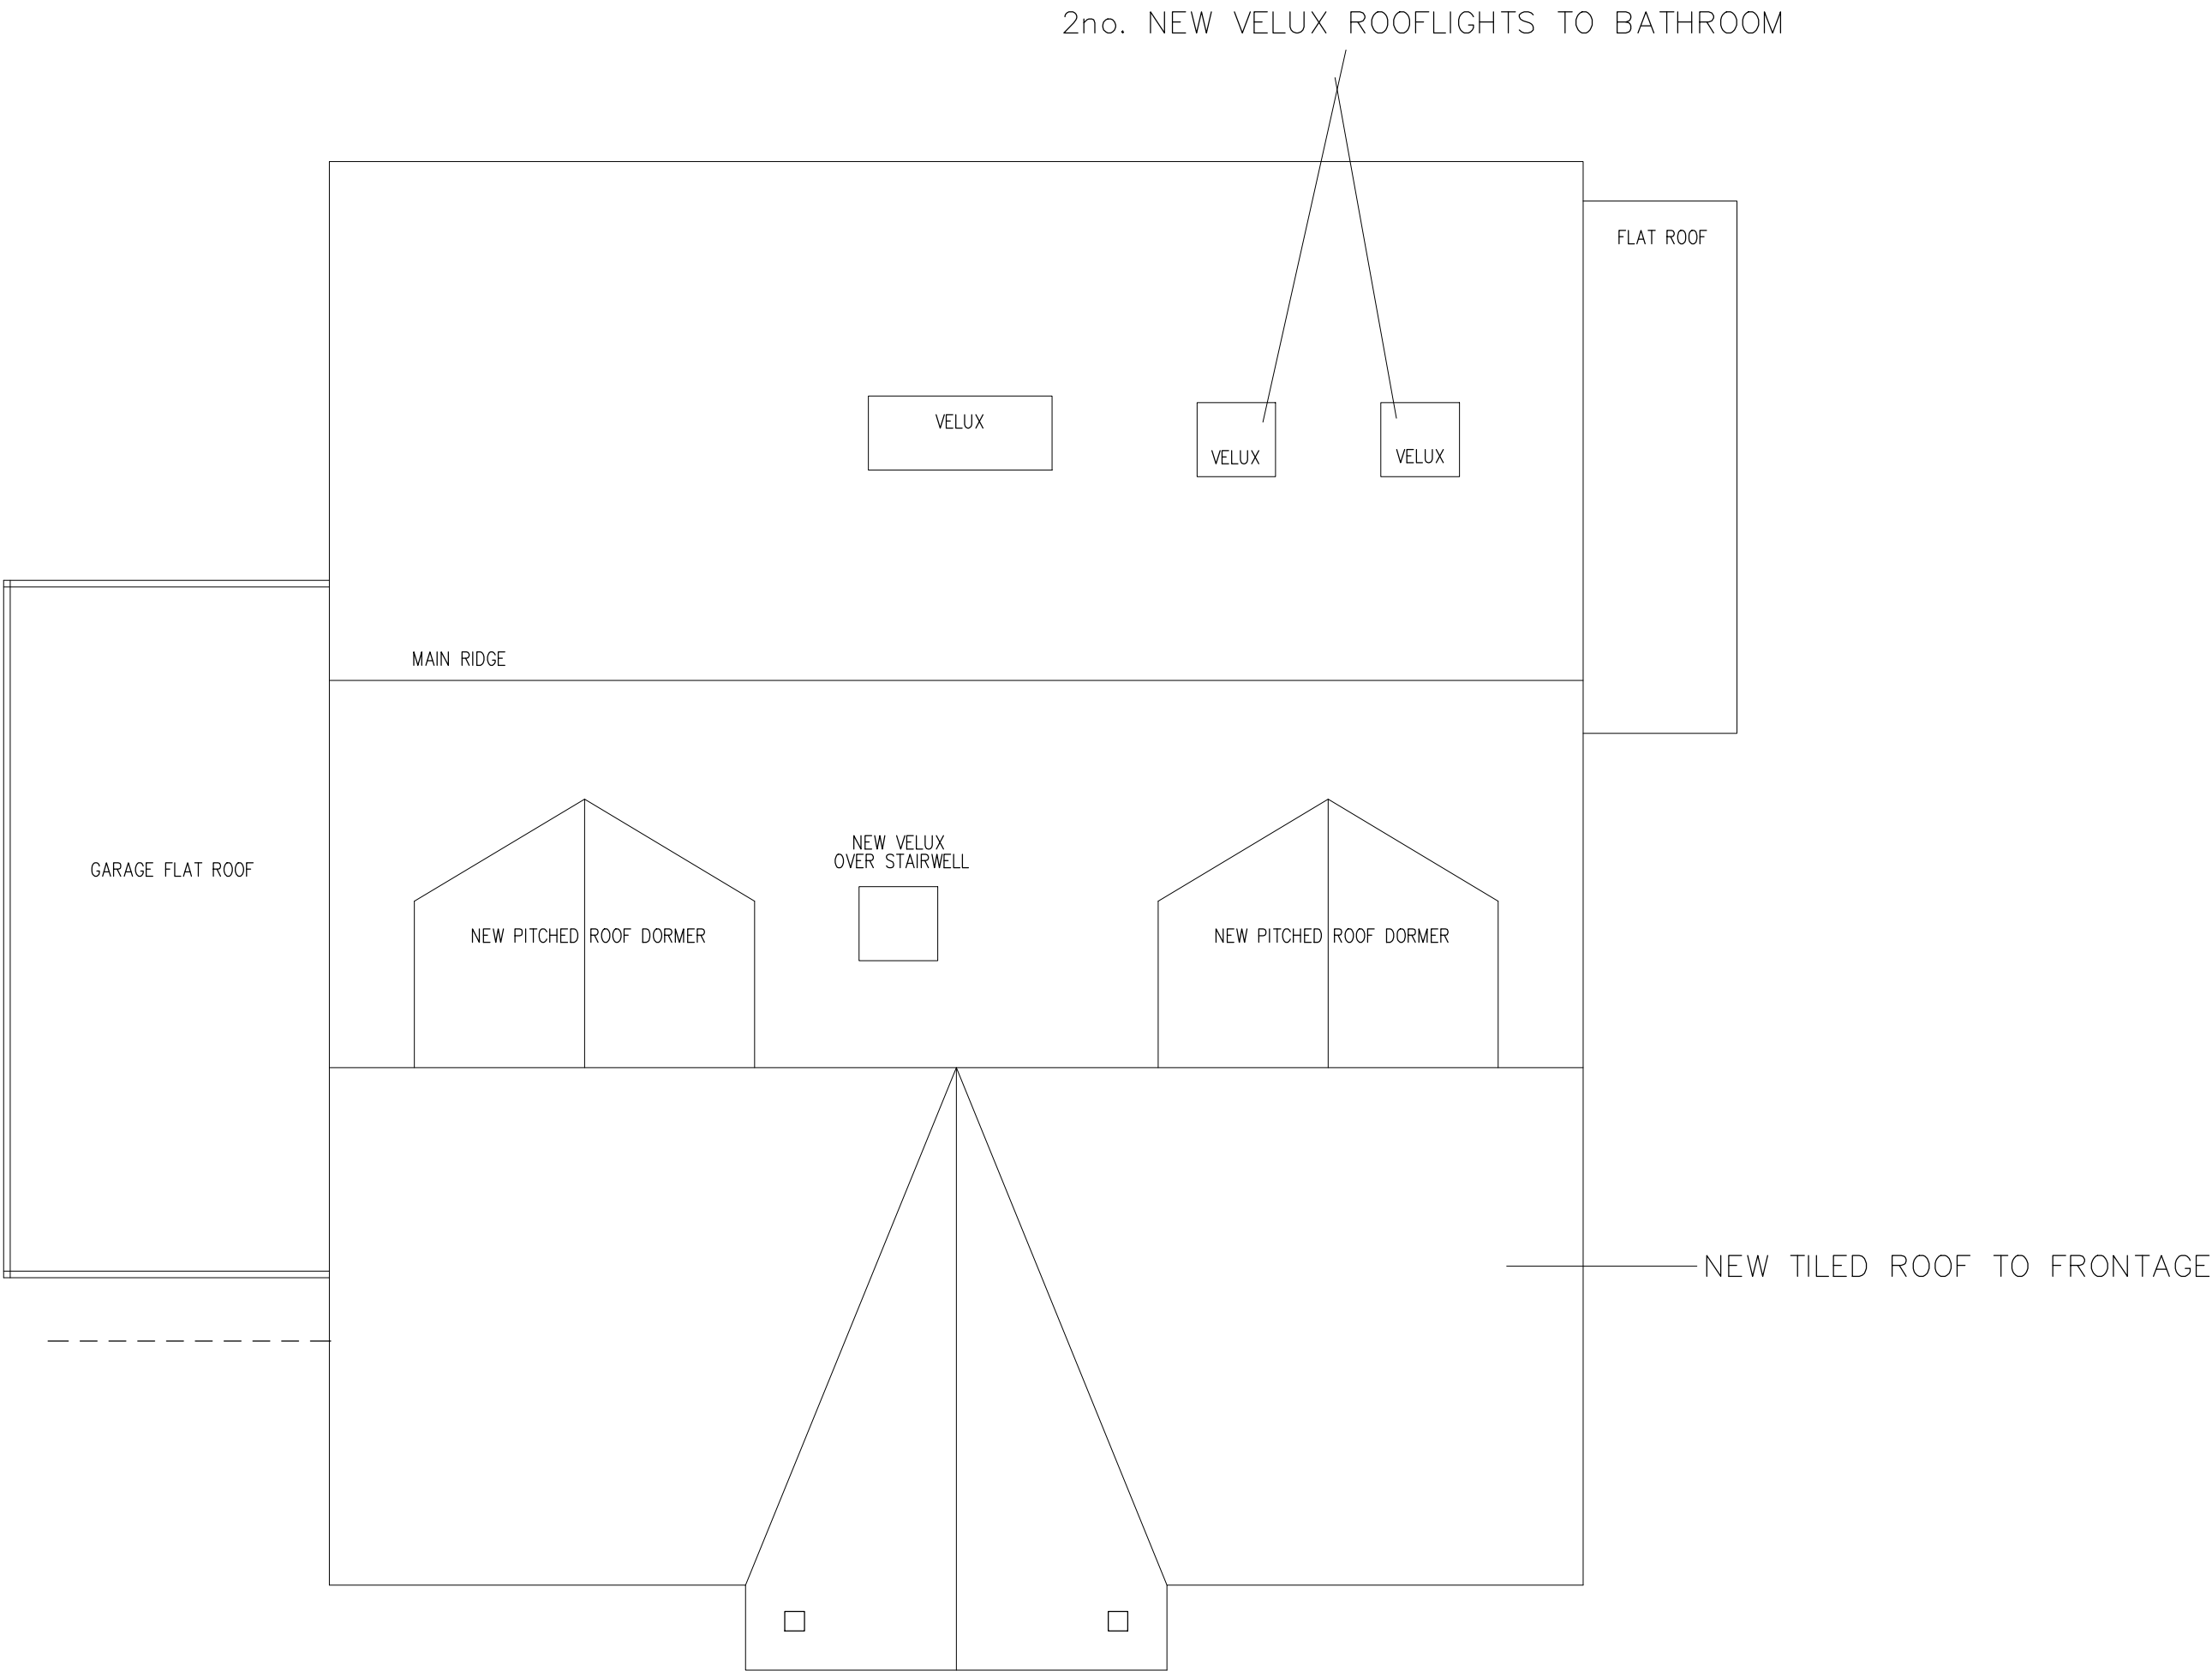

PROPOSED ROOF PLAN

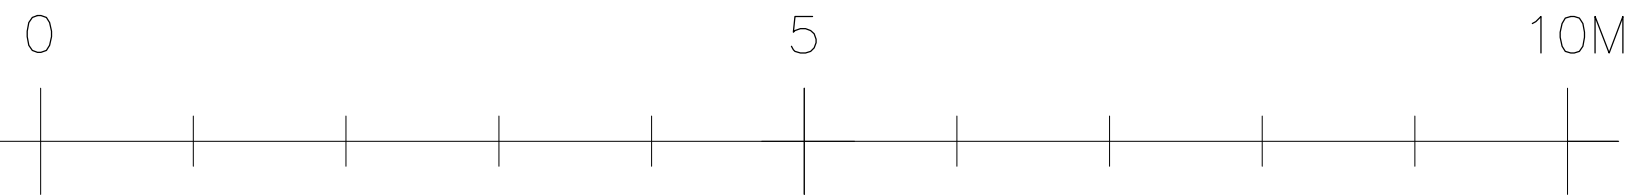

FOR	MR & MRS. HOWARD—MAY	
SITE	28 VALLEY ROAD, SOMPTING, LANCING, WEST SUSSEX – BN15 0JS	
TITLE	EXISTING + PROPOSED ROOF PLANS	
C/No.	SCALE	1/50 @ A1
DRAWN	JW	DRAWING NUMBER
DATE	10/2025	RP1