


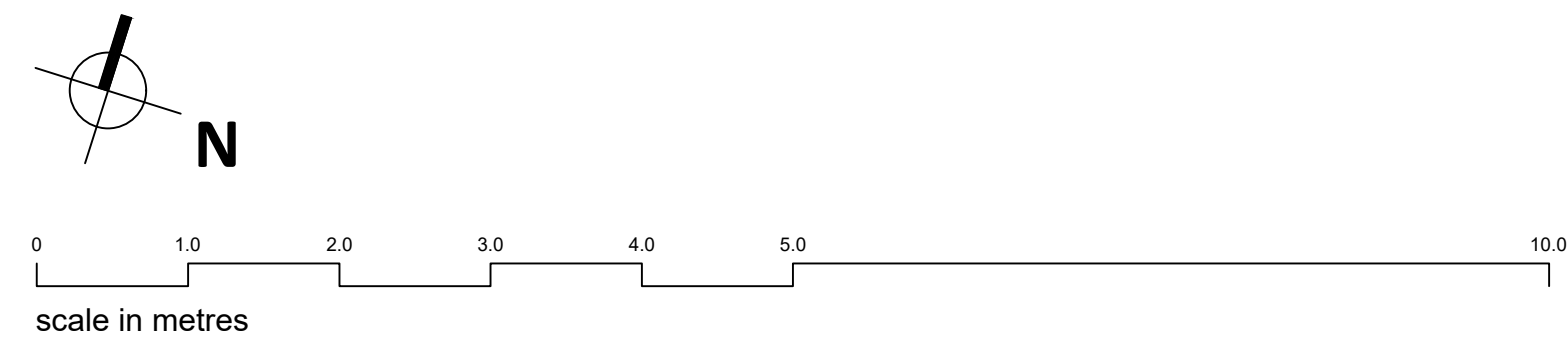

(PROPOSED WINDOW SCHEDULE)
REFER TO DRAWING 310 FOR WINDOW TYPES
WEST ELEVATION 1:50 @ A0



LIFE
SIZE

Proposed West Elevation
Window Schedule

project no: 24026MP drawing no: 312

drawing status: Planning

client: Connaught House (Marine Parade) Limited
project: 32 - 34 Marine Parade, Worthing

date: 24/11/2025 scale: 1:50 @ A0 drawn: BA checked: MB