



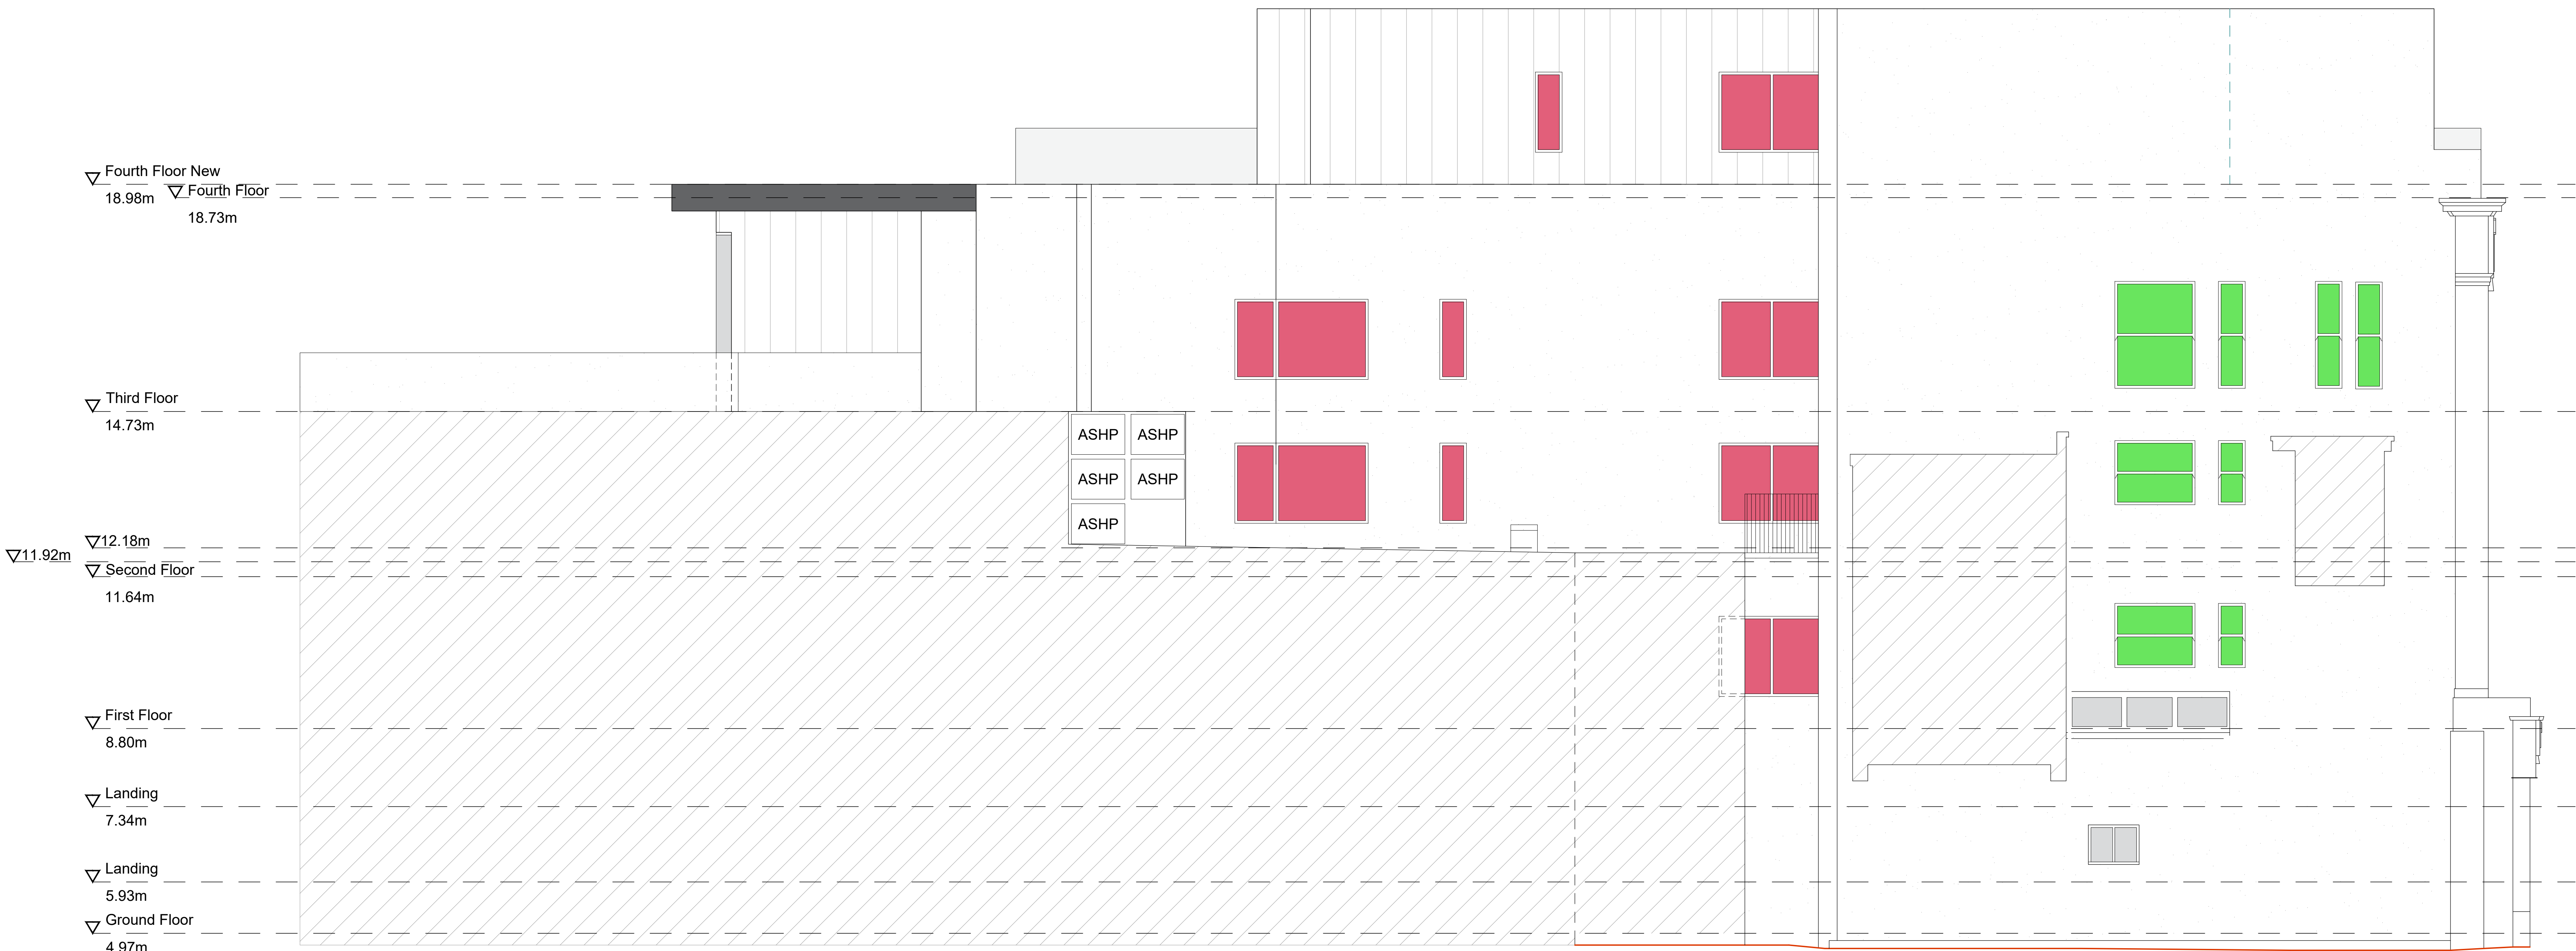

(PROPOSED WINDOW SCHEDULE)
REFER TO DRAWING 310 FOR WINDOW TYPES
NORTH ELEVATION 1:50 @ A0

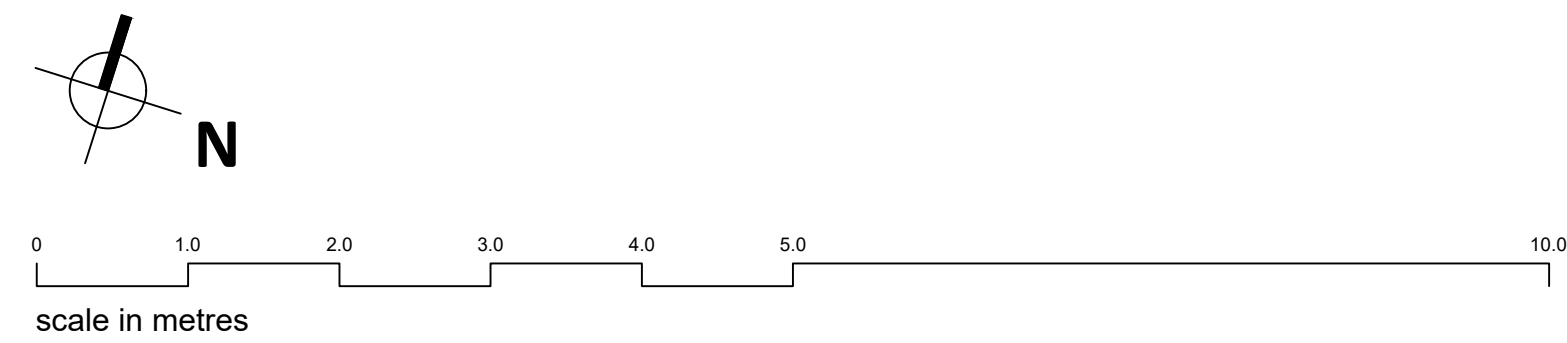

**LIFE
SIZE**

site:
**Proposed North Elevation
Window Schedule**

project no: **24026MP** drawing no: **313**

drawing status:
Planning

client:
Connaught House (Marine Parade) Limited
project:
32 - 34 Marine Parade, Worthing

date: 24/11/2025 scale: 1:50 @ A0 drawn: BA checked: MB