



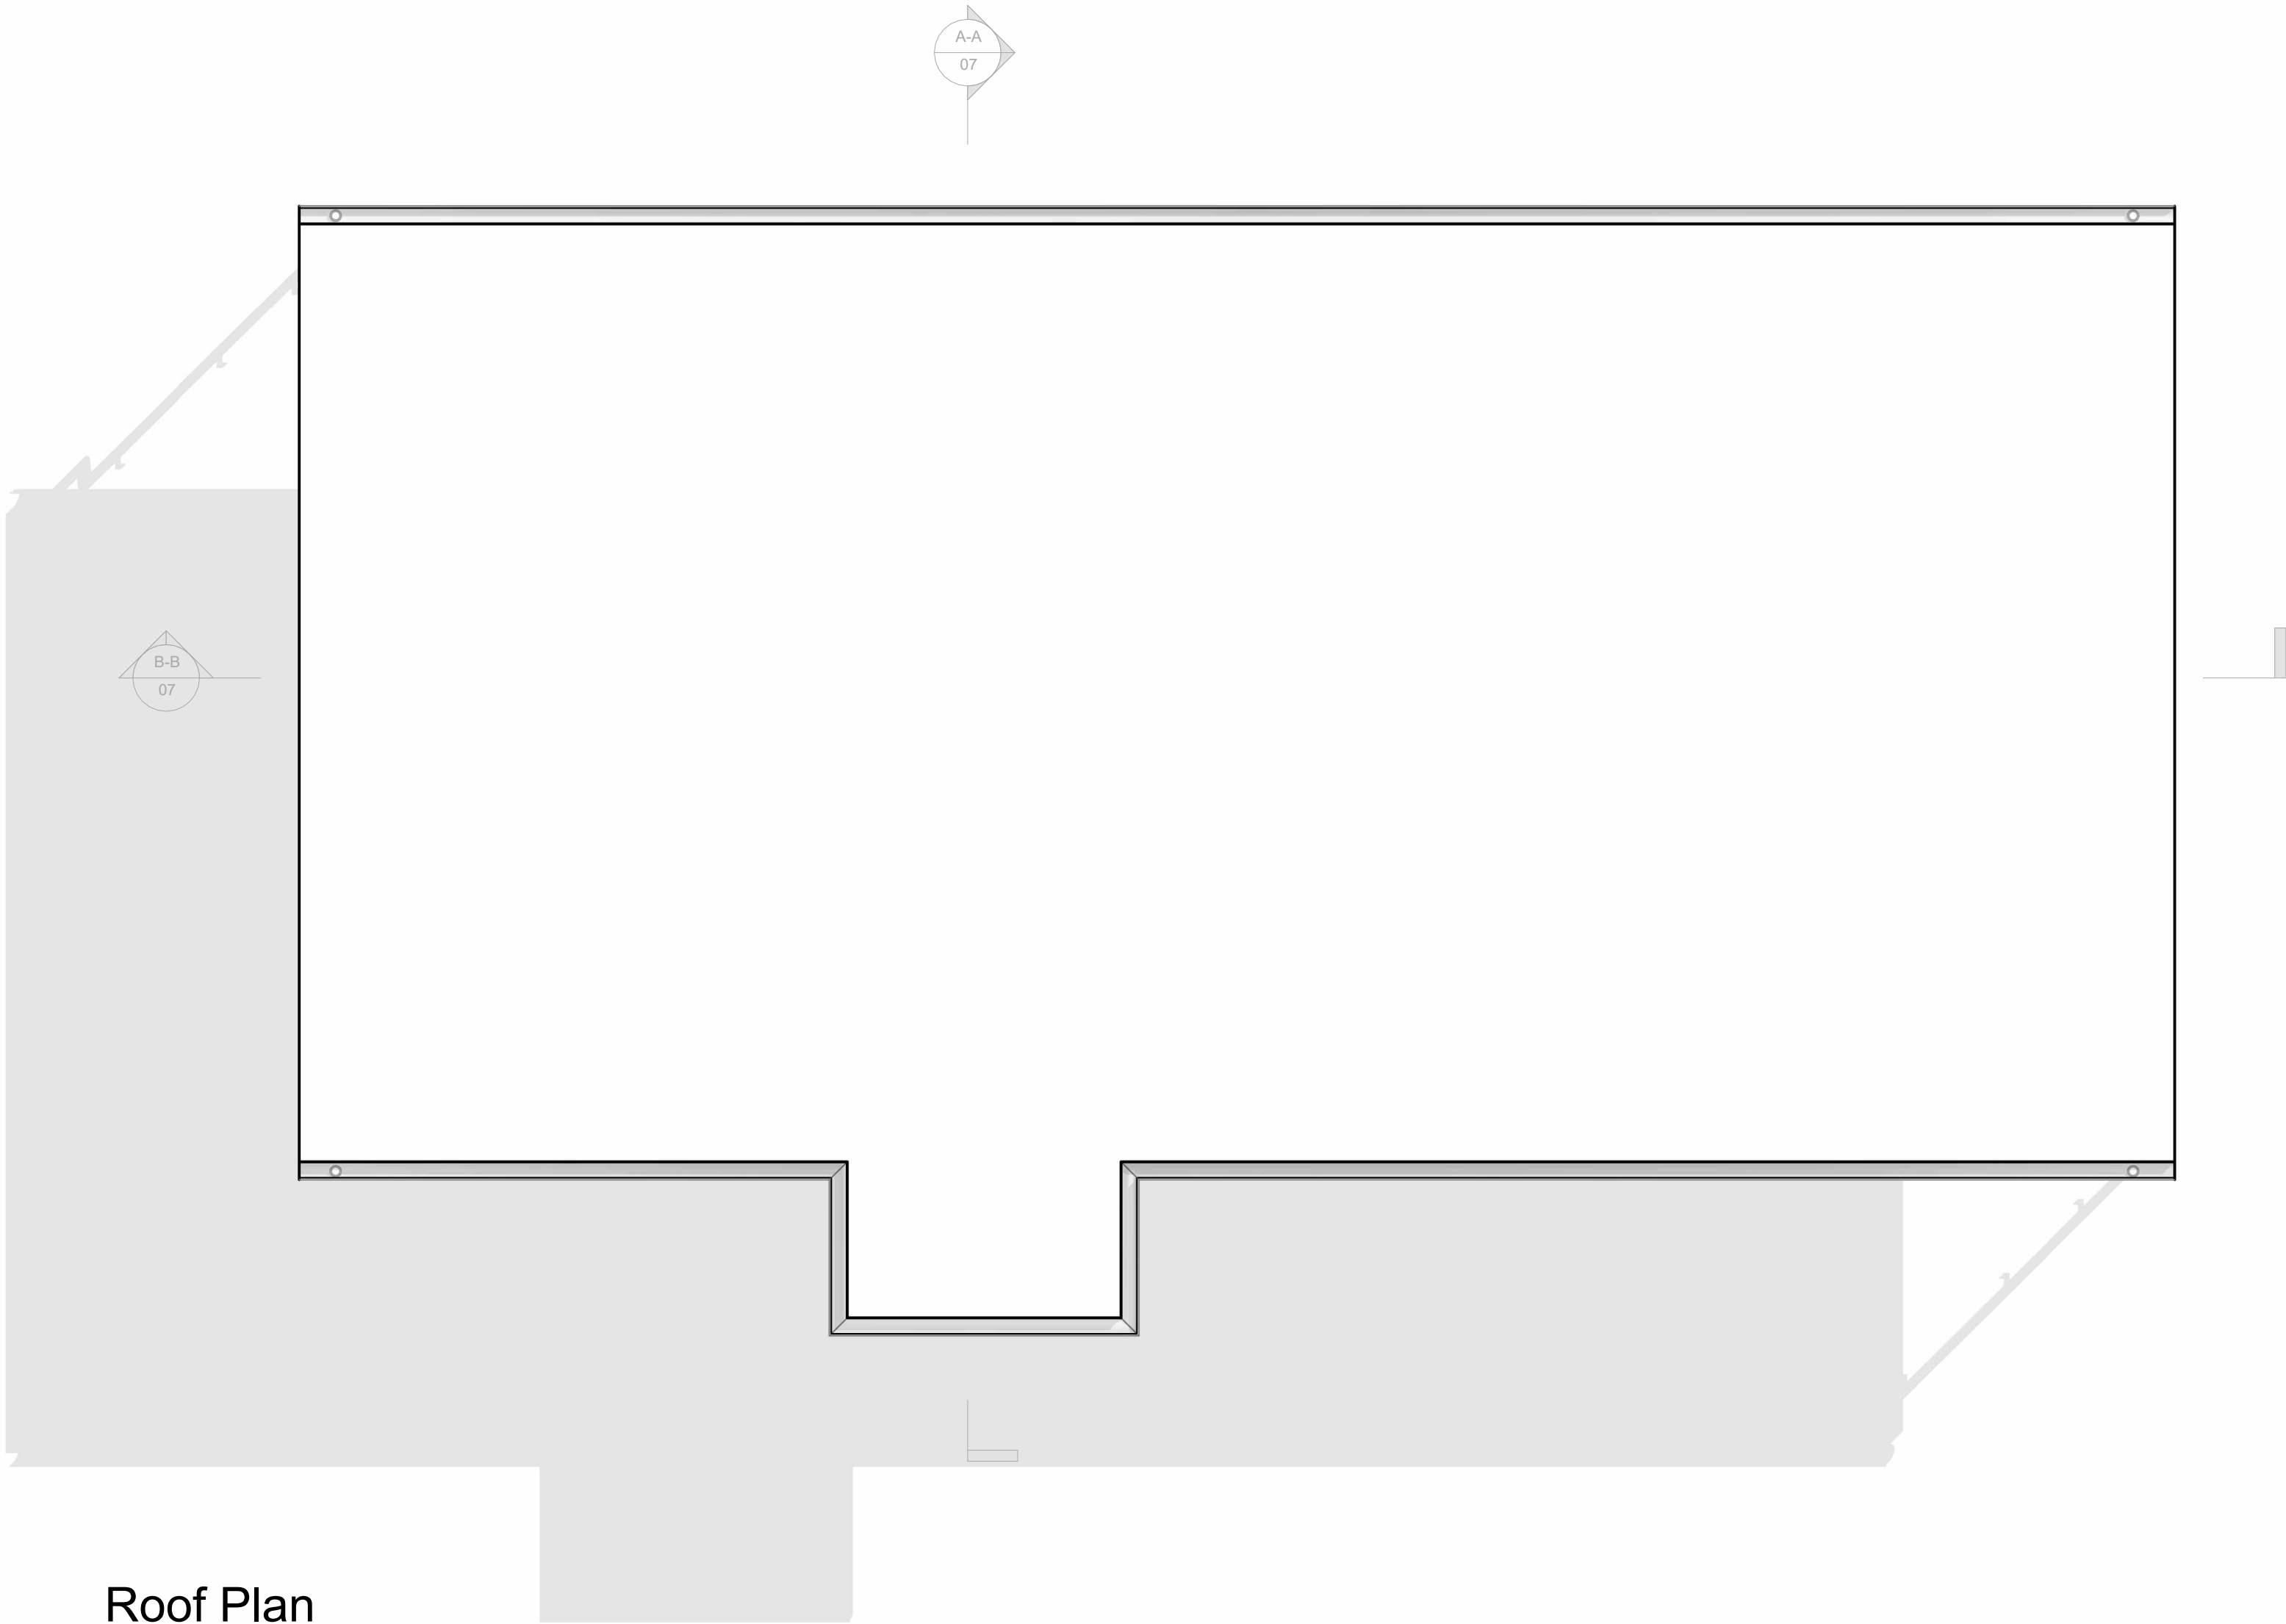

Roof Plan
1 : 50

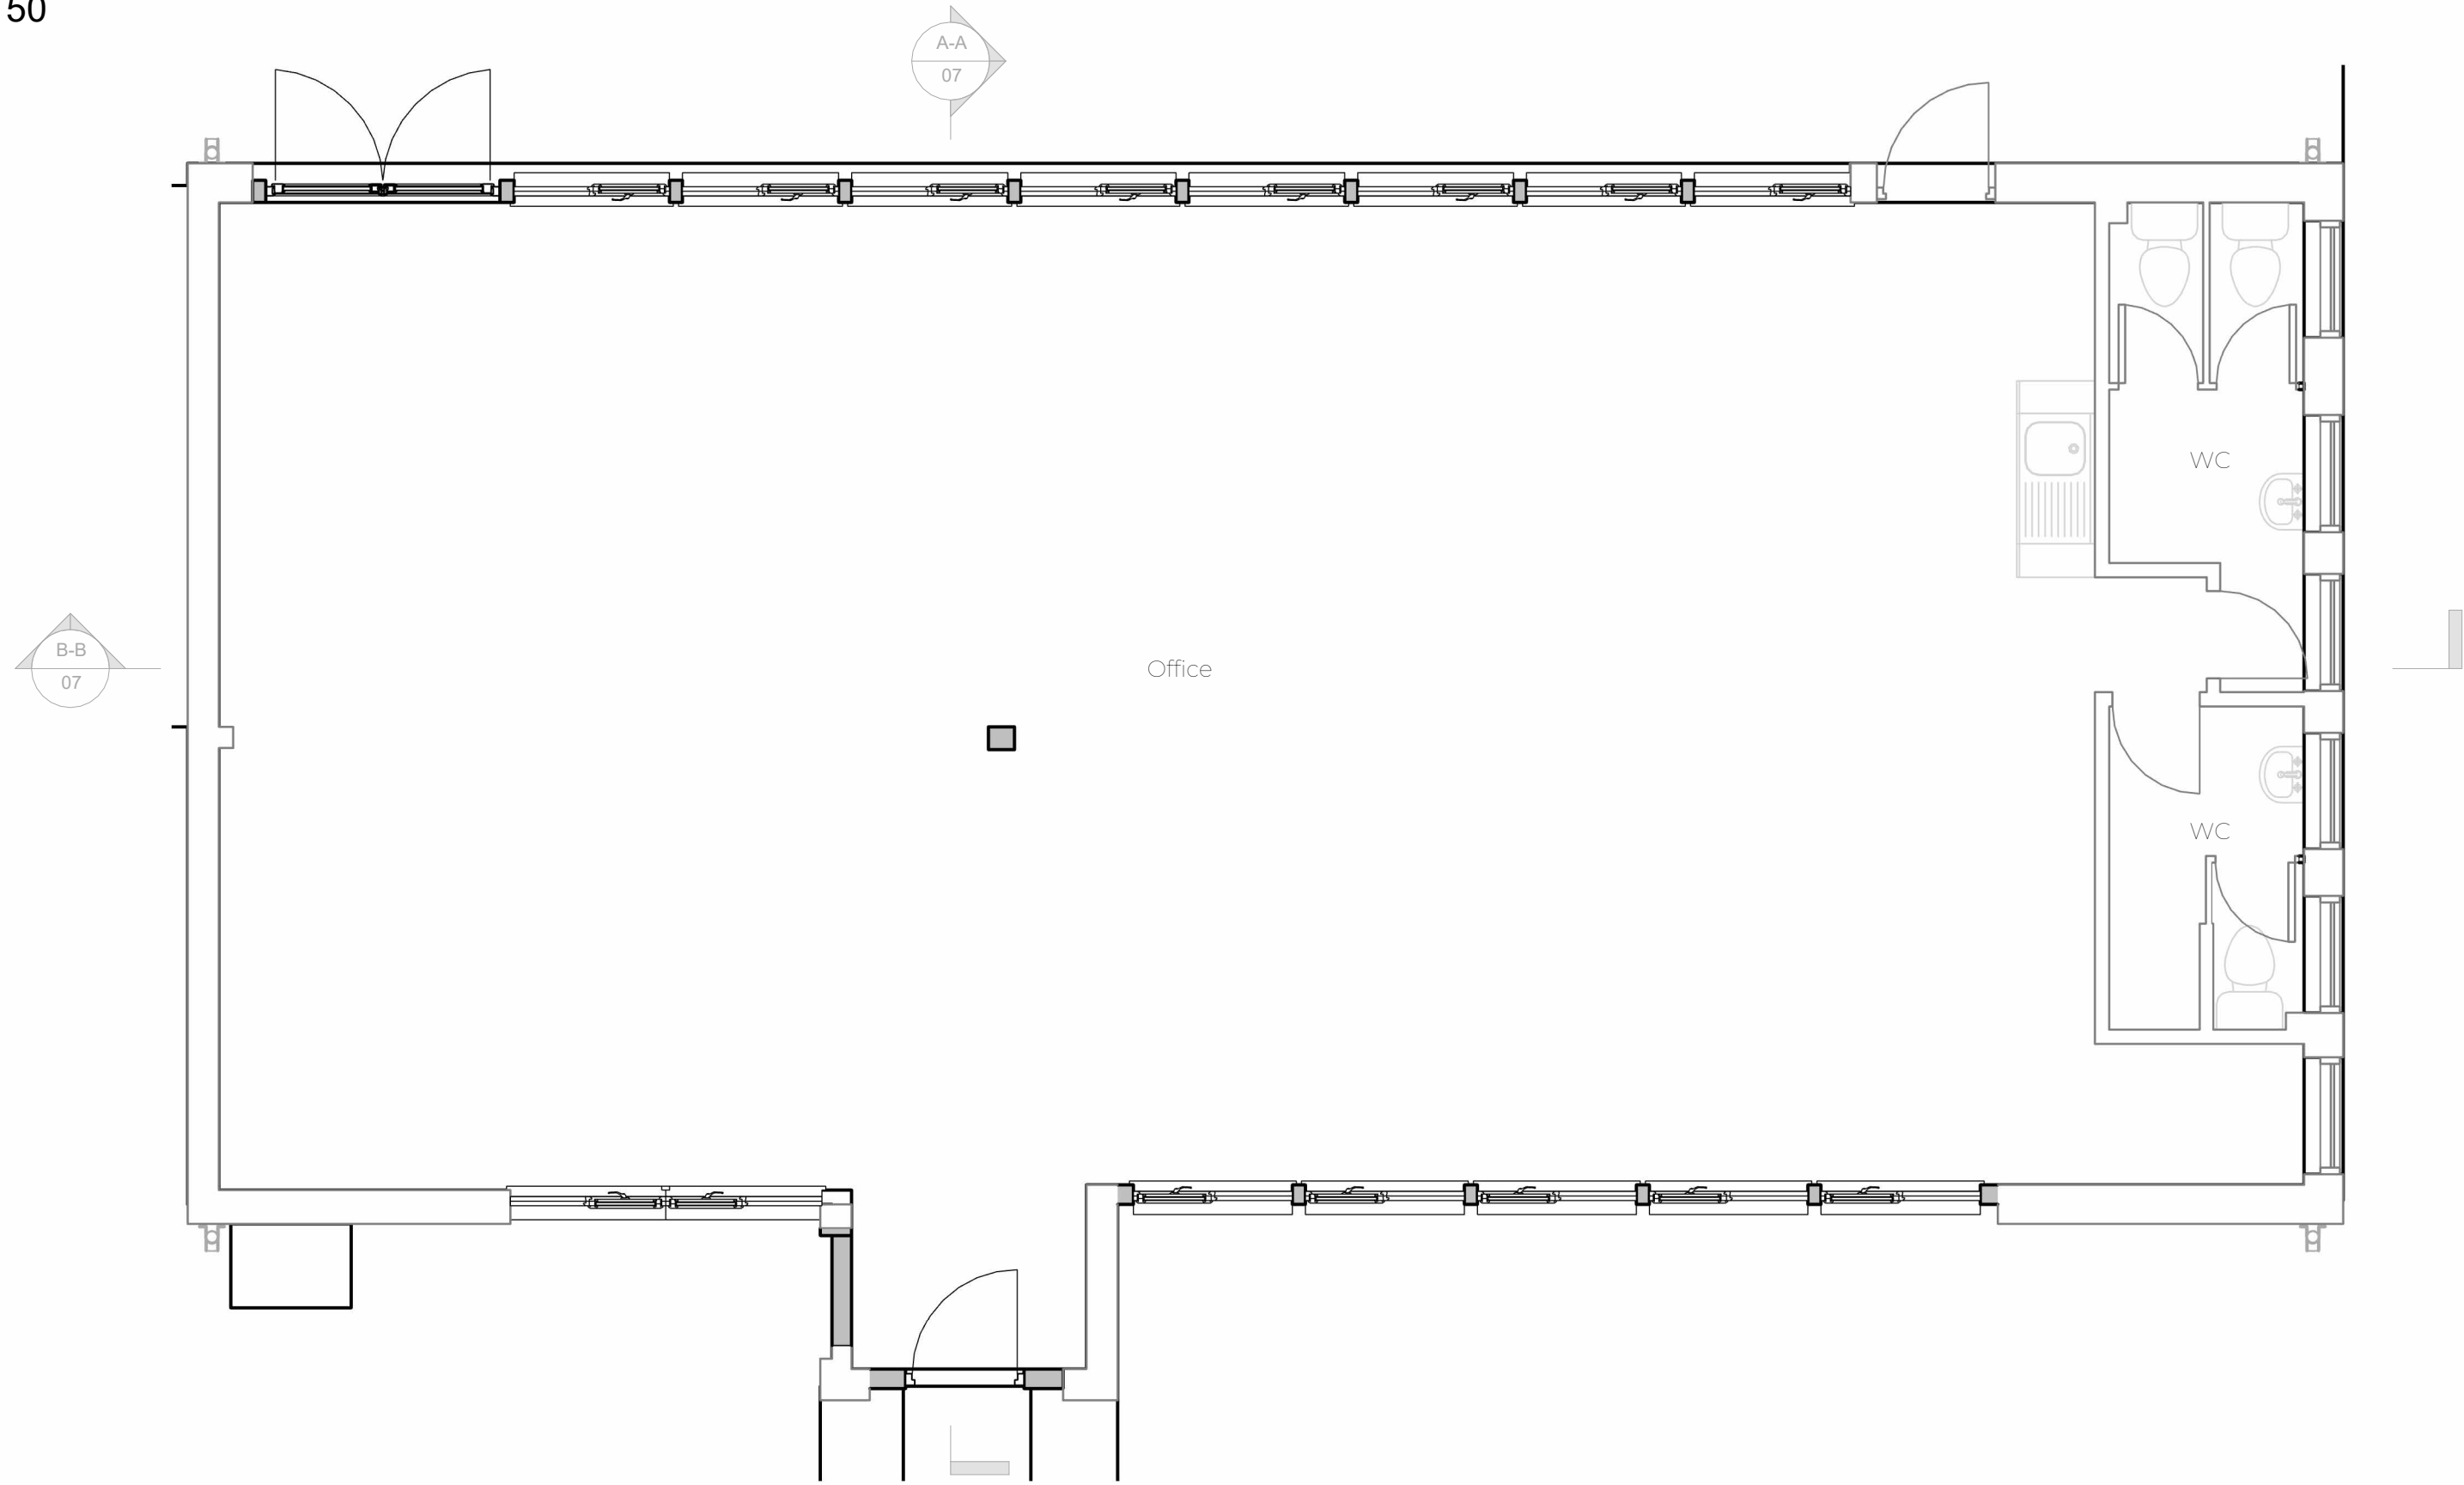

Proposed Ground Floor Plan
1 : 50

Notes:

1. THE COPYRIGHT OF THIS DRAWING IS VESTED IN ARCHEVOLVE AND IT MAY NOT BE REPRODUCED IN WHOLE OR PART OR USED FOR THE MANUFACTURE OF ANY ARTICLE WITHOUT THE EXPRESS PERMISSION OF THE COPYRIGHT HOLDERS.
2. WORK TO FIGURED DIMENSIONS ONLY.
3. THIS DRAWING IS TO BE READ IN CONJUNCTION WITH ALL RELEVANT ARCHITECT'S, SERVICE ENGINEER'S AND ARCHEVOLVE AND SPECIFICATIONS.

Rev_A	Updated Door Swings	AP	13/11/25
Revision Number	Revision Description	Issued by	Revision Date

DATE: 07/11/25 STATUS: PLANNING ISSUE SHEET SIZE: A1

SCALE: 1 : 50 DRAWN: AP CHECKED:

CLIENT: Eltonstone SITE ADDRESS: Unit 4a Commerce Way Lancing Business Park Lancing BN15 8TA

DRAWING: Repairs to External Alterations TITLE: Proposed Floor Plans

PROJECT NO: APC/185/ 25/05 DRAWING NO: Rev_A



ARCHEVOLVE

✉ // design @archevolve.co.uk

WEB // www. archevolve.co.uk

☎ // 01798 879894

