

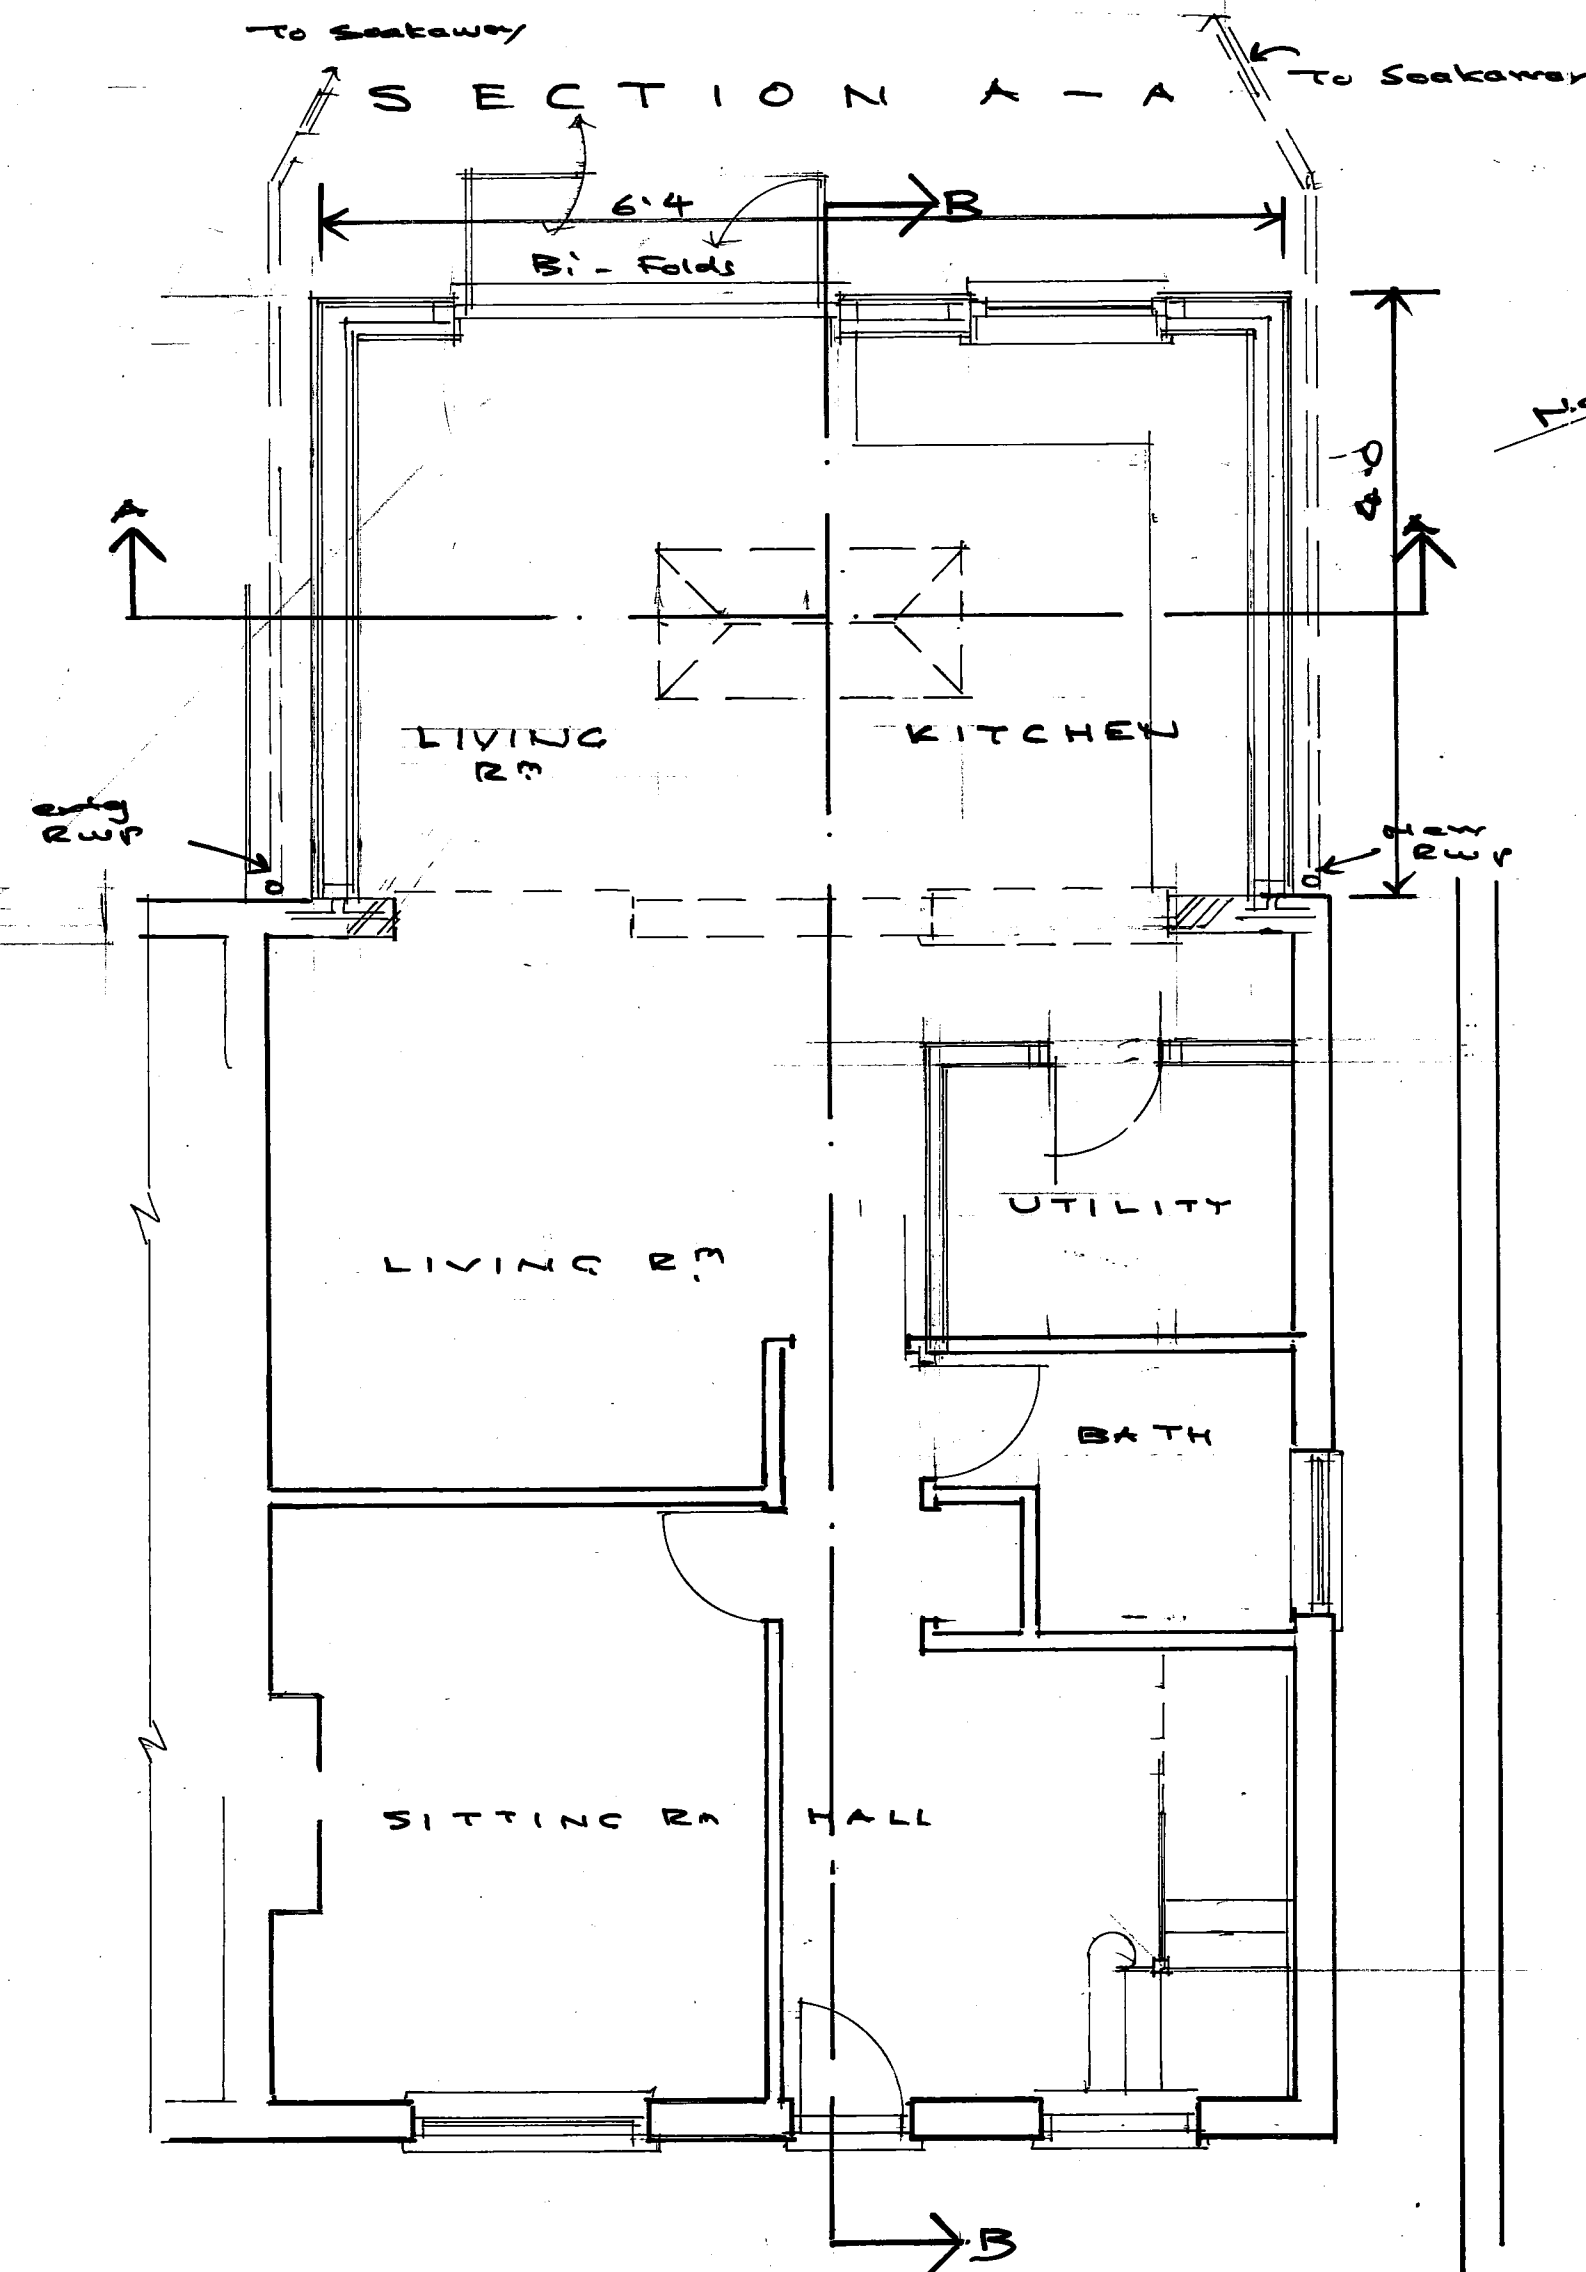


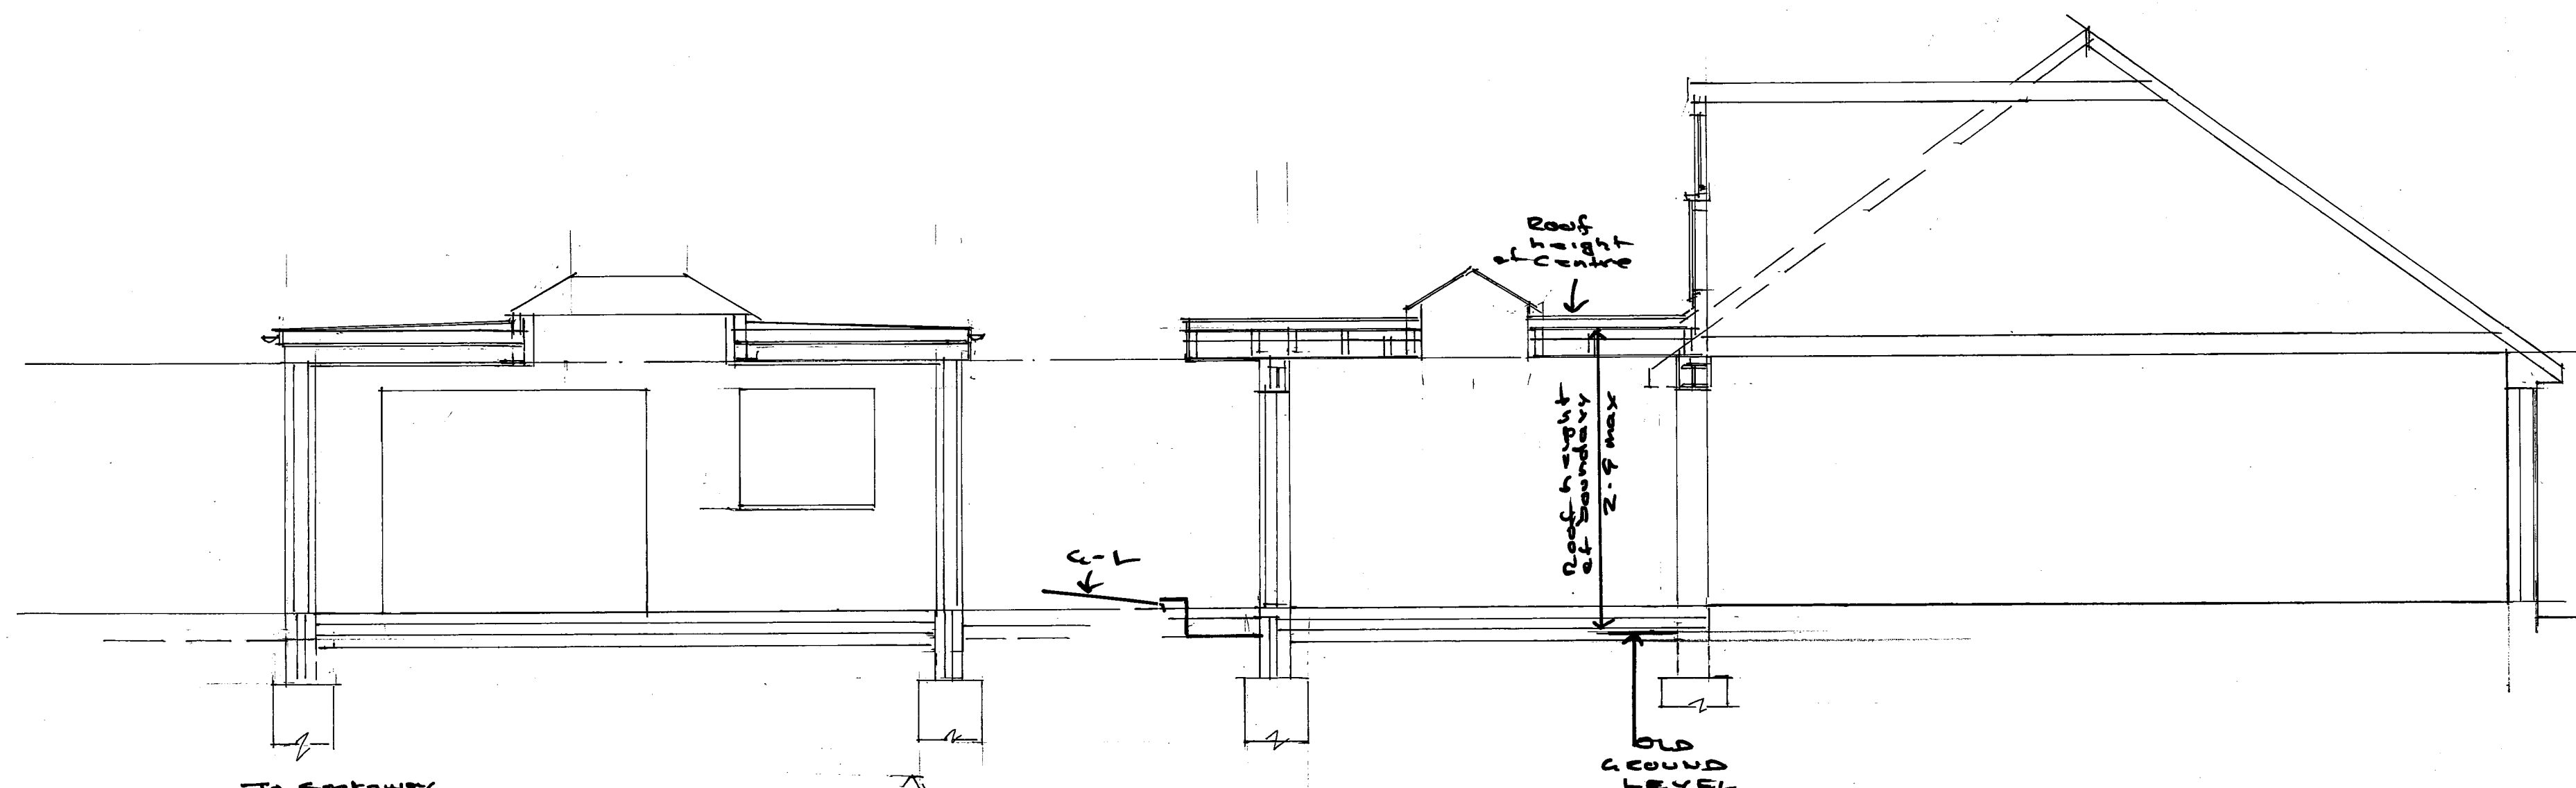

GROUND FLOOR

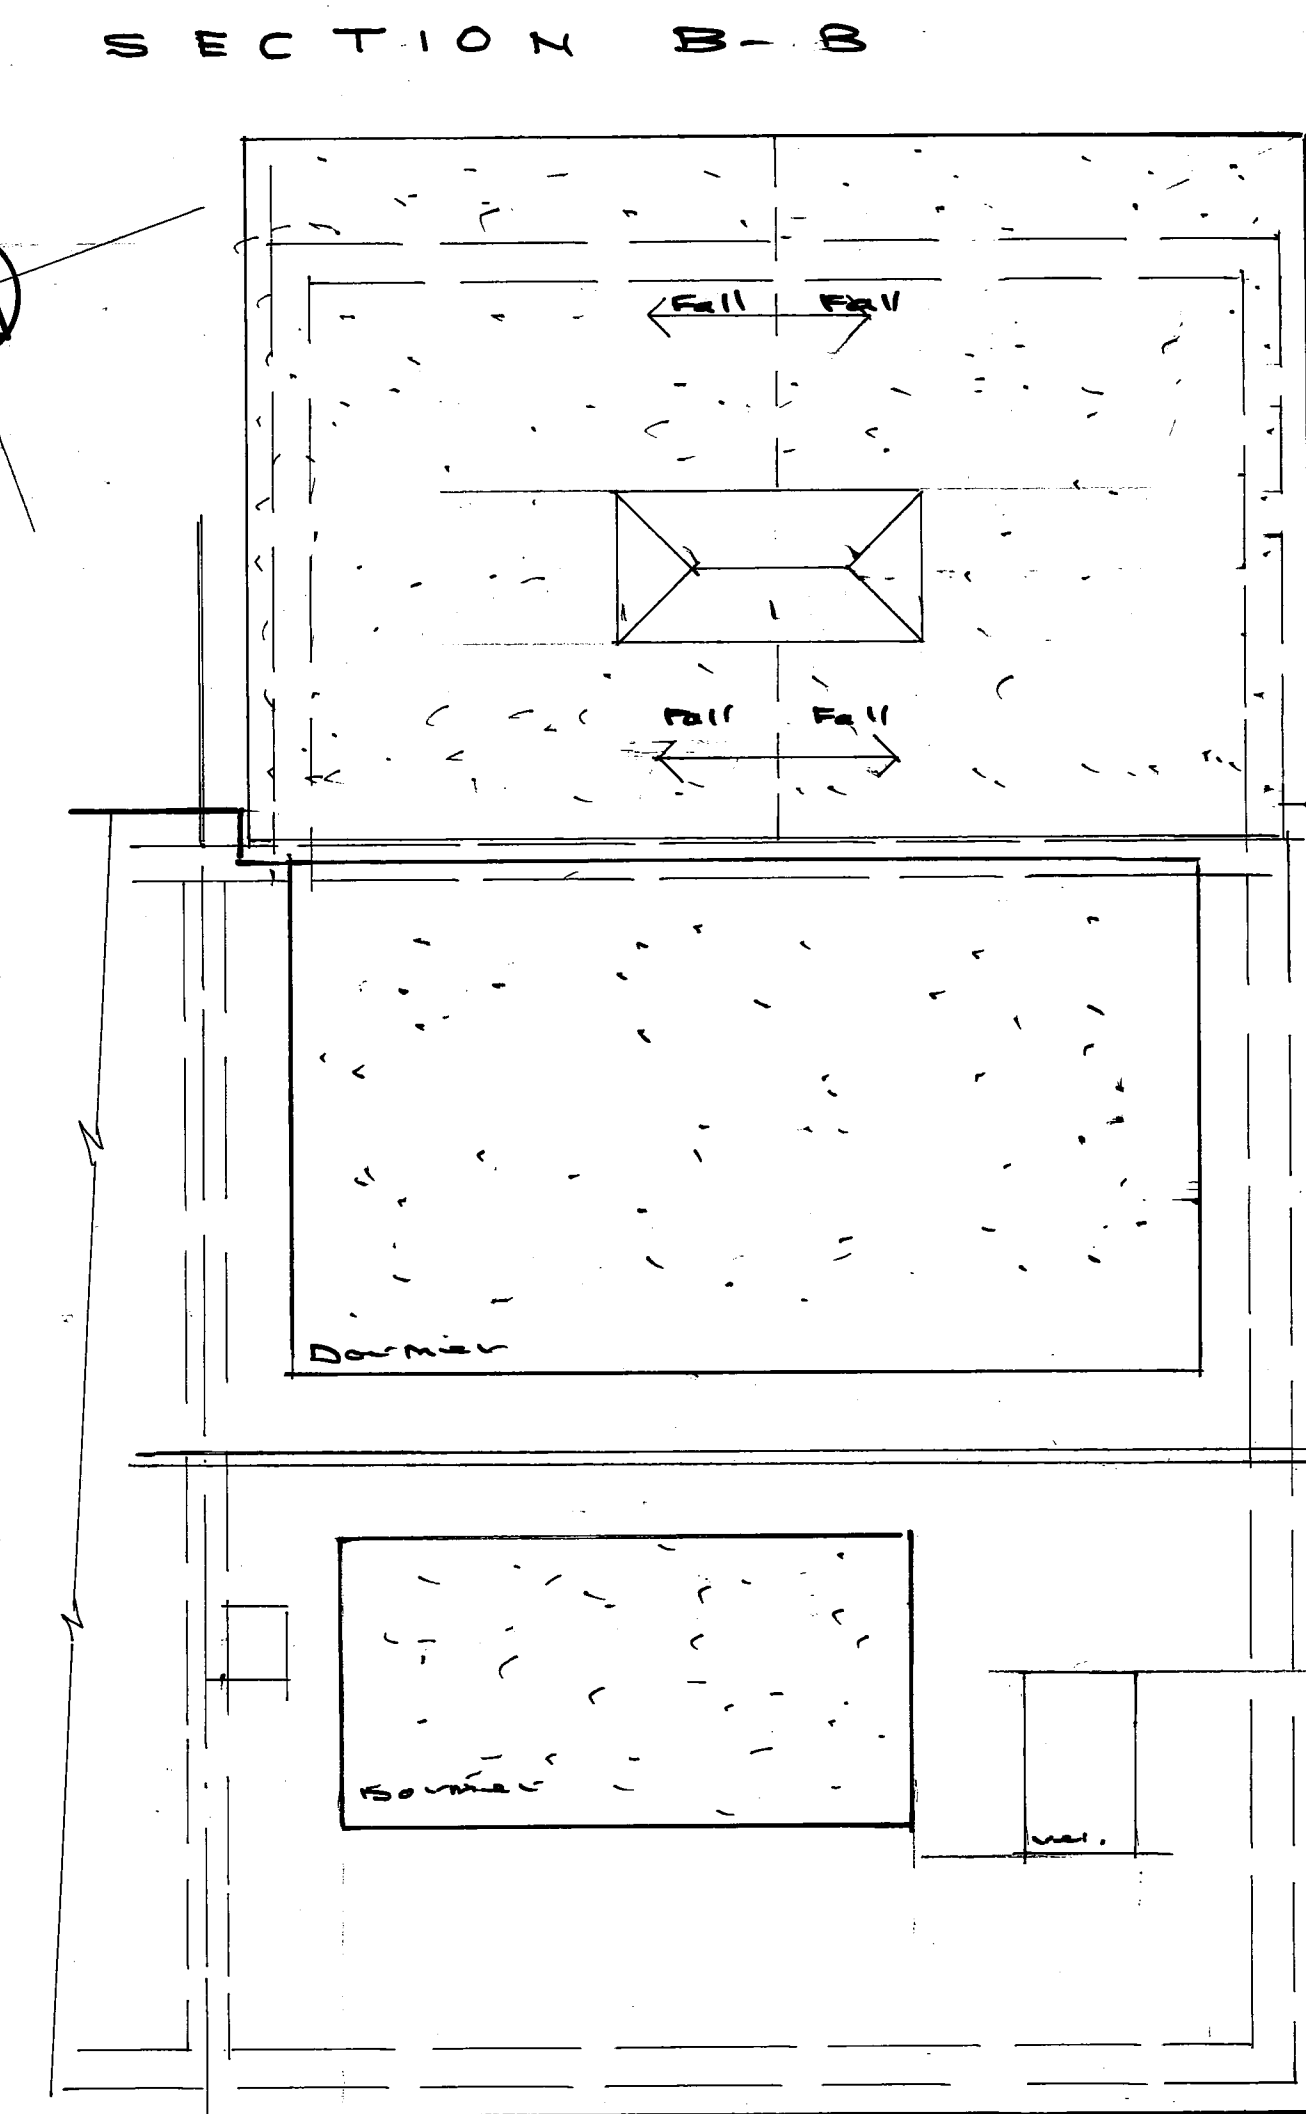

ROOF

0 1 2 3 4 5
METRES

Floor Plans and Sections as Proposed		PHILIP J CLAY ARCHITECTURAL DESIGN	
Project: Rear extension 90 Hillrise Avenue Sompting, BN15 0LB		TELEPHONE -01903 815889 phillipclay@sky.com	
CLIENT: Mr and Mrs Barker	Scale & plan size	DWG. NO.	P. J. Clay
	1:50 at A1	2360 - 1	July 2026