


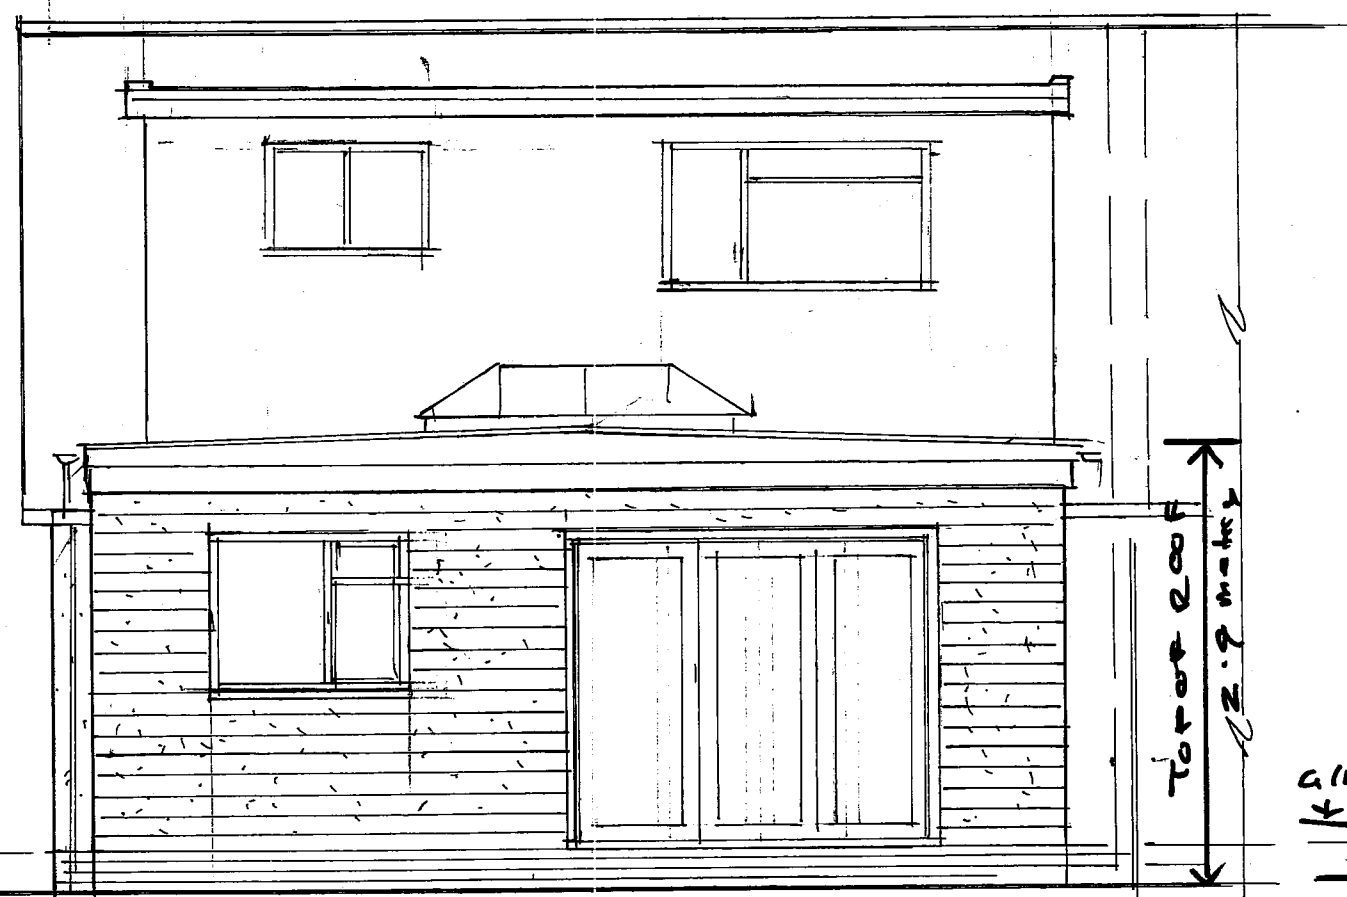


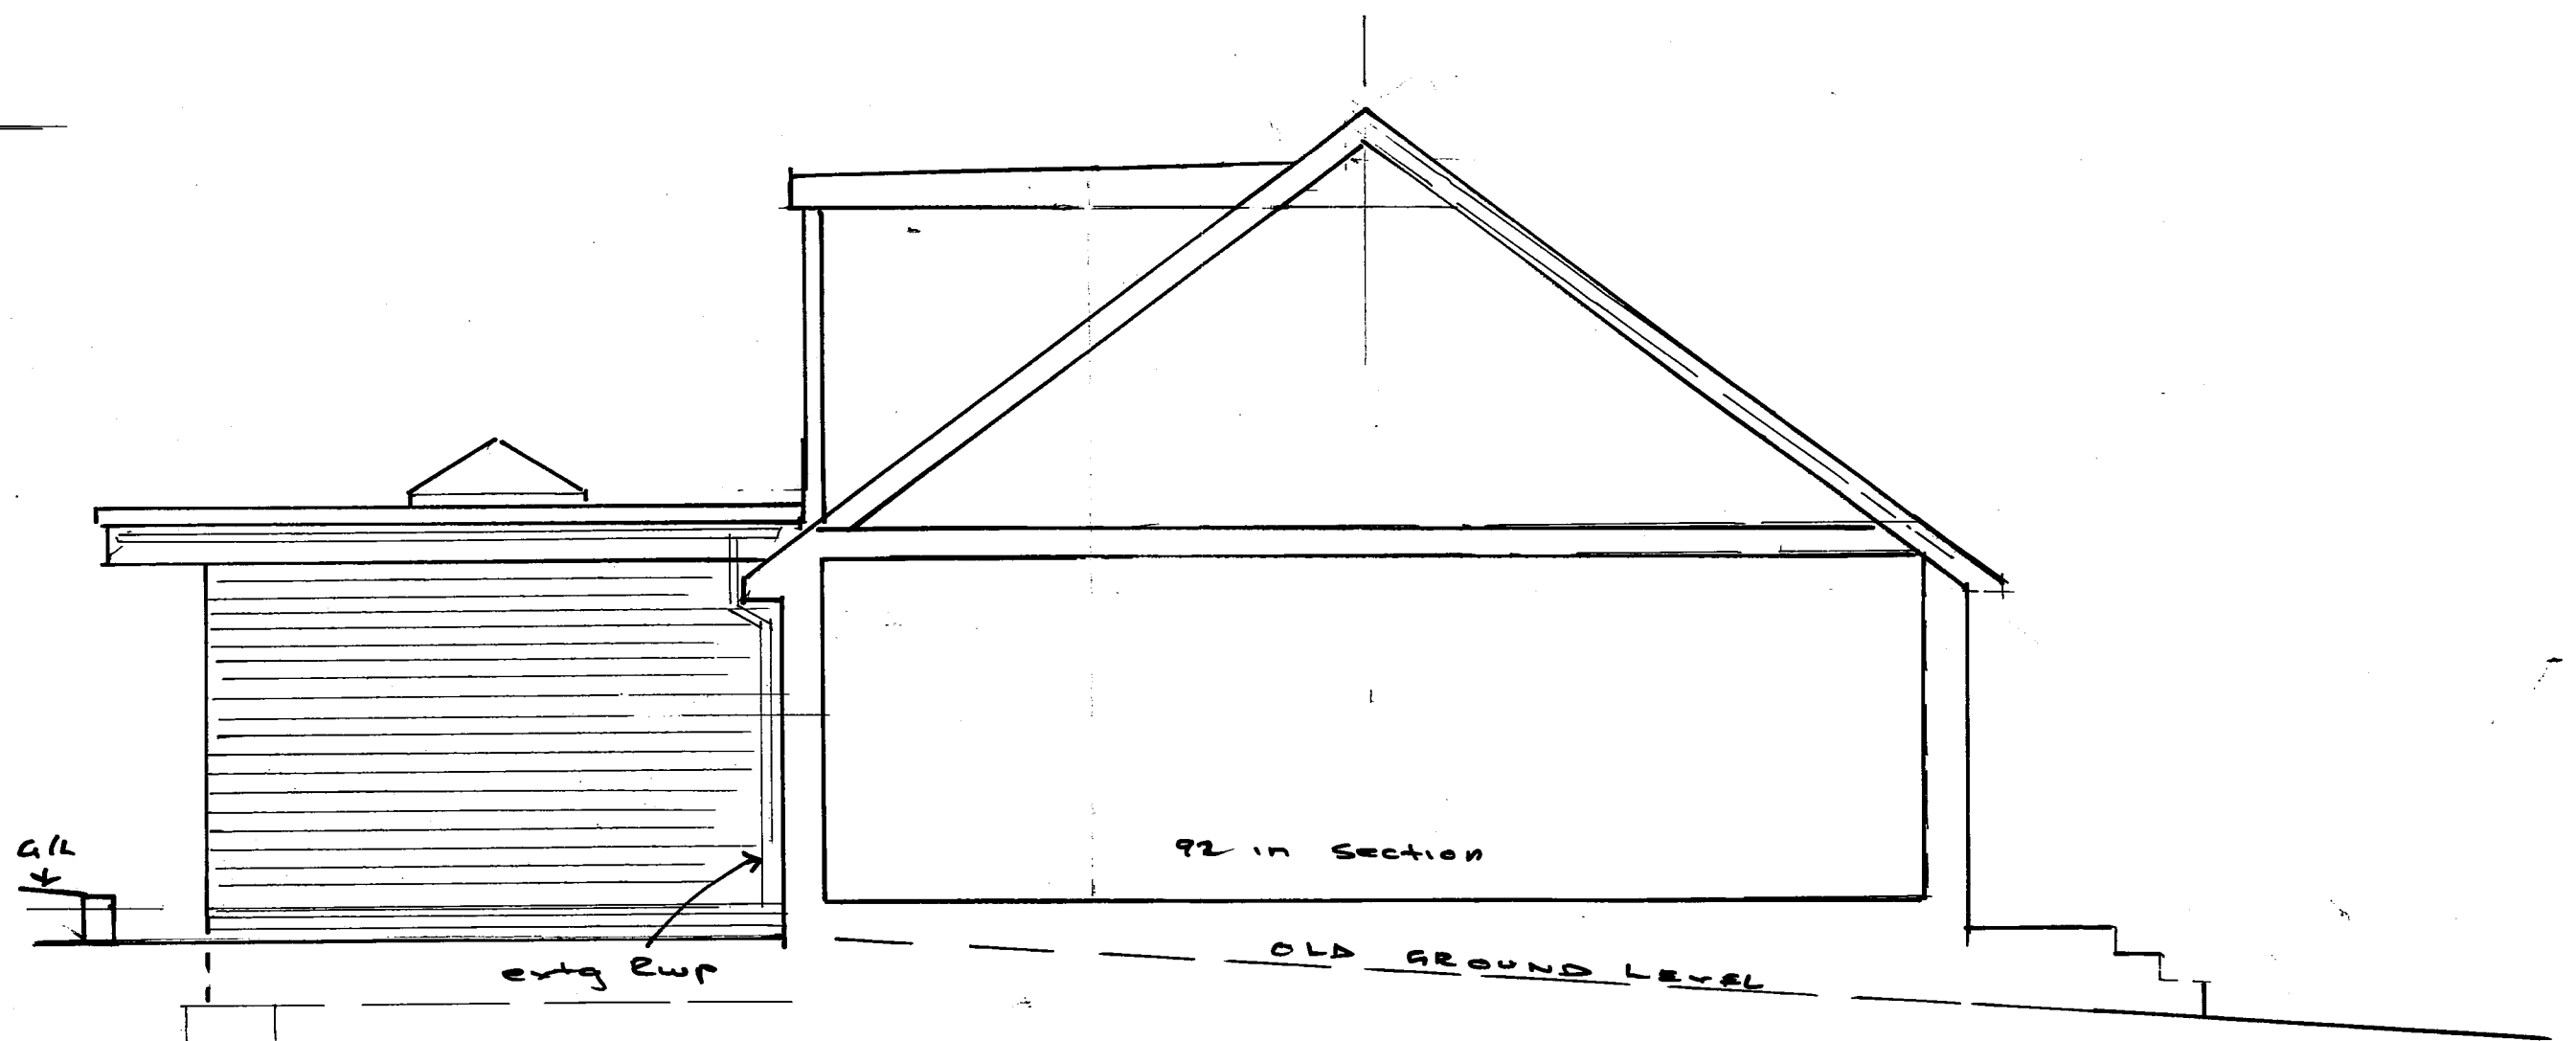

REAR ELEVATION (east)

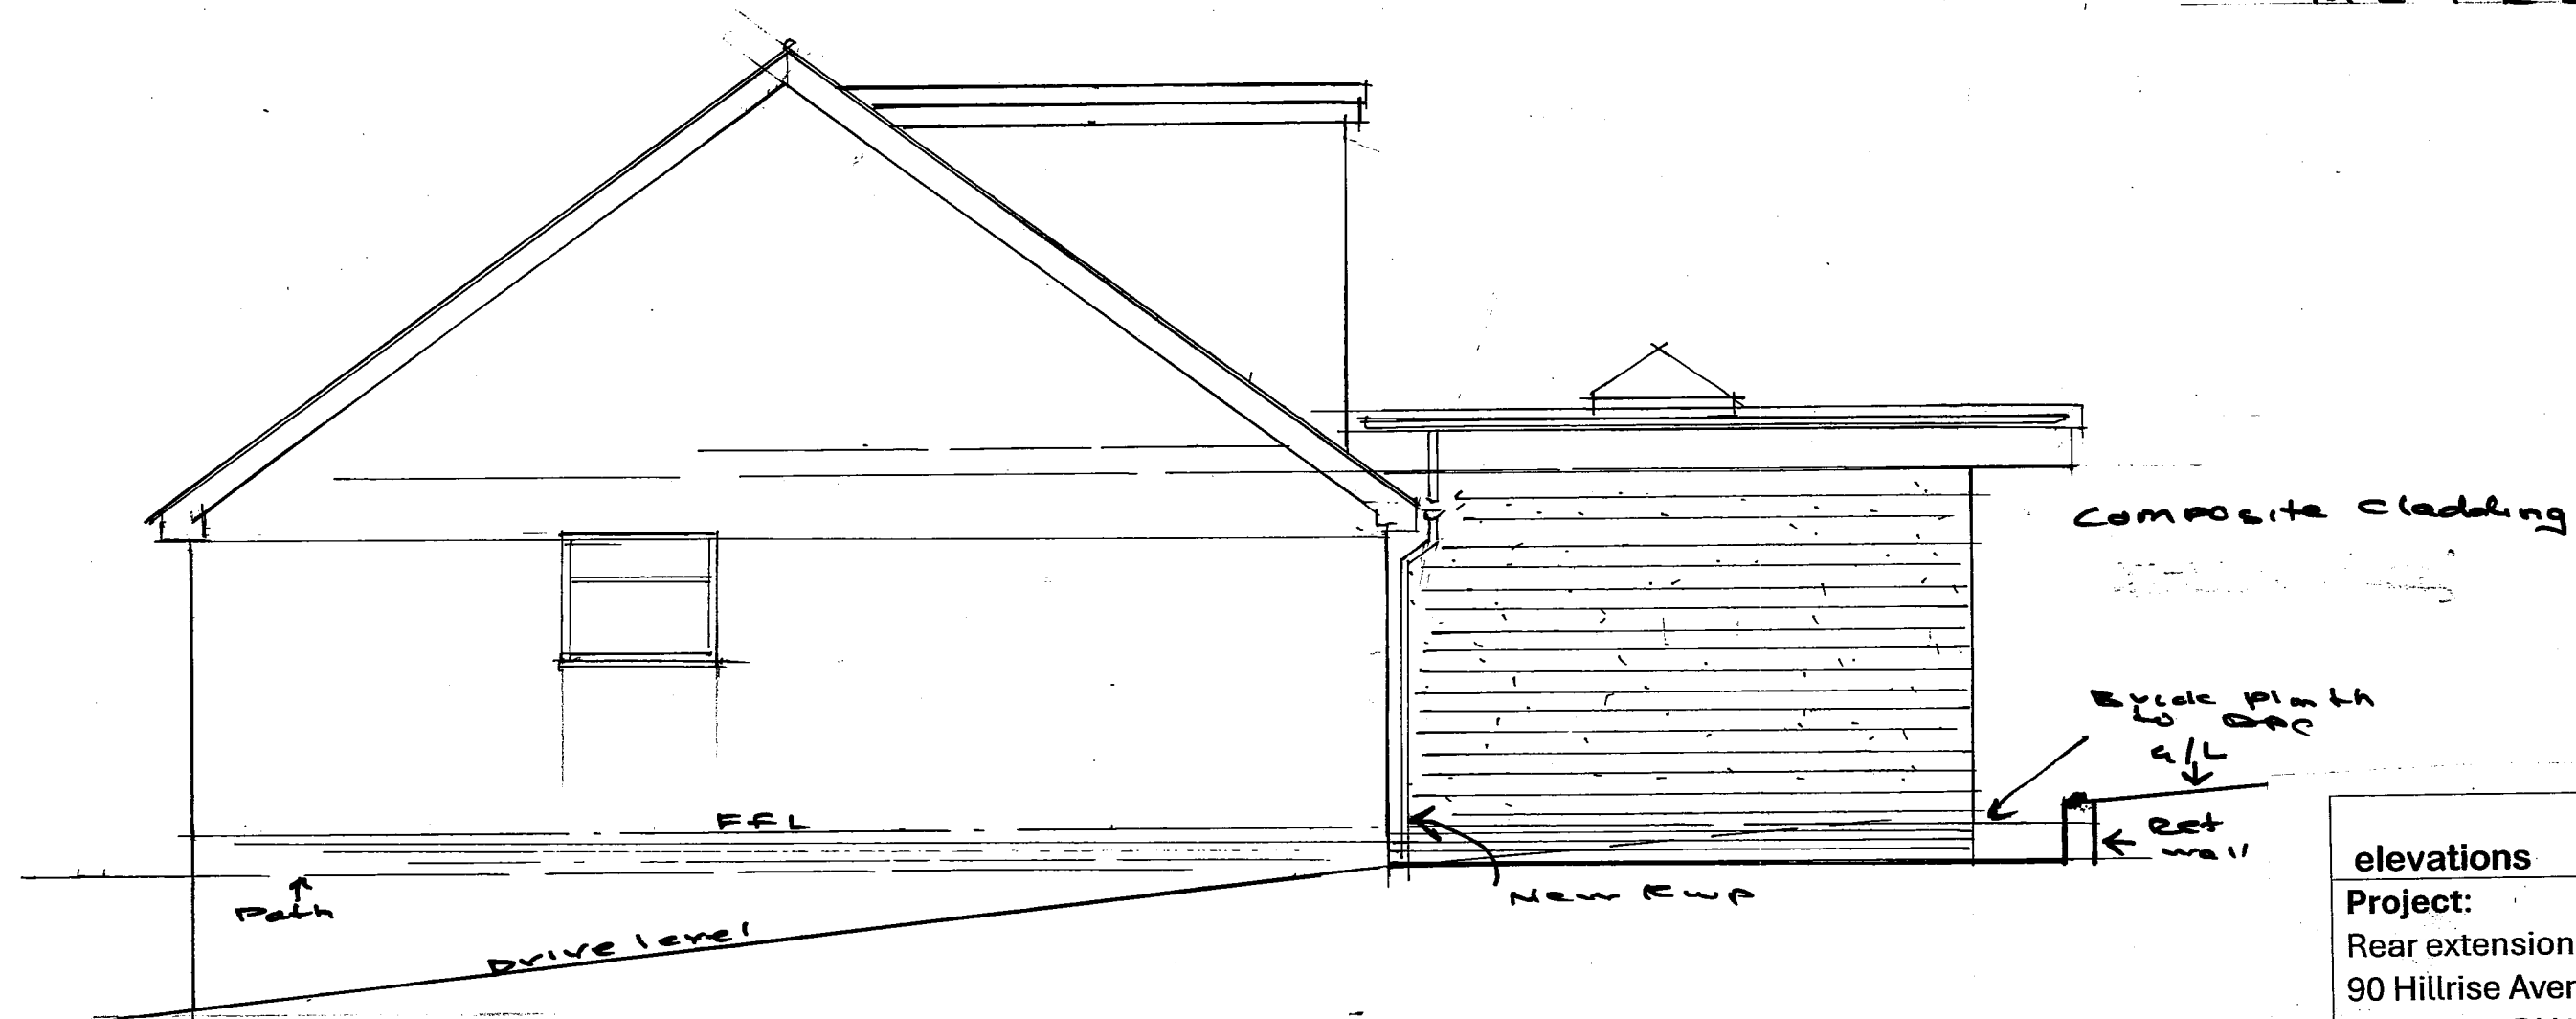

SIDE ELEVATION (North)

 

SIDE ELEVATION (South)

elevations Project: Rear extension 90 Hillrise Avenue Sompting. BN15 0LB		PHILIP J CLAY ARCHITECTURAL DESIGN TELEPHONE -01903 815889 phillipclay@sky.com	
CLIENT: Mr and Mrs Barker	Scale & plan size 1:50 at A2	DWG. NO. 2360 - 2 REV 1	P. J. Clay July 2026