

Revisions			
No.	Description	Date	By
1	Planning Submission	02-06-26	

Notes:


GENERAL NOTES:

All dimensions & levels are preliminary and approximate and subject to utilities search, legal boundaries and detailed layouts/ design development through consultation.


Dimensions are to be checked on site by contractor & sub contractors prior to commencement of work, any discrepancies are to be highlighted immediately to the architects.




Garage existing East Elevation
1 : 100

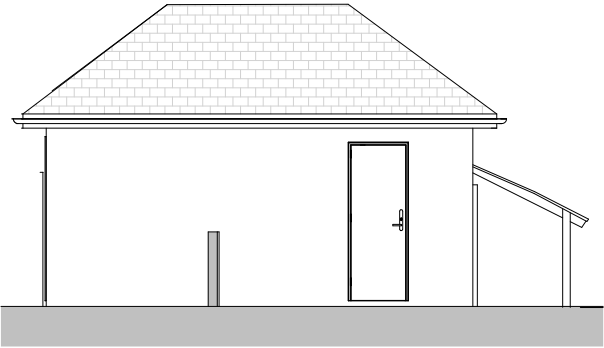


Garage existing North Elevation
1 : 100

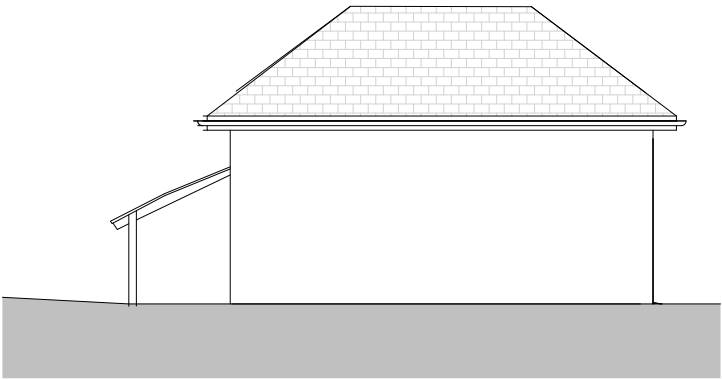

Garage existing South Elevation
1 : 100

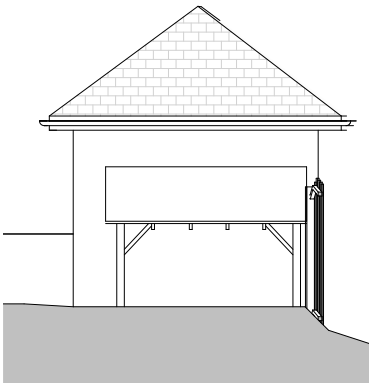

Garage existing West Elevation
1 : 100

 

Scale: 1 : 100 @ A3

Project No. Project Name:

652 Whitecliff Lodge

Drawing Name:
Existing Garage Elevations

Drawing No.	Revision:	Suitability Description:
P006	P1	PLANNING
Drawn: MS	Checked: GF	Orig Paper Size: A3

FRESH | Architects

T 07703682107 | 07393913140
info@fresh-architects.co.uk | www.fresharchitects.co.uk

Use figured dimensions only. All levels and dimensions to be checked. This drawing is to be read in conjunction with all other relevant drawings and specifications.
© FRESH Architects Ltd. All rights reserved