



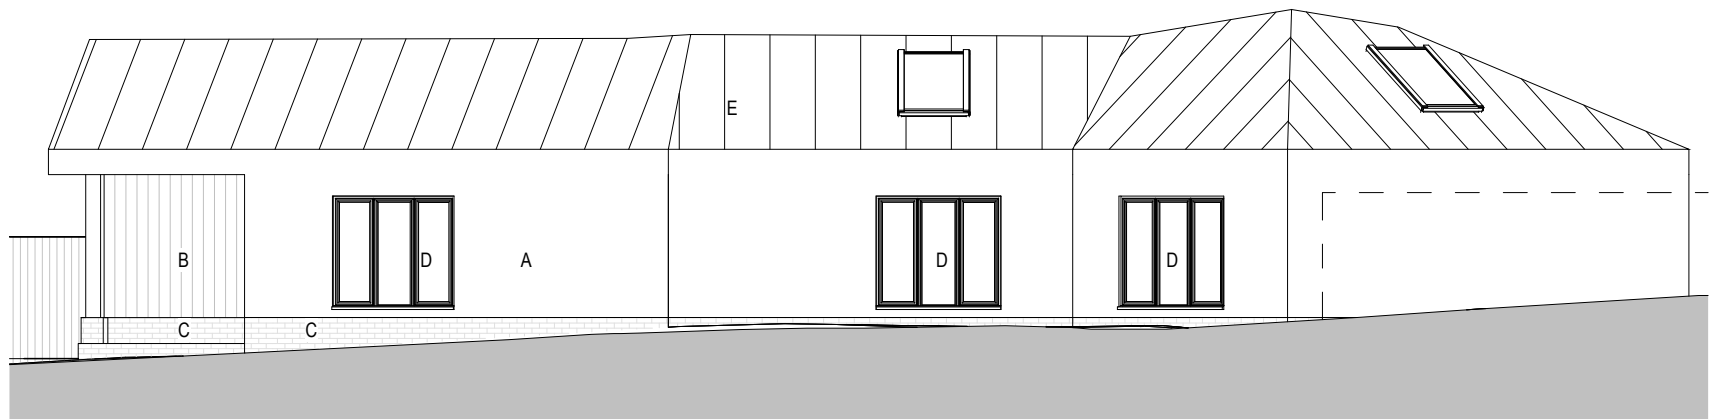


Proposed North Elevation

1 : 100

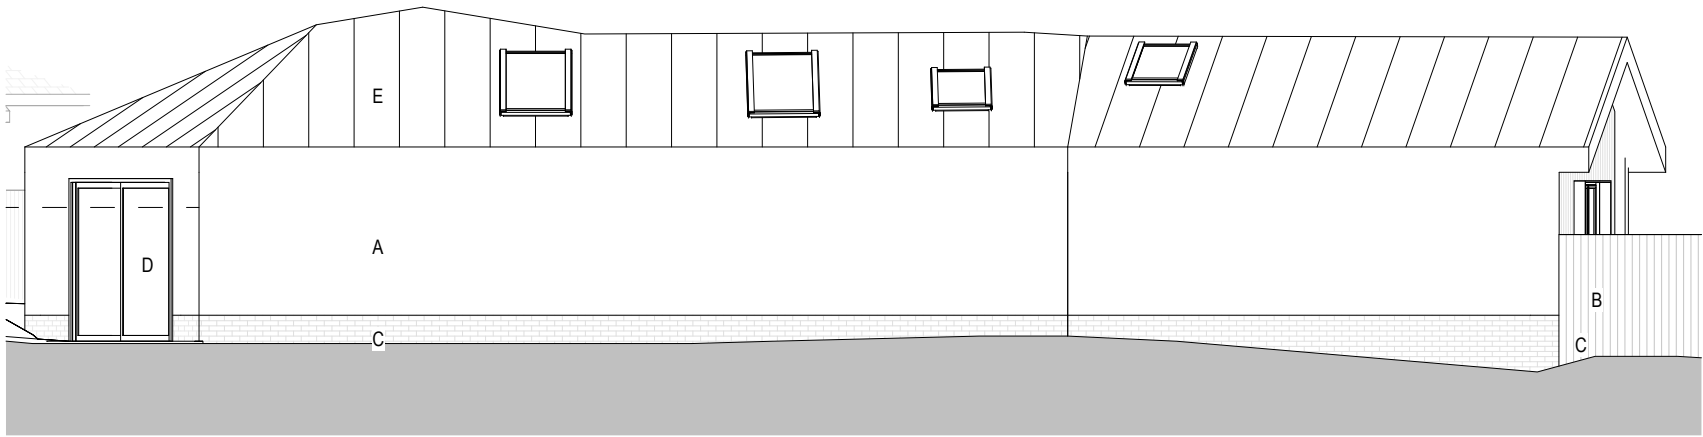


Proposed South Elevation

1 : 100

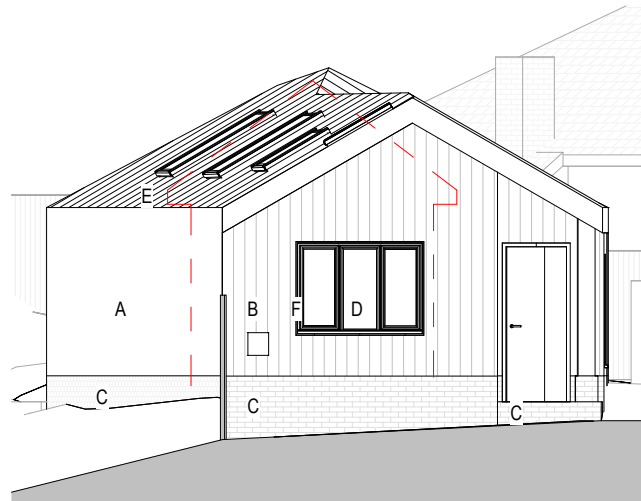

Proposed East Elevation

1 : 100

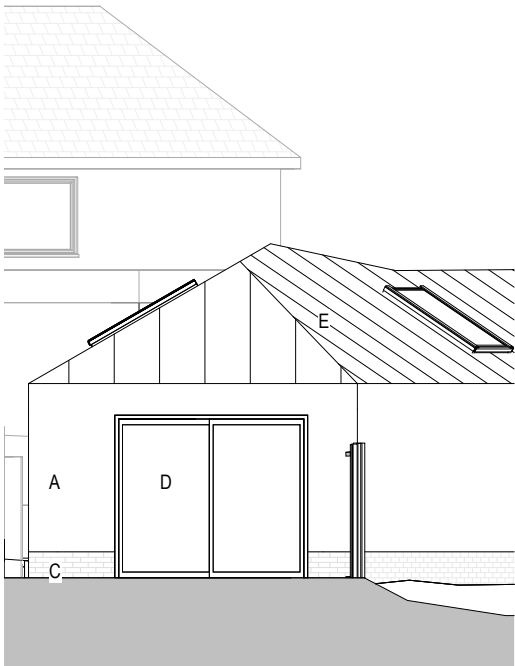

Proposed West Elevation

1 : 100

Revisions			
No.	Description	Date	By
1	Planning Submission	02-06-26	


Notes:

GENERAL NOTES:

All dimensions & levels are preliminary and approximate and subject to utilities search, legal boundaries and detailed layouts/ design development through consultation.

Dimensions are to be checked on site by contractor & sub contractors prior to commencement of work, any discrepancies are to be highlighted immediately to the architects.

KEY
A - White render
B - Vertical timber style cladding
C - Grey brick plinth
D - Glass
E - Zinc
F - Aluminium Reveal

 

Scale: As indicated @ A3

Project No. Project Name:
652 Whitecliff Lodge

Drawing Name:
Proposed Elevations

Drawing No.	Revision:	Suitability Description:
P010	P1	PLANNING
Drawn: MS	Checked: GF	Orig Paper Size: A3

FRESH Architects

T 07703682107 | 07393913140
info@fresh-architects.co.uk | www.fresharchitects.co.uk

Use figured dimensions only. All levels and dimensions to be checked. This drawing is to be read in conjunction with all other relevant drawings and specifications.
© FRESH Architects Ltd. All rights reserved