
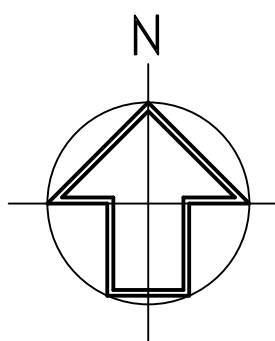


NOTES
DIMENSIONS TO BE TAKEN IN PREFERENCE TO SCALE, AND
THIS DRAWING IS TO BE CHECKED ON SITE PRIOR TO COMMENCING WORK.
ANY DISCREPANCIES ARE TO BE REFERENCED IMMEDIATELY TO THE
PROJECT DESIGNER.
THIS DRAWING IS COPYRIGHT, AND SHOULD NOT BE USED OR
REPRODUCED WITHOUT PERMISSION.
IT IS THE CONTRACTOR'S RESPONSIBILITY TO ENSURE COMPLIANCE
WITH THE BUILDING REGULATIONS.

1:100

Scale bar (m)

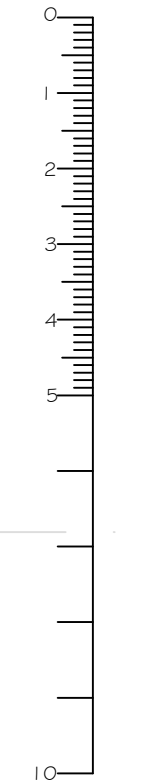

PROPOSED SITE PLAN

REV B VARIOUS SITE CHANGES, BIN STORE
CHANGES 18.06.26
REV A VARIOUS SITE CHANGES 25.11.25
REV DESCRIPTION DATE

PROJECT
8 SOUTHLY ROAD
WORTHING
WEST SUSSEX

DRAWING TITLE
PROPOSED SITE LAYOUT PLAN

SCALE 1:100 @A1 DRAWN BY SKW DATE JUNE 2025

DWG NO 1414/27 REV. B

Unit 3b Woodhorn Business Centre
Woodhorn Lane
Oving Chichester
West Sussex PO20 2BX
Tel 01243 774764
www.sloaneandbrown.co.uk

CHARTERED BUILDING SURVEYORS
SLOANE & BROWN
ARCHITECTURAL SERVICES