


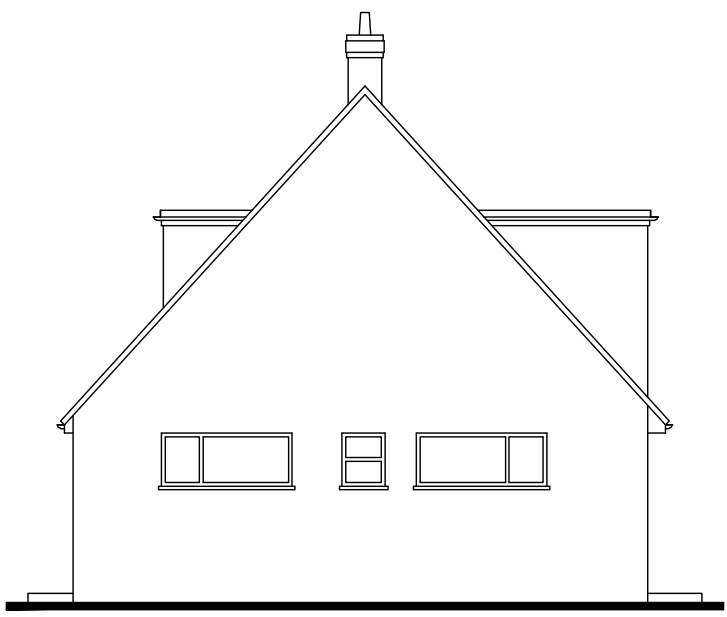


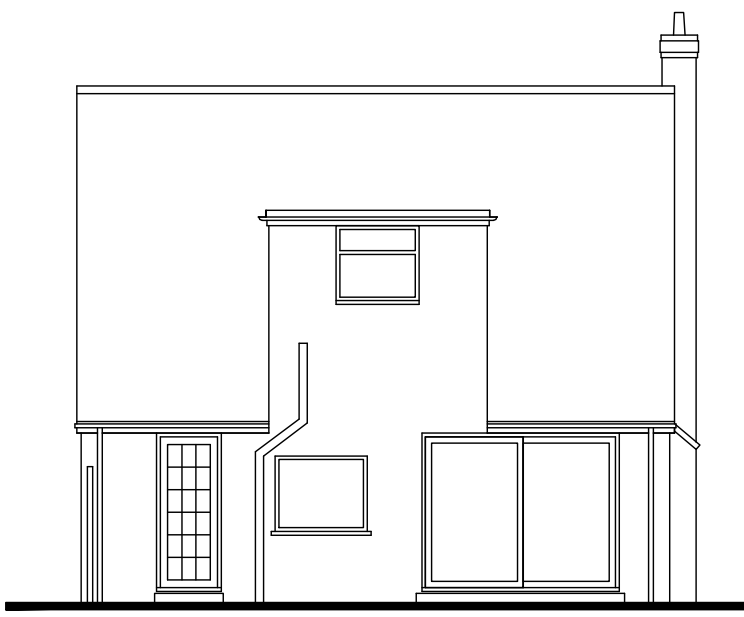

SIDE NORTH ELEVATION
EXISTING ELEVATIONS
Scale 1:100

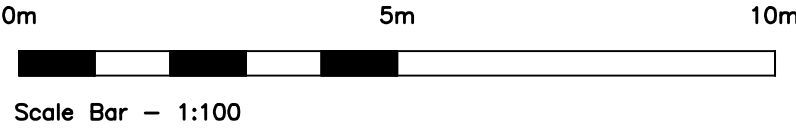


REAR WEST ELEVATION

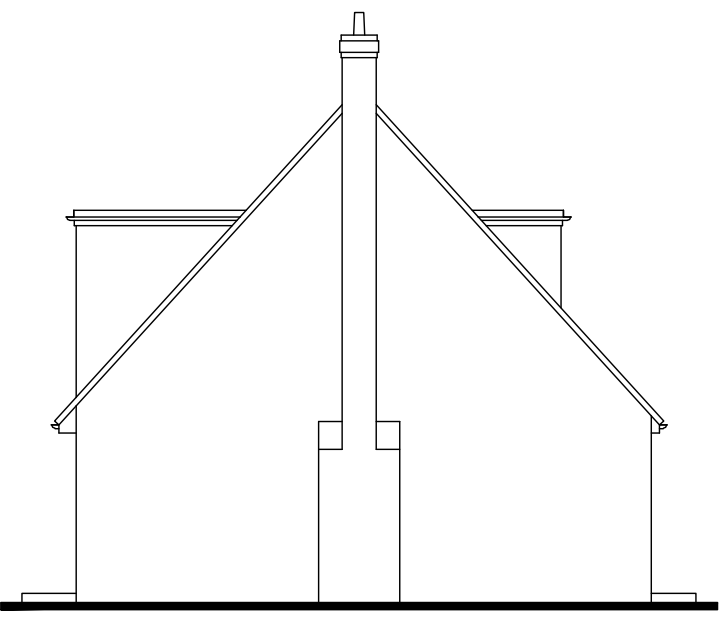


SIDE SOUTH ELEVATION

No dimensions to be scaled from drawing except for planning purposes.
The contractor should check all dimensions on site.
It is the contractors responsibility to ensure compliance with Building Regulations.
C.D.M. Regs. 2015. The Client is advised of his responsibilities to appoint a Planning Supervisor under these Regs. All works to comply with the C.D.M. Regs. 2015.
The Party Wall Act. 1996 The property owner is advised of the requirements of the Act, & the requirement to serve a Party Wall Notice on any adjoining owners as required under the act.



REVISIONS:
.

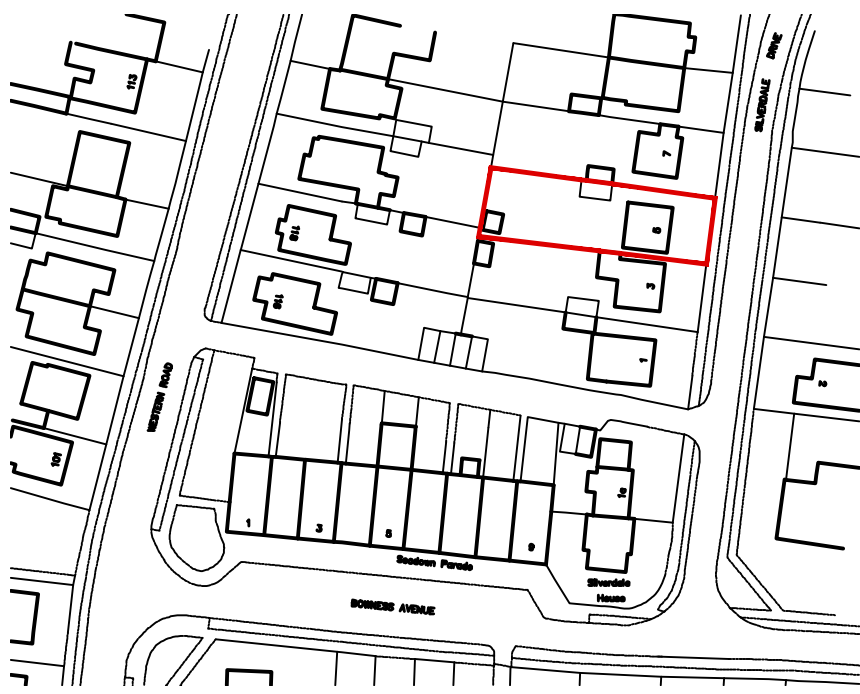




LOCATION PLAN
Scale 1:1250

 


Information supplied based on Promap.
All dimensions and distances subject to an accurate site survey being undertaken.

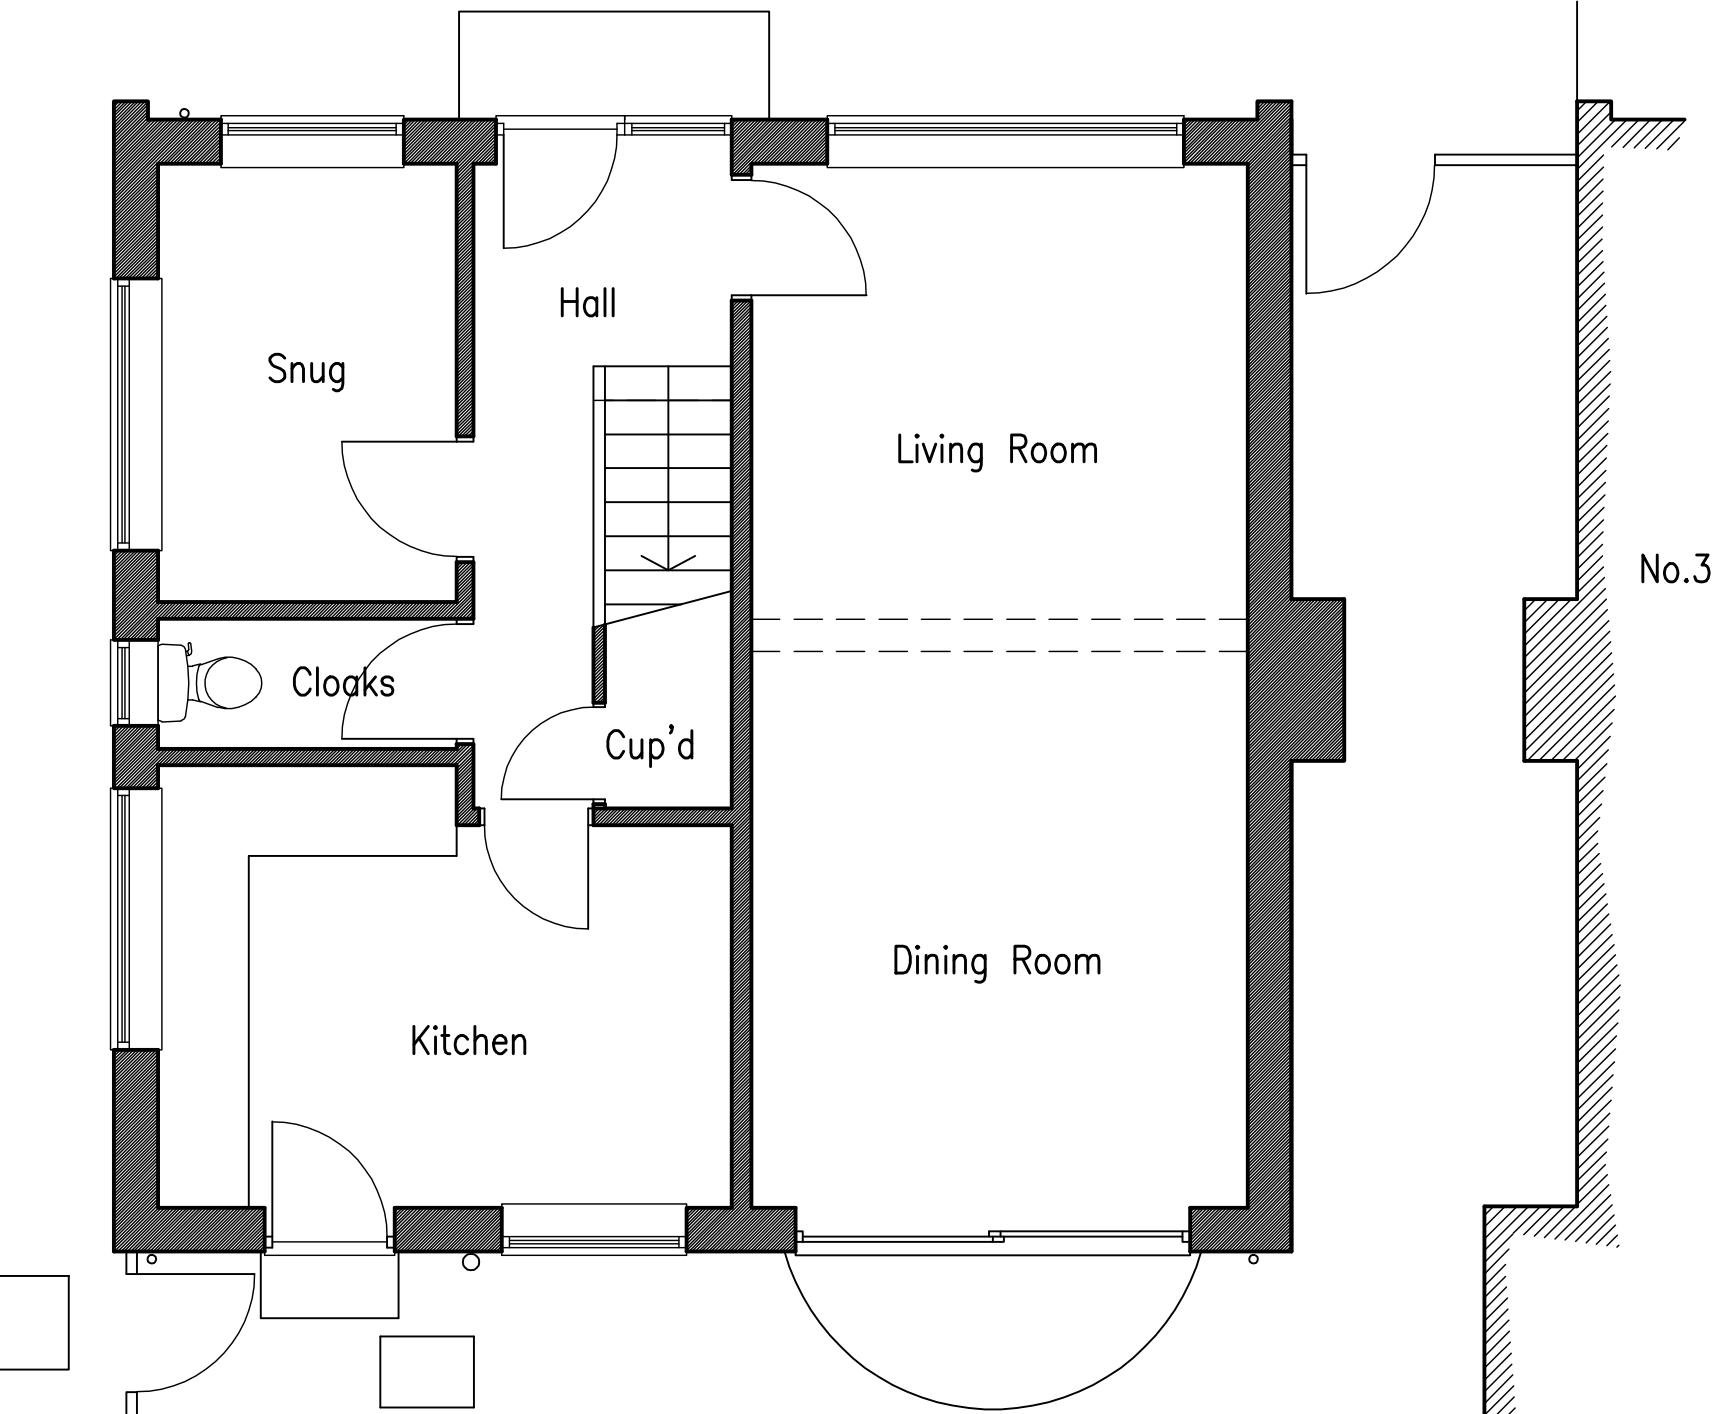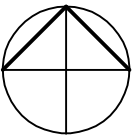

EXISTING GROUND FLOOR PLAN
Scale 1:50

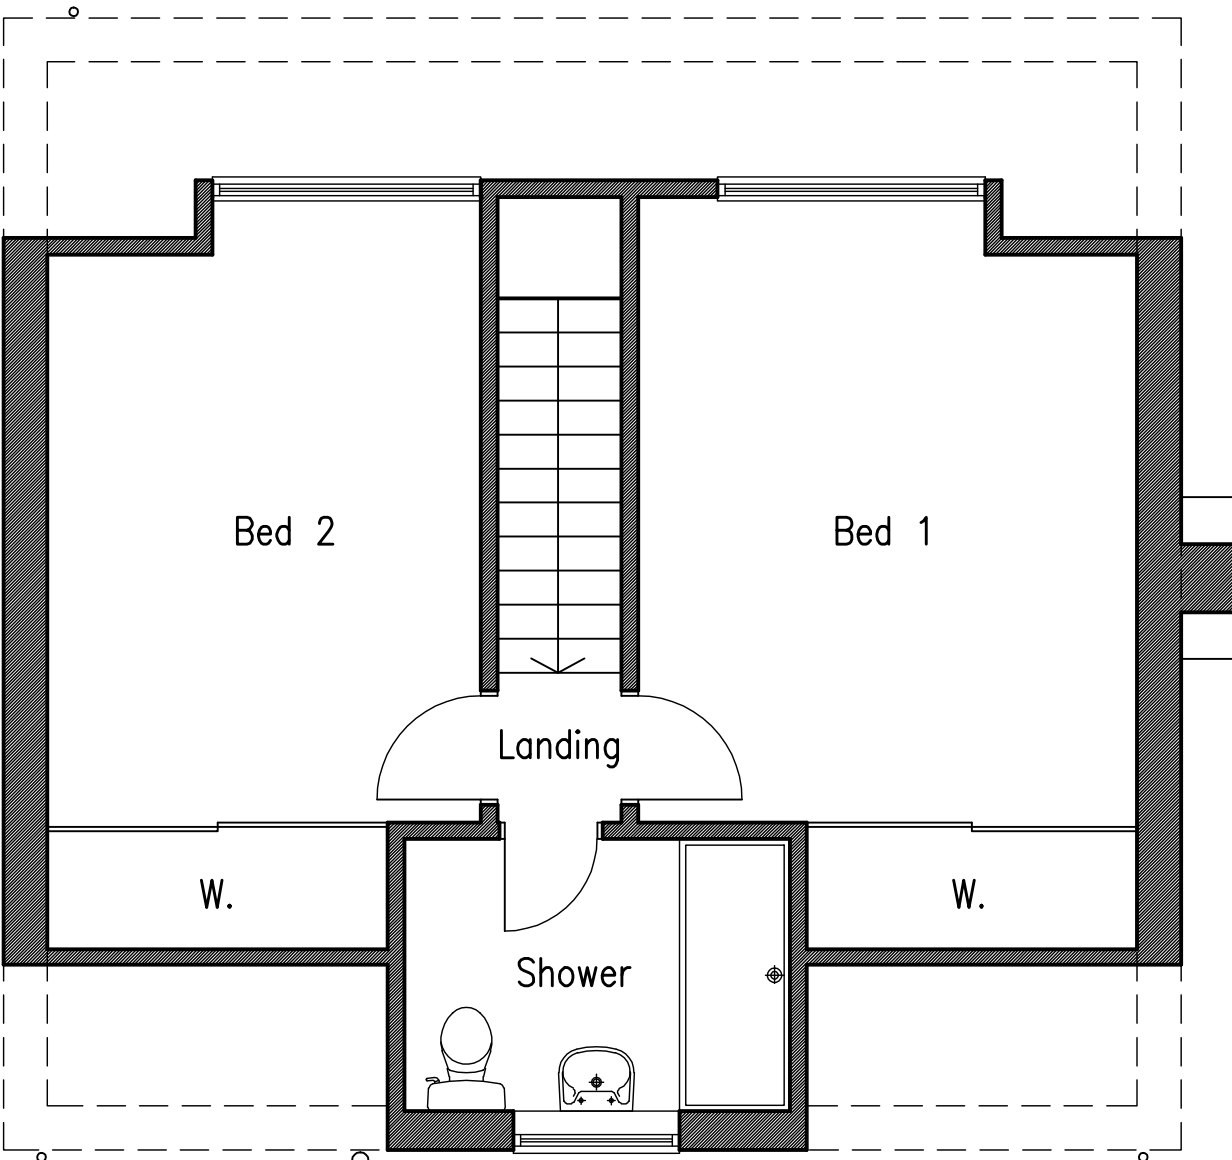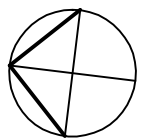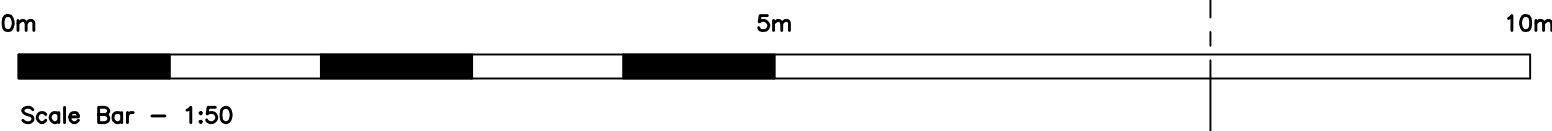

EXISTING FIRST FLOOR PLAN
Scale 1:50

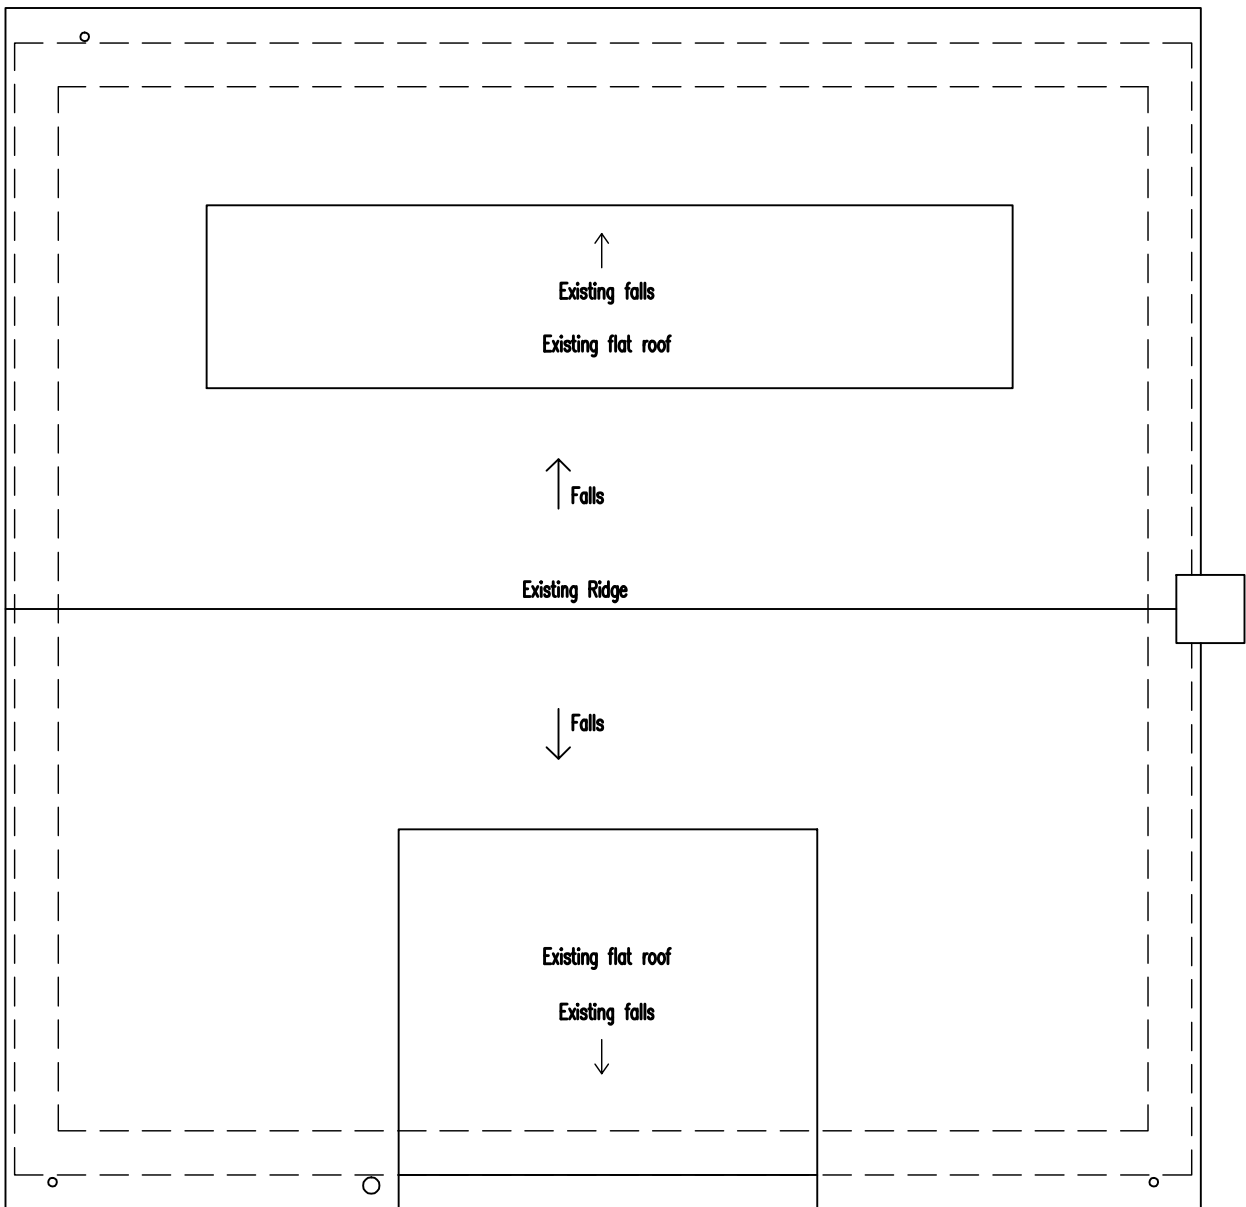

EXISTING ROOF PLAN
Scale 1:50

ADCS

Architectural Design
Computer Services

30 Foxley Lane
Worthing
West Sussex
BN13 3AD
Tel: 01903 280701
E-mail:
adcs@sky.com

Client

MR A. MOUNT

Project PROPOSED SINGLE STOREY REAR EXTENSION
5 SILVERDALE DRIVE
SOMPTING
WEST SUSSEX BN15 9SH

Drawing

EXISTING FLOOR PLANS
& ELEVATIONS

Scale 1:50 & 1:100 @ A1 Date 04.05.26 Drawn TP

Drawing No. Revision

1668/P01