



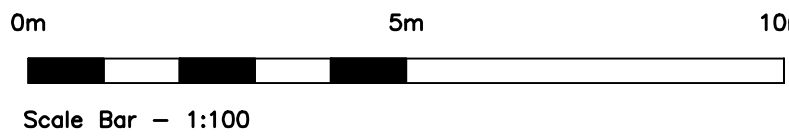

SIDE NORTH ELEVATION
PROPOSED ELEVATIONS
Scale 1:100




REAR WEST ELEVATION

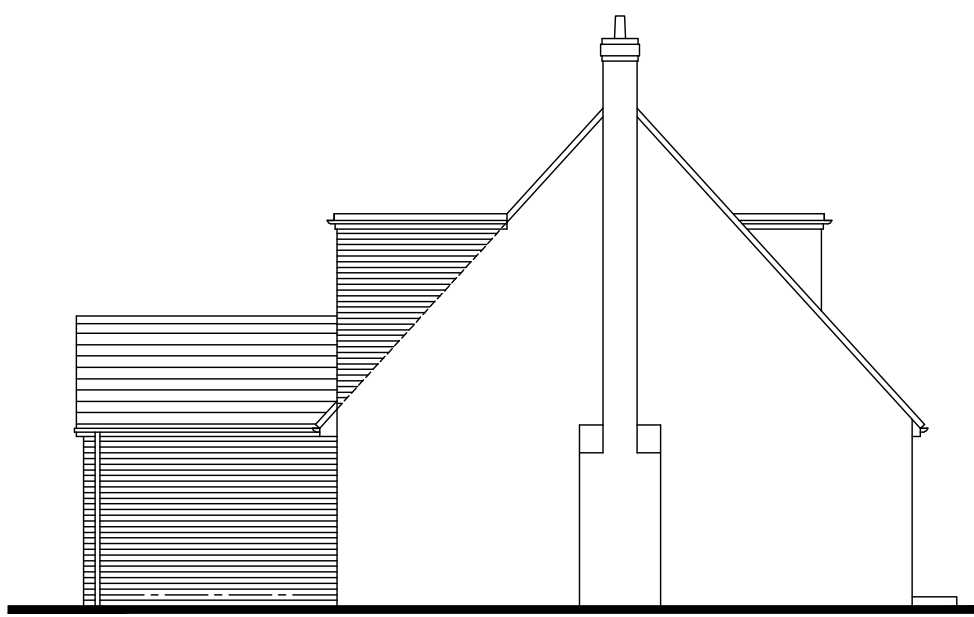

SIDE SOUTH ELEVATION

SCHEDULE OF MATERIALS REAR EXTENSION ONLY
WALLS - FACING BRICKWORK & MORTAR TO MATCH EXISTING
PITCH ROOF - CONCRETE ROOF TILES TO MATCH EXISTING
DOORS - NEW ALUMINIUM NEW WAVE DOORS COLOUR BLACK
RAINWATER GOODS - NEW PVCu COLOUR WHITE


SCHEDULE OF MATERIALS REAR BOX DORMER ONLY
WALLS - SOUTH SIDE ELEVATION - FACING BRICKWORK & MORTAR TO MATCH EXISTING
WALLS - REAR & NORTH SIDE ELEVATION - TILE HANGING TO MATCH EXISTING
ROOF - FLAT ROOF TO MATCH EXISTING
WINDOW - NEW PVCu WINDOW COLOUR WHITE
RAINWATER GOODS - NEW PVCu COLOUR WHITE

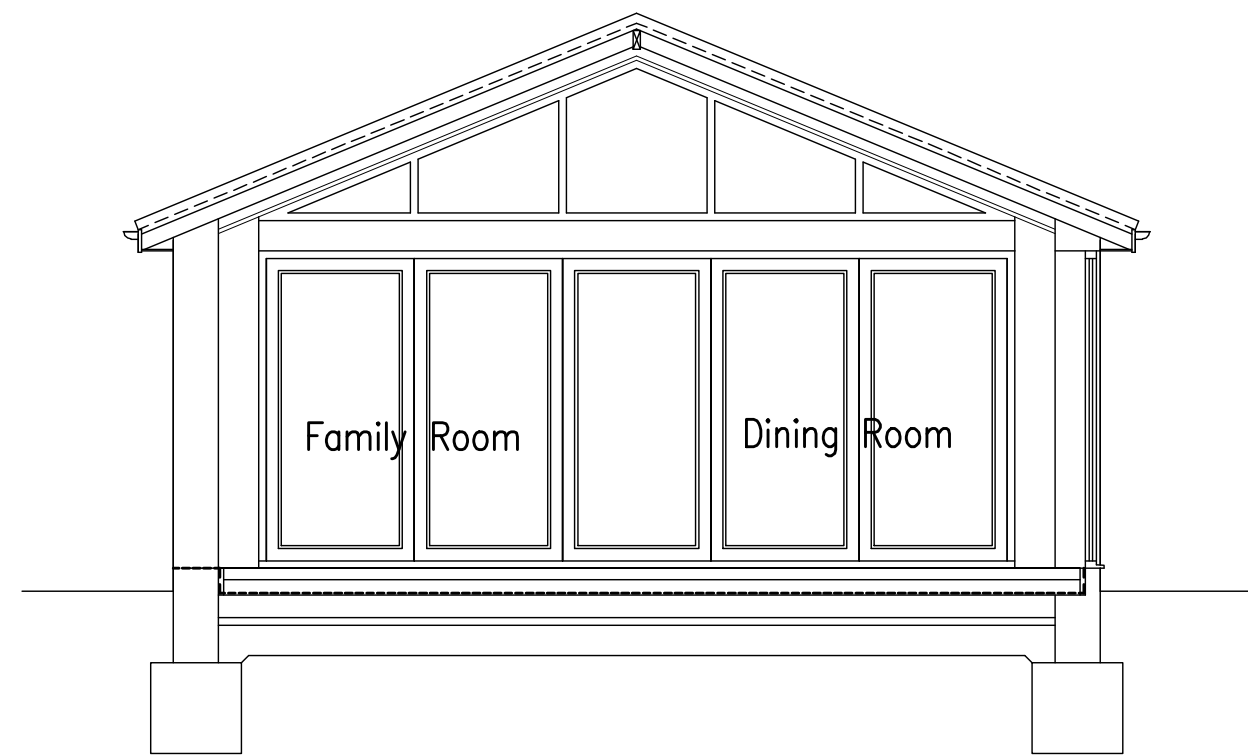


TYPICAL SECTION
Scale 1:50

No dimensions to be scaled from drawing except for planning purposes.
The contractor should check all dimensions on site.
It is the contractors responsibility to ensure compliance with Building Regulations.
C.D.M. Regs. 2015. The Client is advised of his responsibilities to appoint a Planning Supervisor under these Regs. All works to comply with the C.D.M. Regs. 2015.
The Party Wall Act. 1996 The property owner is advised of the requirements of the Act, & the requirement to serve a Party Wall Notice on any adjoining owners as required under the act.


REVISIONS:
A. 09.06.26 Amended in accordance with client's requirements.
B. 22.06.26 Amended in accordance with client's requirements.
C. 22.06.26 Amended in accordance with client's requirements.
D. 22.06.26 Amended in accordance with client's requirements.

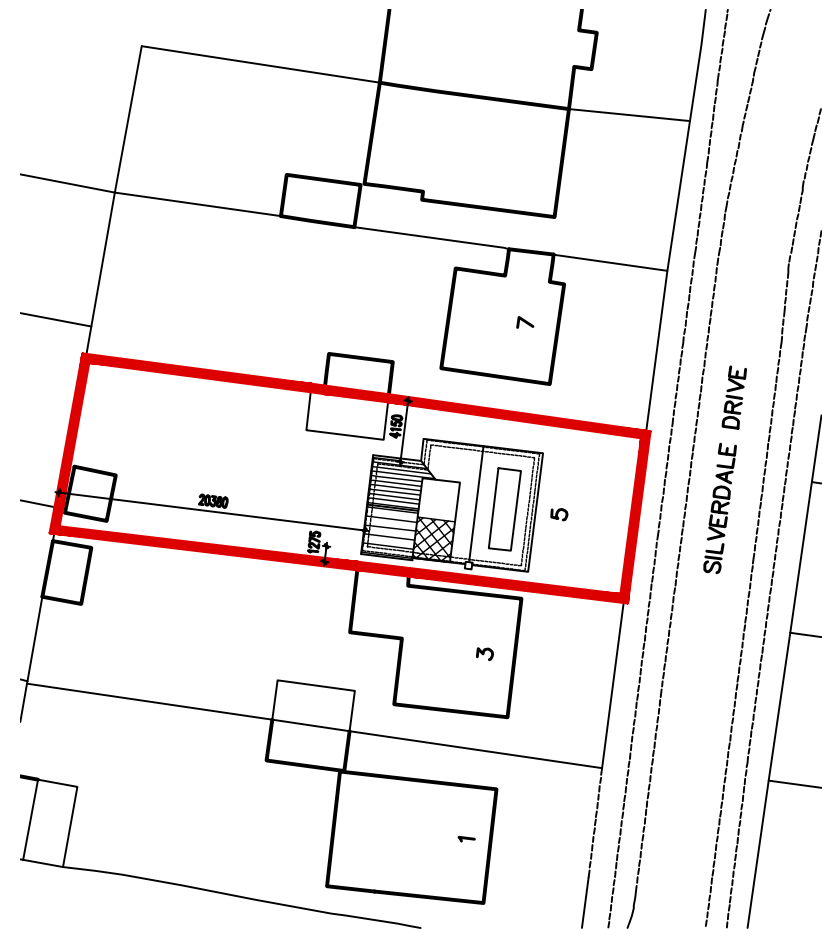

BLOCK PLAN
Scale 1:500

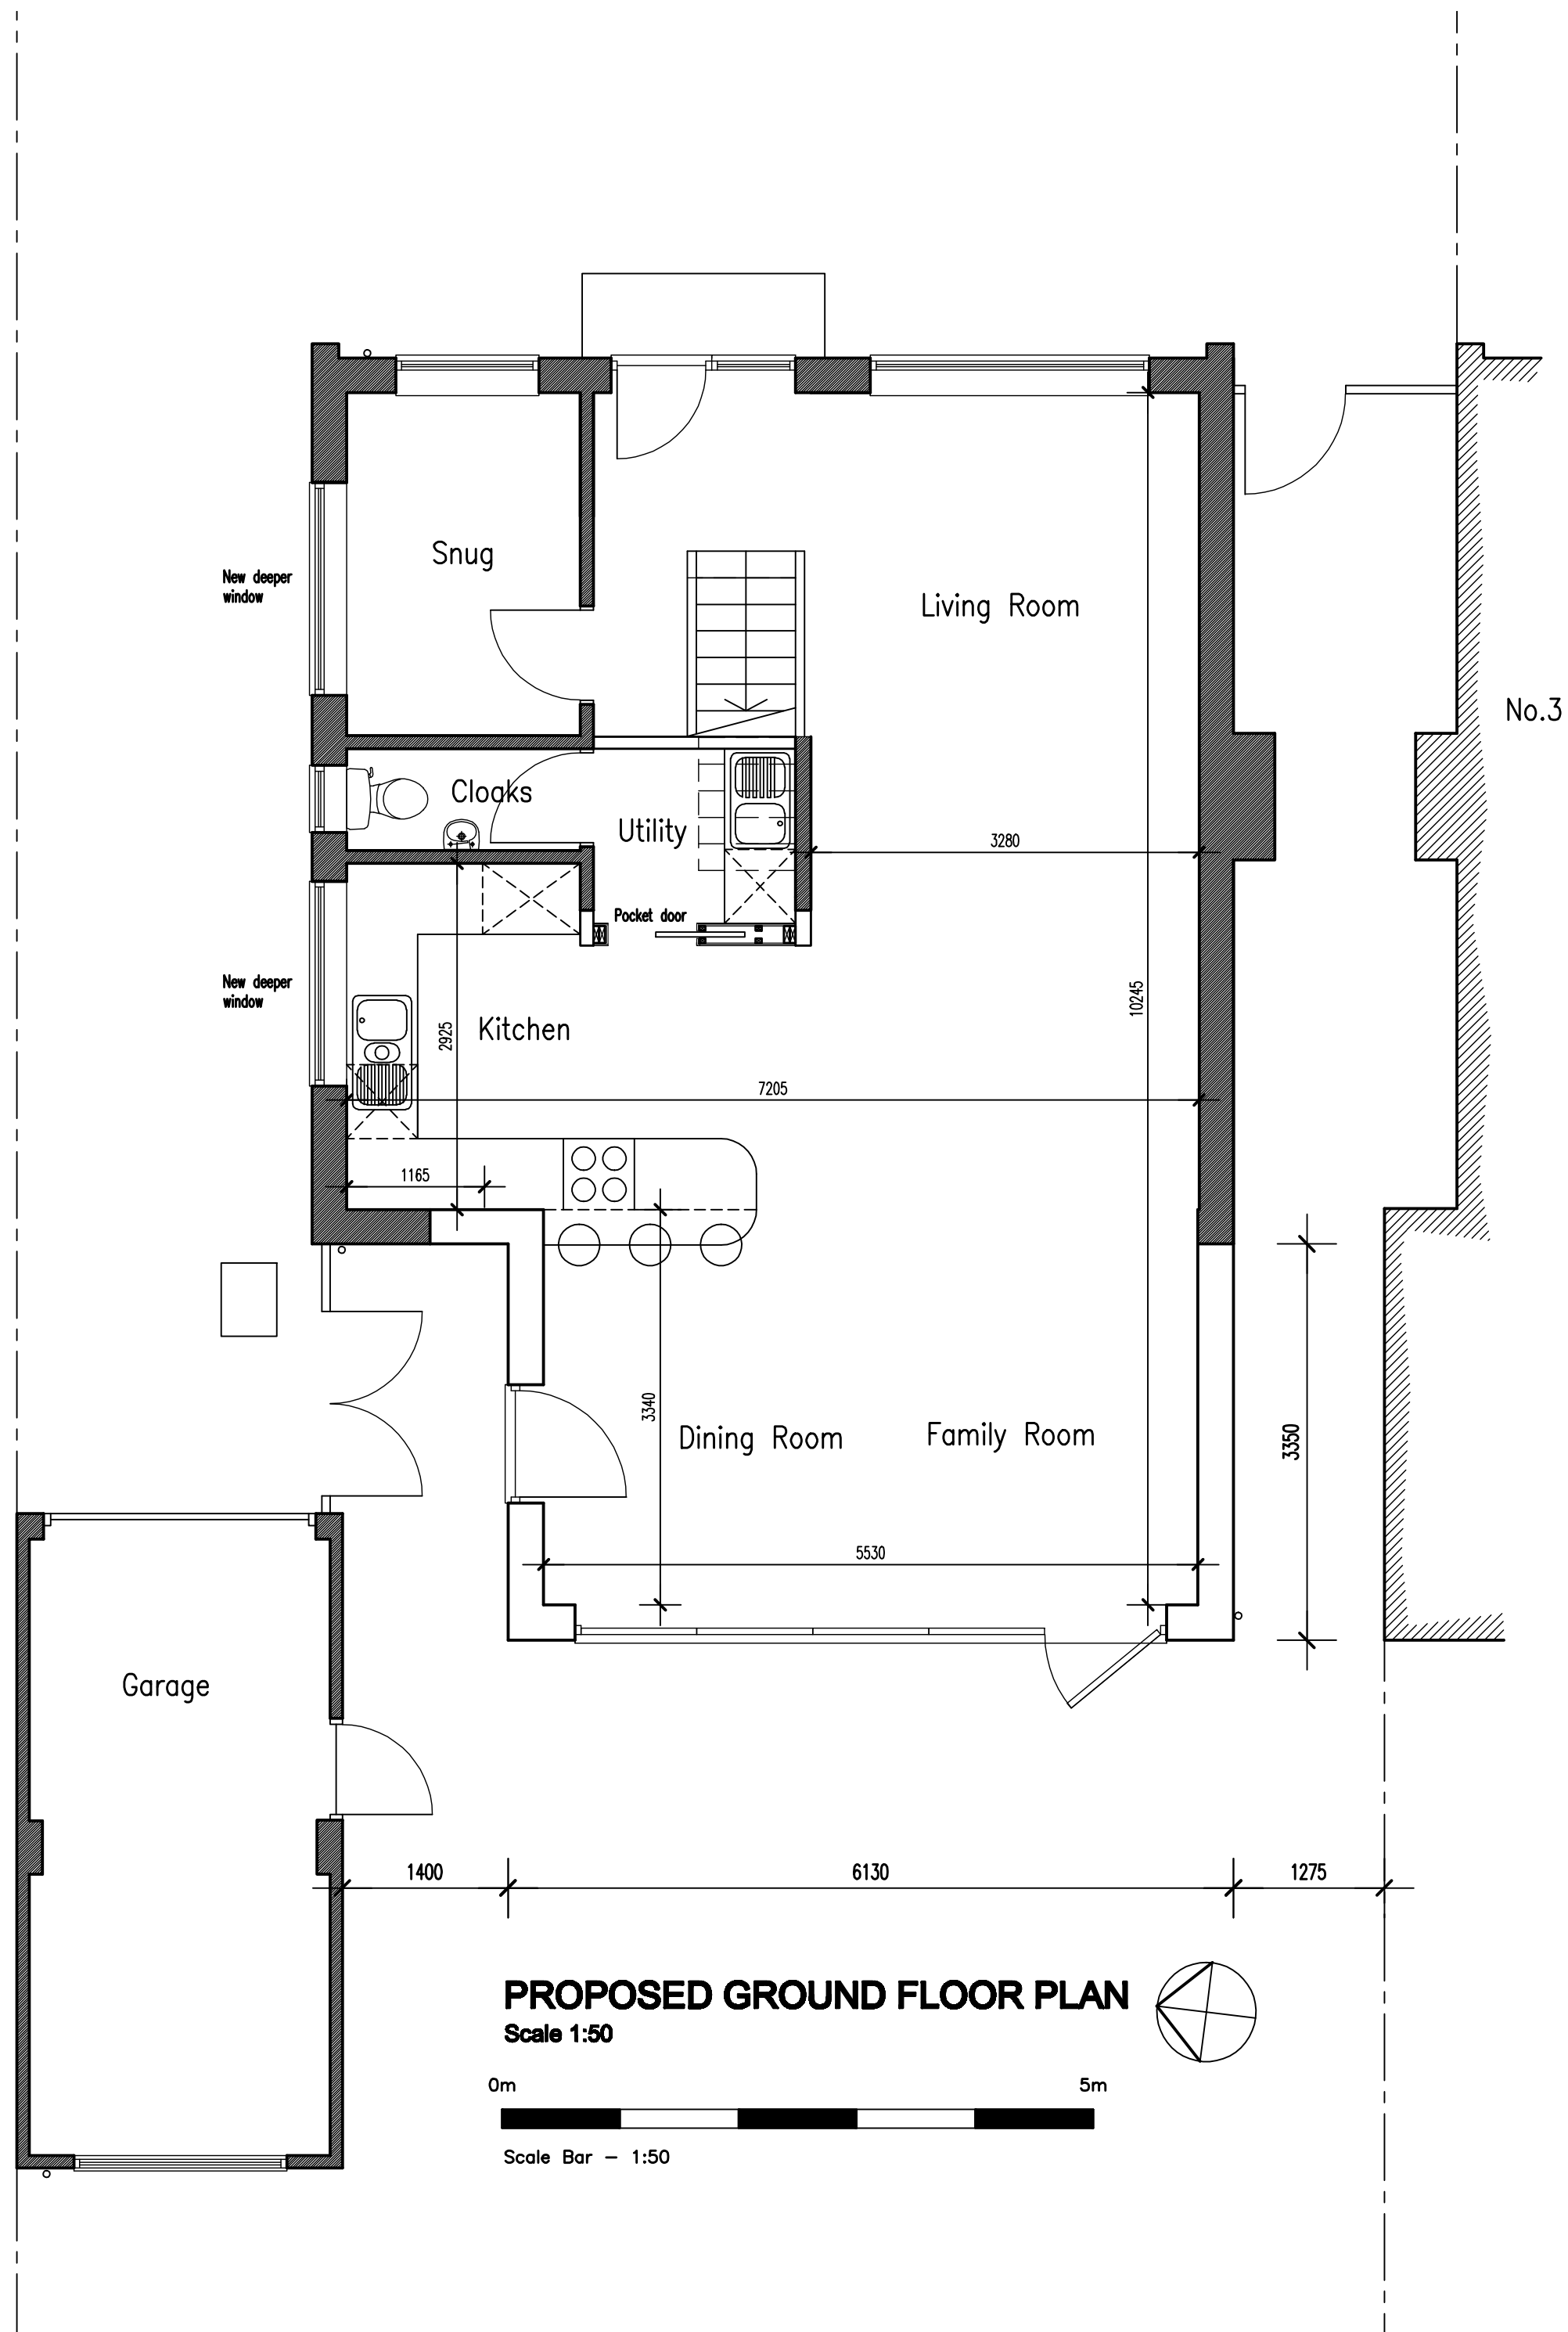


PROPOSED GROUND FLOOR PLAN
Scale 1:50

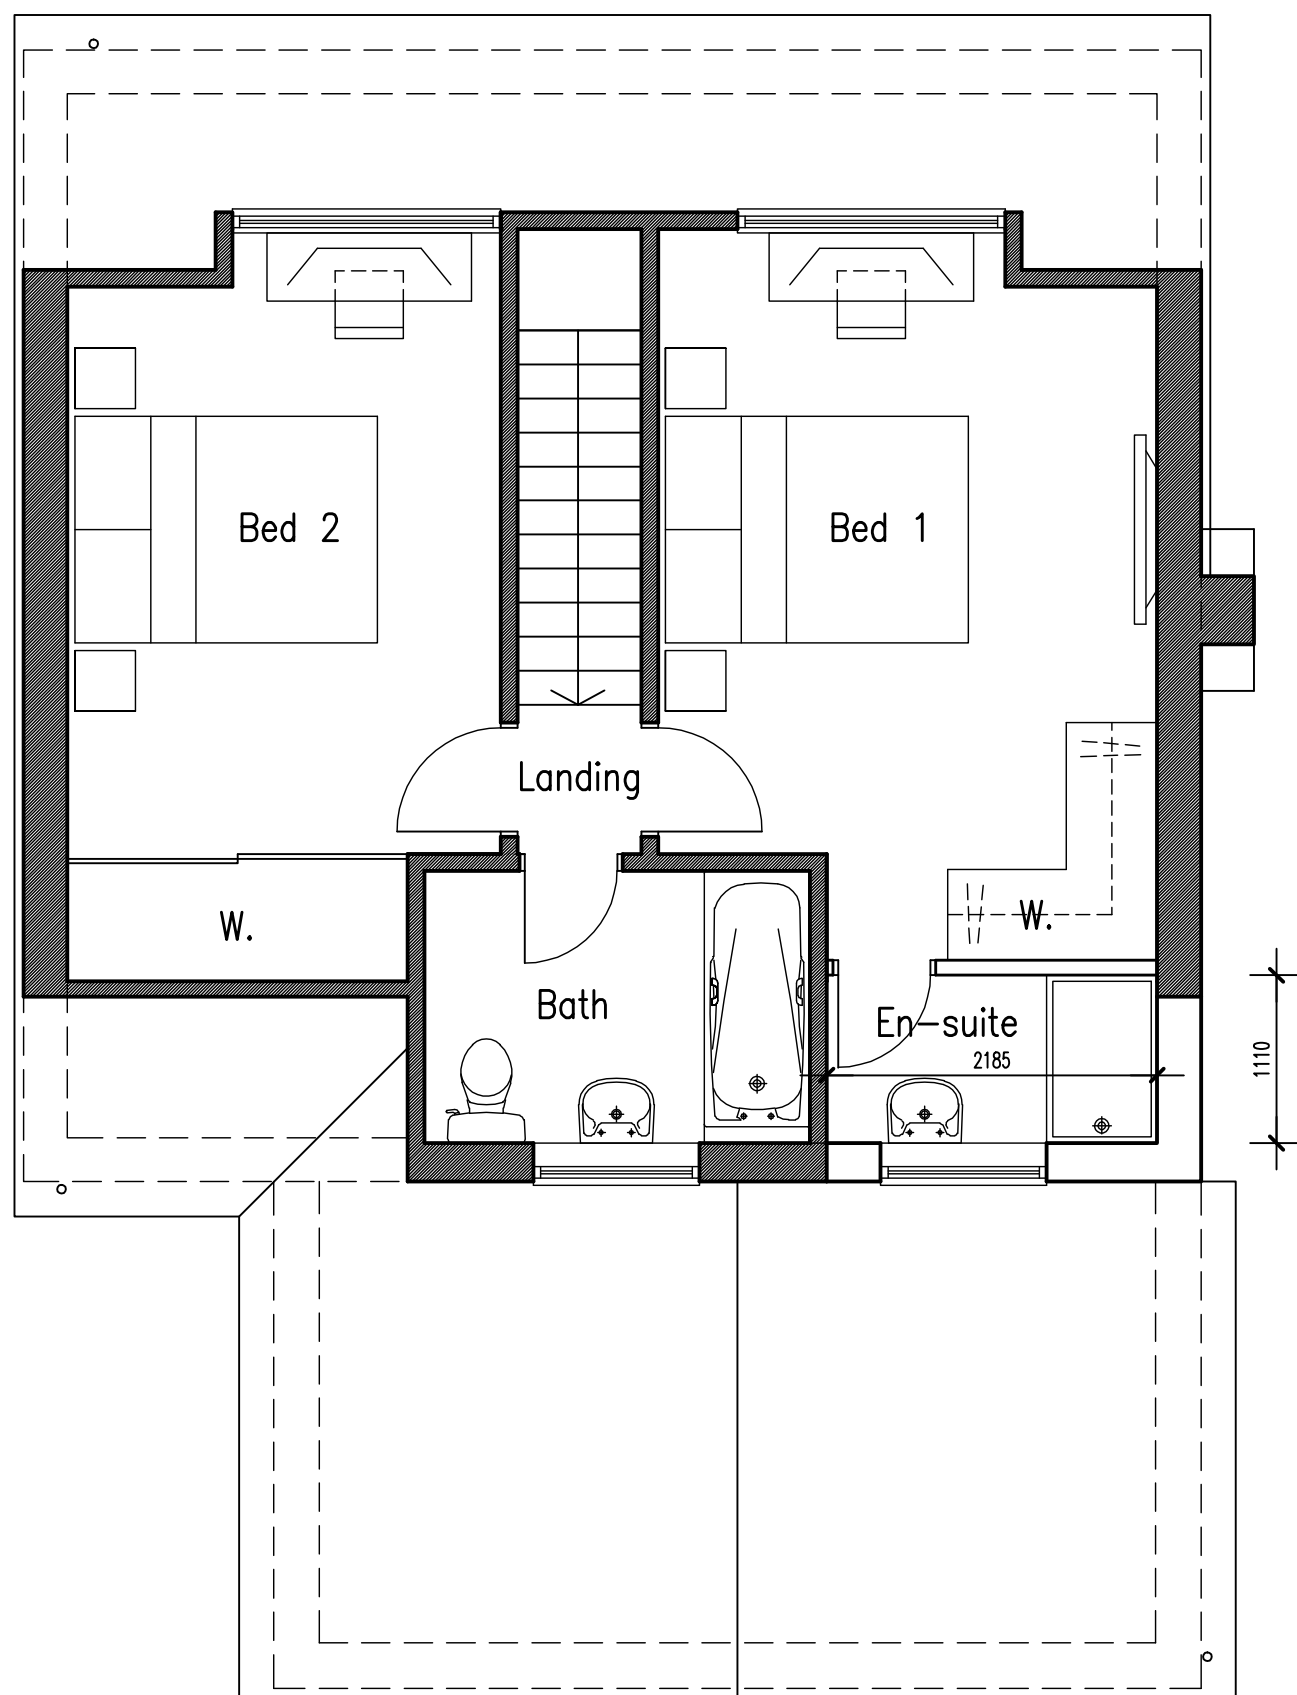

PROPOSED FIRST FLOOR PLAN
Scale 1:50

WALL LEGEND
--- Existing wall/door/window to be removed
--- Existing wall
--- New wall
--- New partition

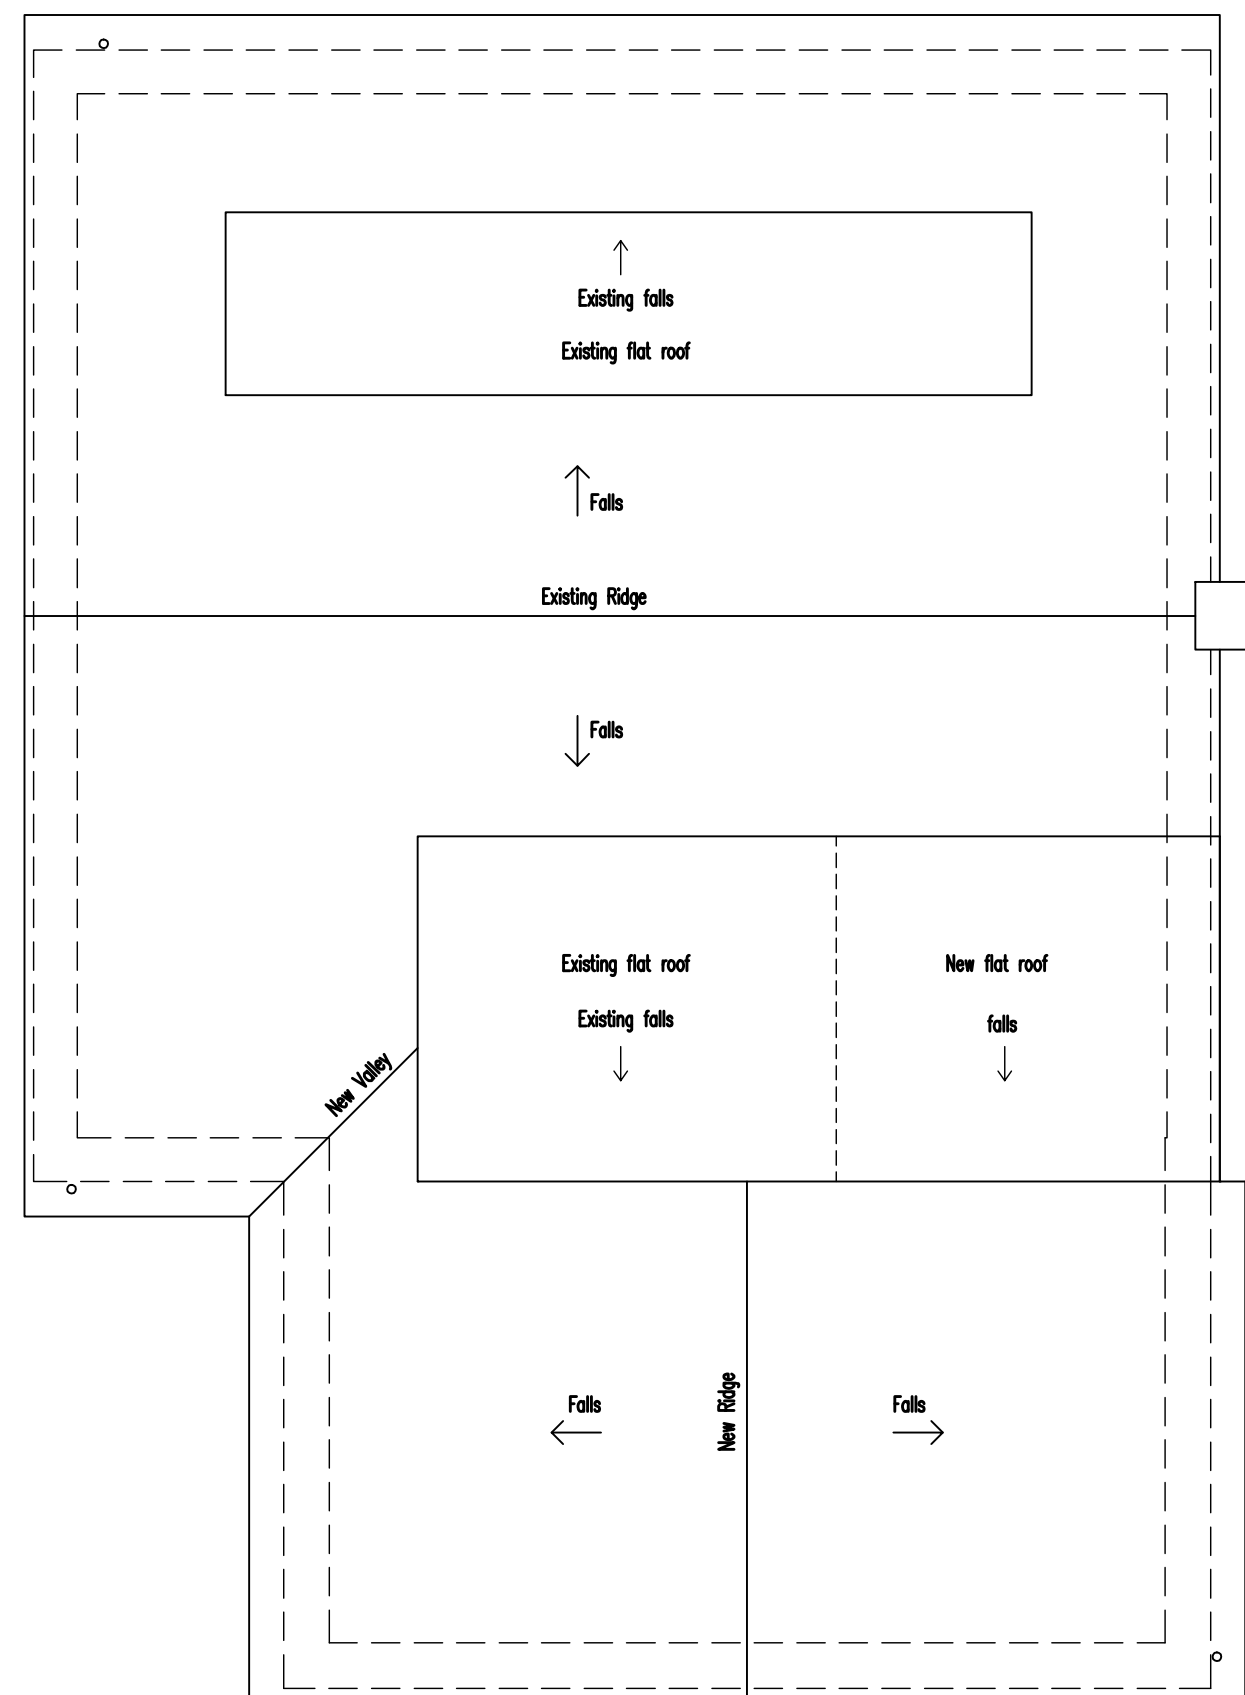

PROPOSED ROOF PLAN
Scale 1:50

ADCS
Architectural Design
Computer Services
30 Foxley Lane
Worthing
West Sussex
BN13 3AD
Tel: 01903 280701
E-mail: adcs@sky.com

Client
MR A. MOUNT

Project
PROPOSED SINGLE STOREY REAR EXTENSION
5 SILVERDALE DRIVE
SOMPTING
WEST SUSSEX BN15 9SH

Drawing
PROPOSED FLOOR PLANS
& ELEVATIONS

Scale
1:50 &
1:100 @ A1
Date
04.05.26
Drawn
TP

Drawing No.
Revision

1668/P02 D