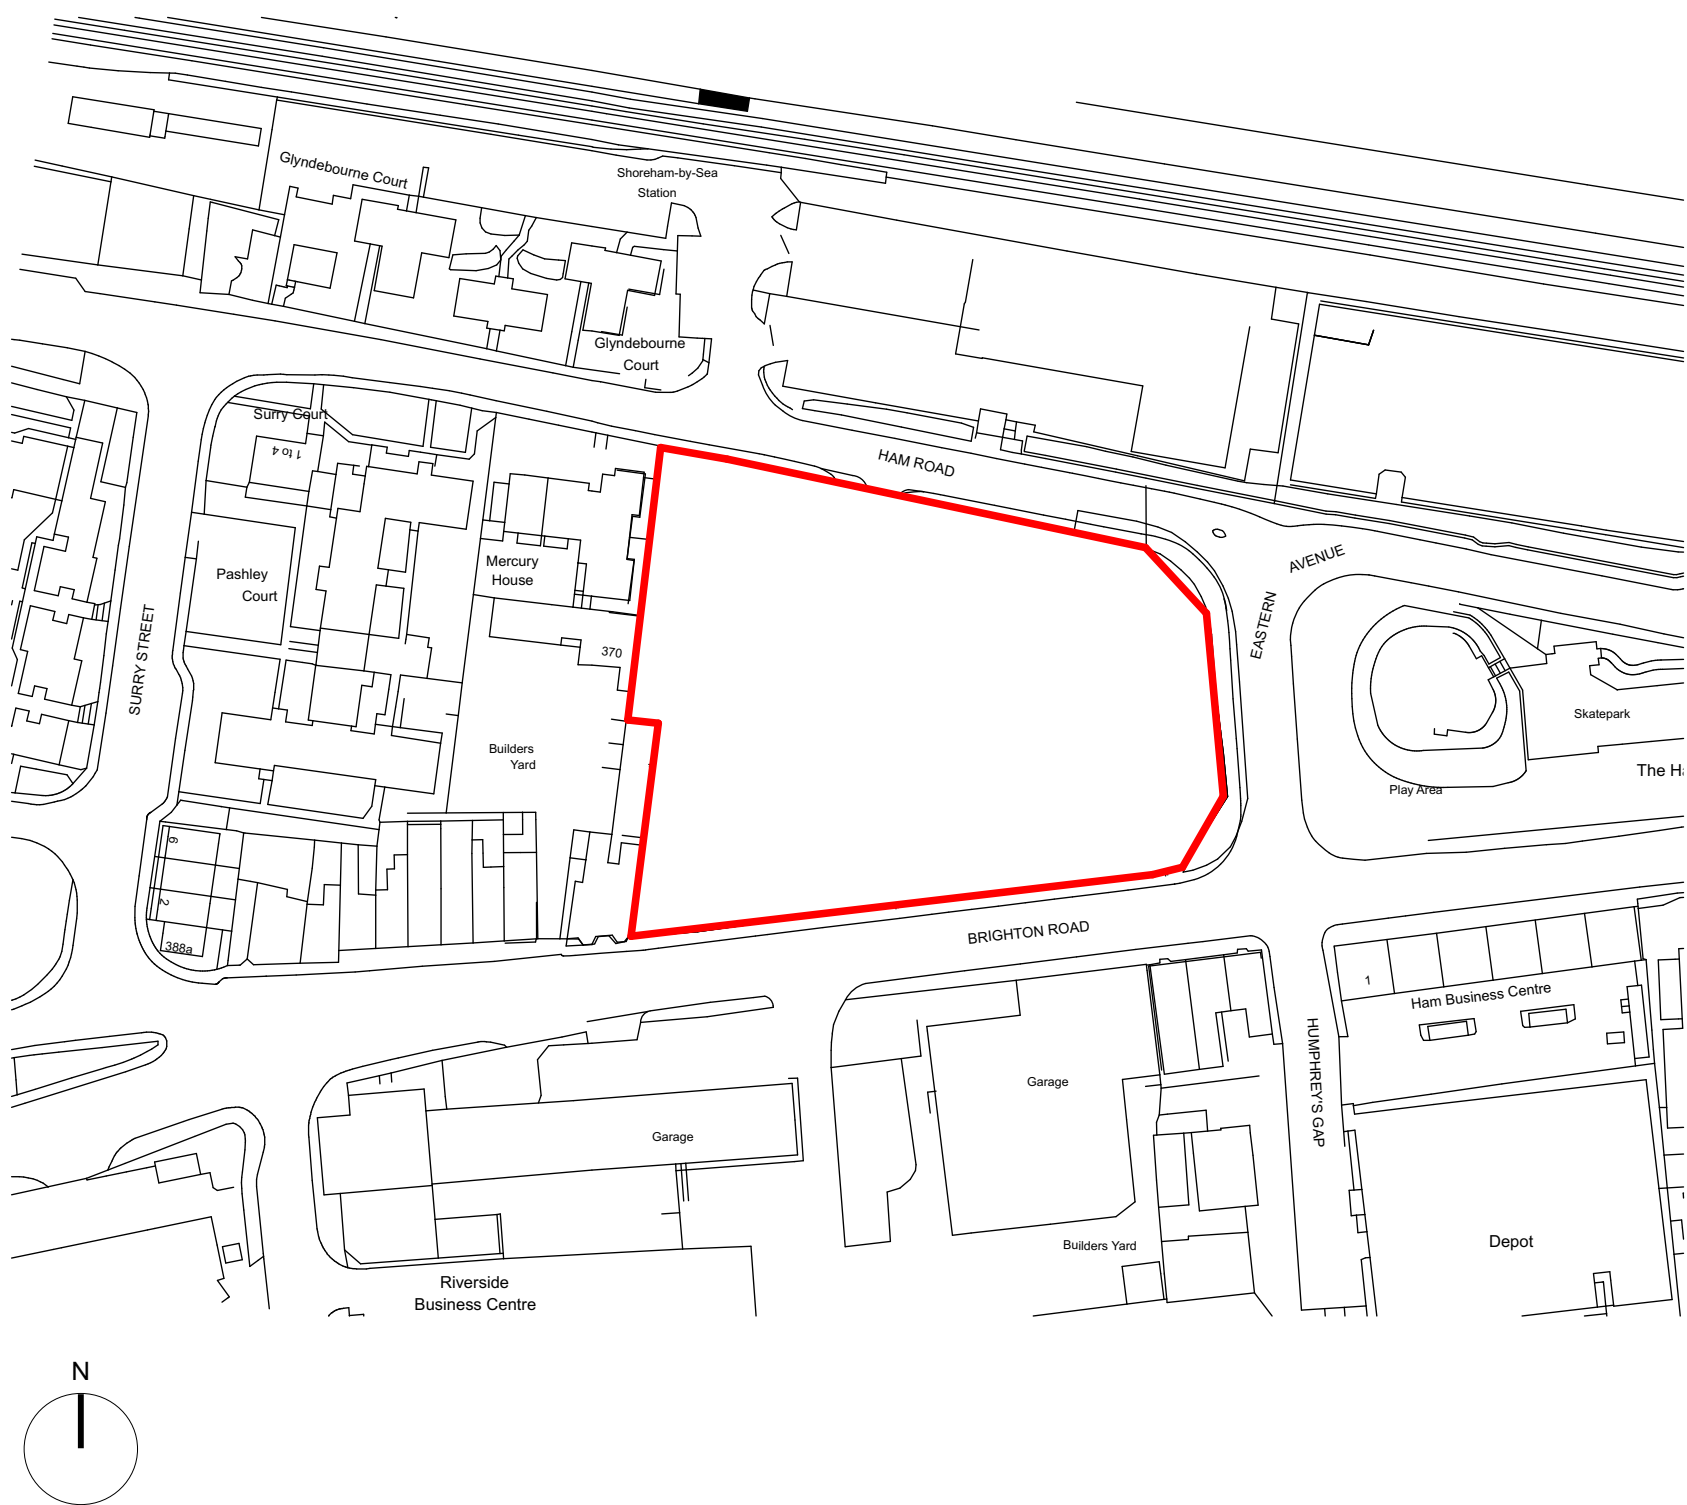


Please Note:

This drawing can only be scaled for planning purposes. Dimensions to be checked on site and any discrepancies are to be highlighted to the Architect prior to construction.

Topographical / Ordnance Survey information shown has been prepared by a third party. HGP accept no responsibility for accuracy or completeness of the survey.

This drawing is to be read in conjunction with all other project drawings, construction notes and / or project specifications including those by other project consultants and specialists. All discrepancies should be reported immediately.


Design subject to detail development / approval. Measurements and accommodation schedules subject to amendments following coordinated input by others. Costings cannot be finalised until approval / confirmation by relevant authorities and client

Risk Schedule	
	Specific health & safety risks associated with this building are highlighted, but not limited to the caution symbol adjacent to the item of risk. Refer to risk schedule on individual drawing.
	Injury caused by incorrect handling of large / heavy items.
	Potential to fall from height.
	Potential to fall from height through voids within floors.
	Harm caused by handling lead.
	Harm caused by Electrocuton.
For further information refer to HGP's M06 & M07 documents	

Further design information:

Reference should be made to the following drawing series

00 Preliminary	4600 Ceiling Plans
0000 Planning	5000 Window Schedule
1000 Site Plan & Site Wide	5100 Door Schedule
1500 Basement & Sub Structure	5200 Louvers
2000 GA Layouts	6000 Basement Details
2500 Roof Plans	6100 Ground Floor Details
3000 Elevations	6200 Roof Details
3500 Sections	6300 External Envelope Details
3600 Roddings	6400 Internal Details
3700 Stairs	6500 Balcony Details
3800 Lifts	7000 Fire Strategy
4000 Flat Types	7500 Site Wide Strategy
4100 Flat Type Partition Plans	8000 Conveyance Plans
4500 Structural Coordination	8100 Marketing Plans
	8500 Sales Plans

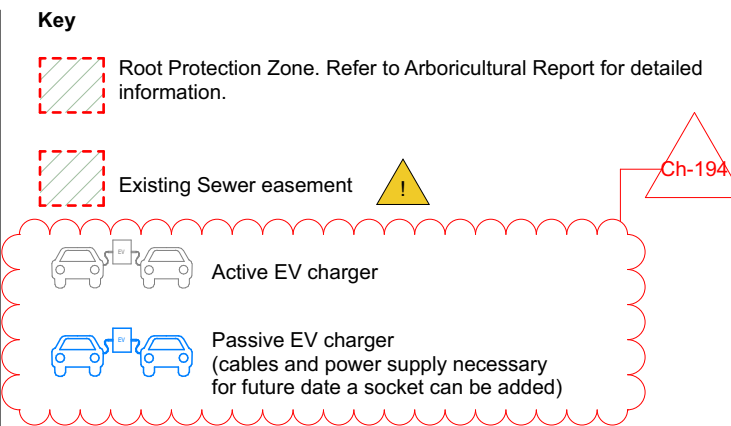

The logo for pmc Construction & Development Services Ltd. It features the lowercase letters 'pmc' in a large, bold, black serif font. Below this, the full name 'Construction & Development Services Ltd' is written in a smaller, blue, sans-serif font. The entire logo is set against a white background.

C5	revised site plan with passive spaces shown	27.01.25	RA	MB
C4	revised site plan with space no.3 now assigned to Hyde and associated contractors only	27.01.25	RA	MB
Rev	Description	Date	DB	CB

Site Plan	
PROJECT Adur Civic Centre	JOB NO 22.087
SCALE 1:200, 1:1250@A1	DATE Nov 2023
DRAWN BY/CHECKED BY IB / VC	REVISION C5
DWG# 22.087-HGP-ZZ-00-D-A-1000	STATUS Construction Issue