


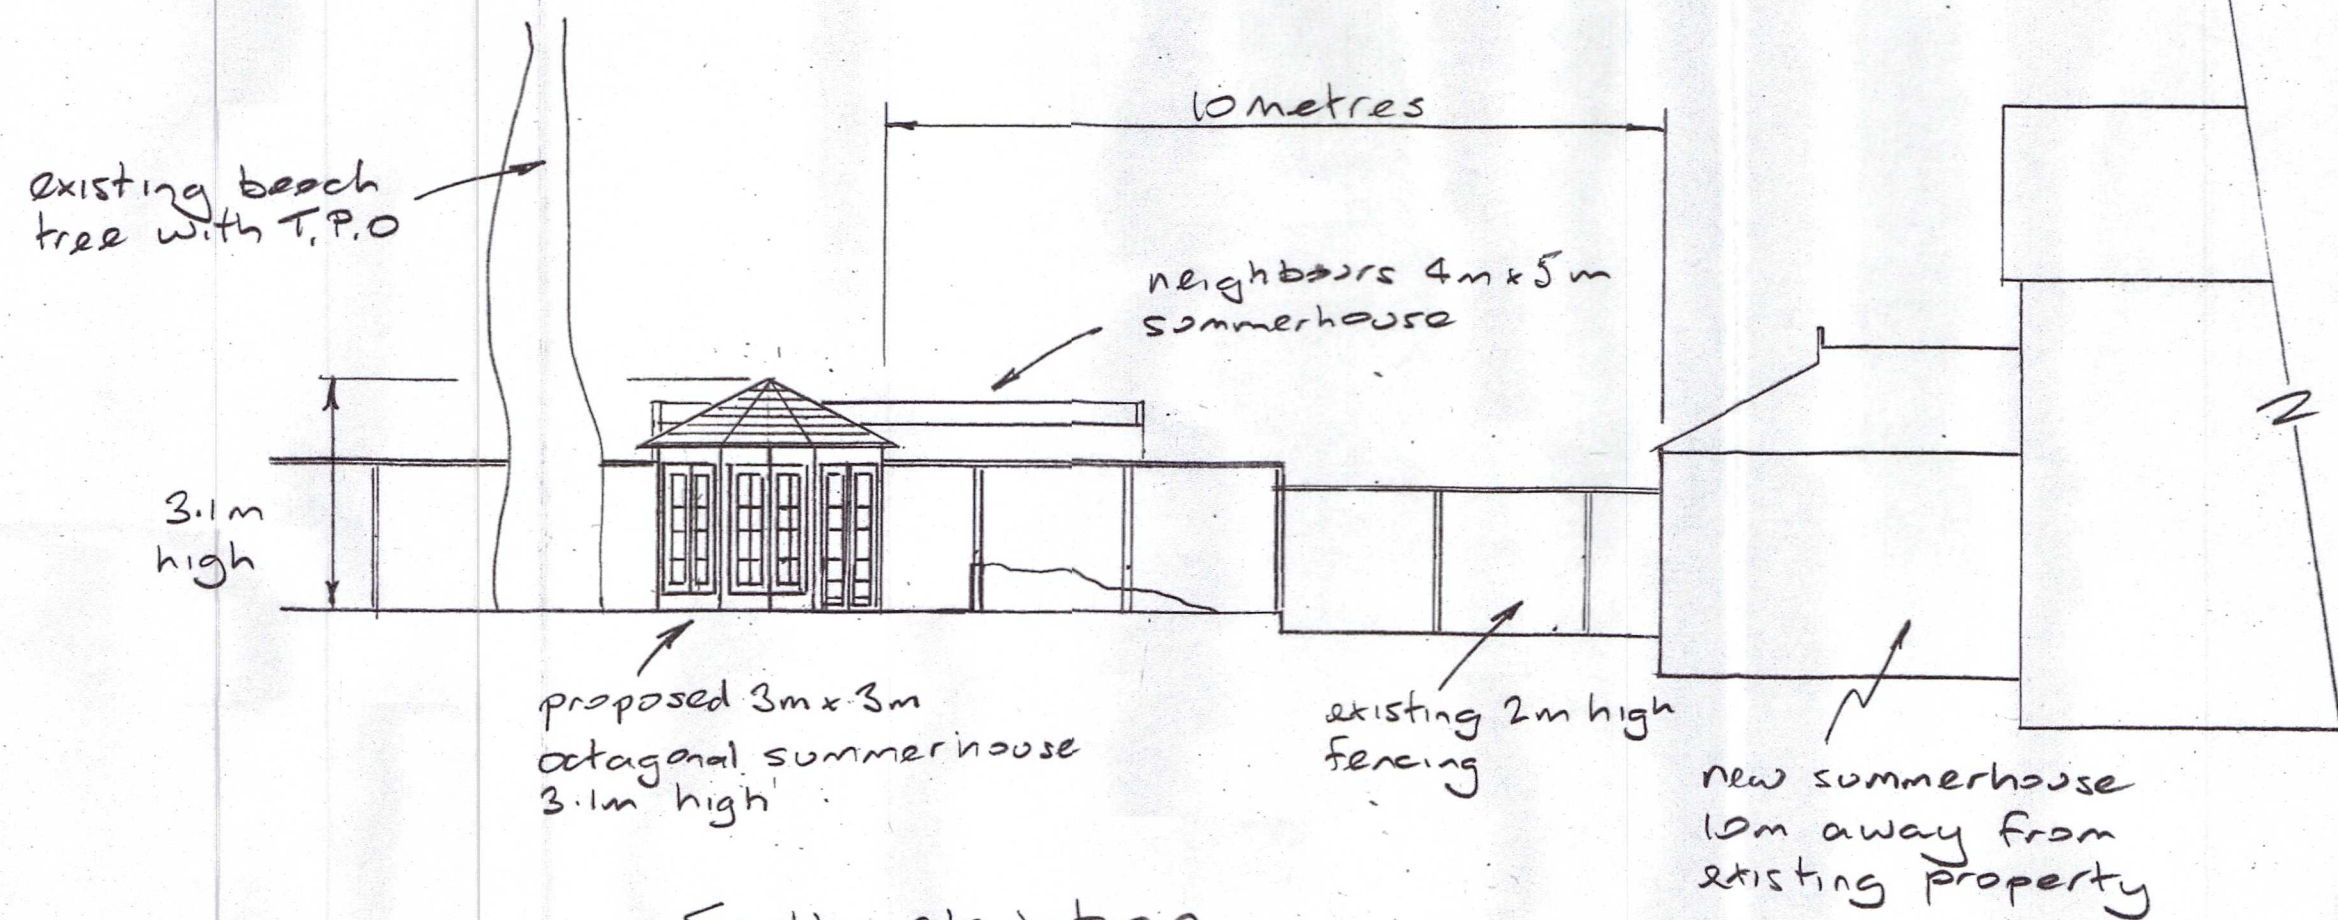
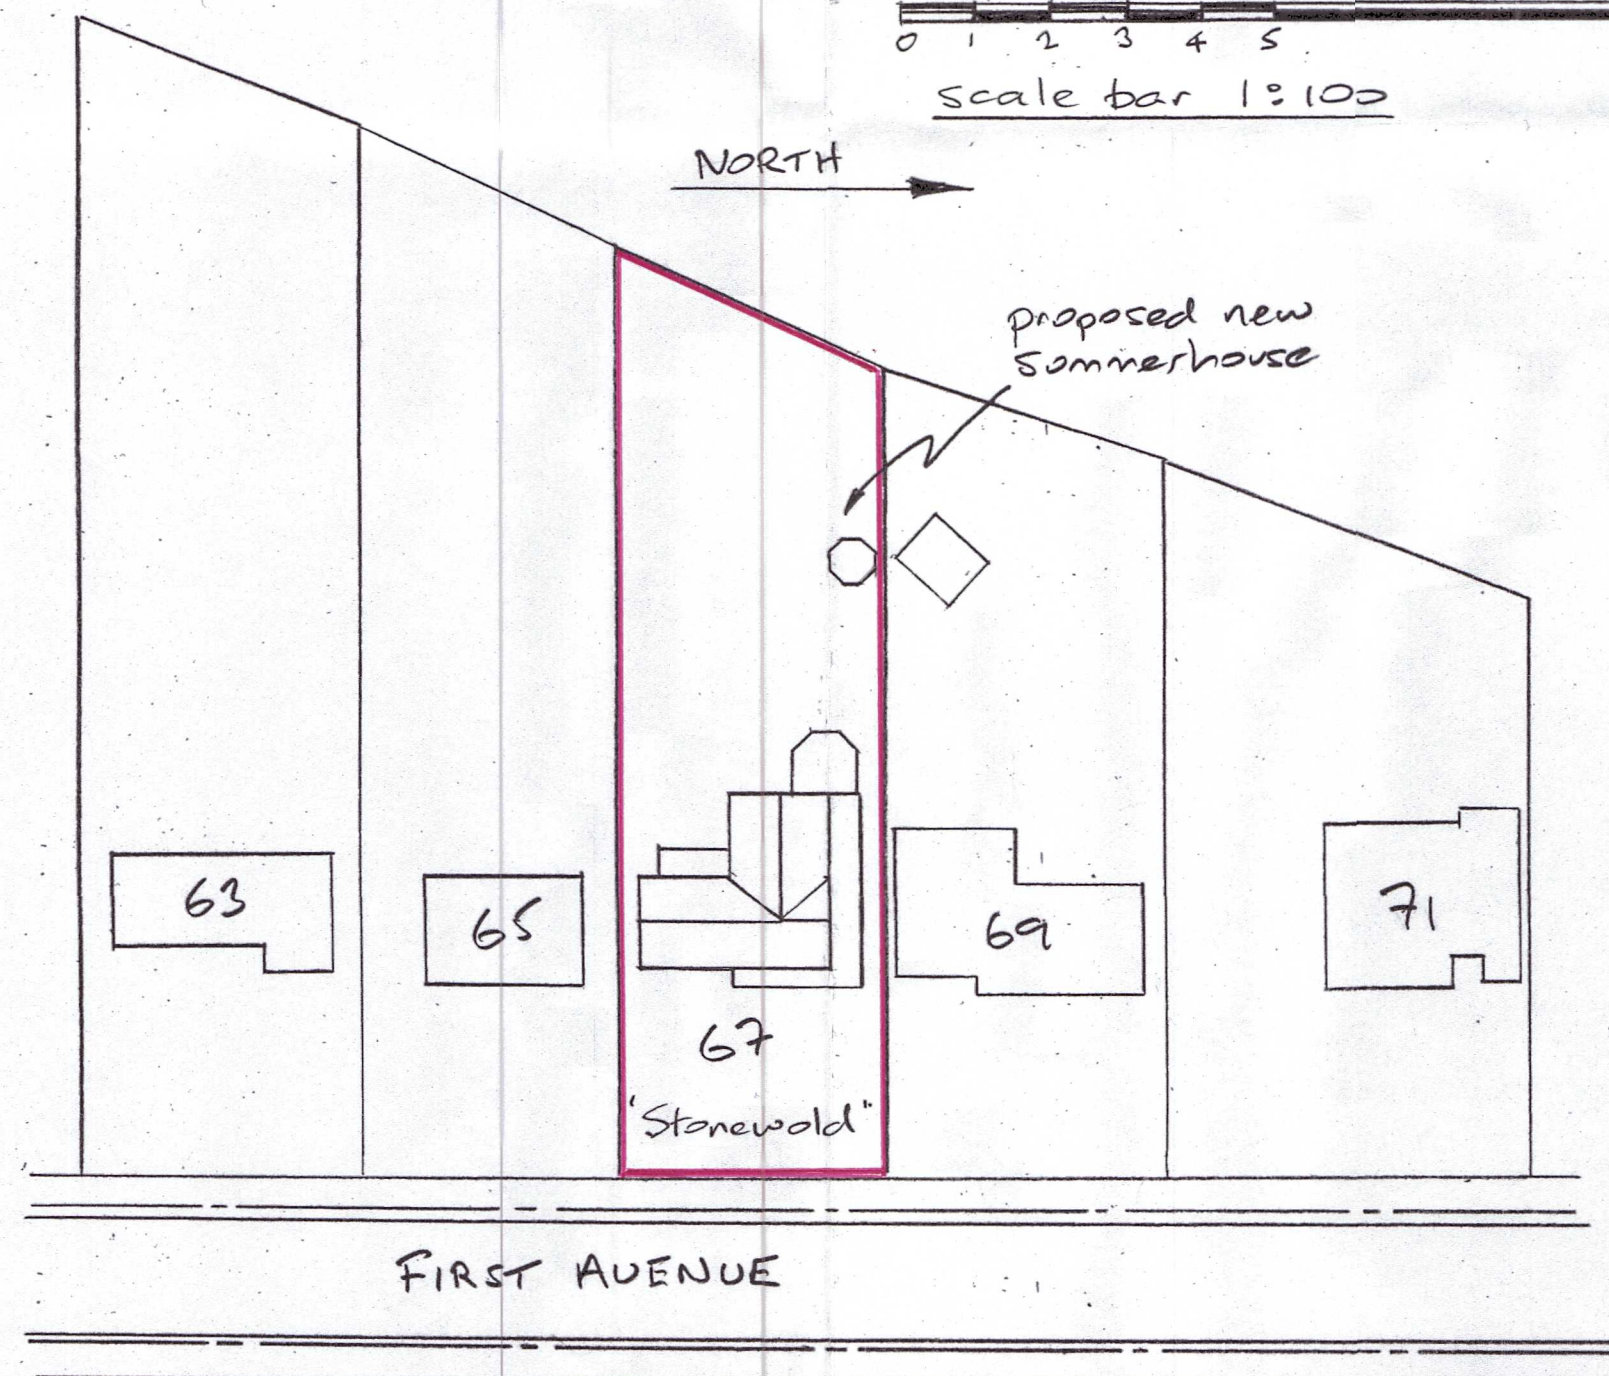


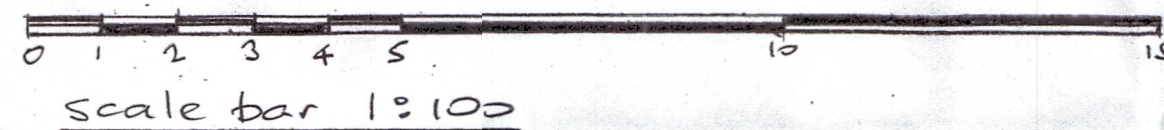



South elevation
showing proposed
new summerhouse
Scale 1:100

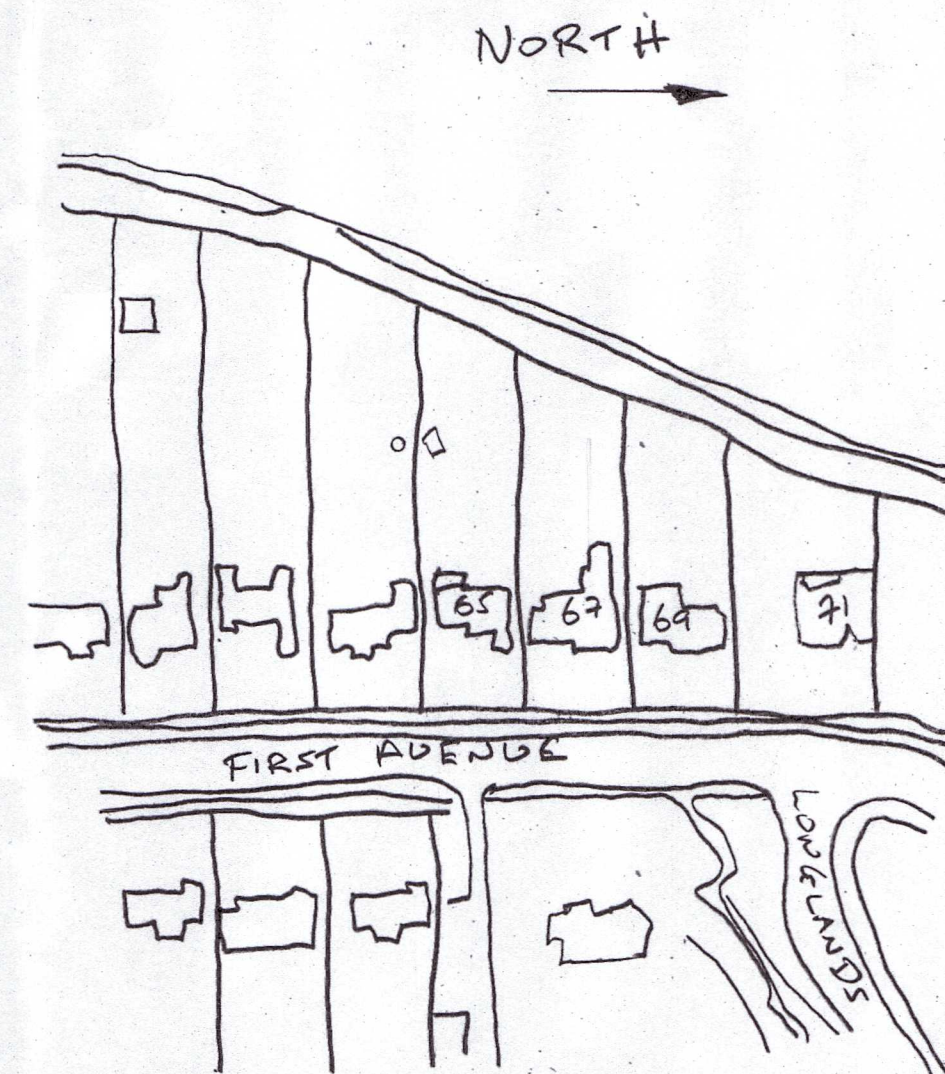

PROPOSED BLOCK PLAN 1:500

 

LOCATION PLAN 1:1250

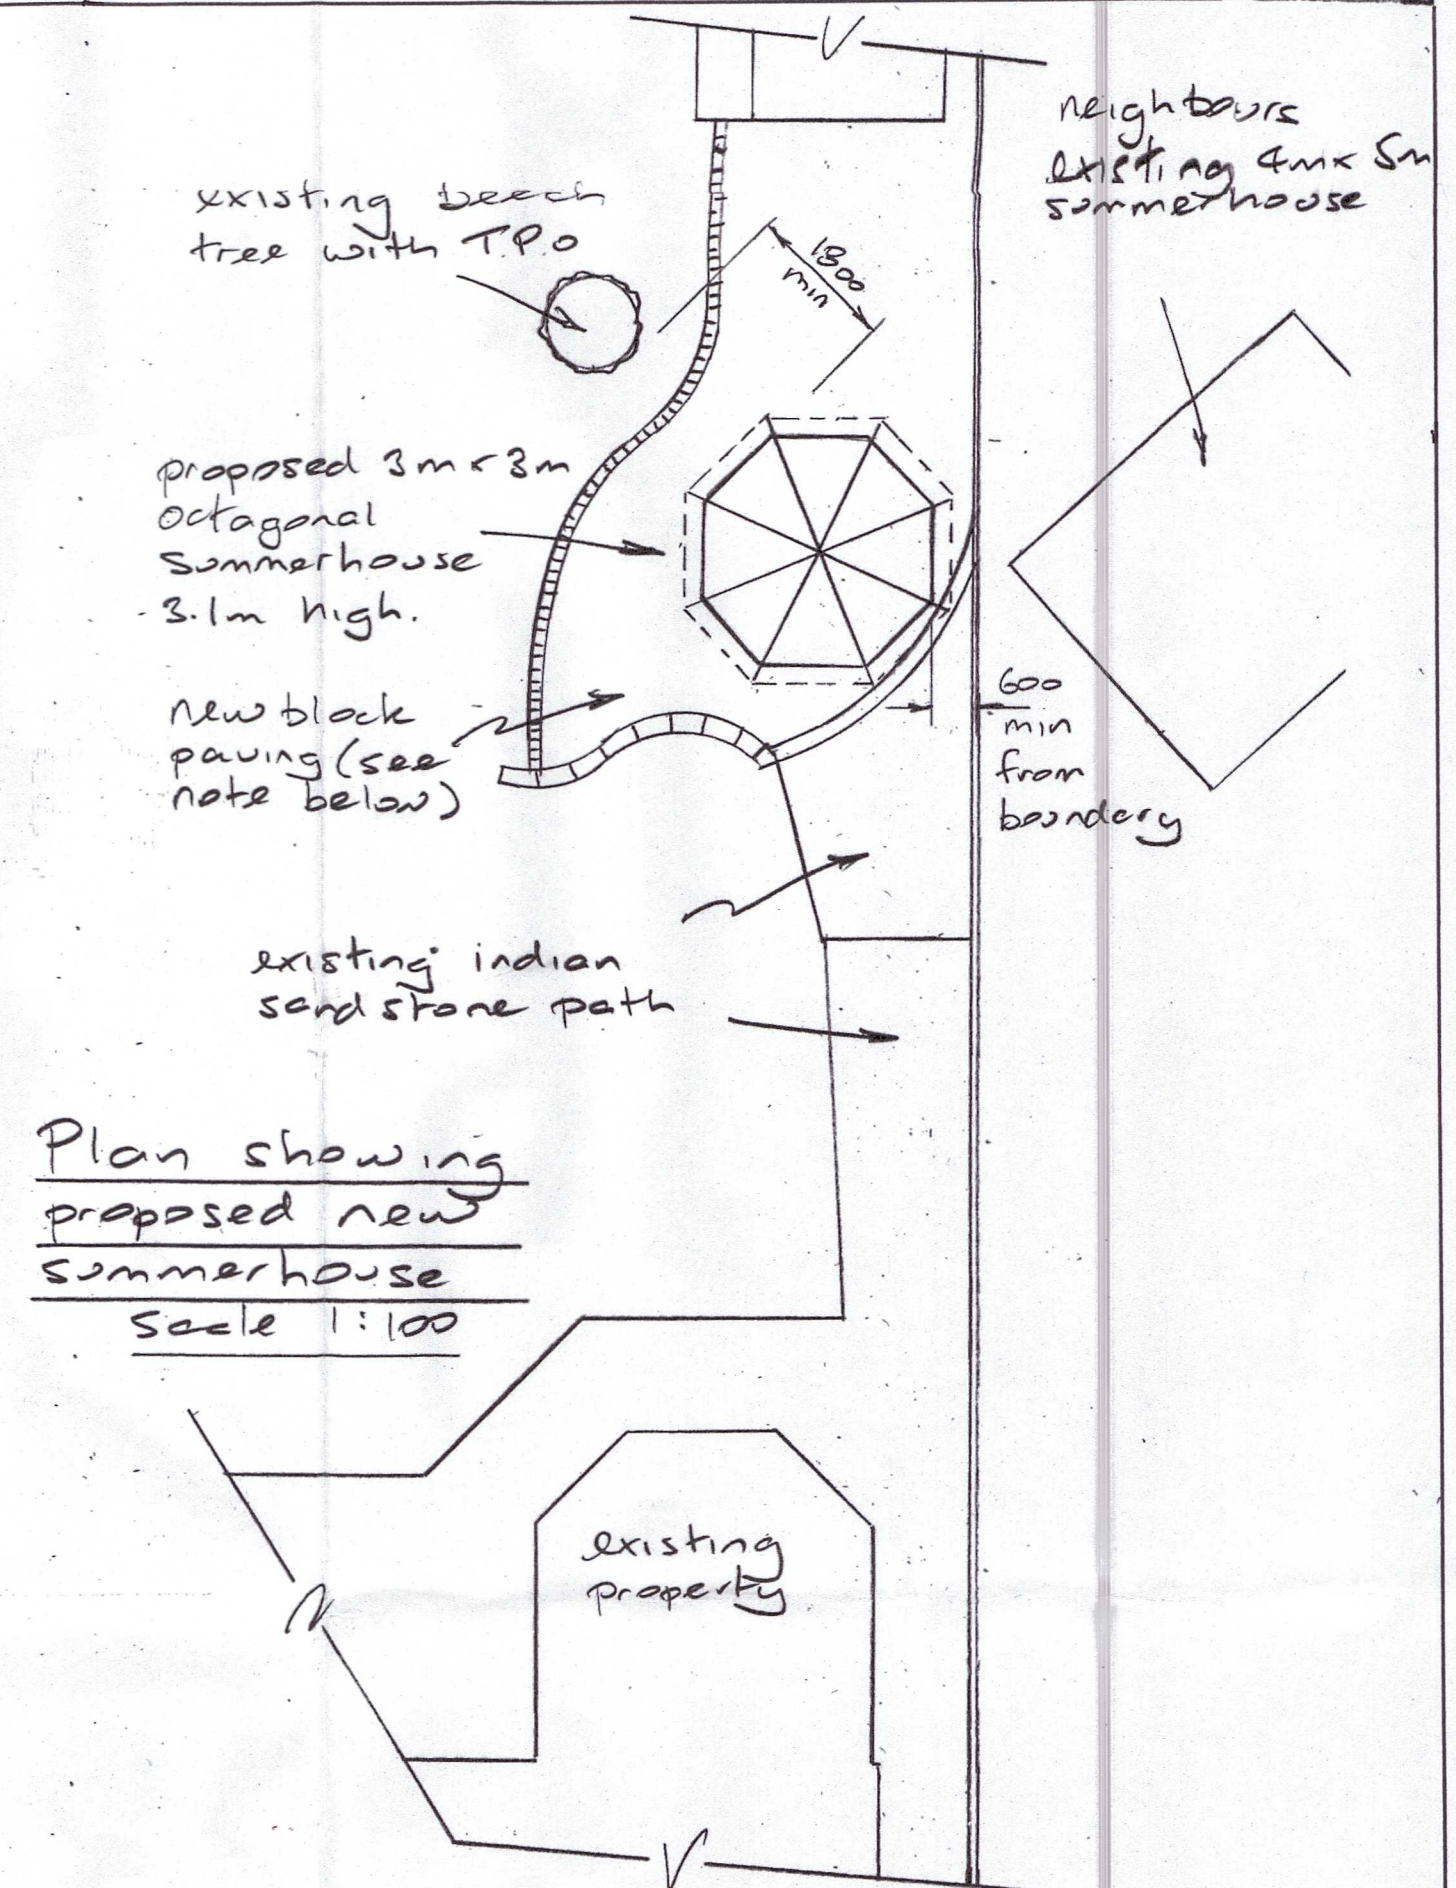 

Plan showing
proposed new
summerhouse
Scale 1:100

Revision A	Notes
1) Site Plan re named Proposed Block Plan.	Block paving adjacent to Beech tree carried out in accordance with Worthing Council Senior Tree and landscaping officers advice and instruction from a Arboricultural consultant.
2) Cross Section re named South elevation showing proposed new summerhouse	
3) Scale bars added to all sections of the drawing.	'Stonewold' 67 First Avenue Worthing BN14 9NP
4) This drawing is to scale and can be sealed for planning purposes.	Proposed Summerhouse drawn by Simon Brazier Scale 1:100 1:500 1:1250
5) An additional drawing showing additional elevations and plans now forms part of this planning application.	June 2026
	STONEWOLD/SB/09/01 A