

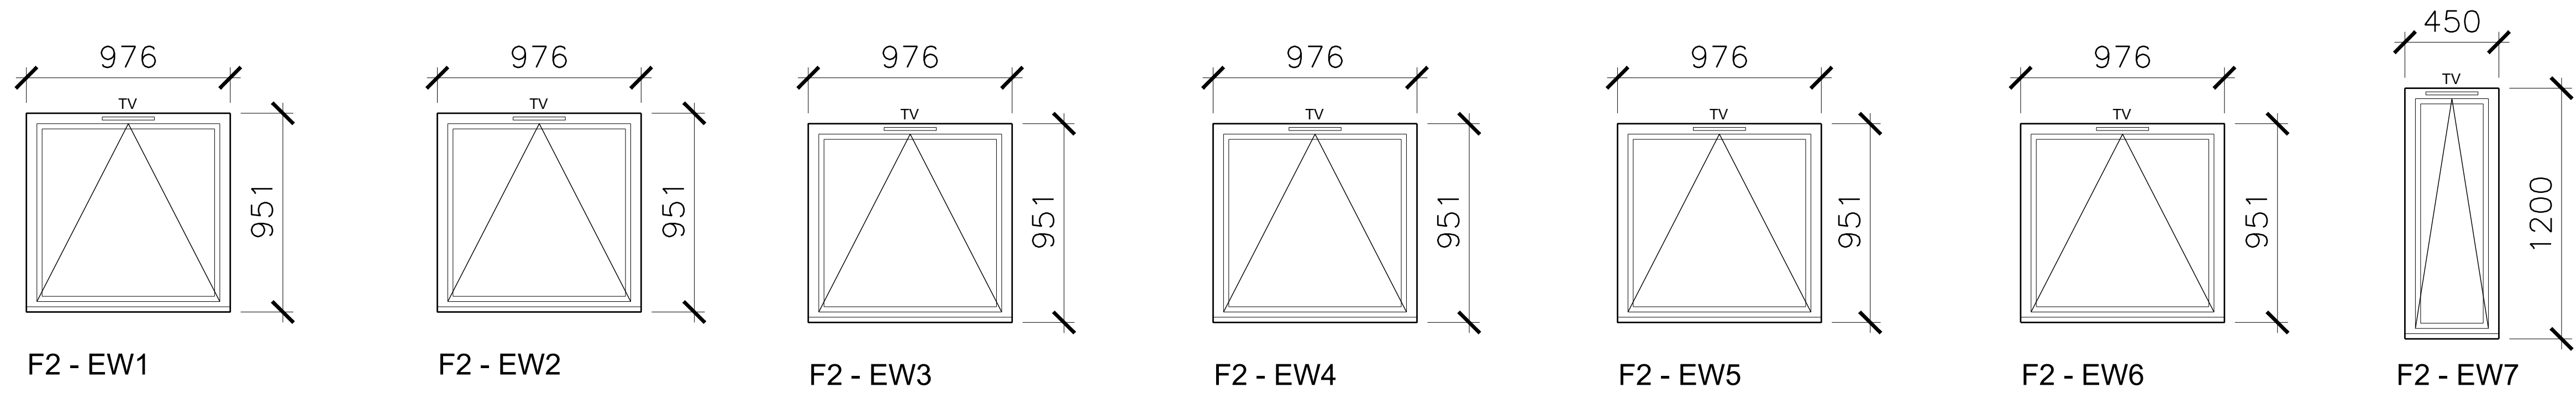


Second Floor

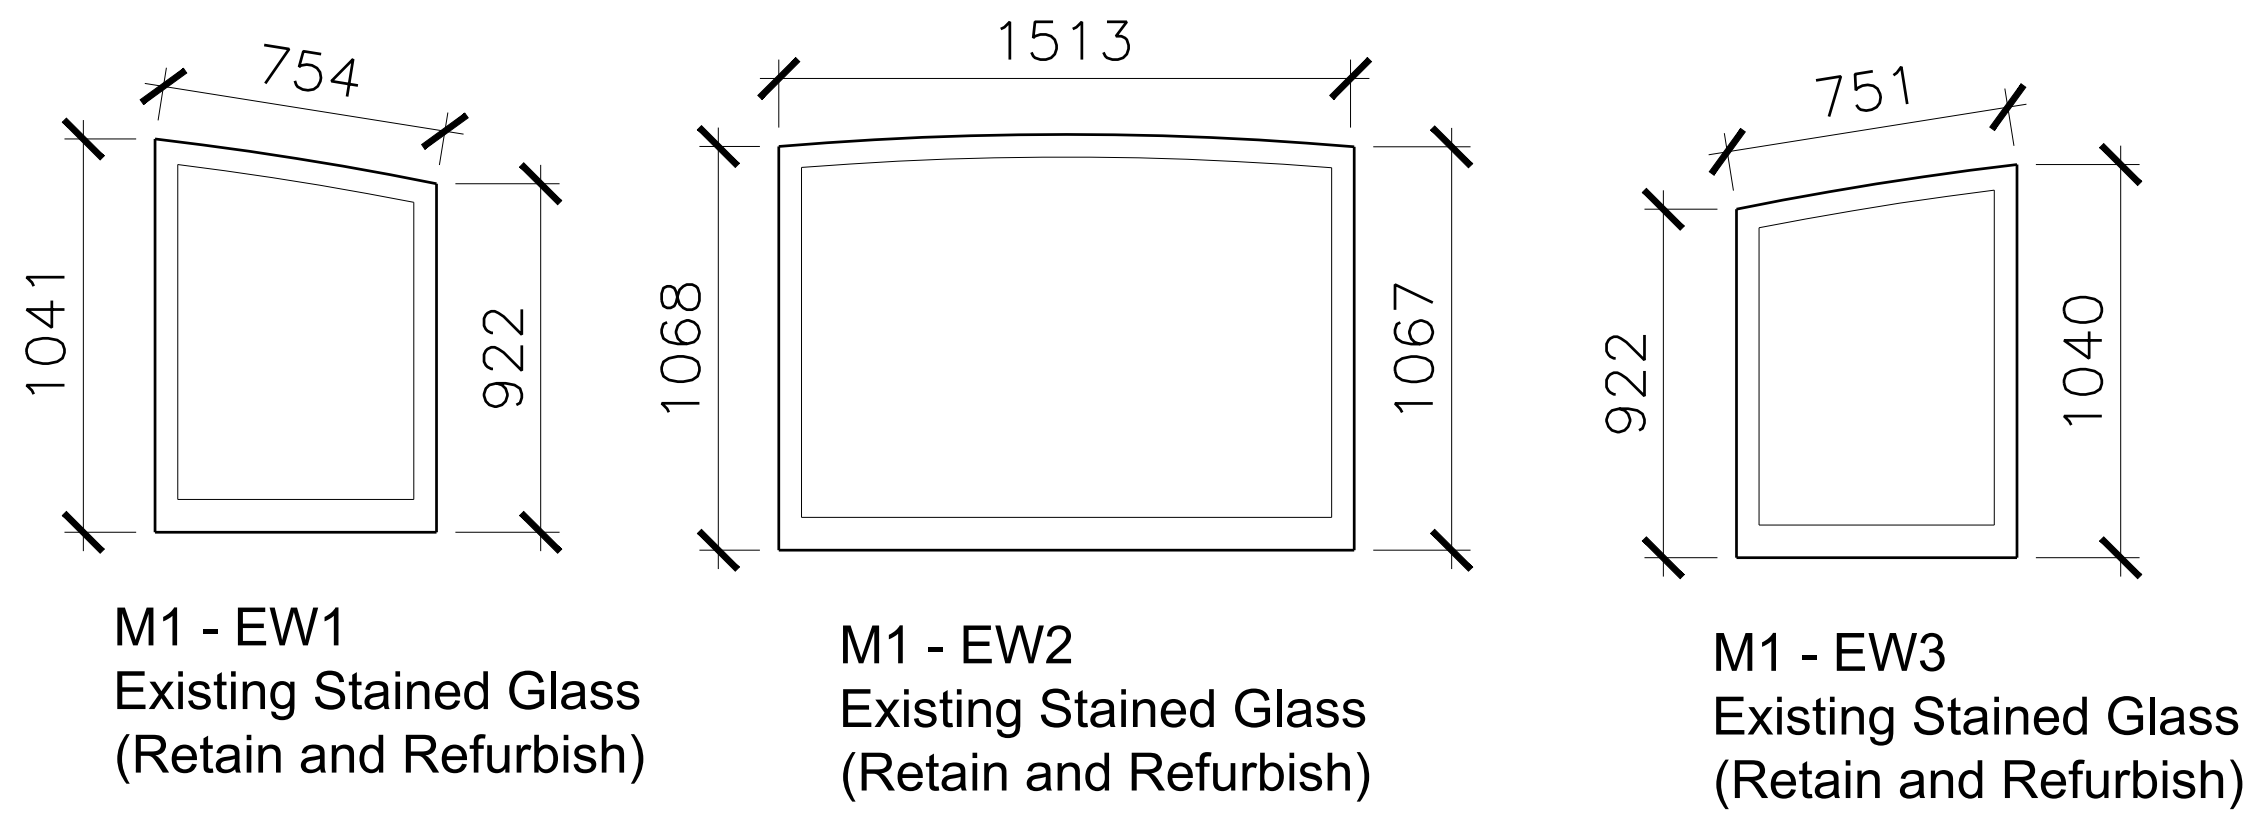

Roof Lights

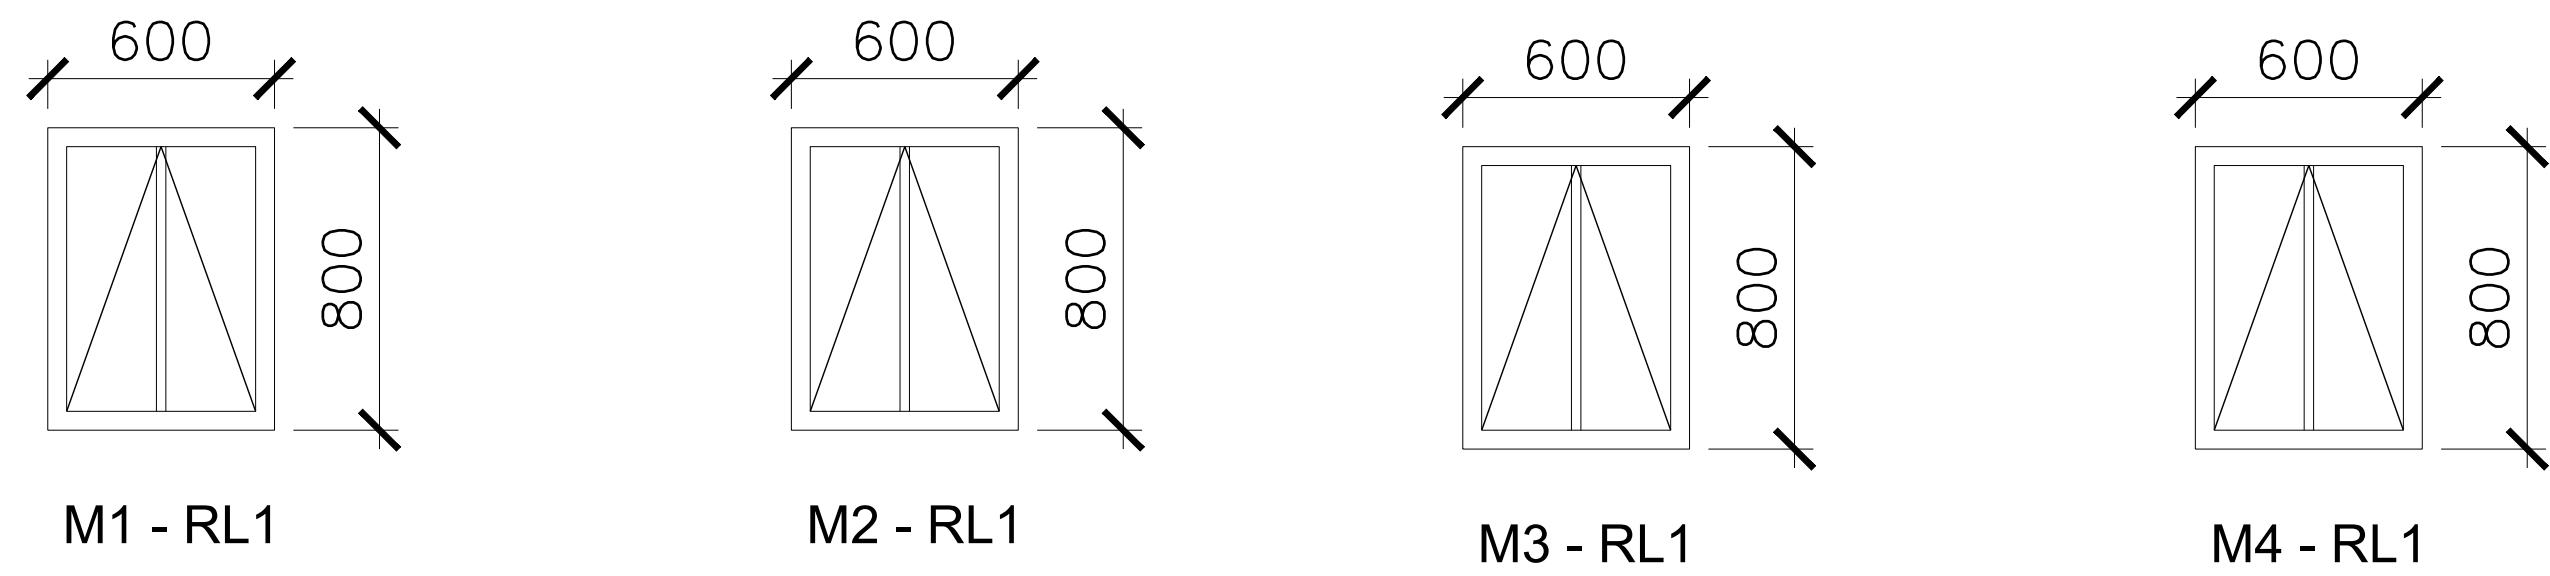

	DRAWING	Window Scehdule Second Floor Planning Condition 3	CLIENT	Kingdpsn Developments Ltd	JOB NO.	C-2022	DRAWING NO.	(31) 04	REV.	P1
			PROJECT	Old Town Hall Shoreham	SCALE	1:20@A1	DATE	Oct 2025	DRAWN	MH