




South Rear Elevation
1 : 50

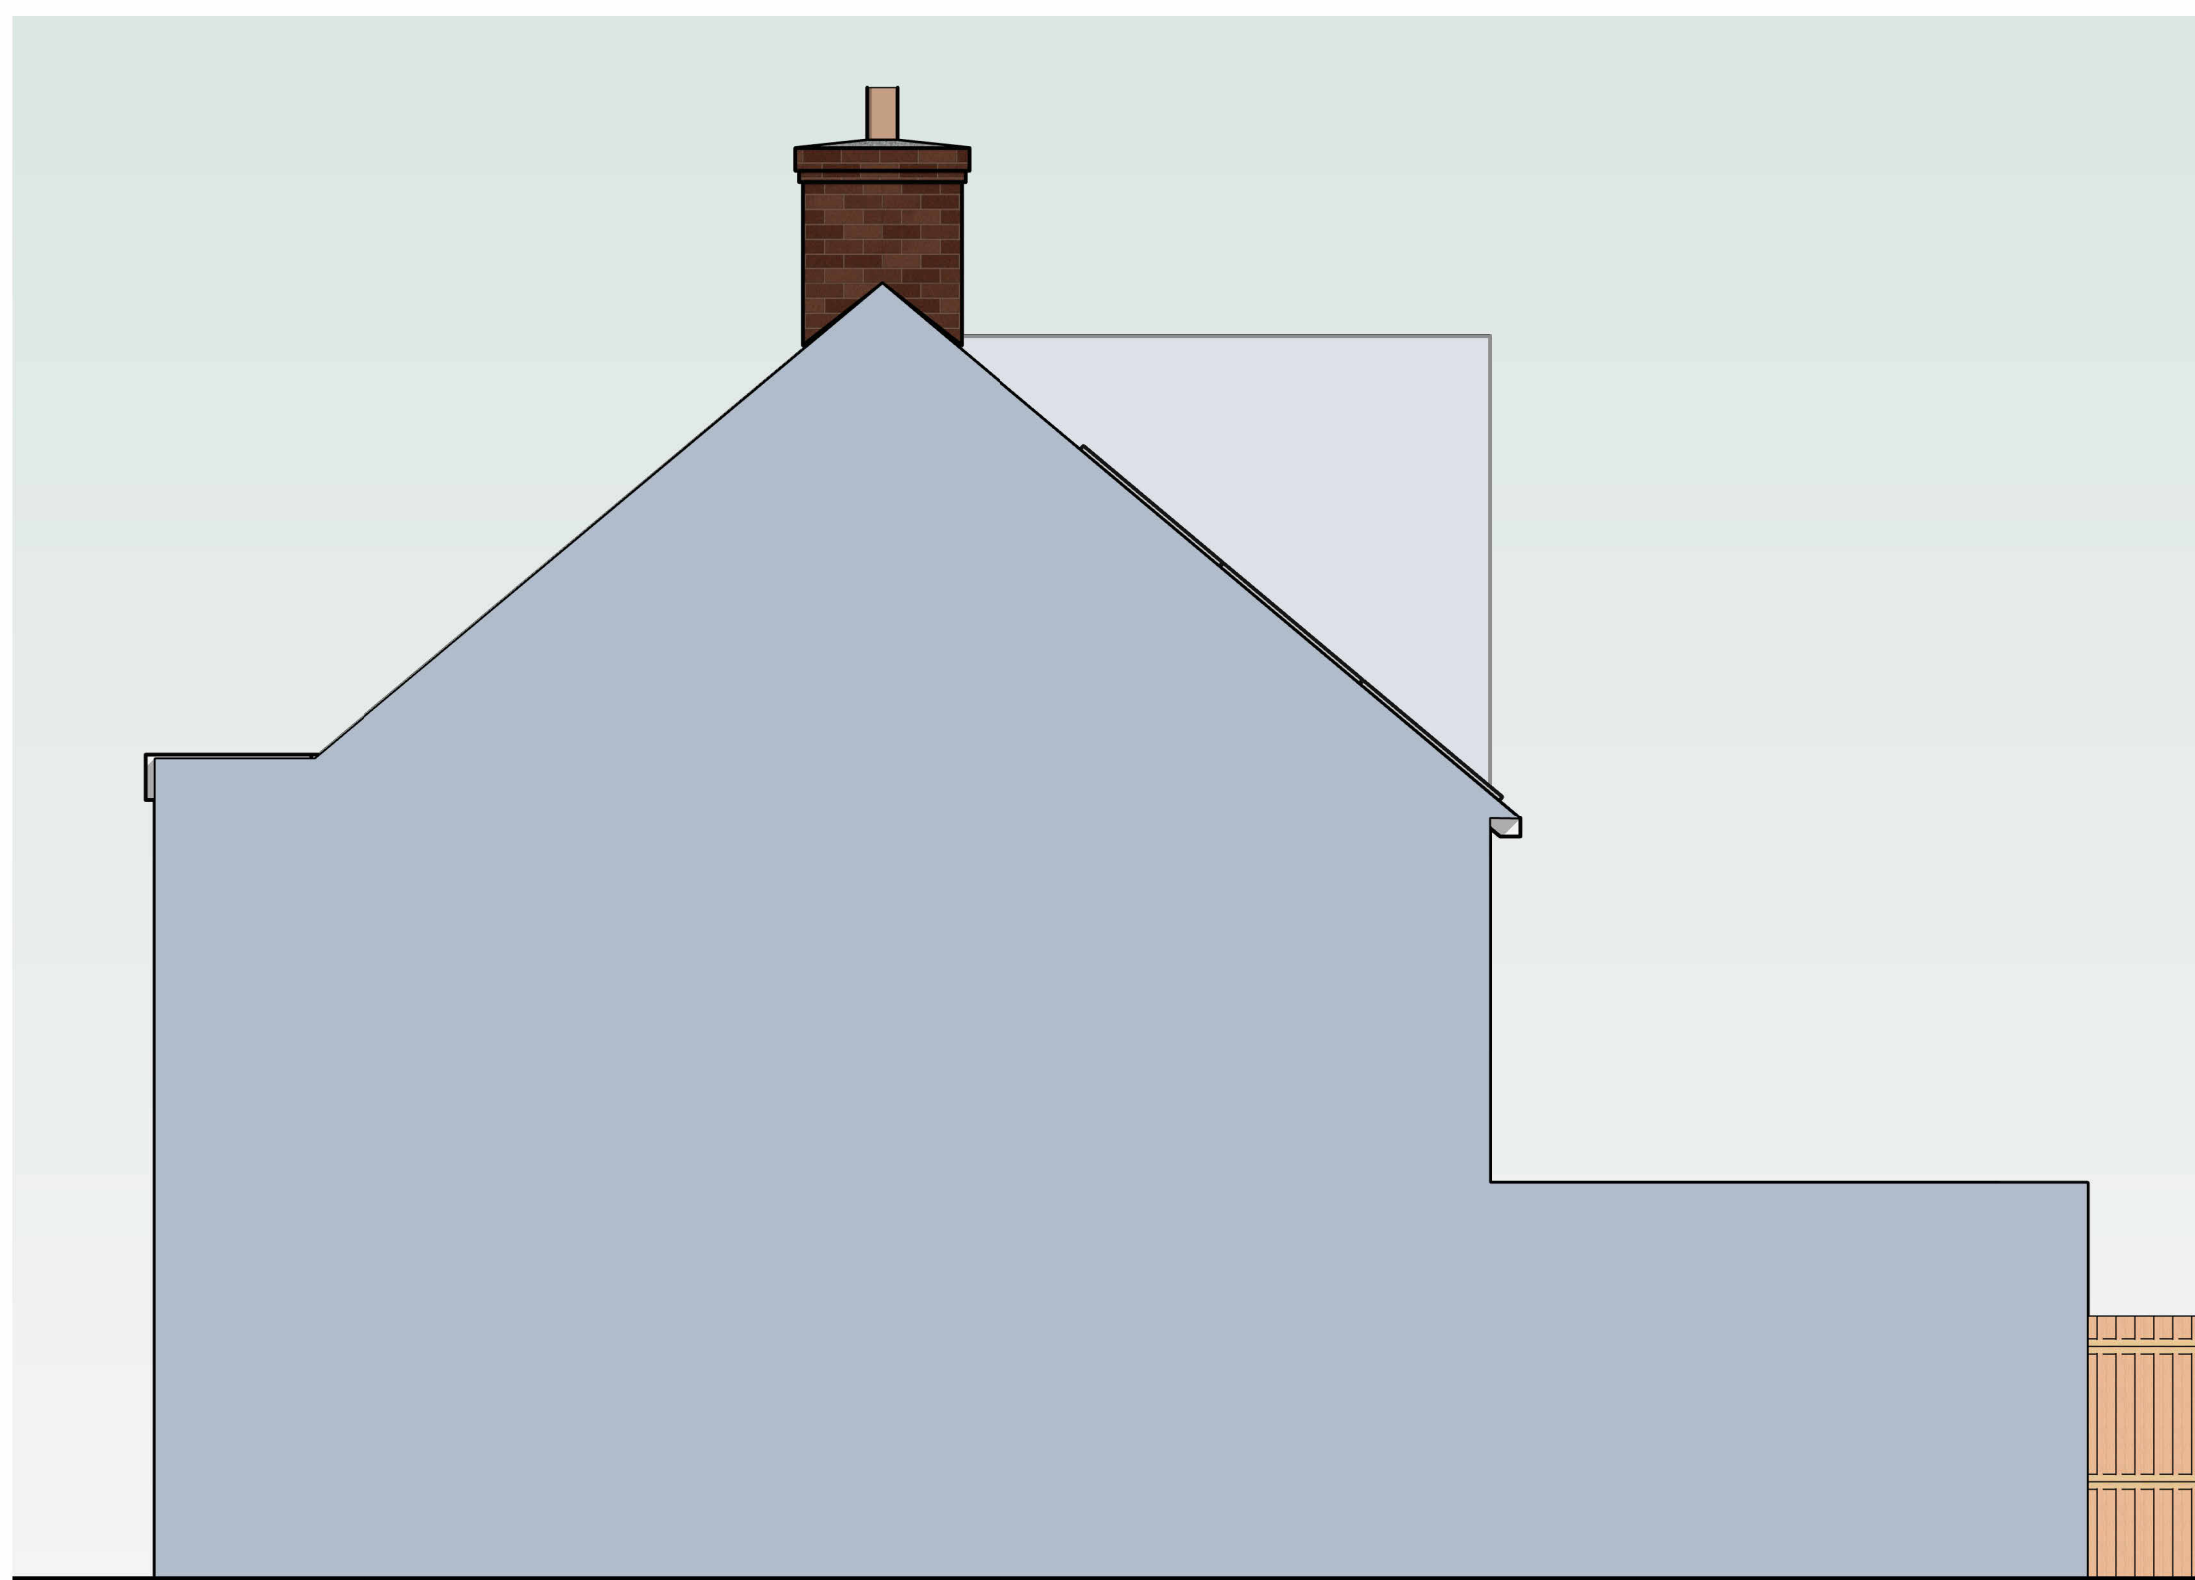


West Side Elevation
1 : 50




East Side Elevation
1 : 50



North Front Elevation
1 : 50

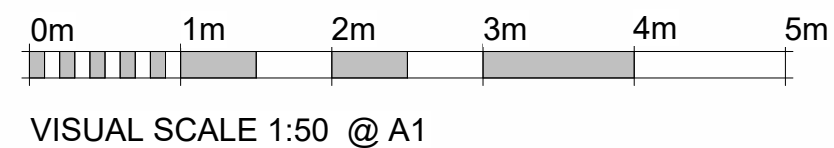

- Notes:
1. THE COPYRIGHT OF THIS DRAWING IS VESTED IN ARCHEVOLVE AND IT MAY NOT BE REPRODUCED IN WHOLE OR PART OR USED FOR THE MANUFACTURE OF ANY ARTICLE WITHOUT THE EXPRESS PERMISSION OF THE COPYRIGHT HOLDERS.
 2. WORK TO FIGURED DIMENSIONS ONLY.
 3. THIS DRAWING IS TO BE READ IN CONJUNCTION WITH ALL RELEVANT ARCHITECT'S, SERVICE ENGINEER'S AND ARCHEVOLVE AND SPECIFICATIONS.

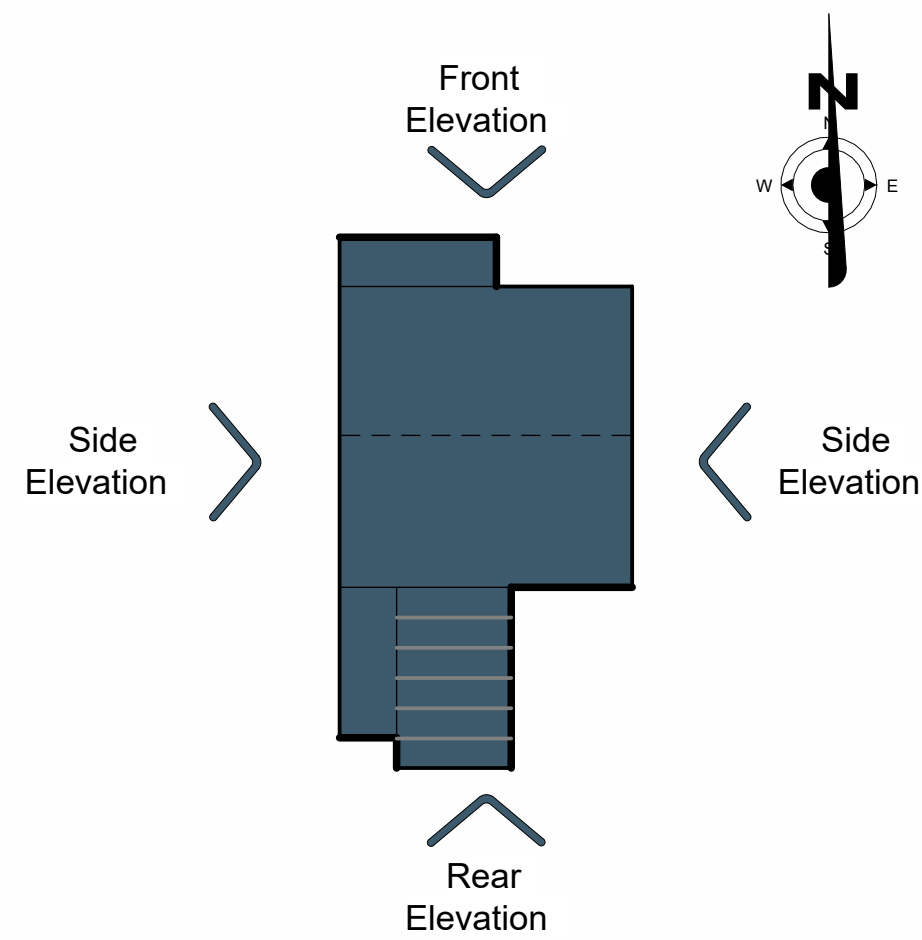

Revision Number	Revision Description	Issued by	Revision Date
DATE:	STATUS:	SHEET SIZE:	
30/03/26	PLANNING ISSUE	A1	
SCALE:	DRAWN:	CHECKED:	
1 : 50	AP		
CLIENT:		SITE ADDRESS:	

DRAWING: **Single Storey Rear Extension**
TITLE: **Elevations**


ARCHEVOLVE
// design @archevolve.co.uk
// www. archevolve.co.uk
// 01798 **879894**


REVISION:
DRAWING NO: APC/217/ 26/02
PROJECT NO: