





Notes:


1. THE COPYRIGHT OF THIS DRAWING IS VESTED IN ARCHEVOLVE AND IT MAY NOT BE REPRODUCED IN WHOLE OR PART OR USED FOR THE MANUFACTURE OF ANY ARTICLE WITHOUT THE EXPRESS PERMISSION OF THE COPYRIGHT HOLDERS.
2. WORK TO FIGURED DIMENSIONS ONLY.
3. THIS DRAWING IS TO BE READ IN CONJUNCTION WITH ALL RELEVANT ARCHITECT'S, SERVICE ENGINEER'S AND ARCHEVOLVE AND SPECIFICATIONS.

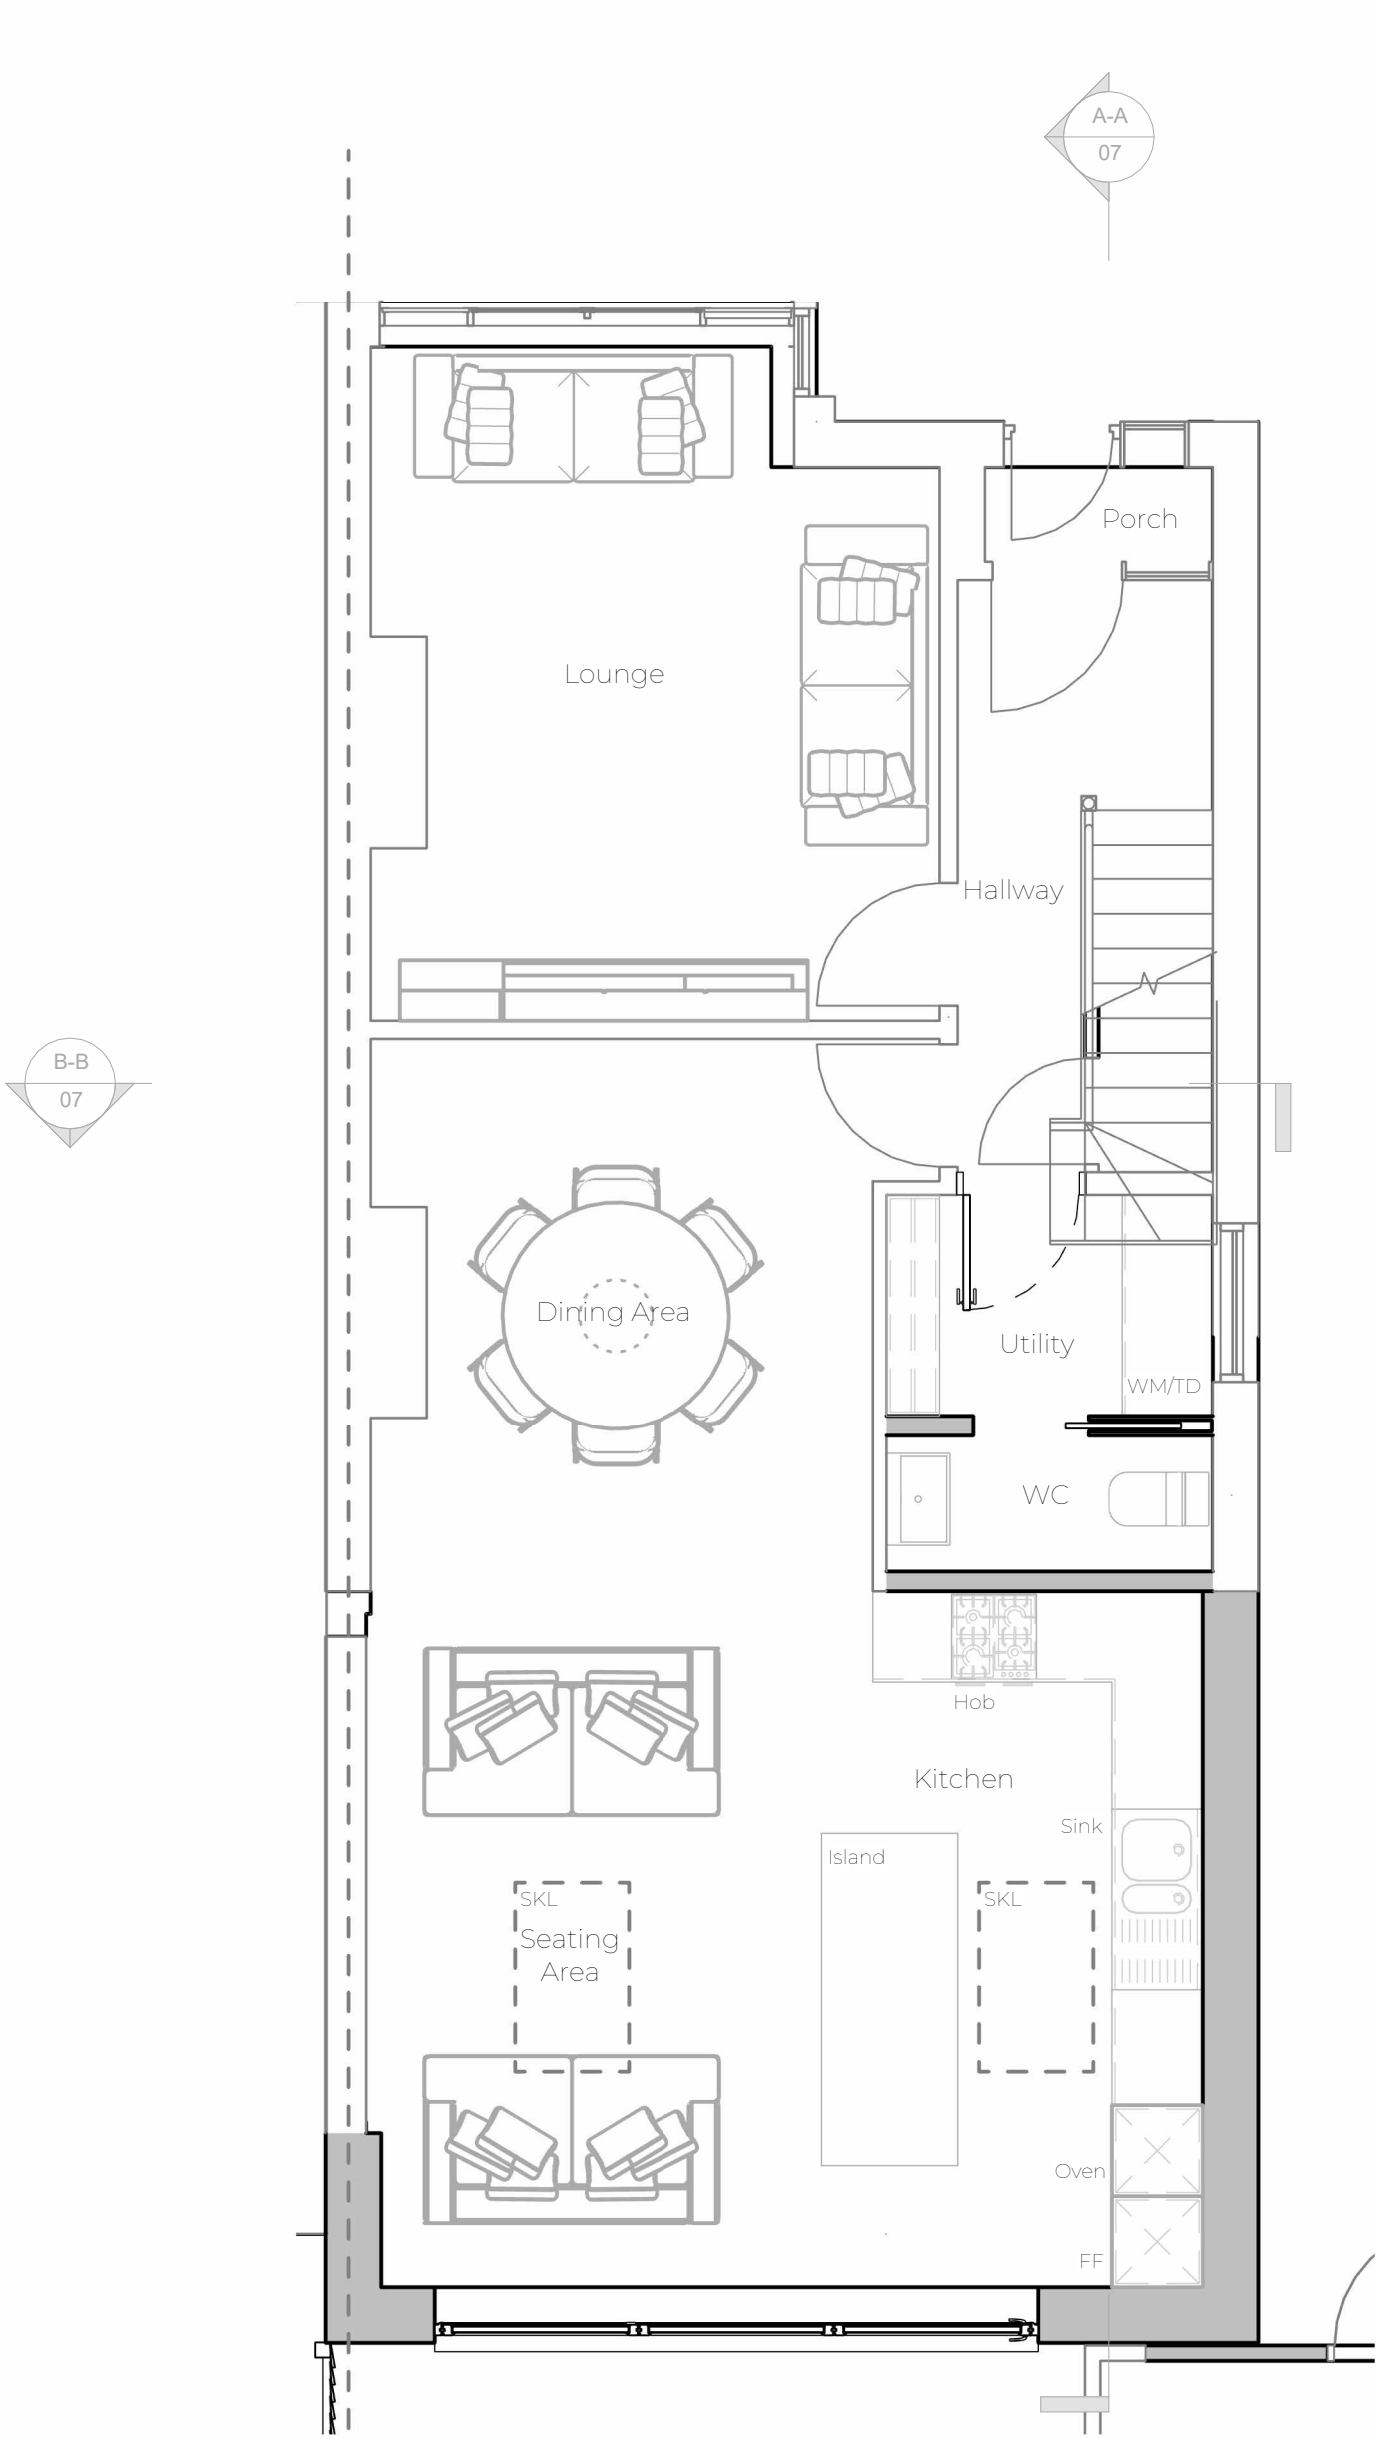

Proposed Ground Floor Plan
1 : 50

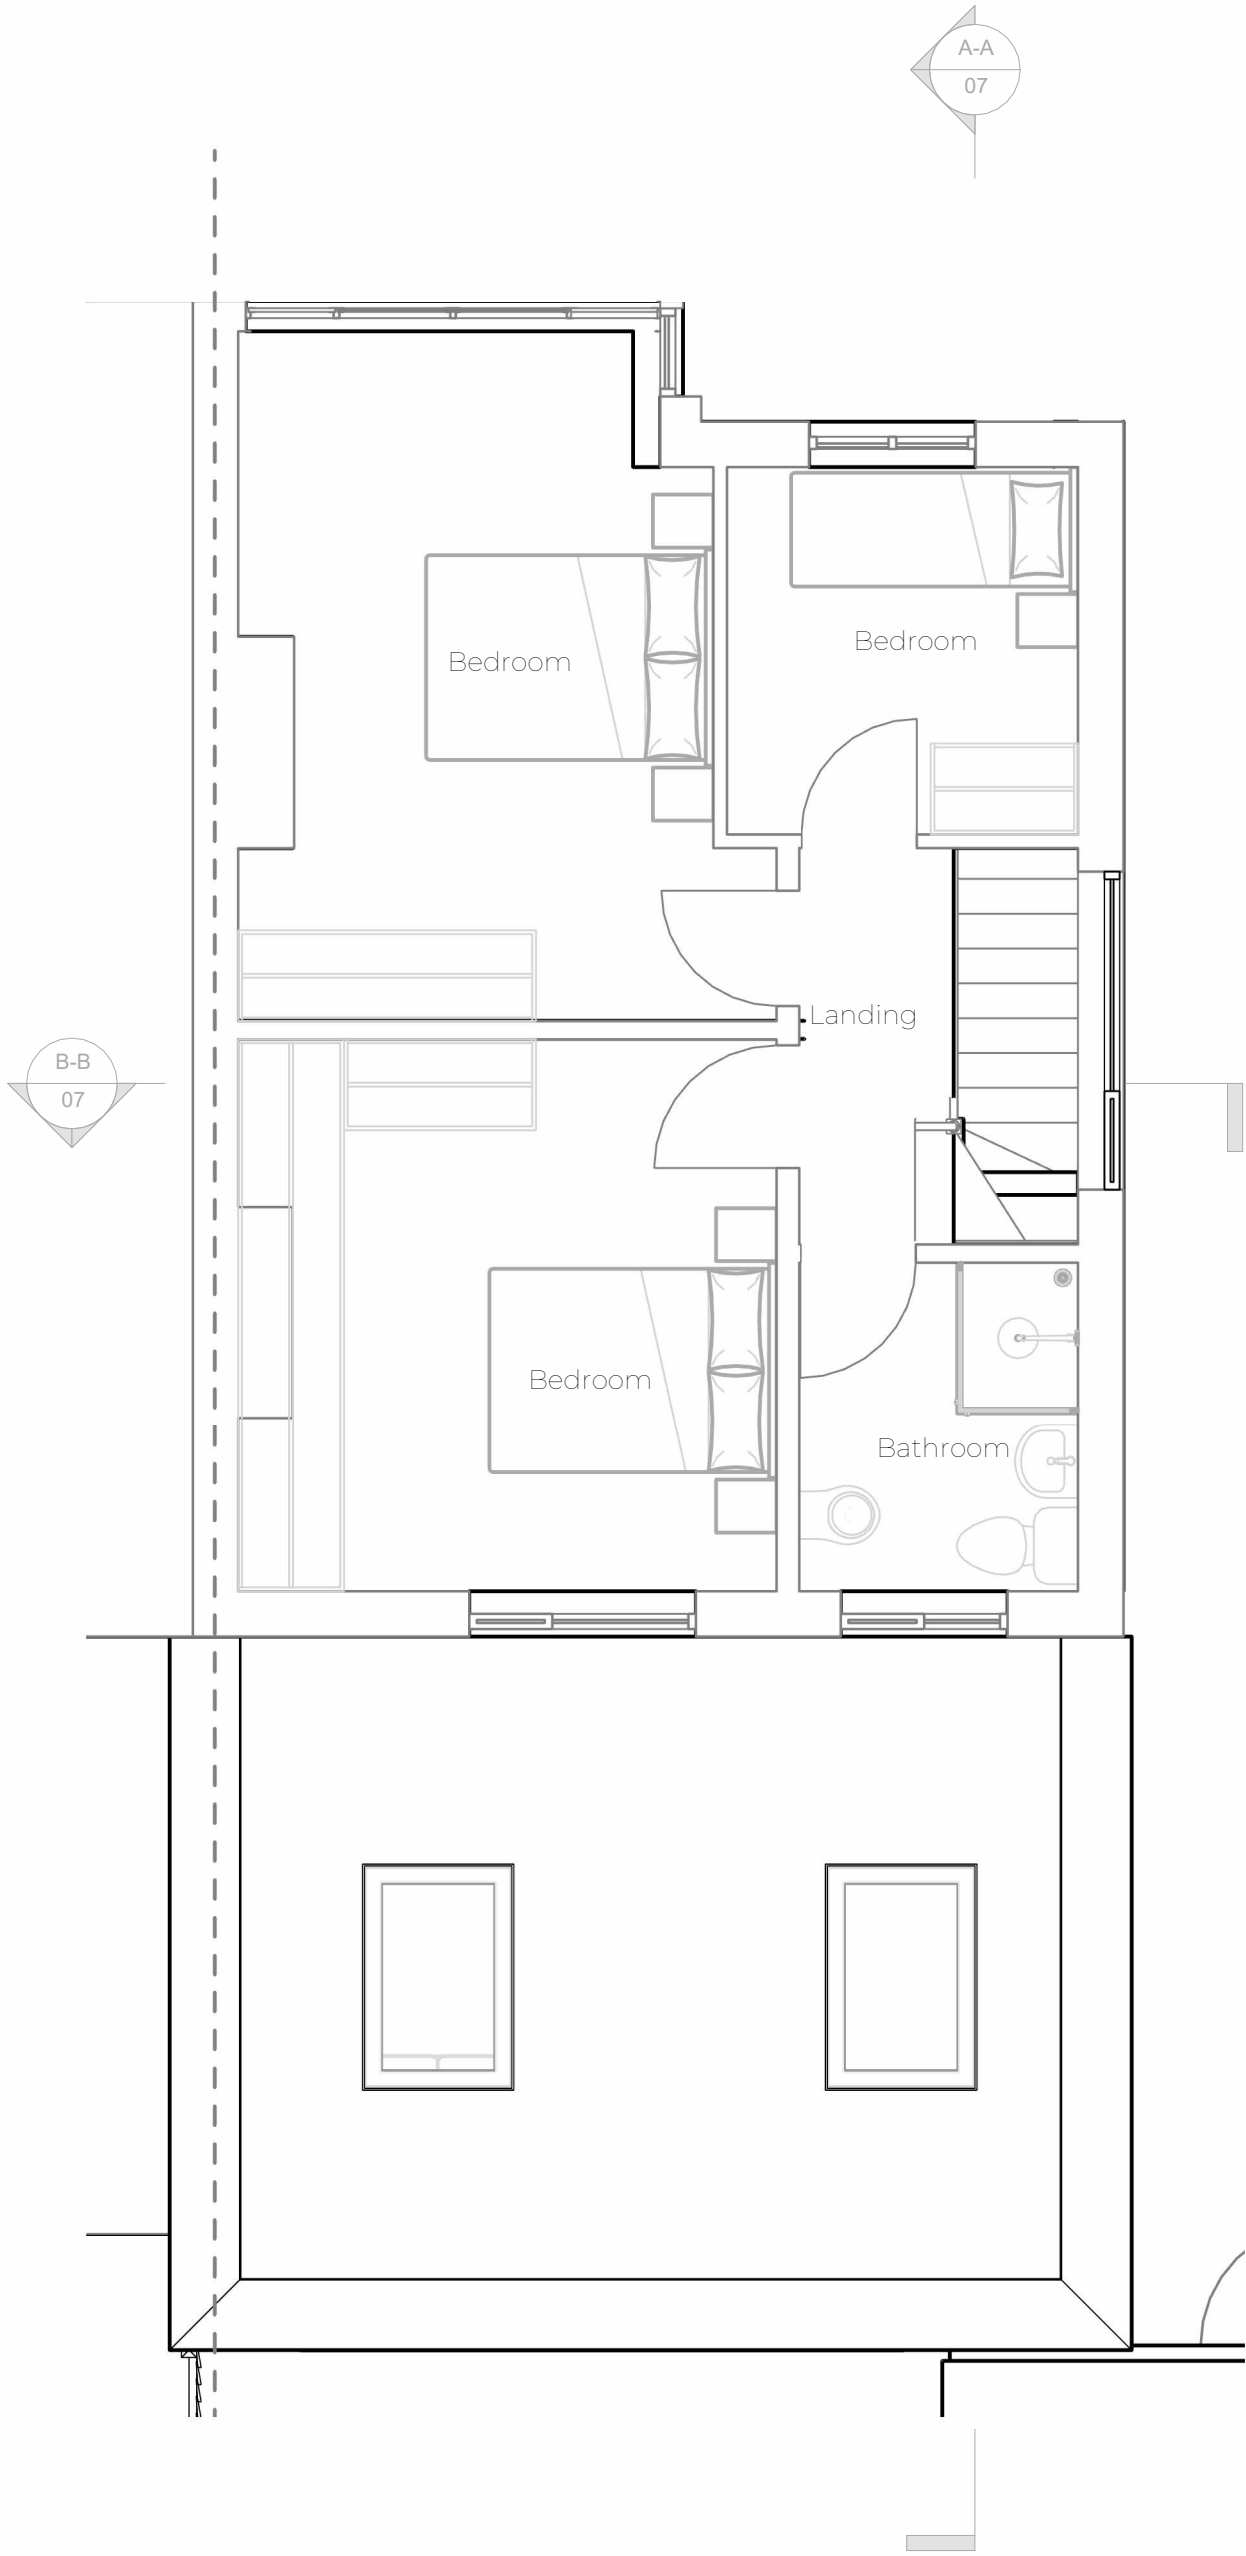

Proposed First Floor Plan
1 : 50

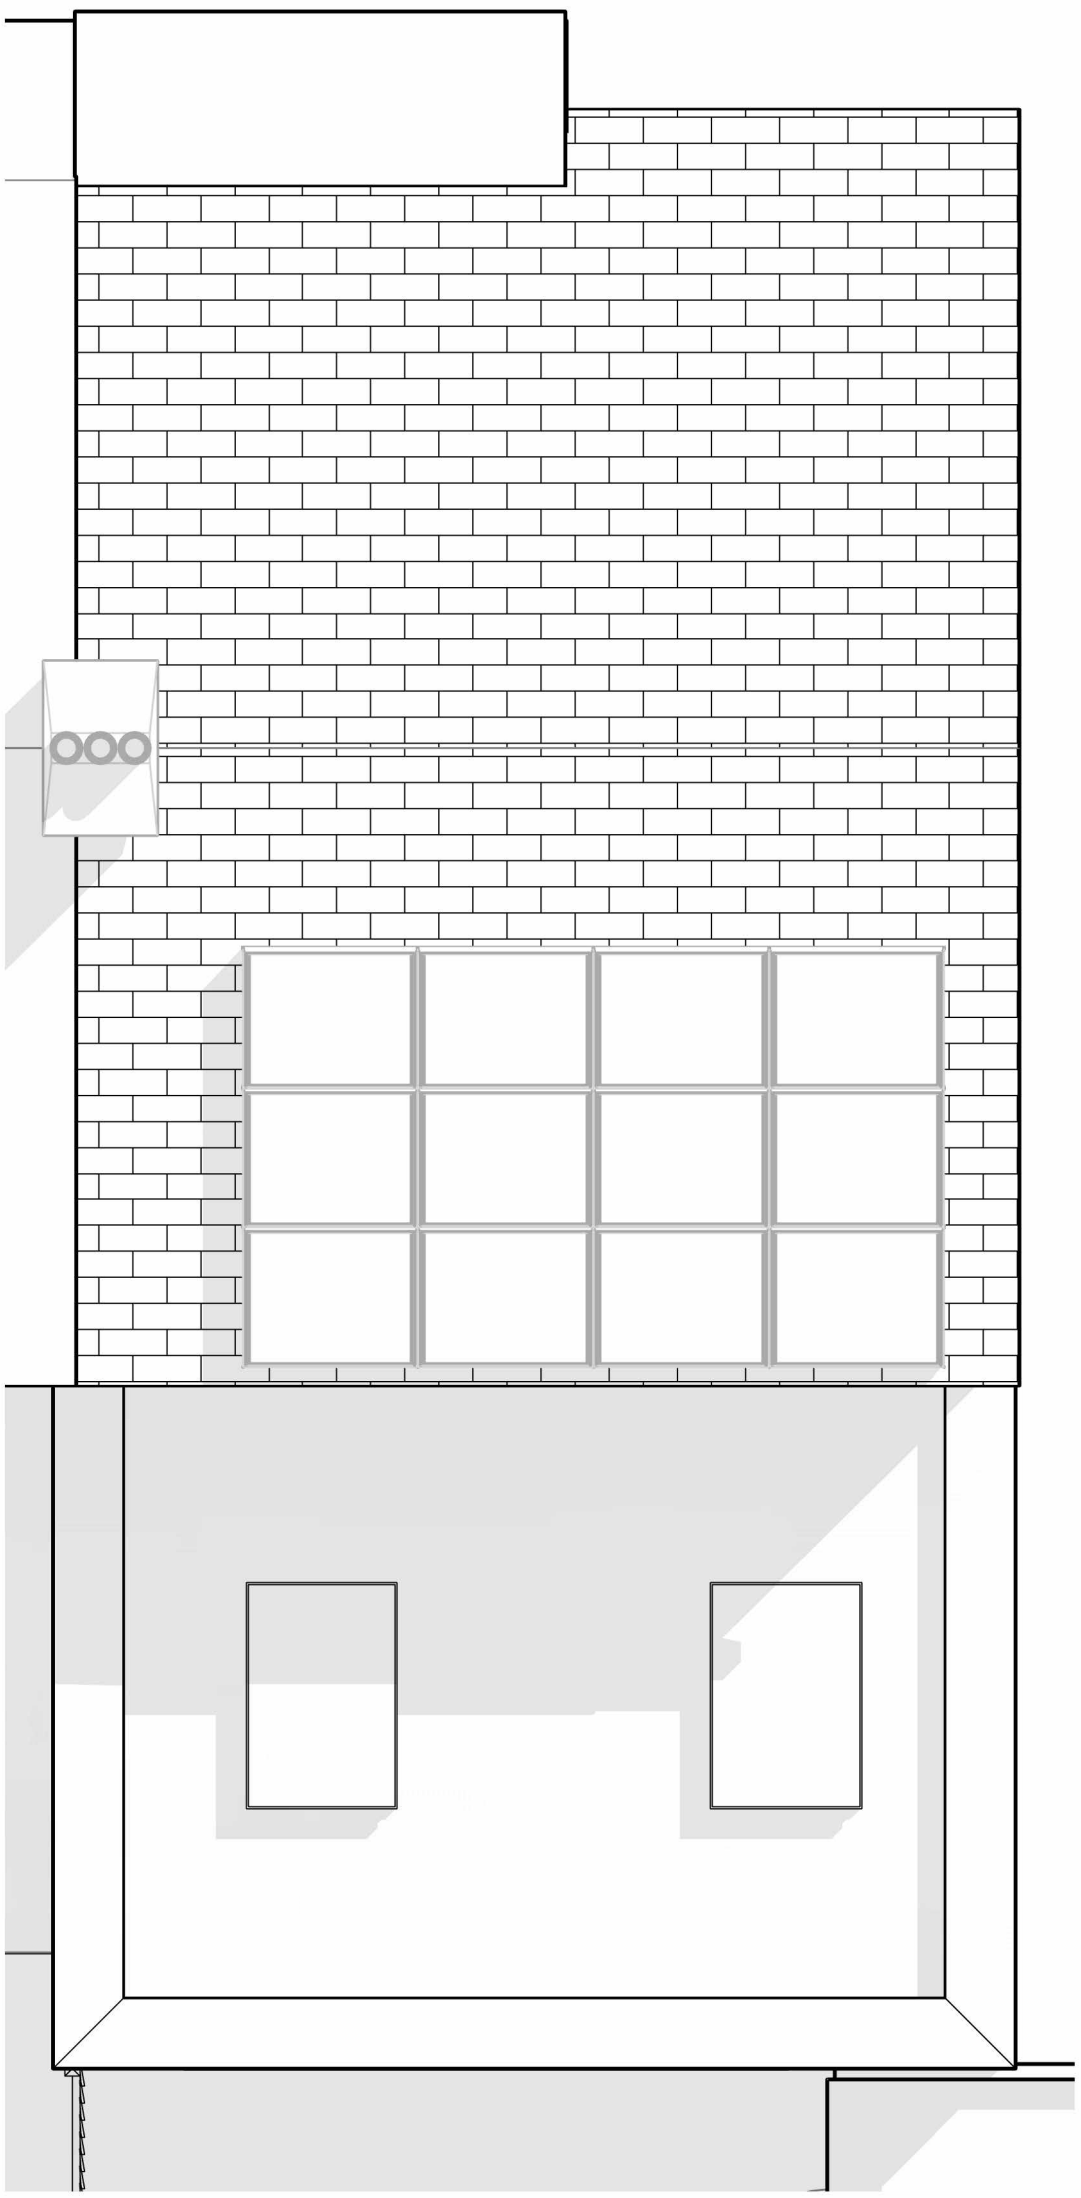

Proposed Roof Plan
1 : 50

Revision Number	Revision Description	Issued by	Revision Date
-----------------	----------------------	-----------	---------------

DATE:	STATUS:	SHEET SIZE:
11/11/25	PLANNING ISSUE	A1

SCALE:	DRAWN:	CHECKED:
1 : 50	AP	

CLIENT:	SITE ADDRESS:
Mr M Langley 19 Adur Avenue Shoreham By Sea BN43 5NN	

DRAWING NO:	REVISION:
ARC/217/ 26/05	
PROJECT NO:	

DRAWING:
Single Storey Rear
Extension
TITLE:
Proposed Floor Plans



ARCHEVOLVE

✉ // design archevolve.co.uk

WEB // [www. archevolve.co.uk](http://www.archevolve.co.uk)

☎ // 01798 879894

