





Proposed South Rear Elevation
1 : 50

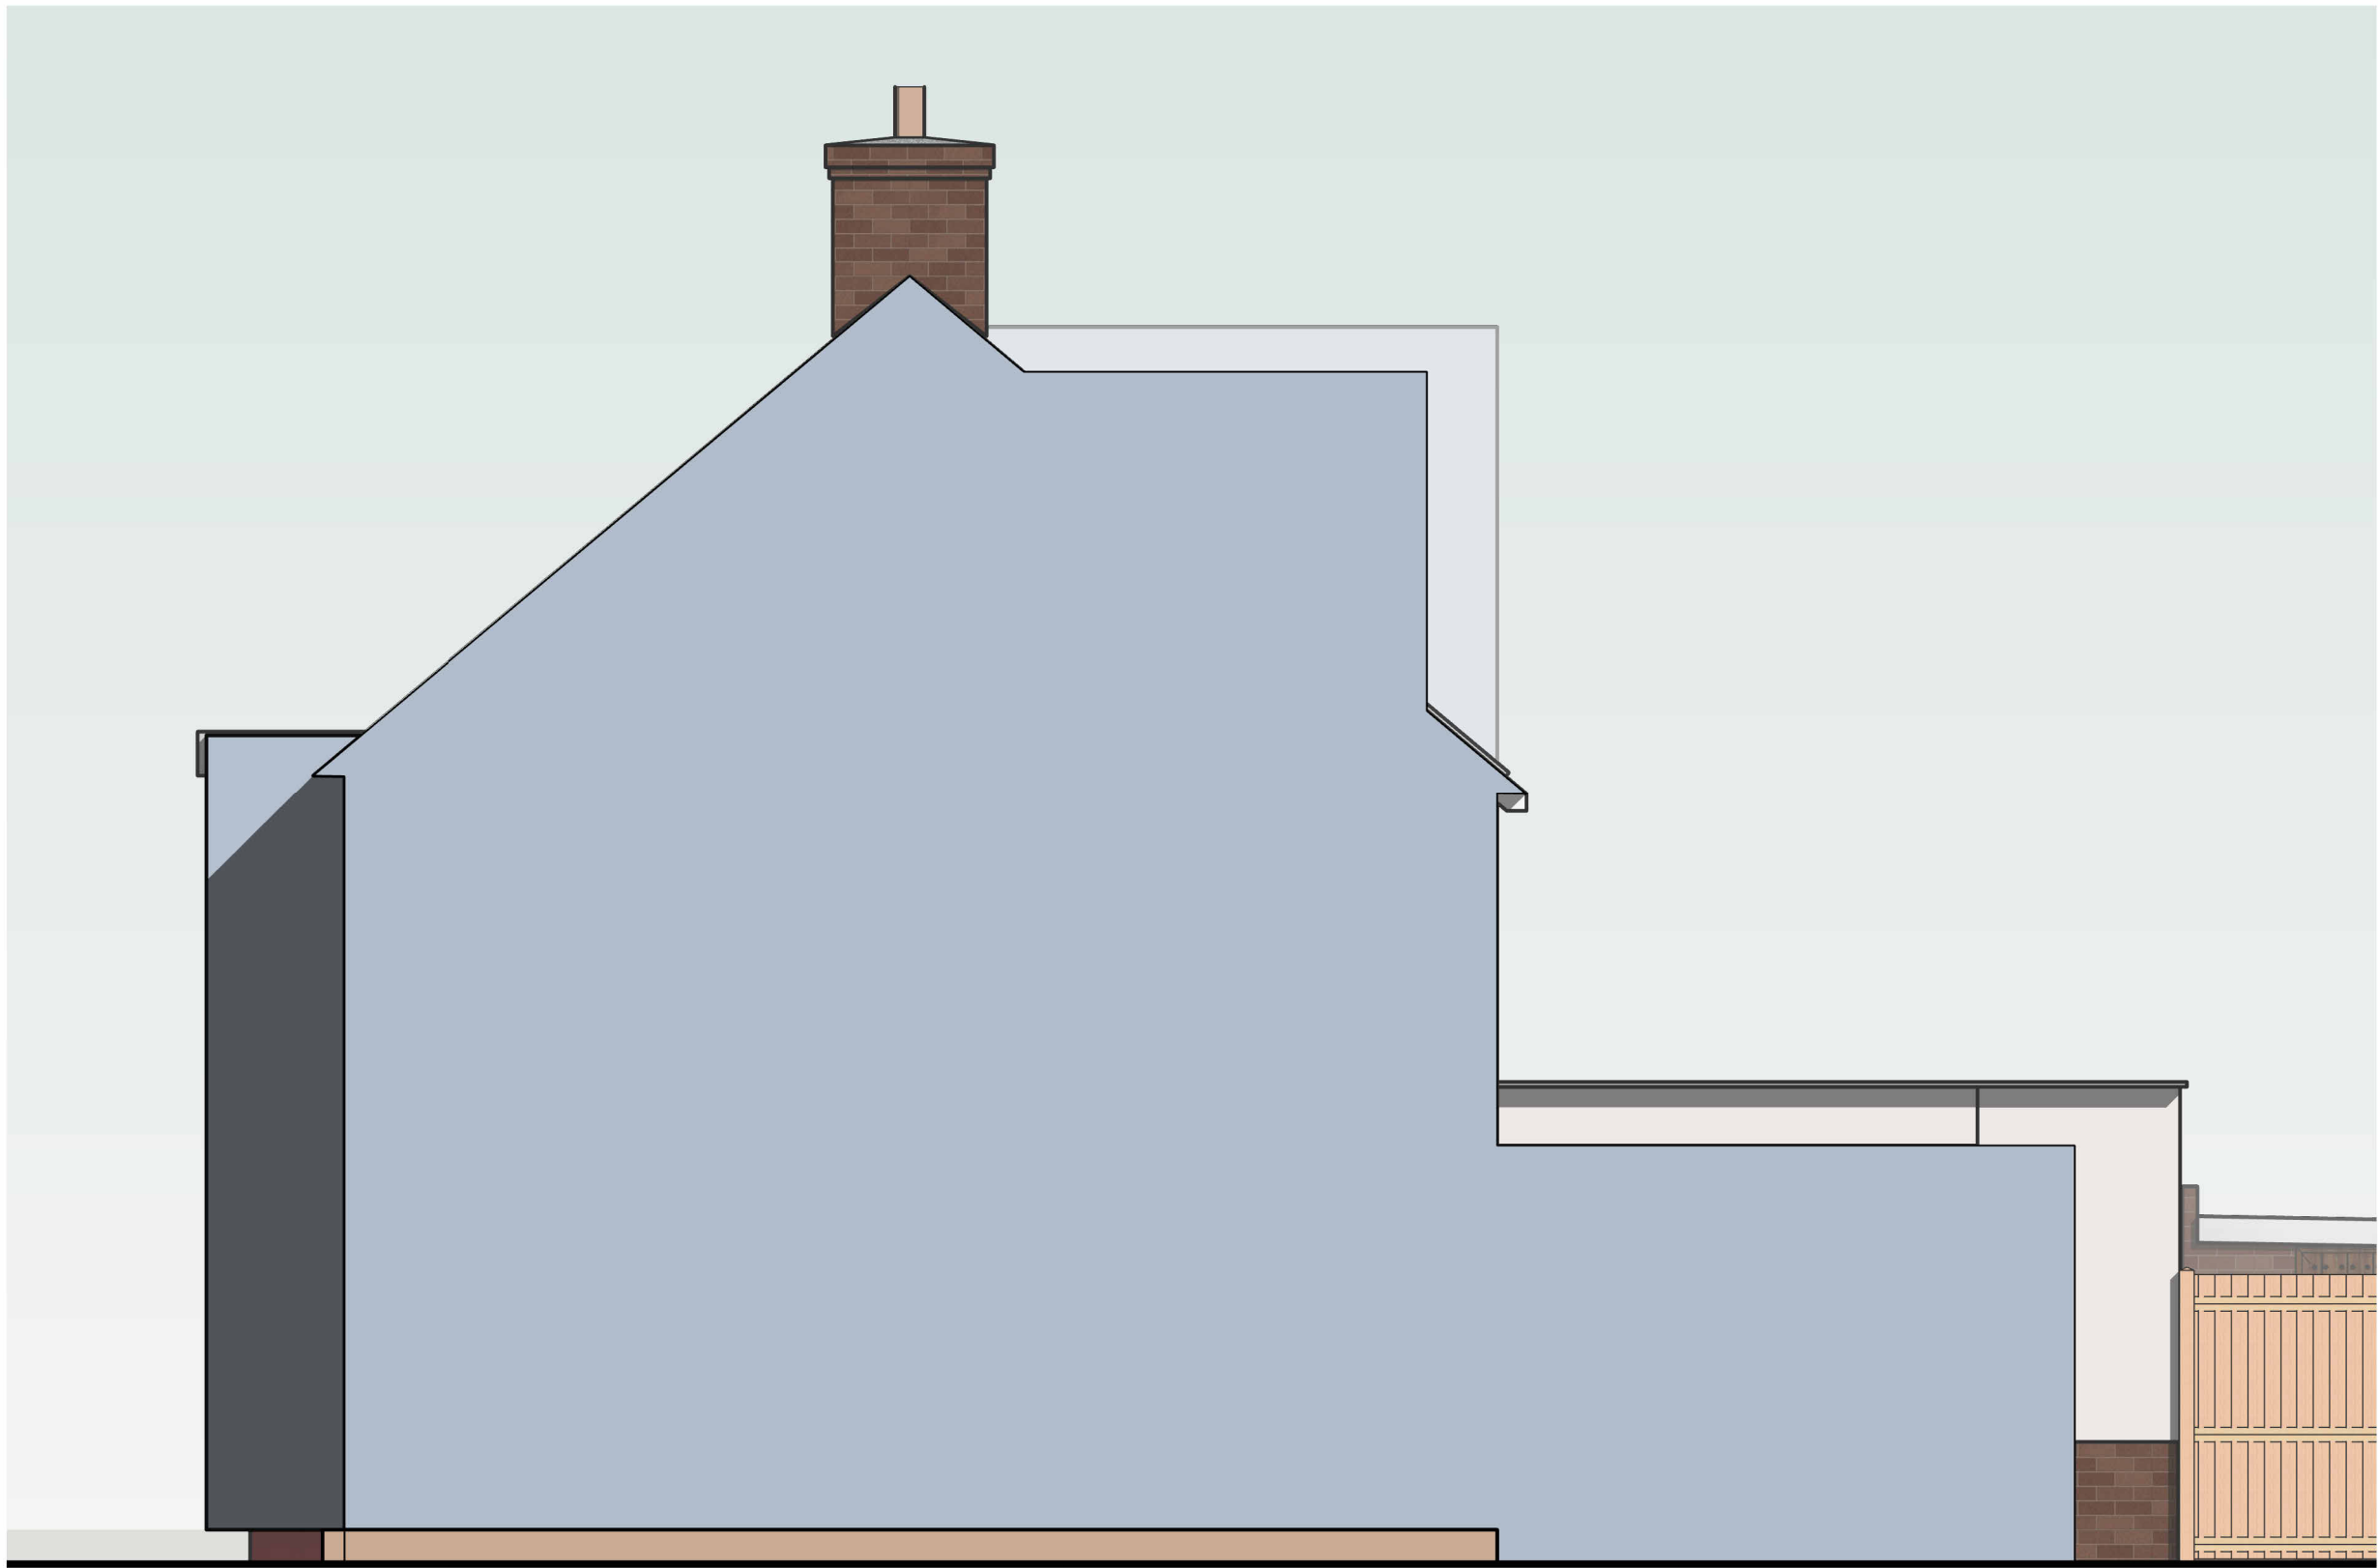


Proposed West Side Elevation
1 : 50

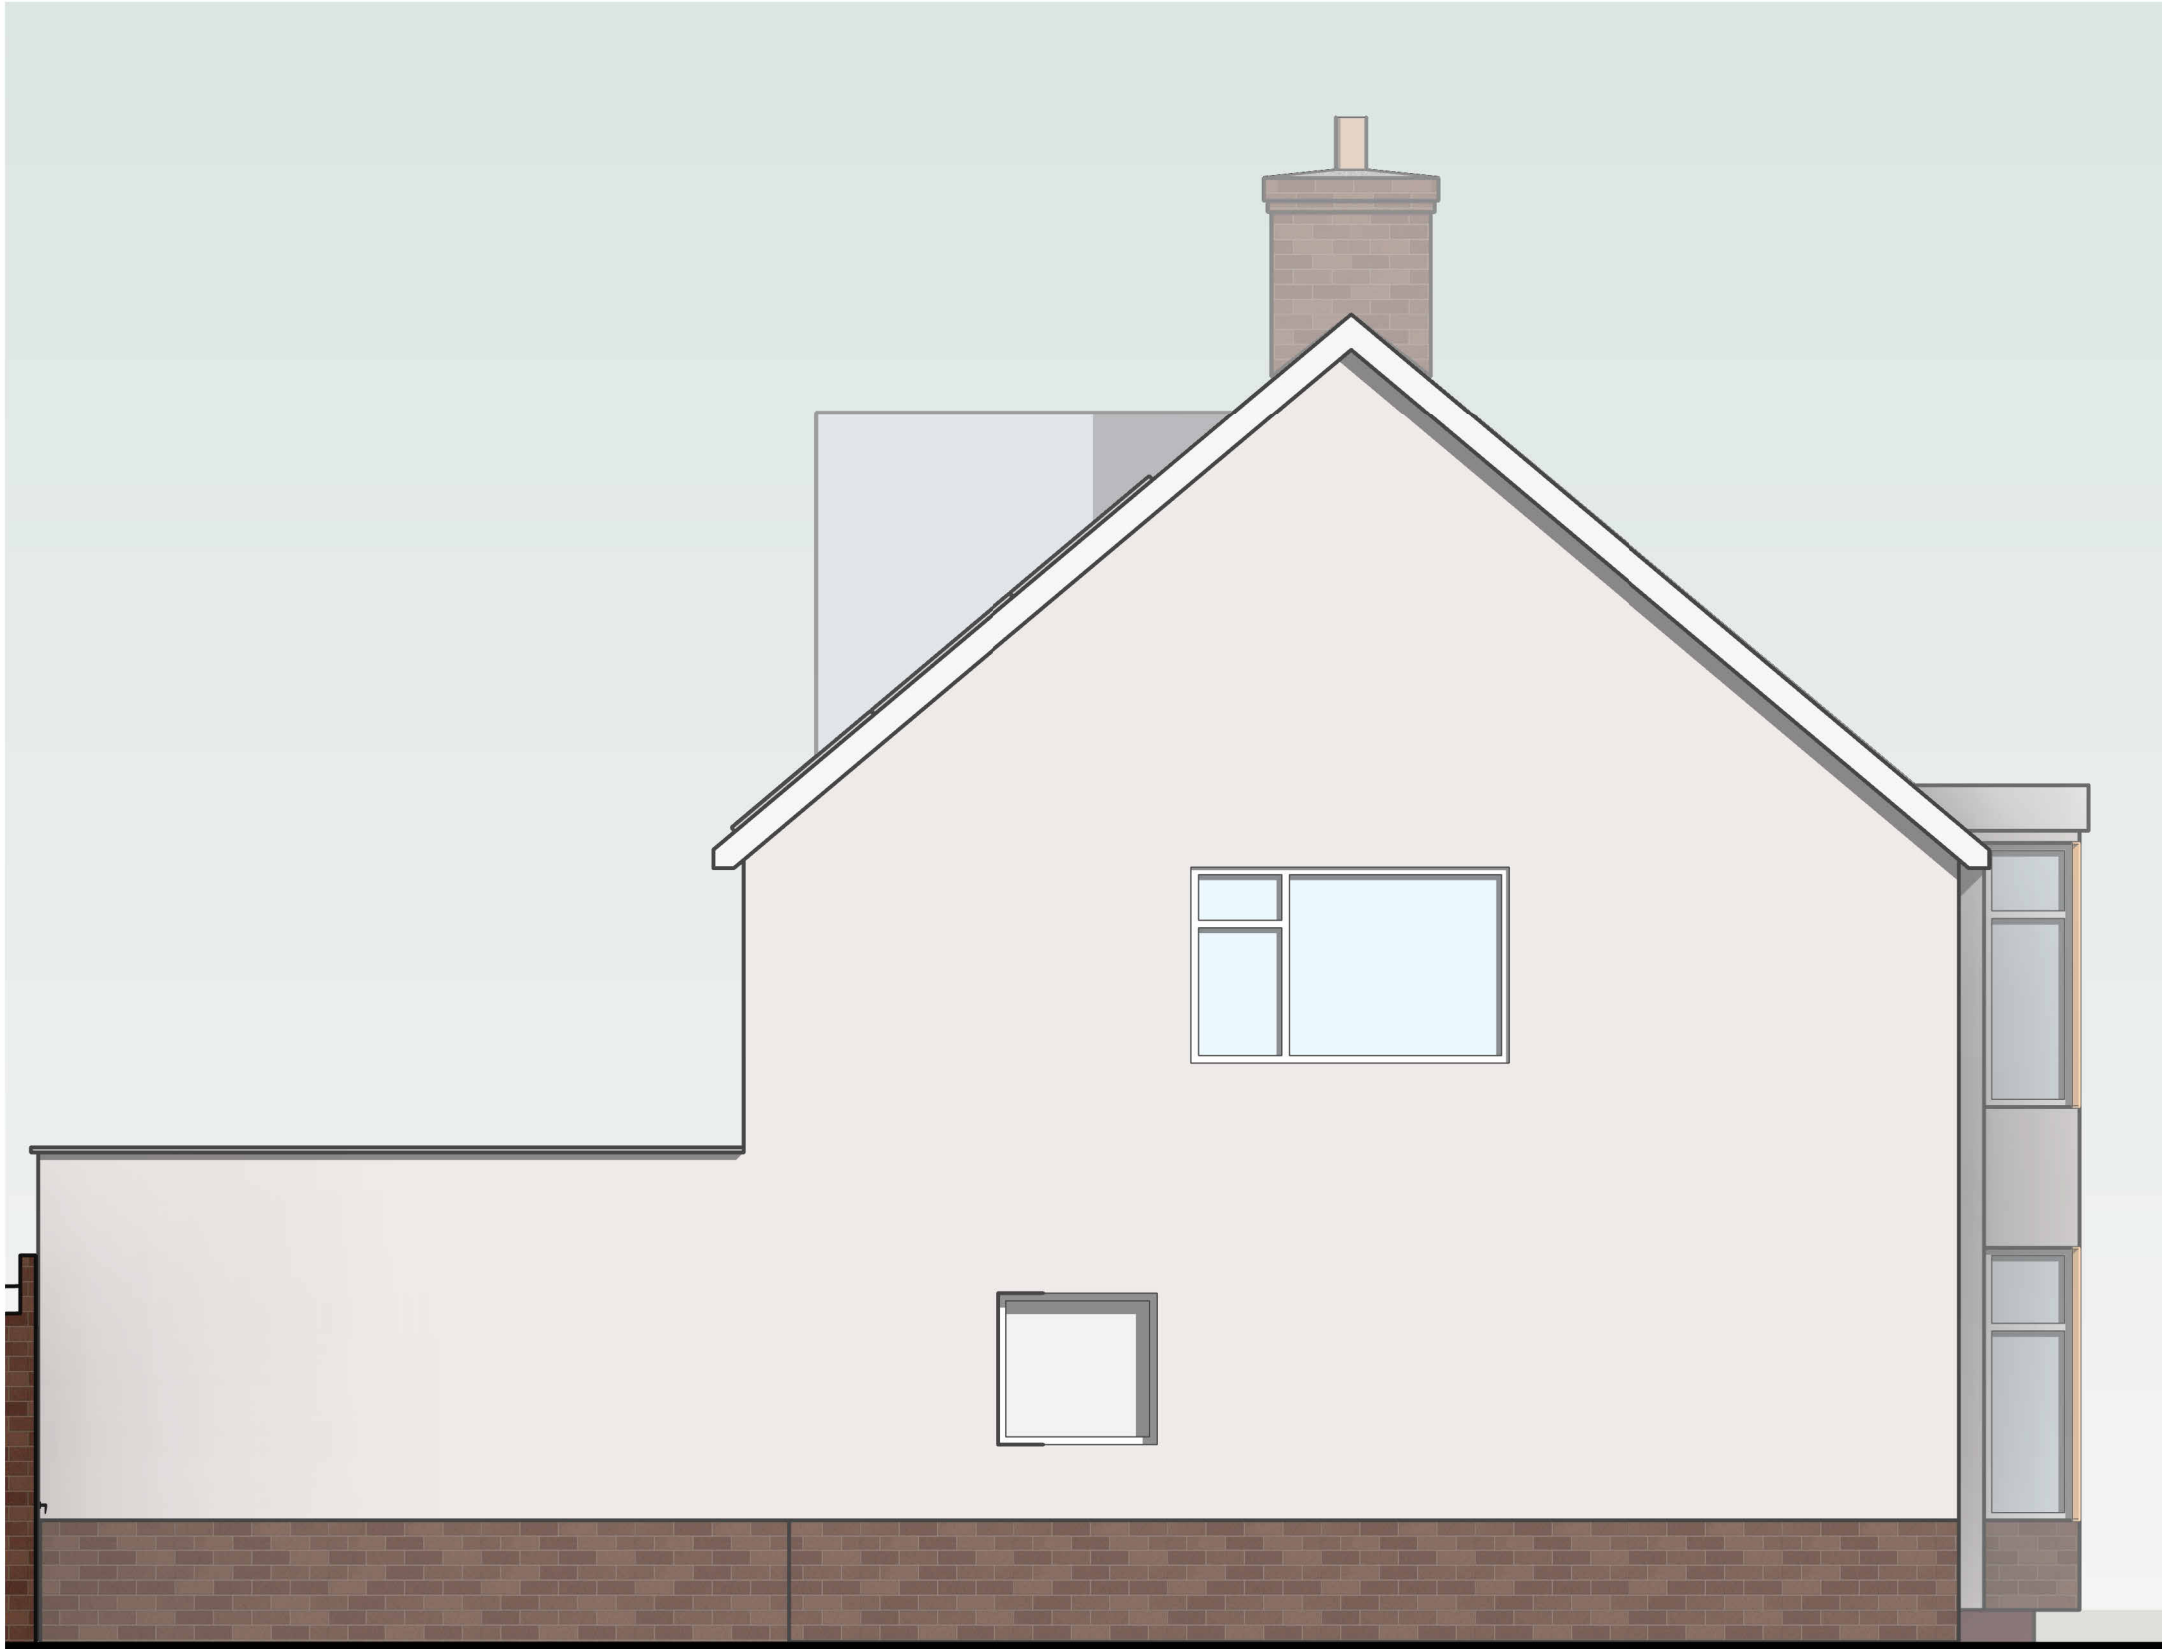


Proposed East Side Elevation
1 : 50



Proposed North Front Elevation
1 : 50

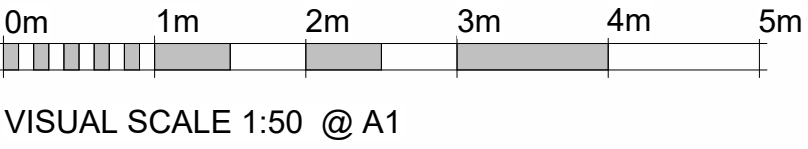

- Notes:
1. THE COPYRIGHT OF THIS DRAWING IS VESTED IN ARCHEVOLVE AND IT MAY NOT BE REPRODUCED IN WHOLE OR PART OR USED FOR THE MANUFACTURE OF ANY ARTICLE WITHOUT THE EXPRESS PERMISSION OF THE COPYRIGHT HOLDERS.
 2. WORK TO FIGURED DIMENSIONS ONLY.
 3. THIS DRAWING IS TO BE READ IN CONJUNCTION WITH ALL RELEVANT ARCHITECT'S, SERVICE ENGINEER'S AND ARCHEVOLVE AND SPECIFICATIONS.

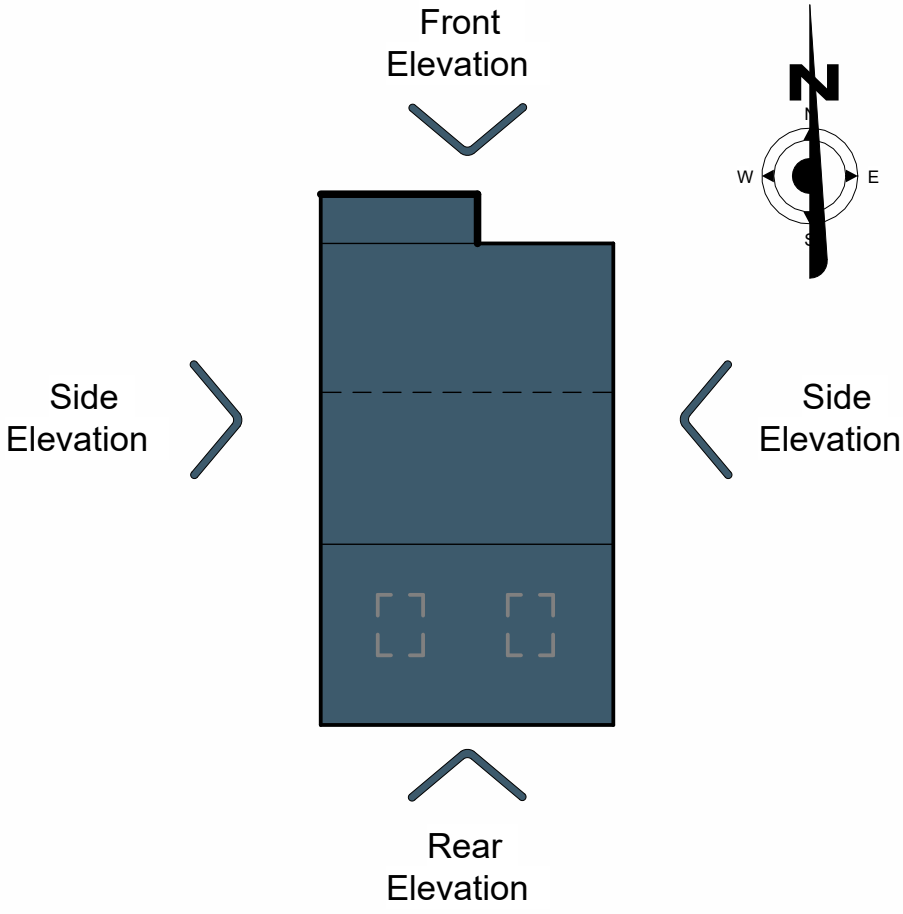

Revision Number	Revision Description	Issued by	Revision Date
-----------------	----------------------	-----------	---------------

DATE: 11/11/25 STATUS: PLANNING ISSUE SHEET SIZE: A1

SCALE: 1 : 50 DRAWN: AP CHECKED:

CLIENT: Mr M Langley
SITE ADDRESS: 19 Adur Avenue
Shoreham By Sea
BN43 5NN

DRAWING: Single Storey Rear Extension
TITLE: Proposed Elevations
PROJECT NO: APC/217/ 26/06
DRAWING NO: APC/217/ 26/06
REVISION:

ARCHEVOLVE
// design @archevolve.co.uk
// www. archevolve.co.uk
// 01798 879894
CIAT
CHARTERED PRACTICE