




Scale 1:100

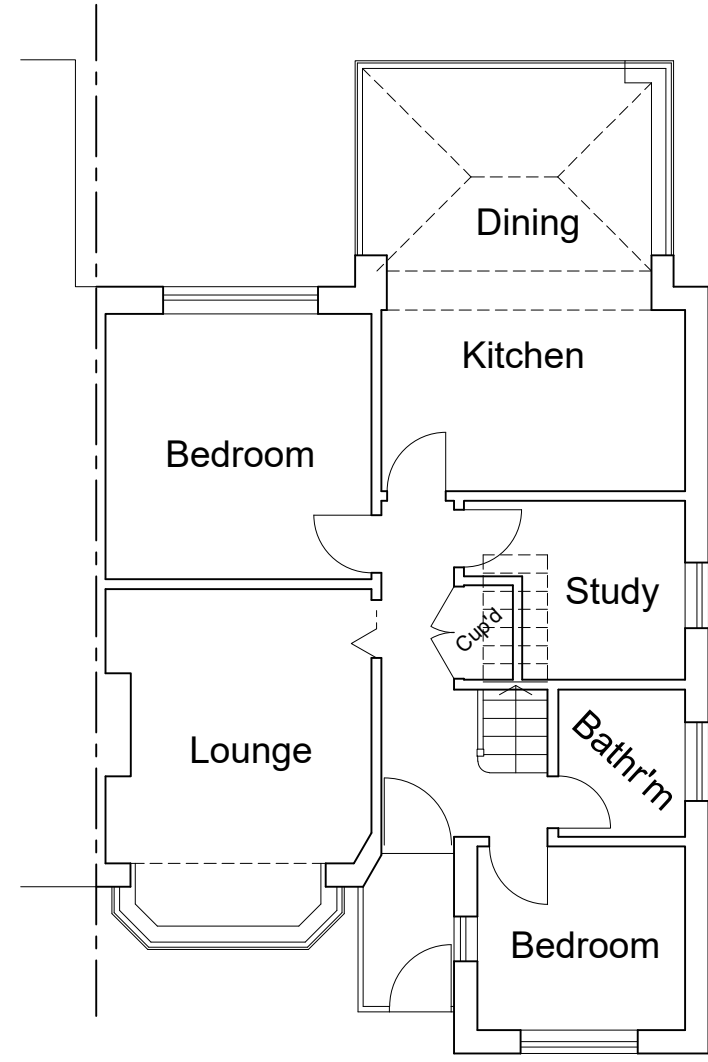


Proposed Ground Floor Plan
Scale 1:100

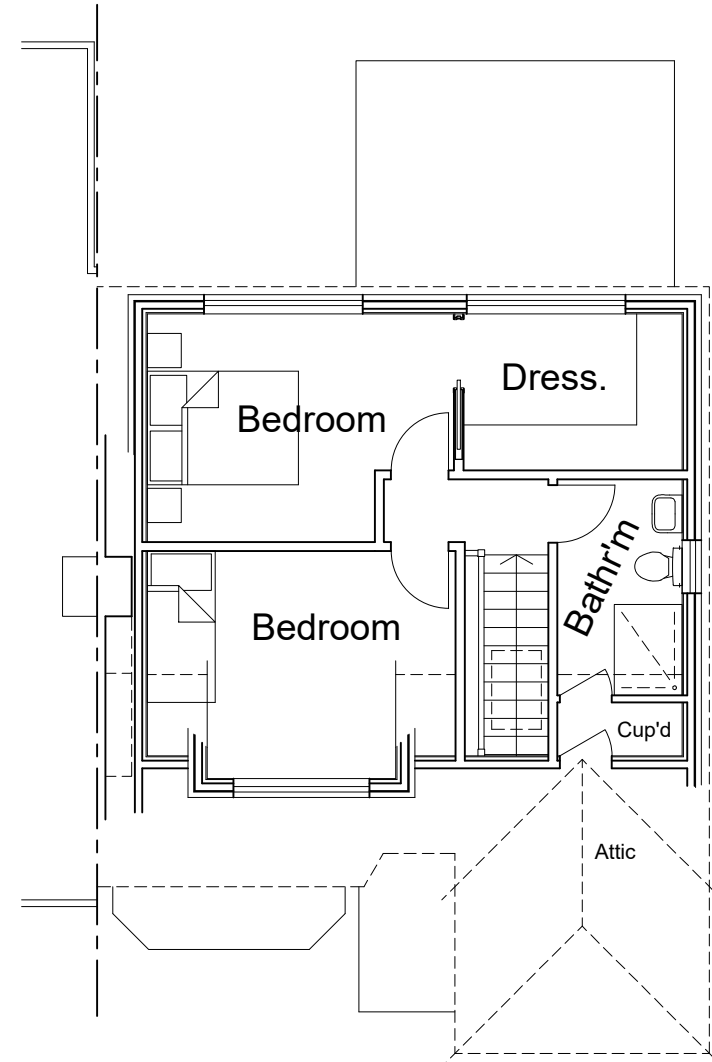

Proposed First Floor Plan
Scale 1:100

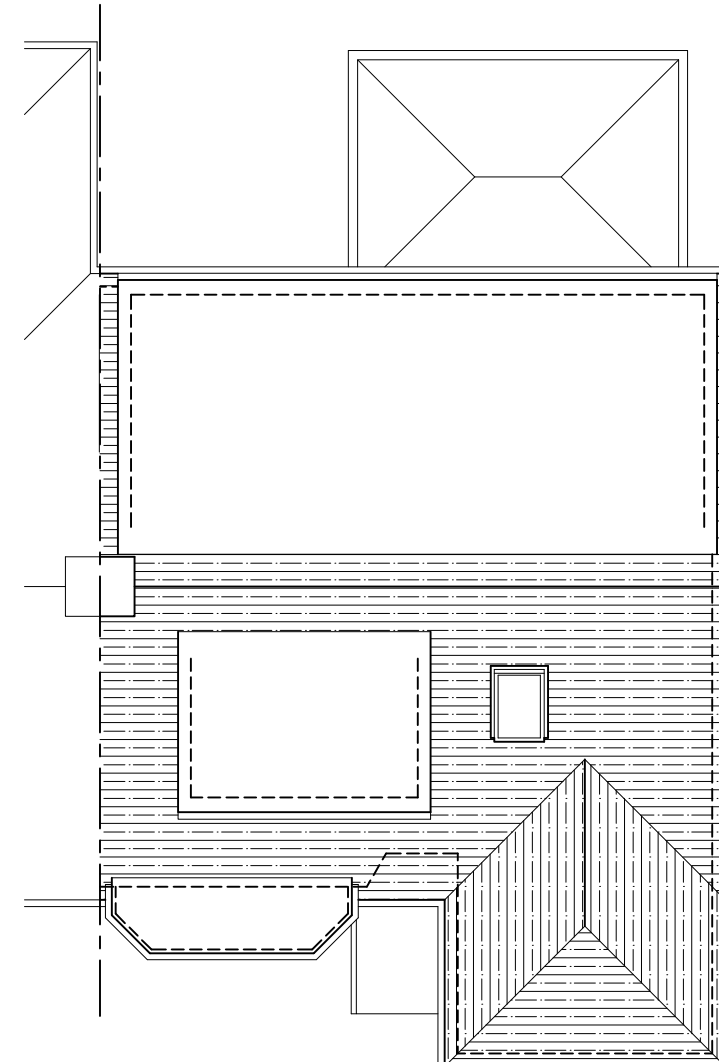

Proposed Roof Plan
Scale 1:100

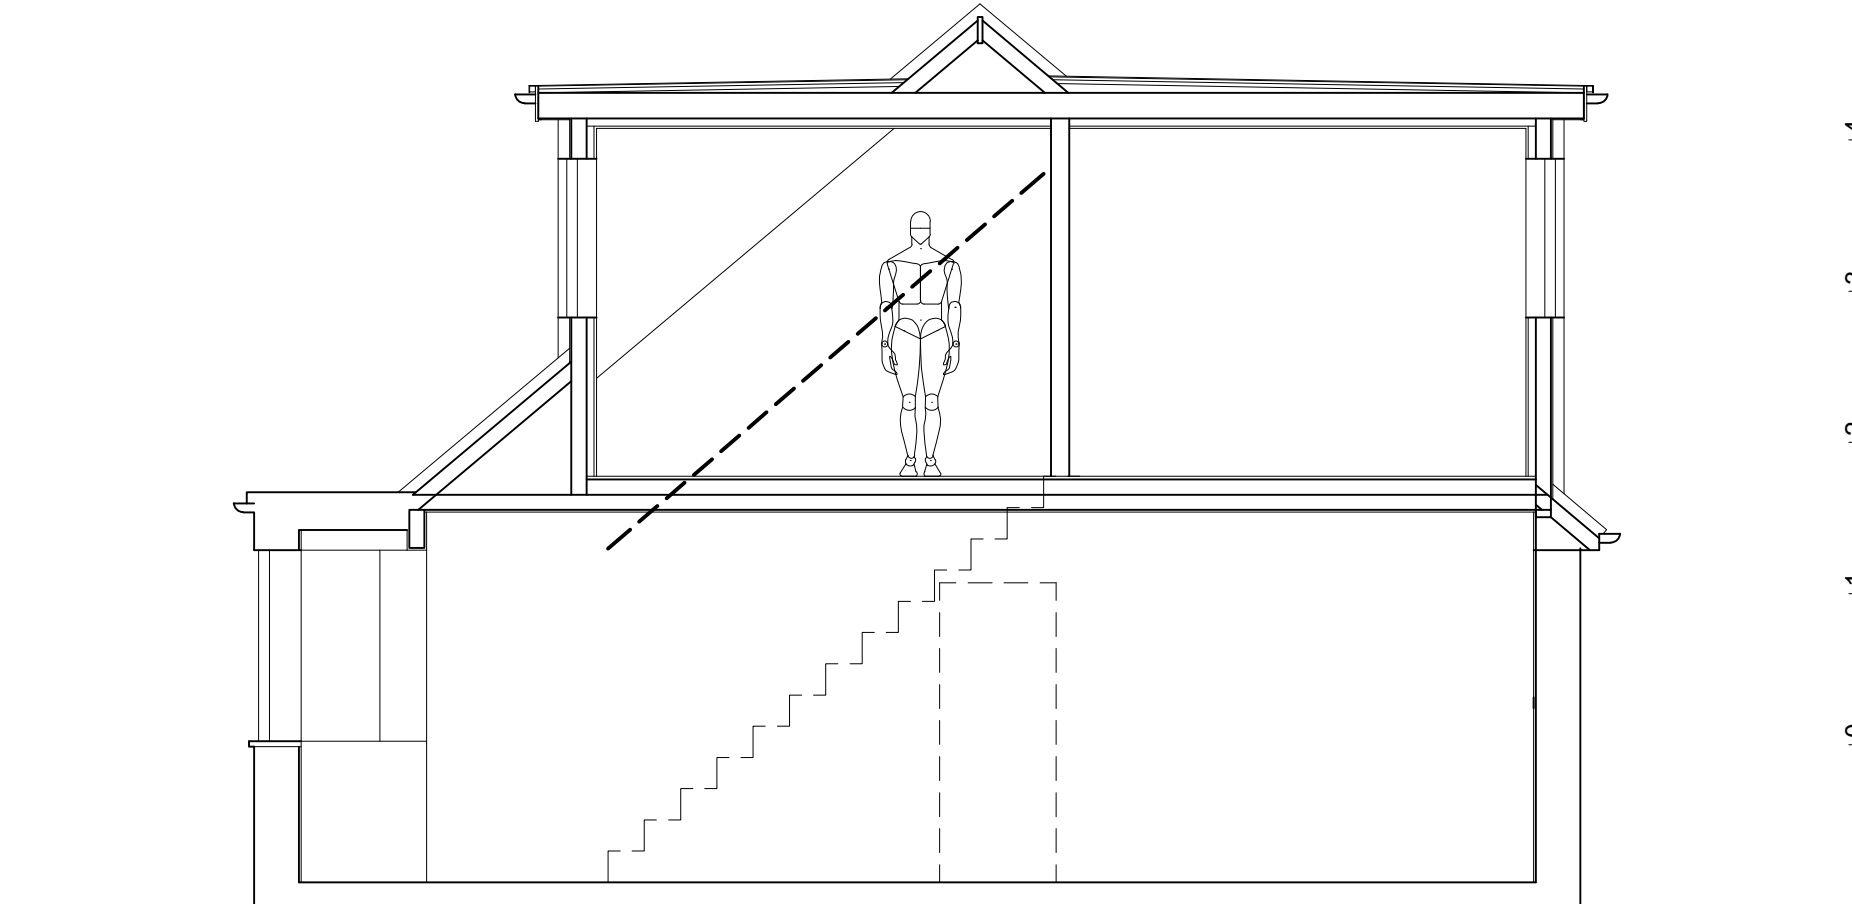

Proposed GA Section
Scale 1:50

Scale 1:50




Proposed Front (south) Elevation
Scale 1:100




Proposed Side (east) Elevation
Scale 1:100




Proposed Rear (north) Elevation
Scale 1:100

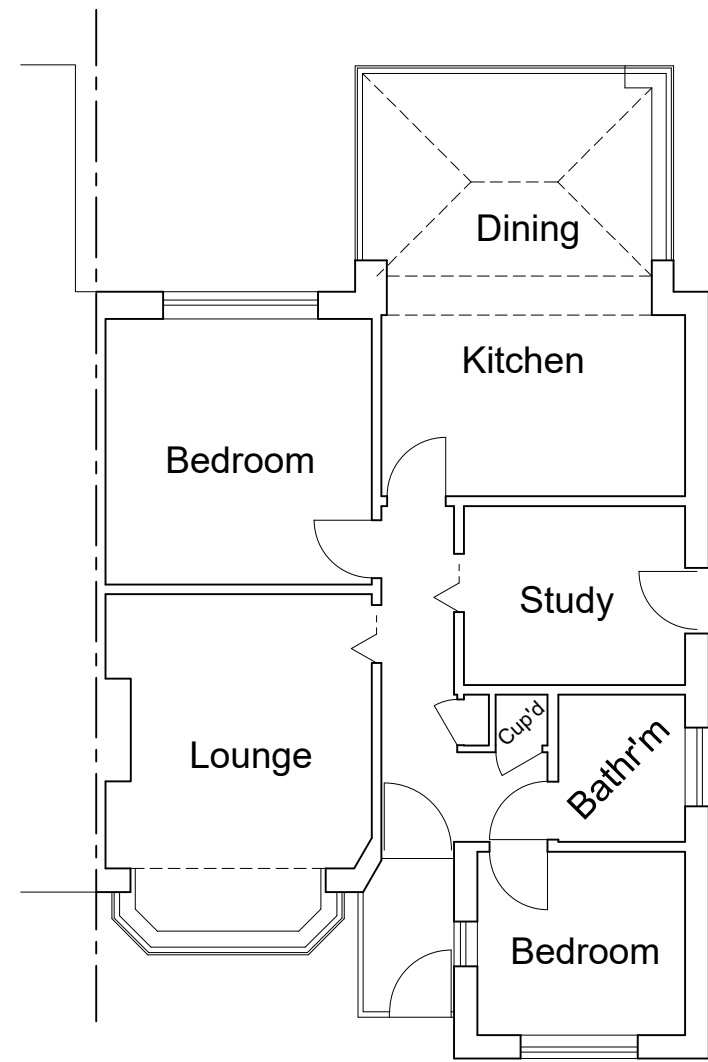


Existing Ground Floor Plan
Scale 1:100

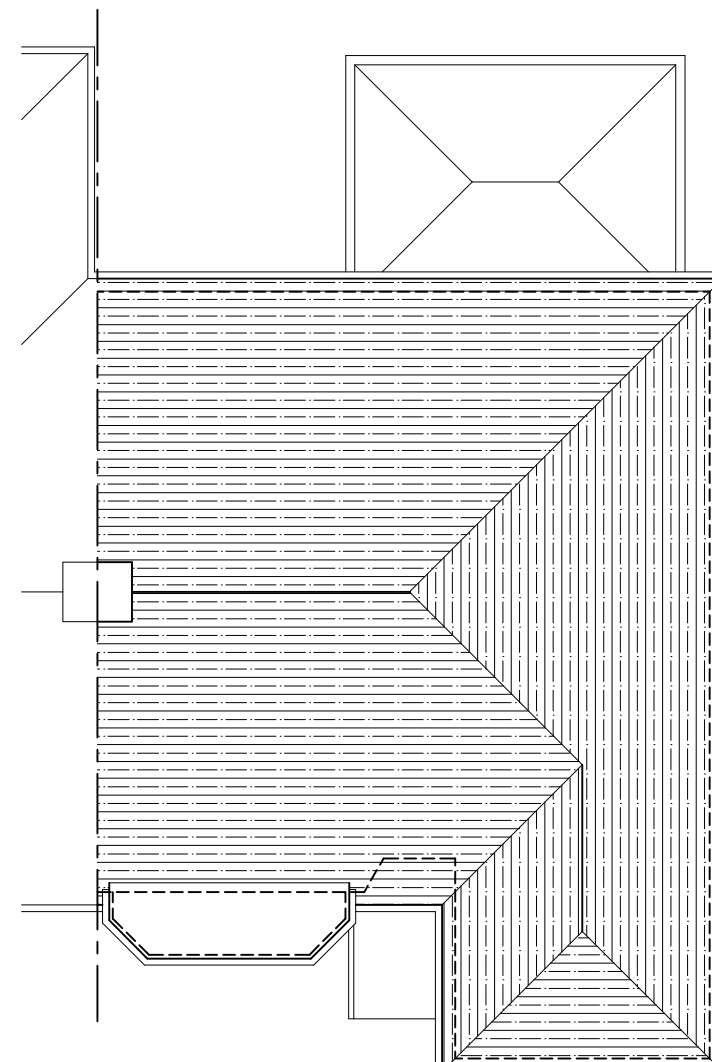


Existing Roof Plan
Scale 1:100

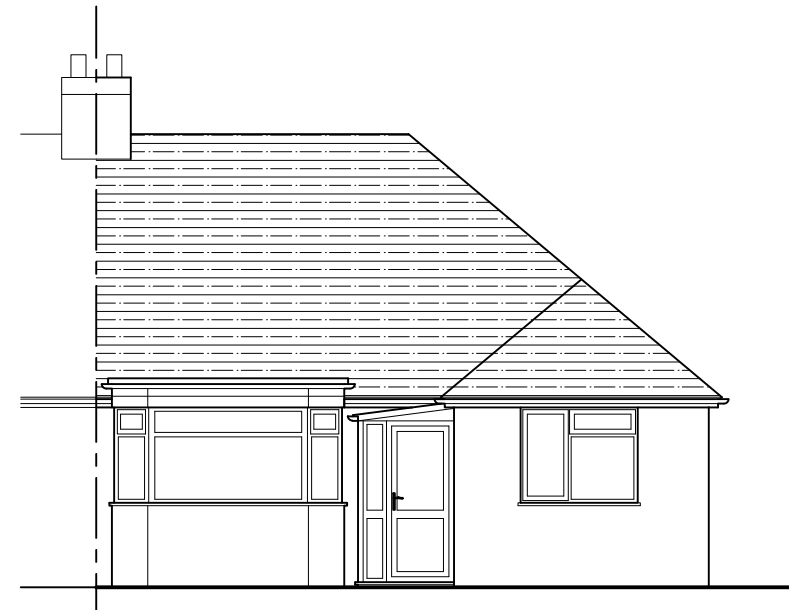

Existing Front (south) Elevation
Scale 1:100

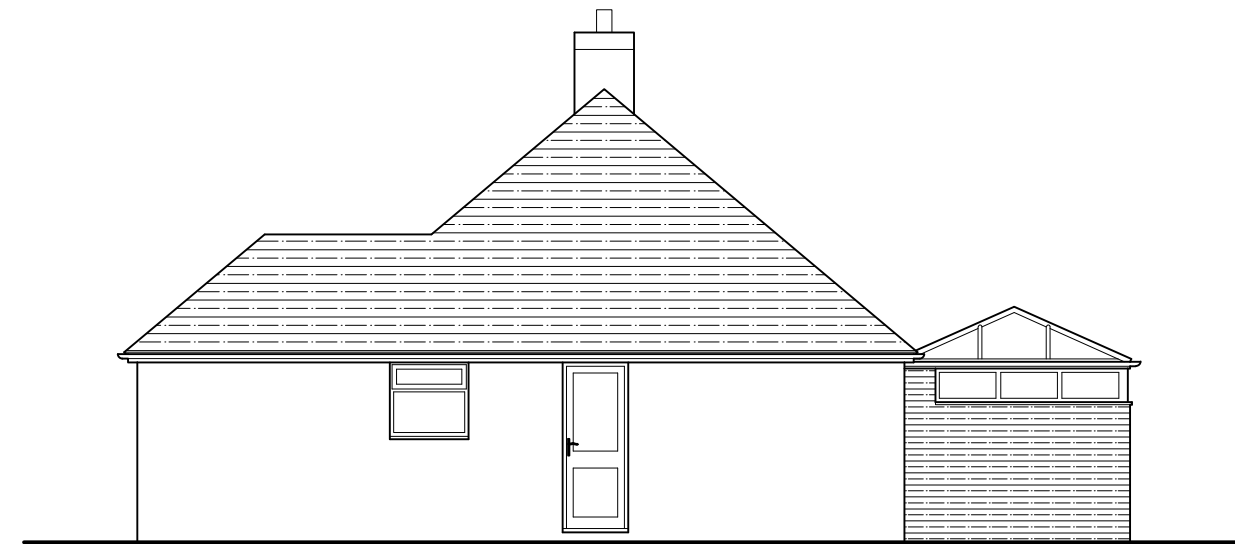

Existing Side (east) Elevation
Scale 1:100

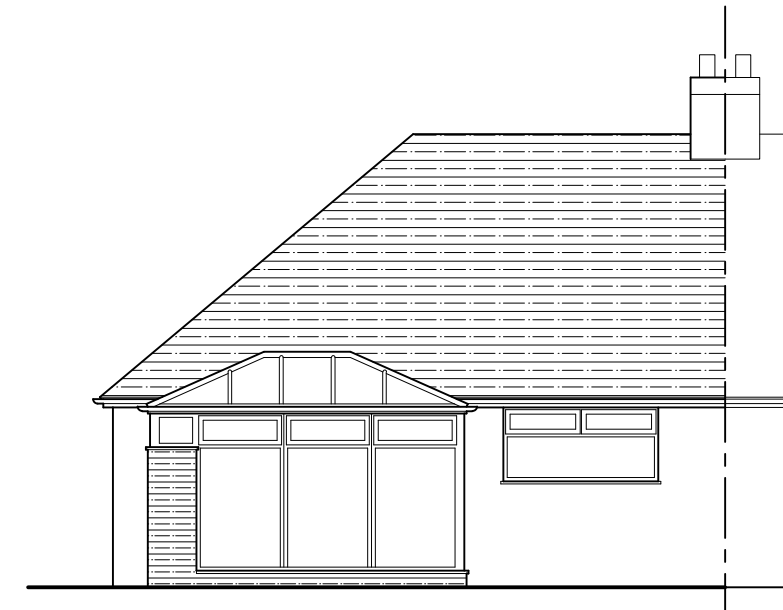

Existing Rear (north) Elevation
Scale 1:100

B	North arrows & scale bar added.	13.10.26
A	GF bathroom door reduced, FF storage door added, pocket door added to dressing room.	08.09.26

Rev: Description: Date:

HORIZON DESIGN

ARCHITECTURAL TECHNOLOGY

Horizon Design Limited

4 High View

Worthing BN13 3DQ

01903 205868

info@horizon-design.co.uk

www.horizon-design.co.uk

Client:	Mr & Mrs French		
Project:	Loft Conversion & Alterations to: 27 Ingleside Crescent Lancing West Sussex BN15 8EN		
Drawing title:	Existing & Proposed Plans & Elevations, Proposed GA Section.		
Scale:	1:100 / 1:50 @ A1		
Date:	03.09.26	Drawn:	KWF
Drawing number:	3285-01	Revision:	B