

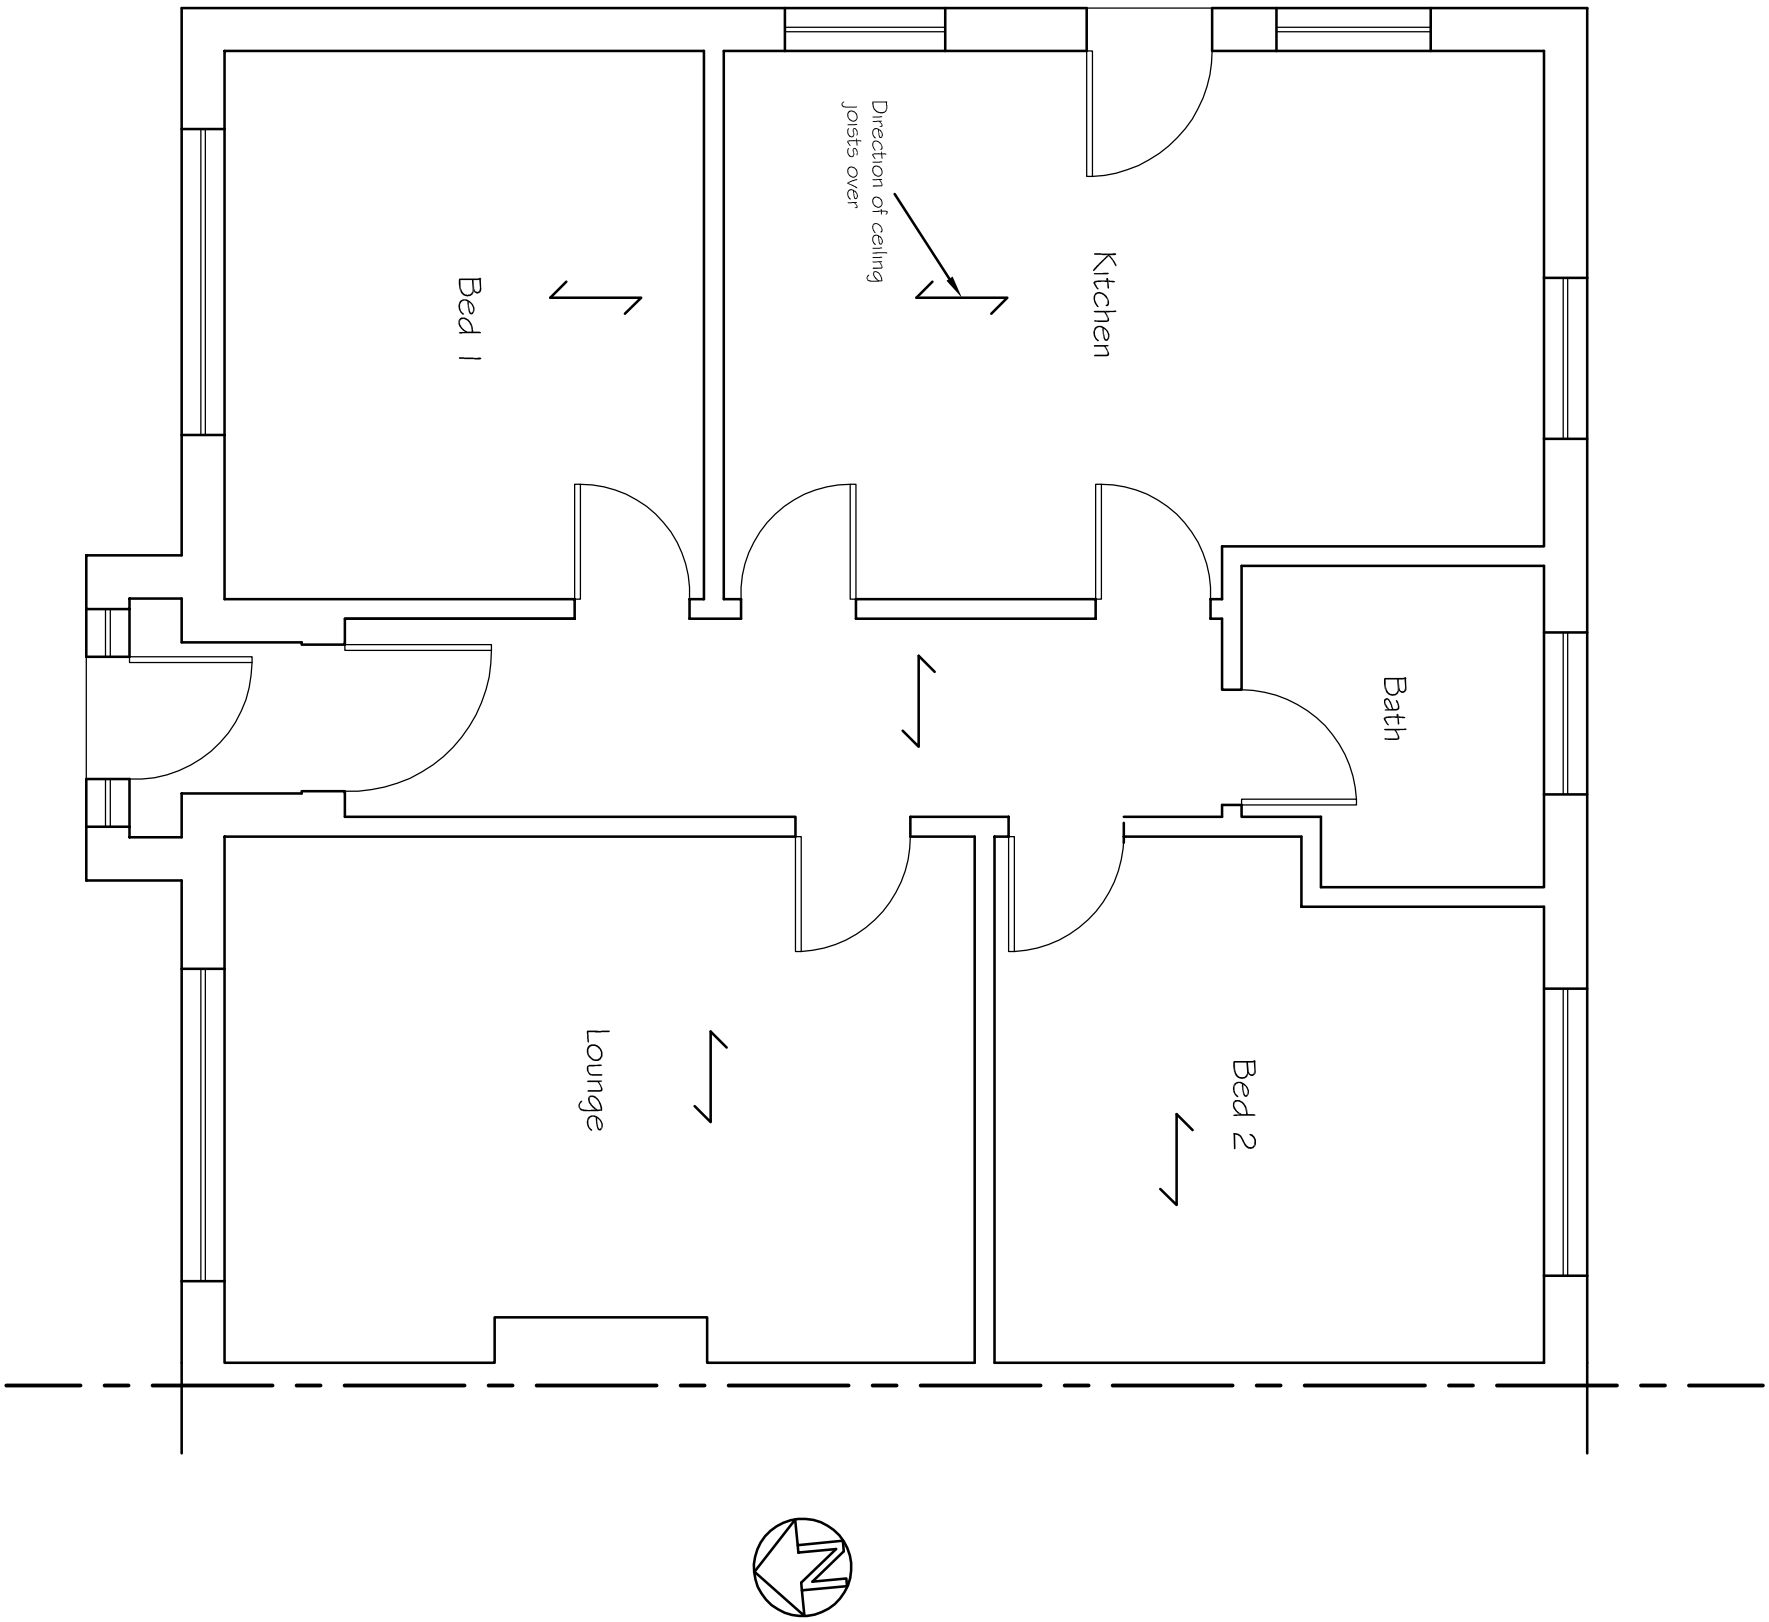
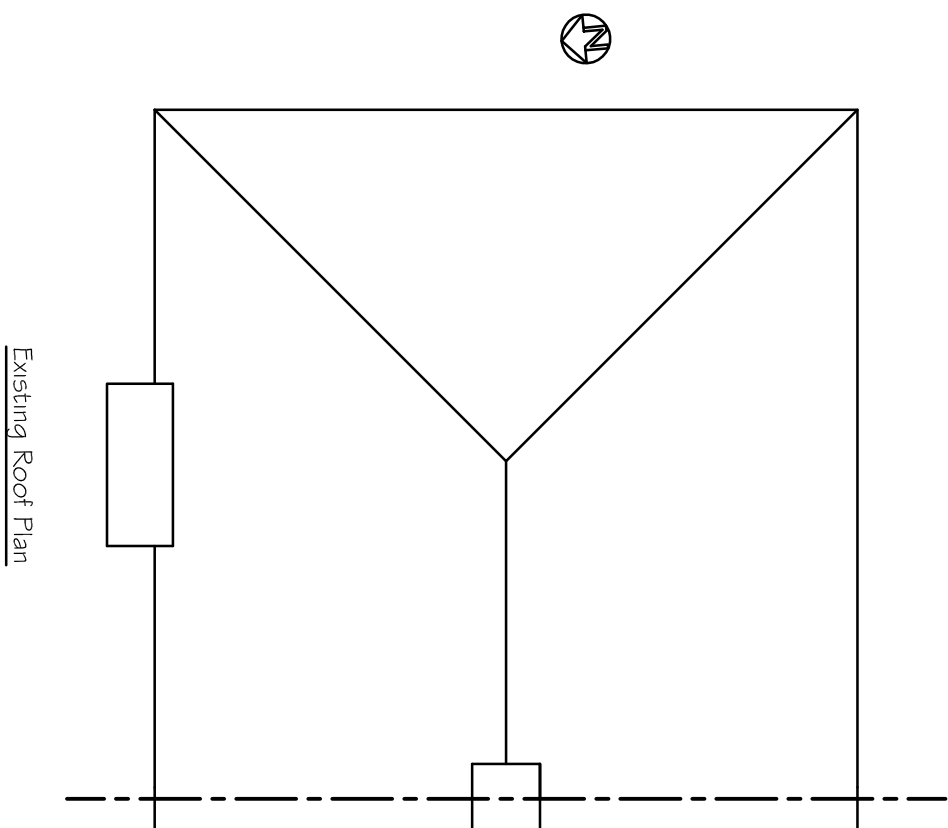
 
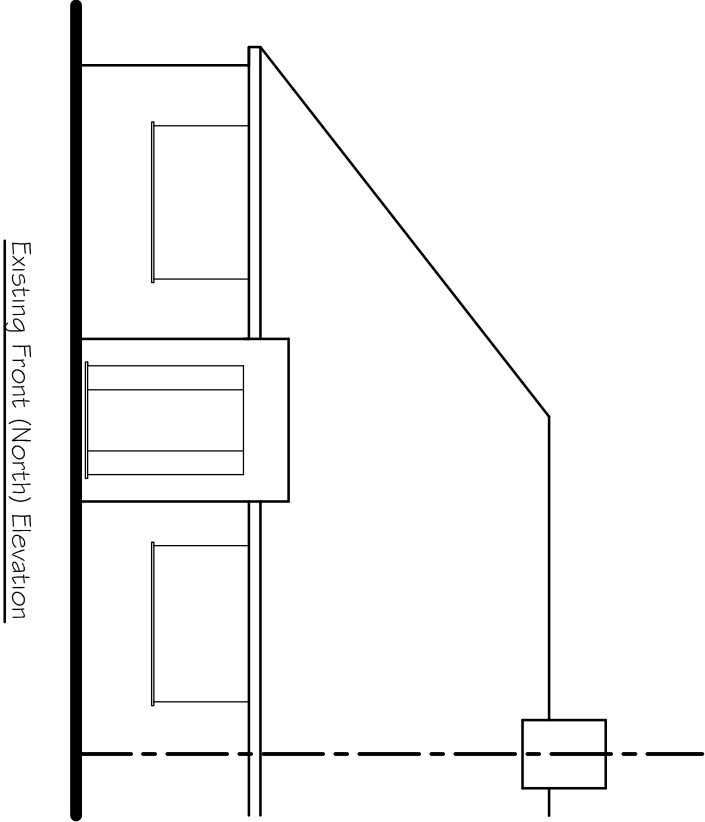
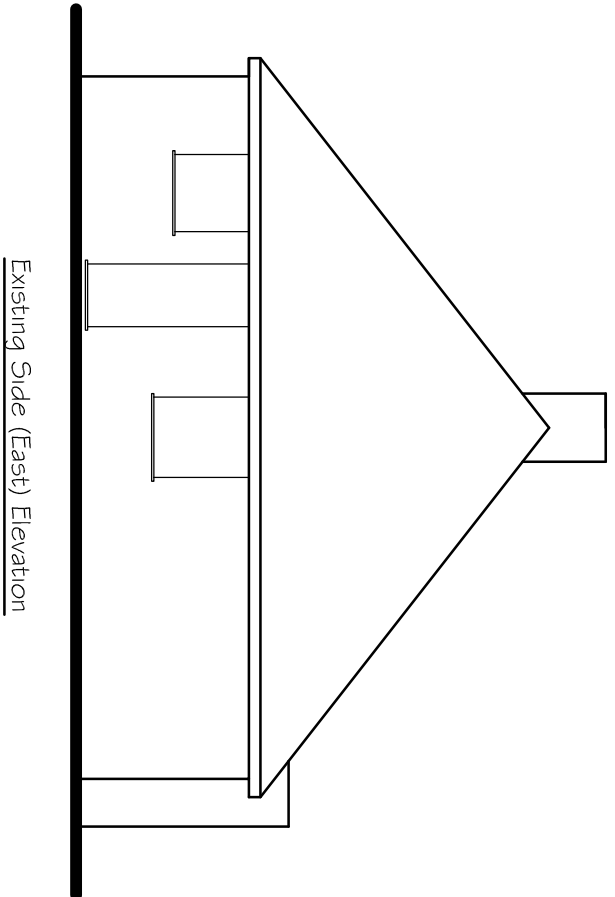


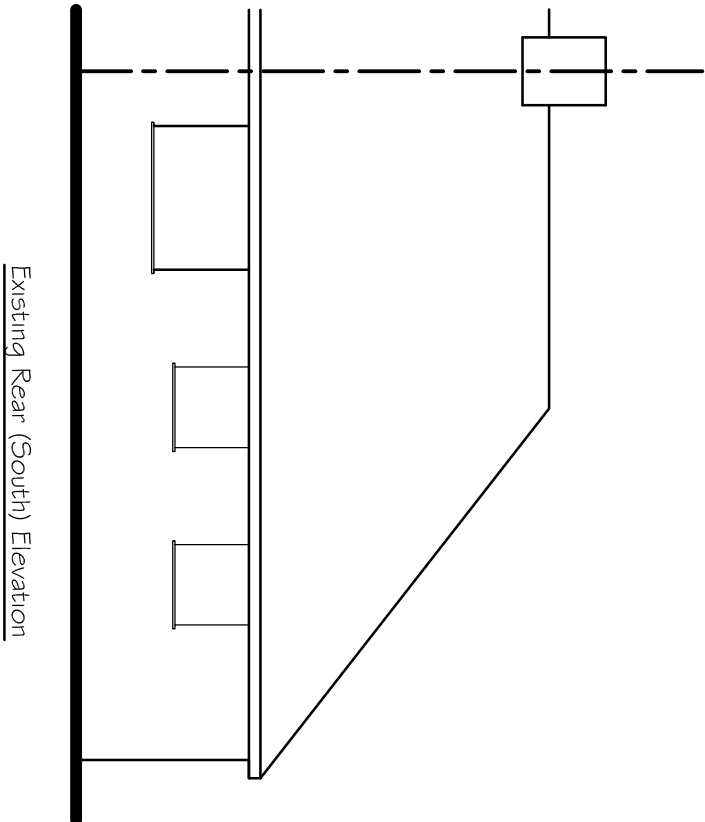

Existing Ground Floor Plan

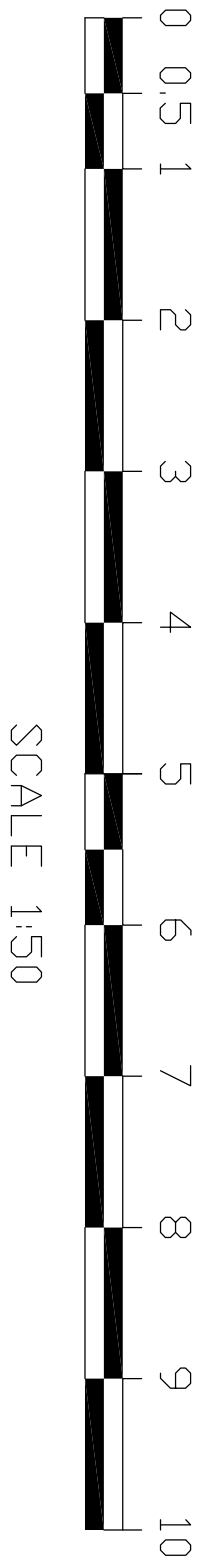

Tony Rogers
Building Consultants

Address: 40 Dawn Crescent, Upper Beeding
West Sussex, BN44 3WH

Telephone: 01903 815225 Fax: 01903 815225

Rev.	Date	Revision Description
A	Oct 2026	Chimney shown on roof plan

Client: Mr & Mrs D Horner

Address: 29 Beechwood Avenue
Worthing
West Sussex
BN13 2HR

Project: Proposed rooms in roof
with hip to gable and
rear dormer

Scale: 1:50 1:100
Paper Size A1

Date: June 2022

Drawing No: 22/1508/01

Drawn By: AWR Revision: A