


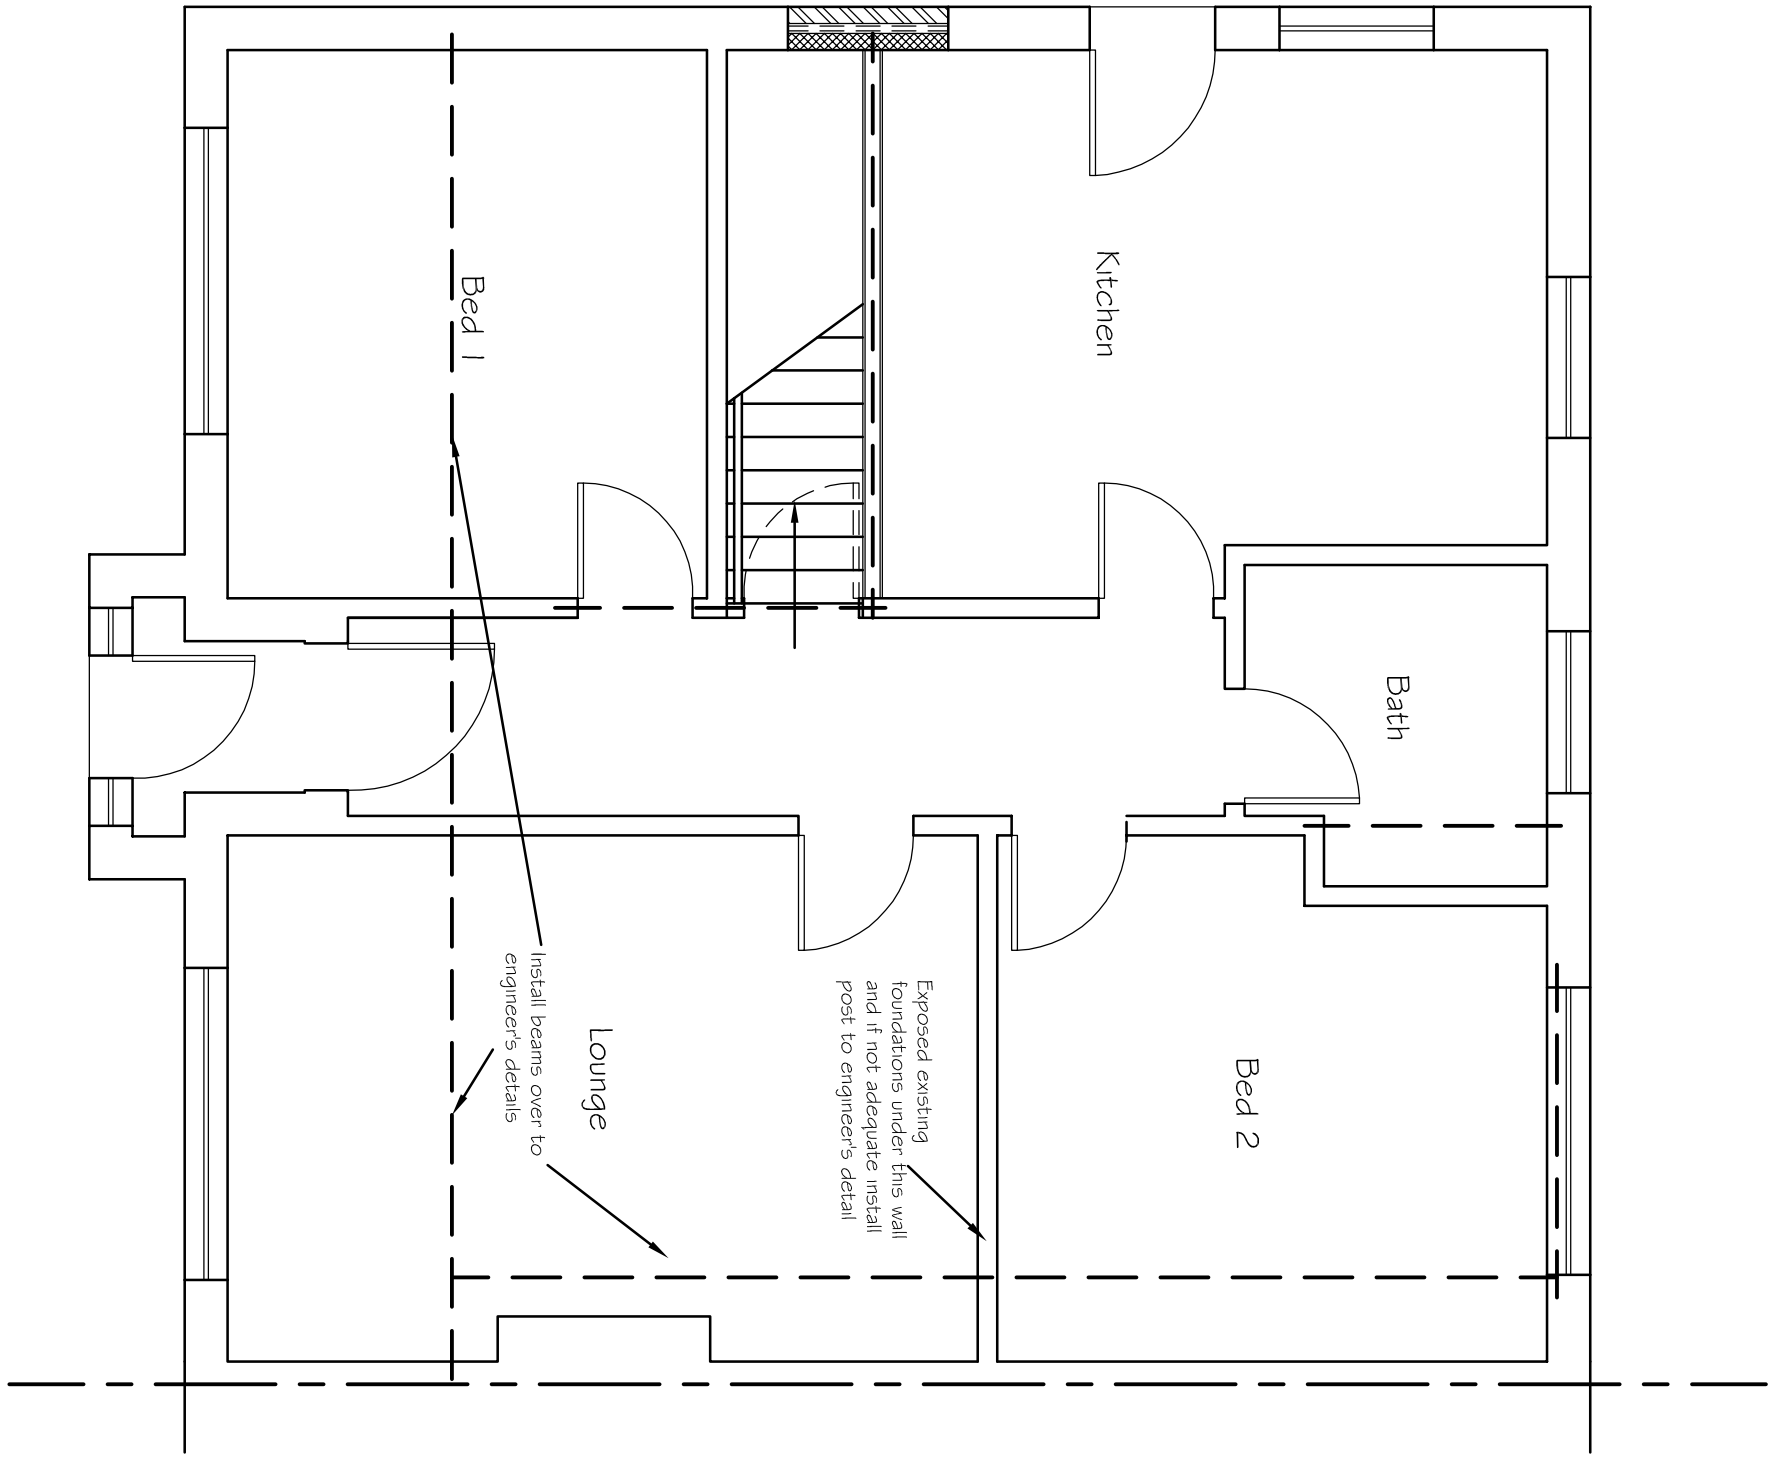


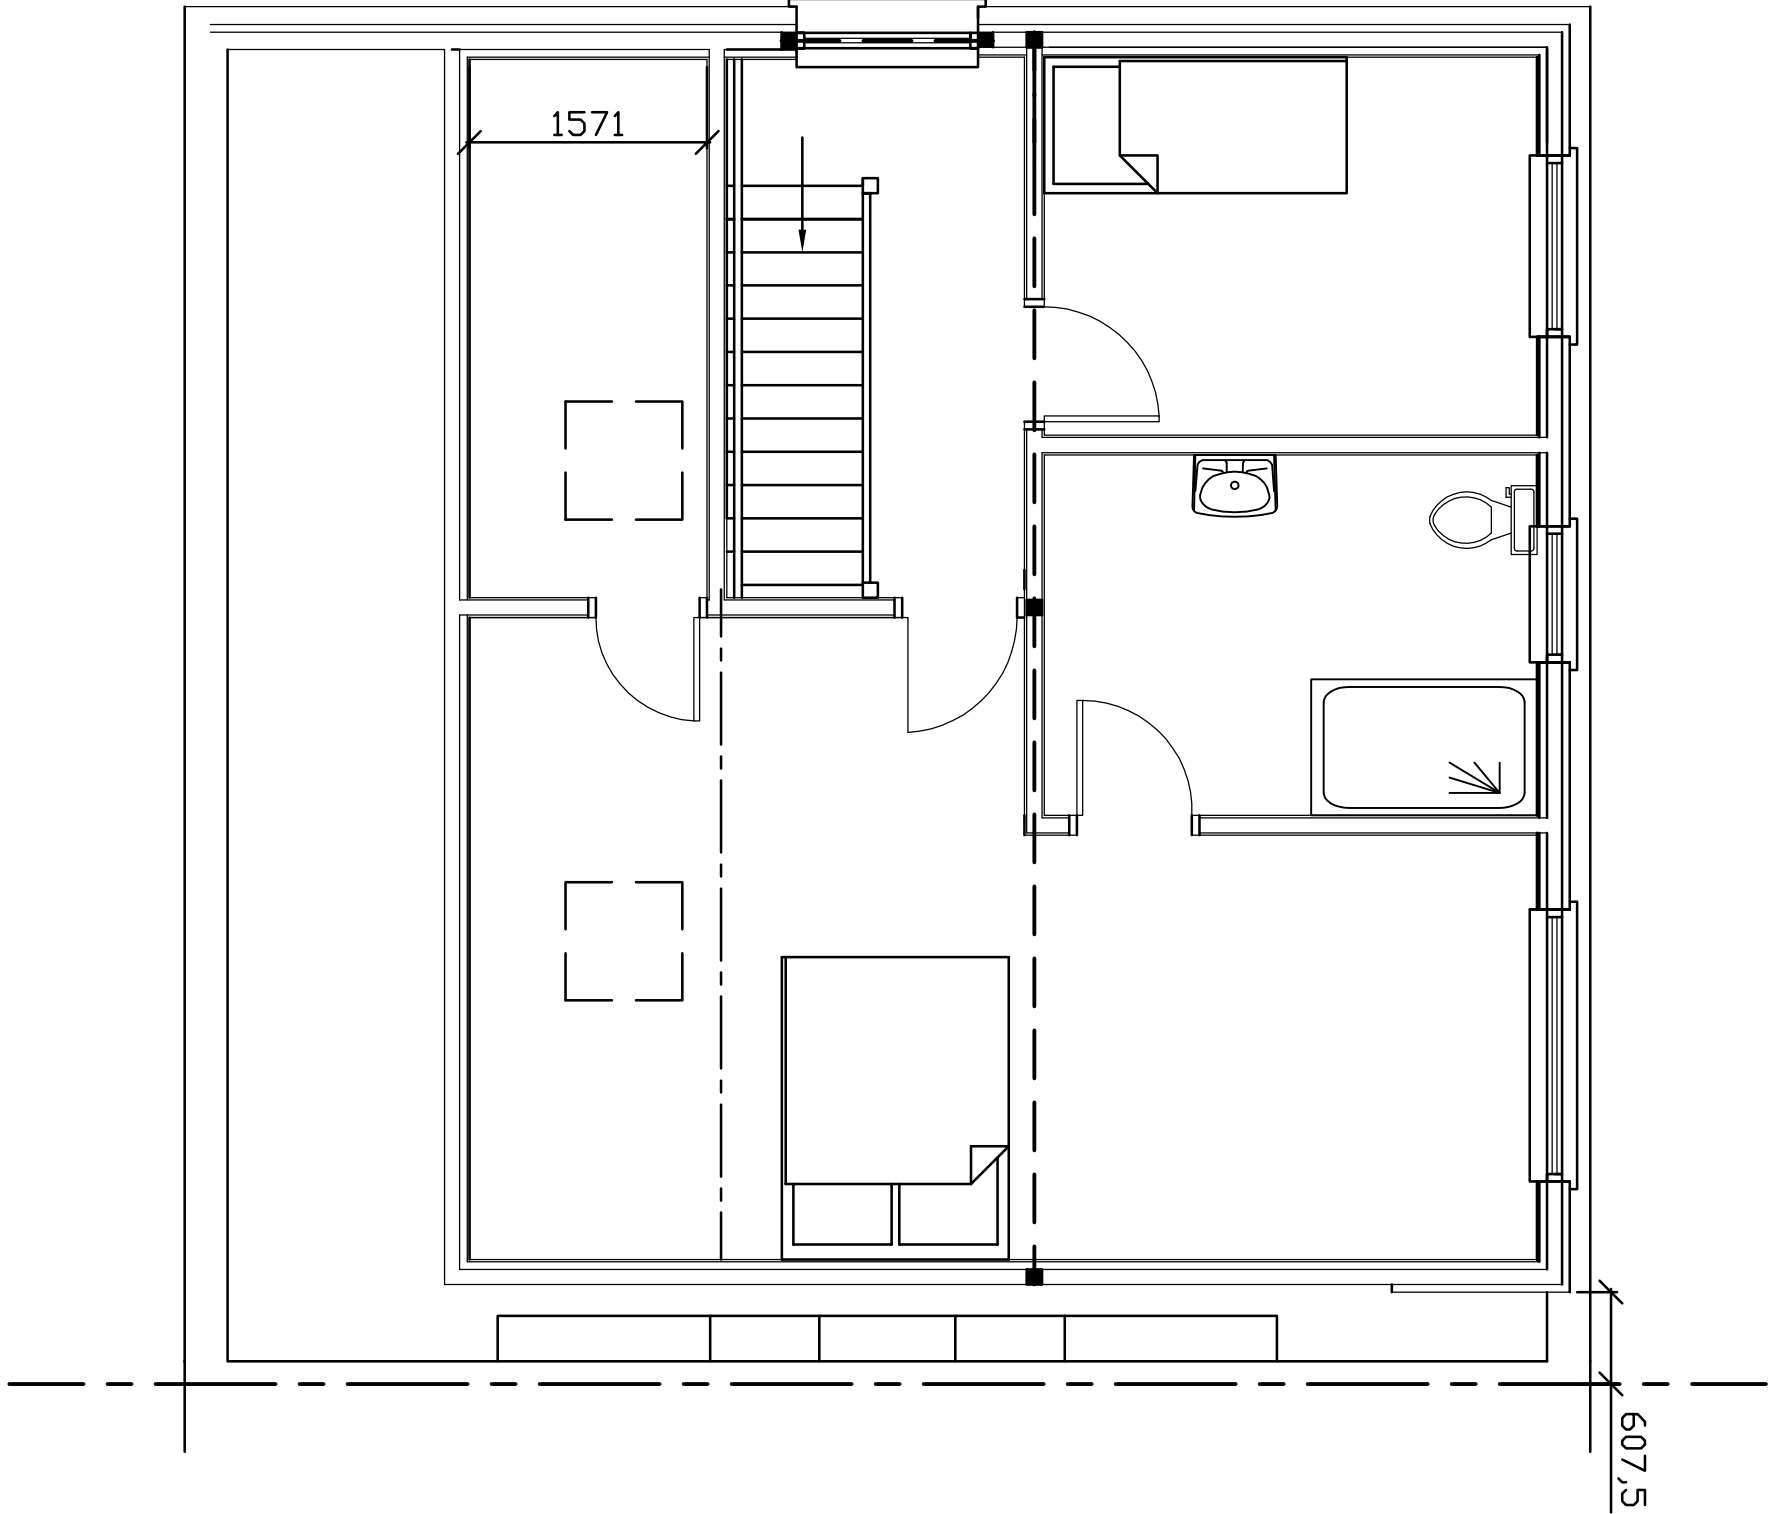







Proposed Ground Floor Plan

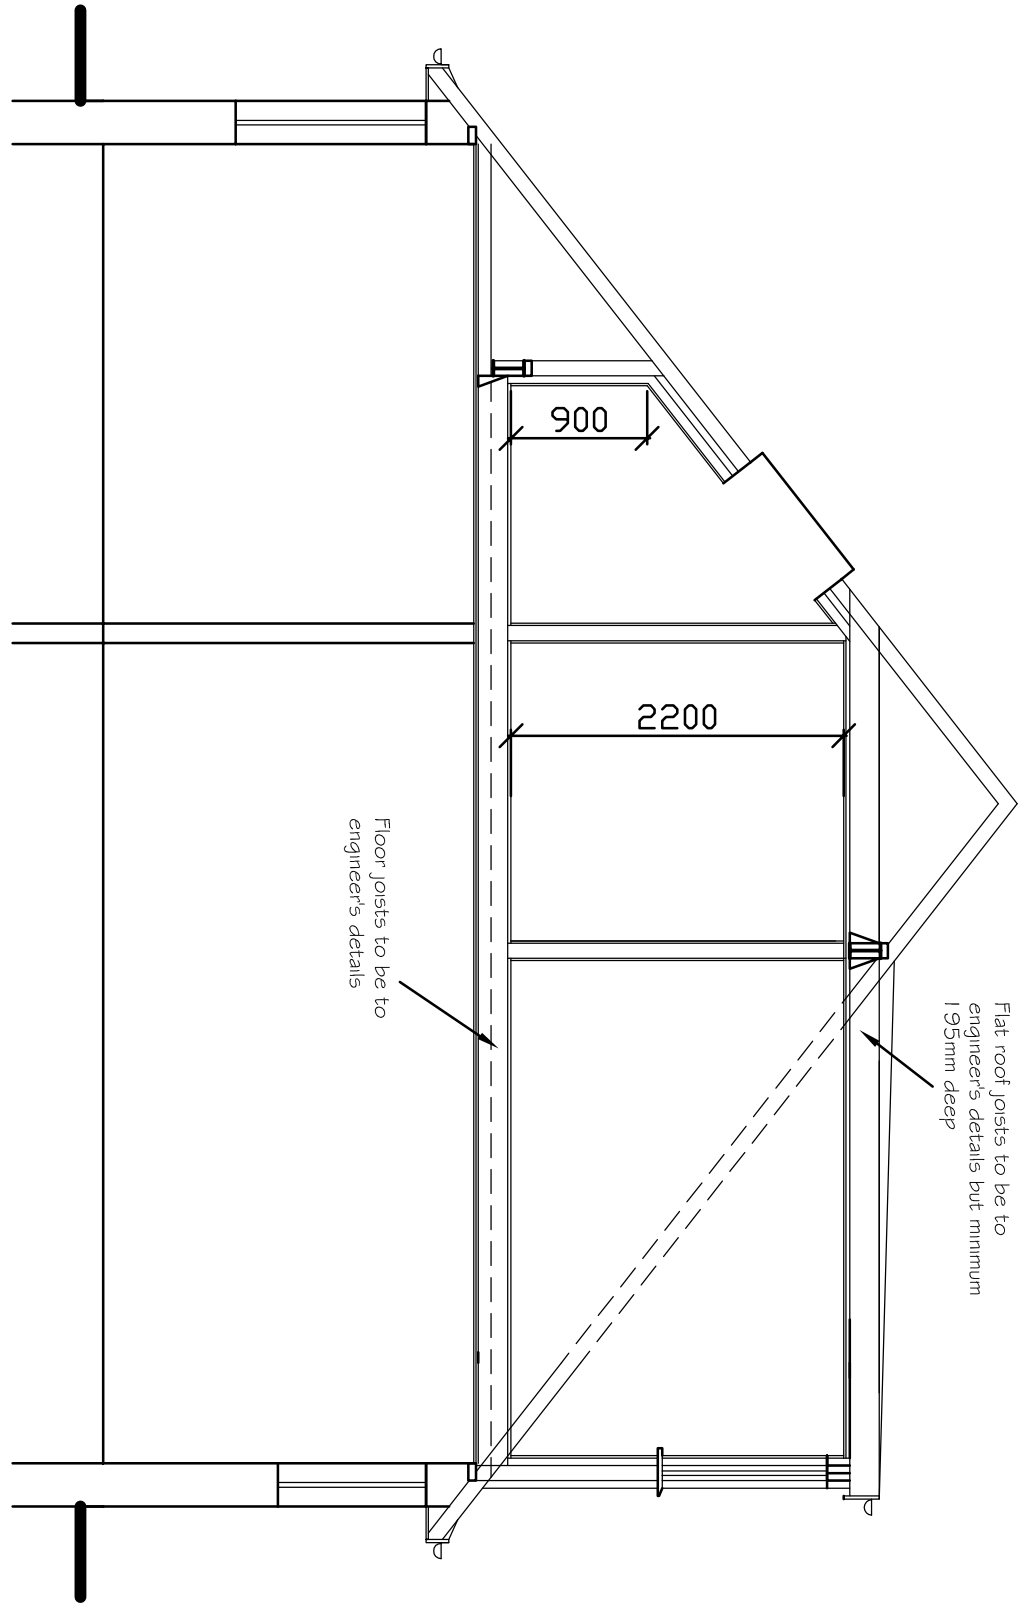

Proposed First Floor Plan

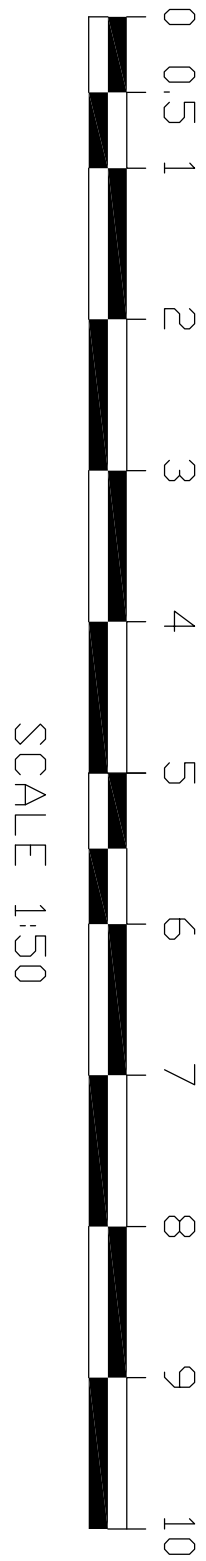

Proposed Section

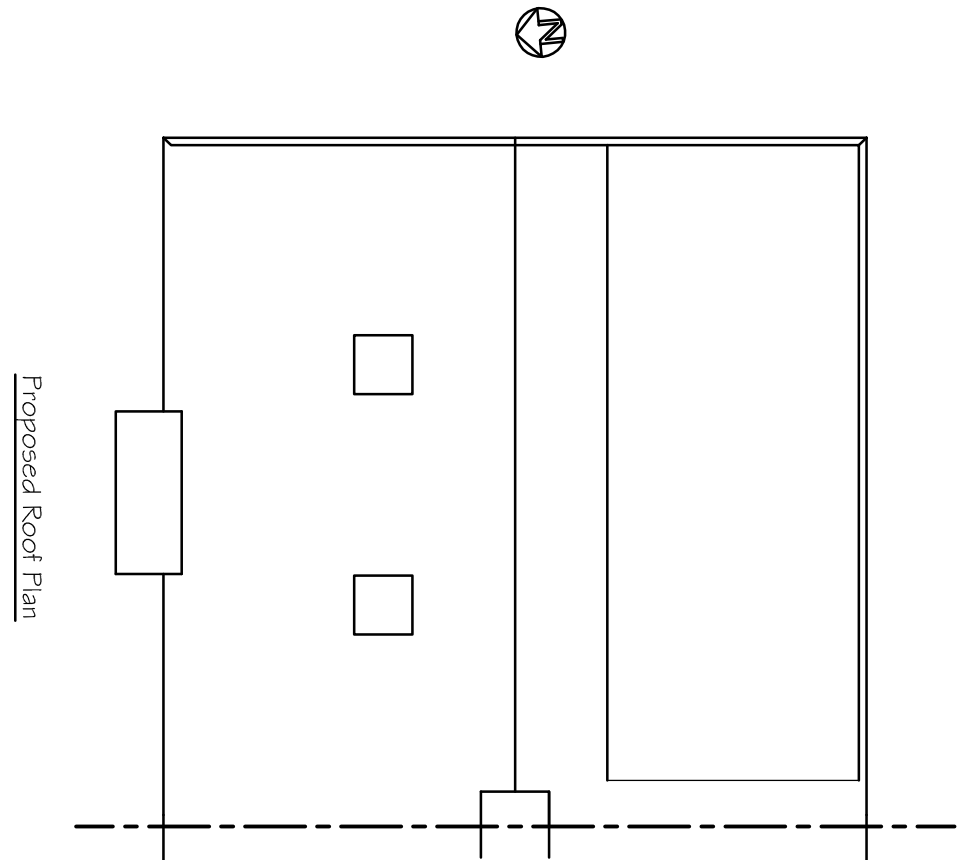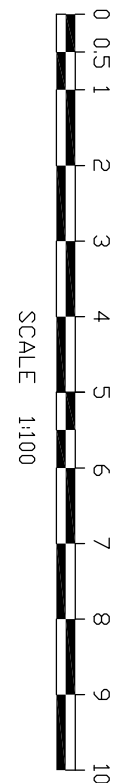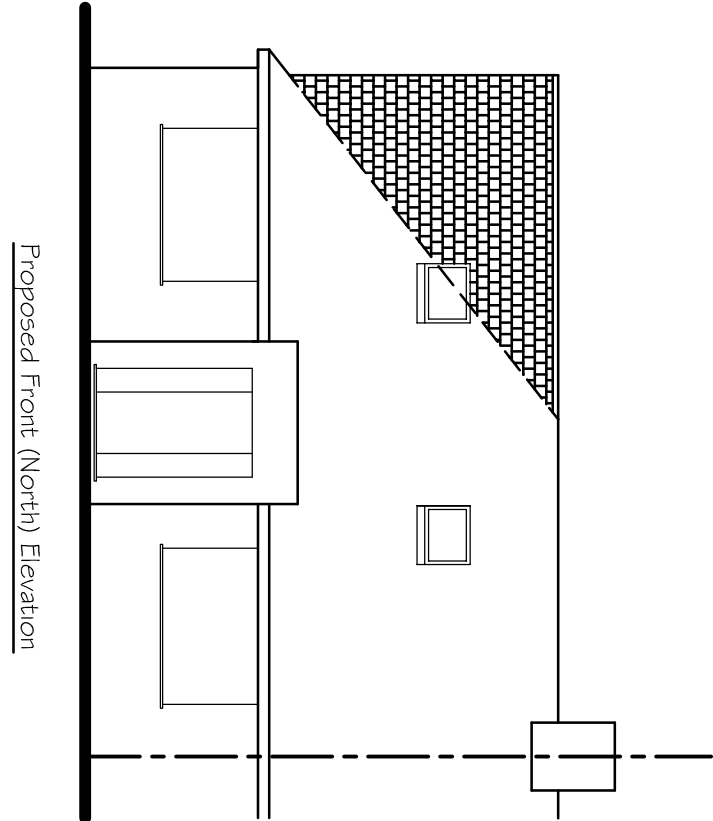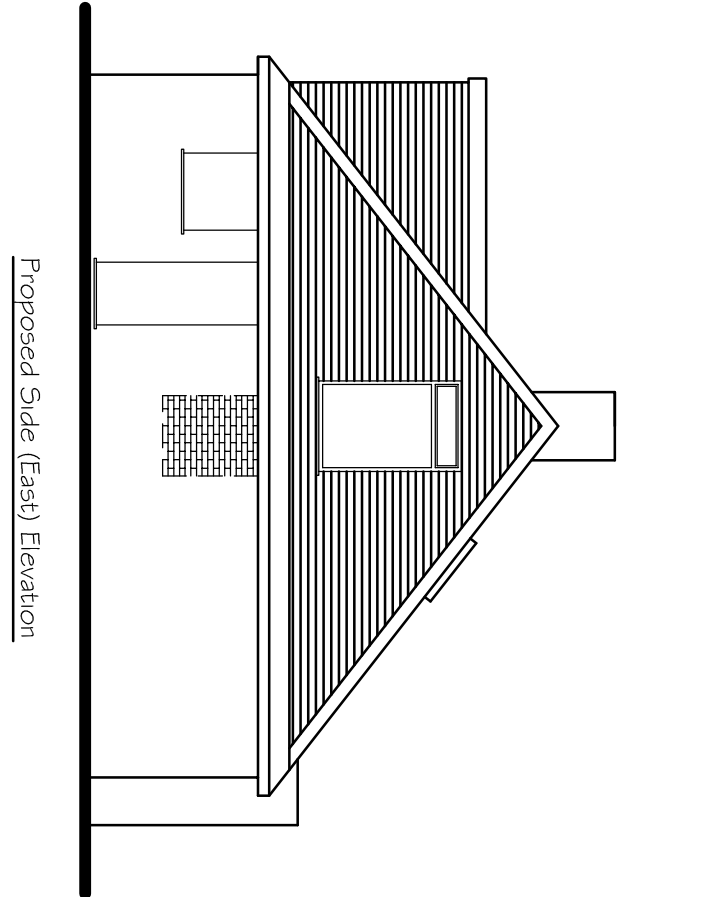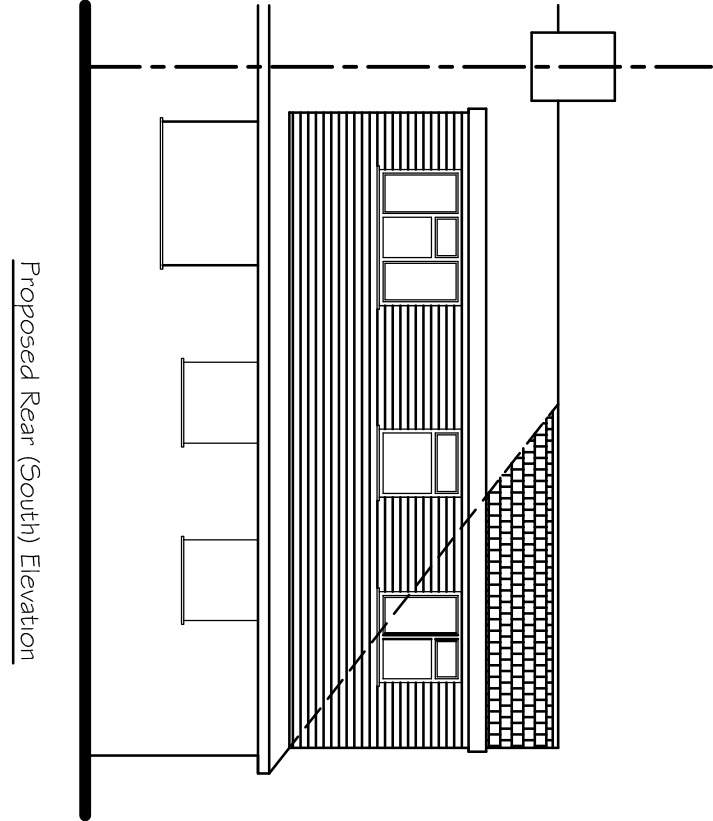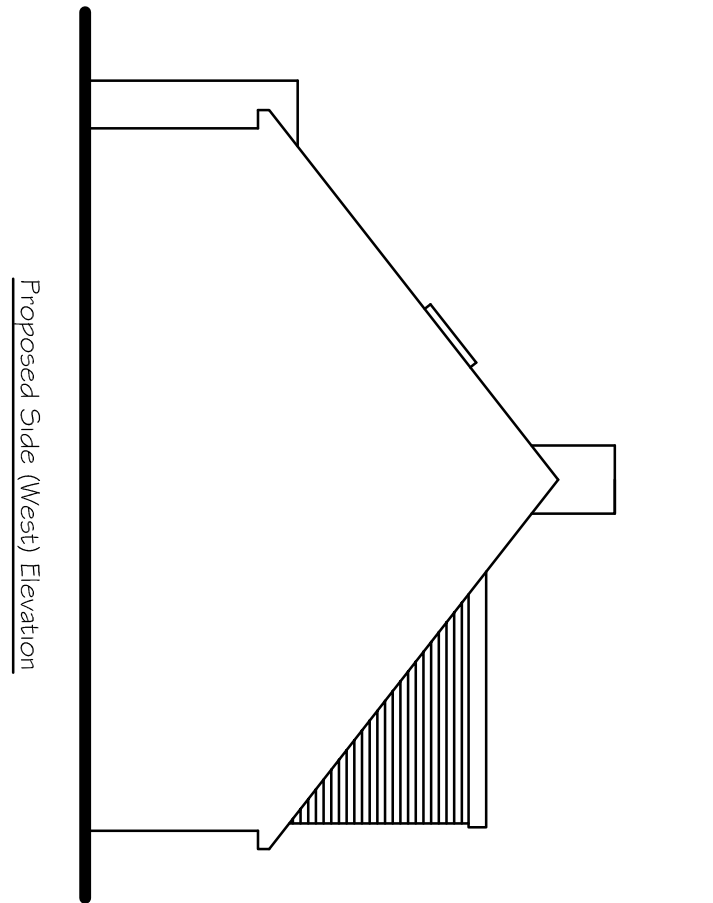

Tony Rogers Building Consultants Address: 40 Dawn Crescent, Upper Beeding West Sussex, BN44 3WH Telephone: 01903 815225 Fax: 01903 815225	
Rev: 6	Revision Description: 24/02/26 Changing shower on roof floor is window filled
Date:	
Client: Mr & Mrs D Horner	
Address: 29 Beechwood Avenue Worthing West Sussex BN13 2HR	
Project: Proposed rooms in roof with hip to gable and rear dormer	
Scale: 1:50 1:100	
Paper Size: A1	
Date: June 2022	
Drawing No: 22/1508/02	
Drawn By: AWR	Revision: A