



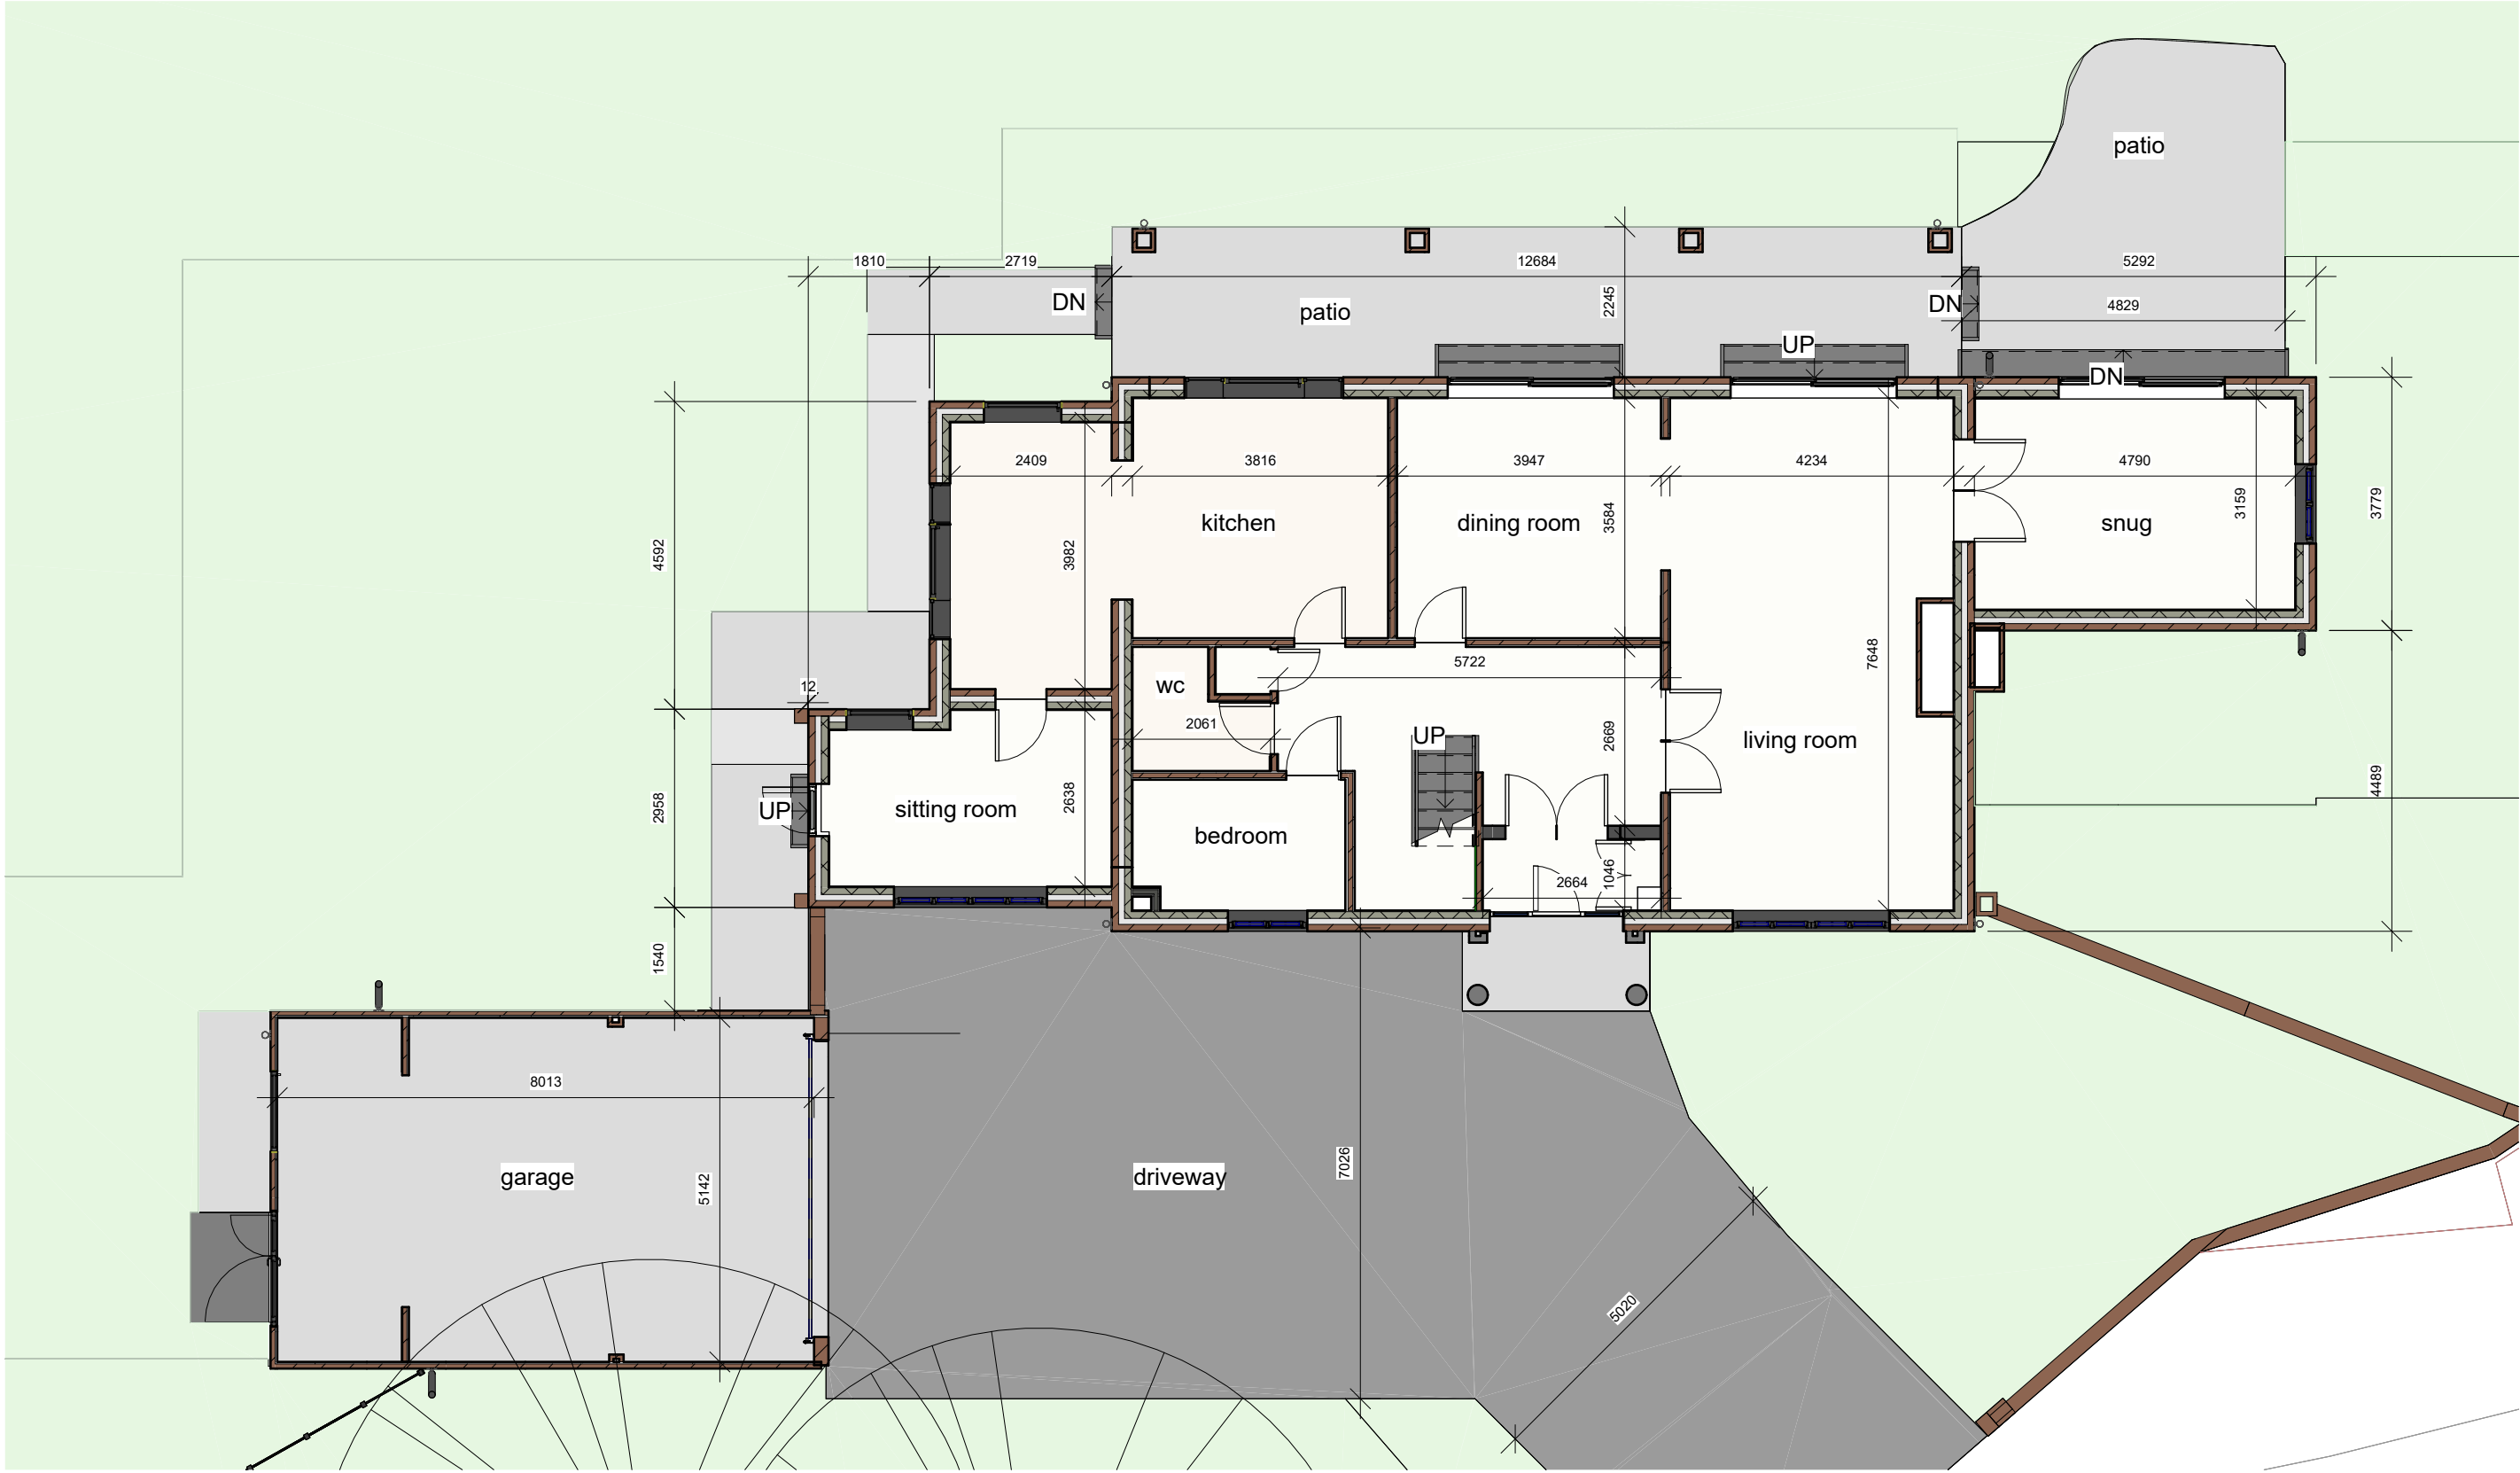

1 existing ground floor
1 : 100

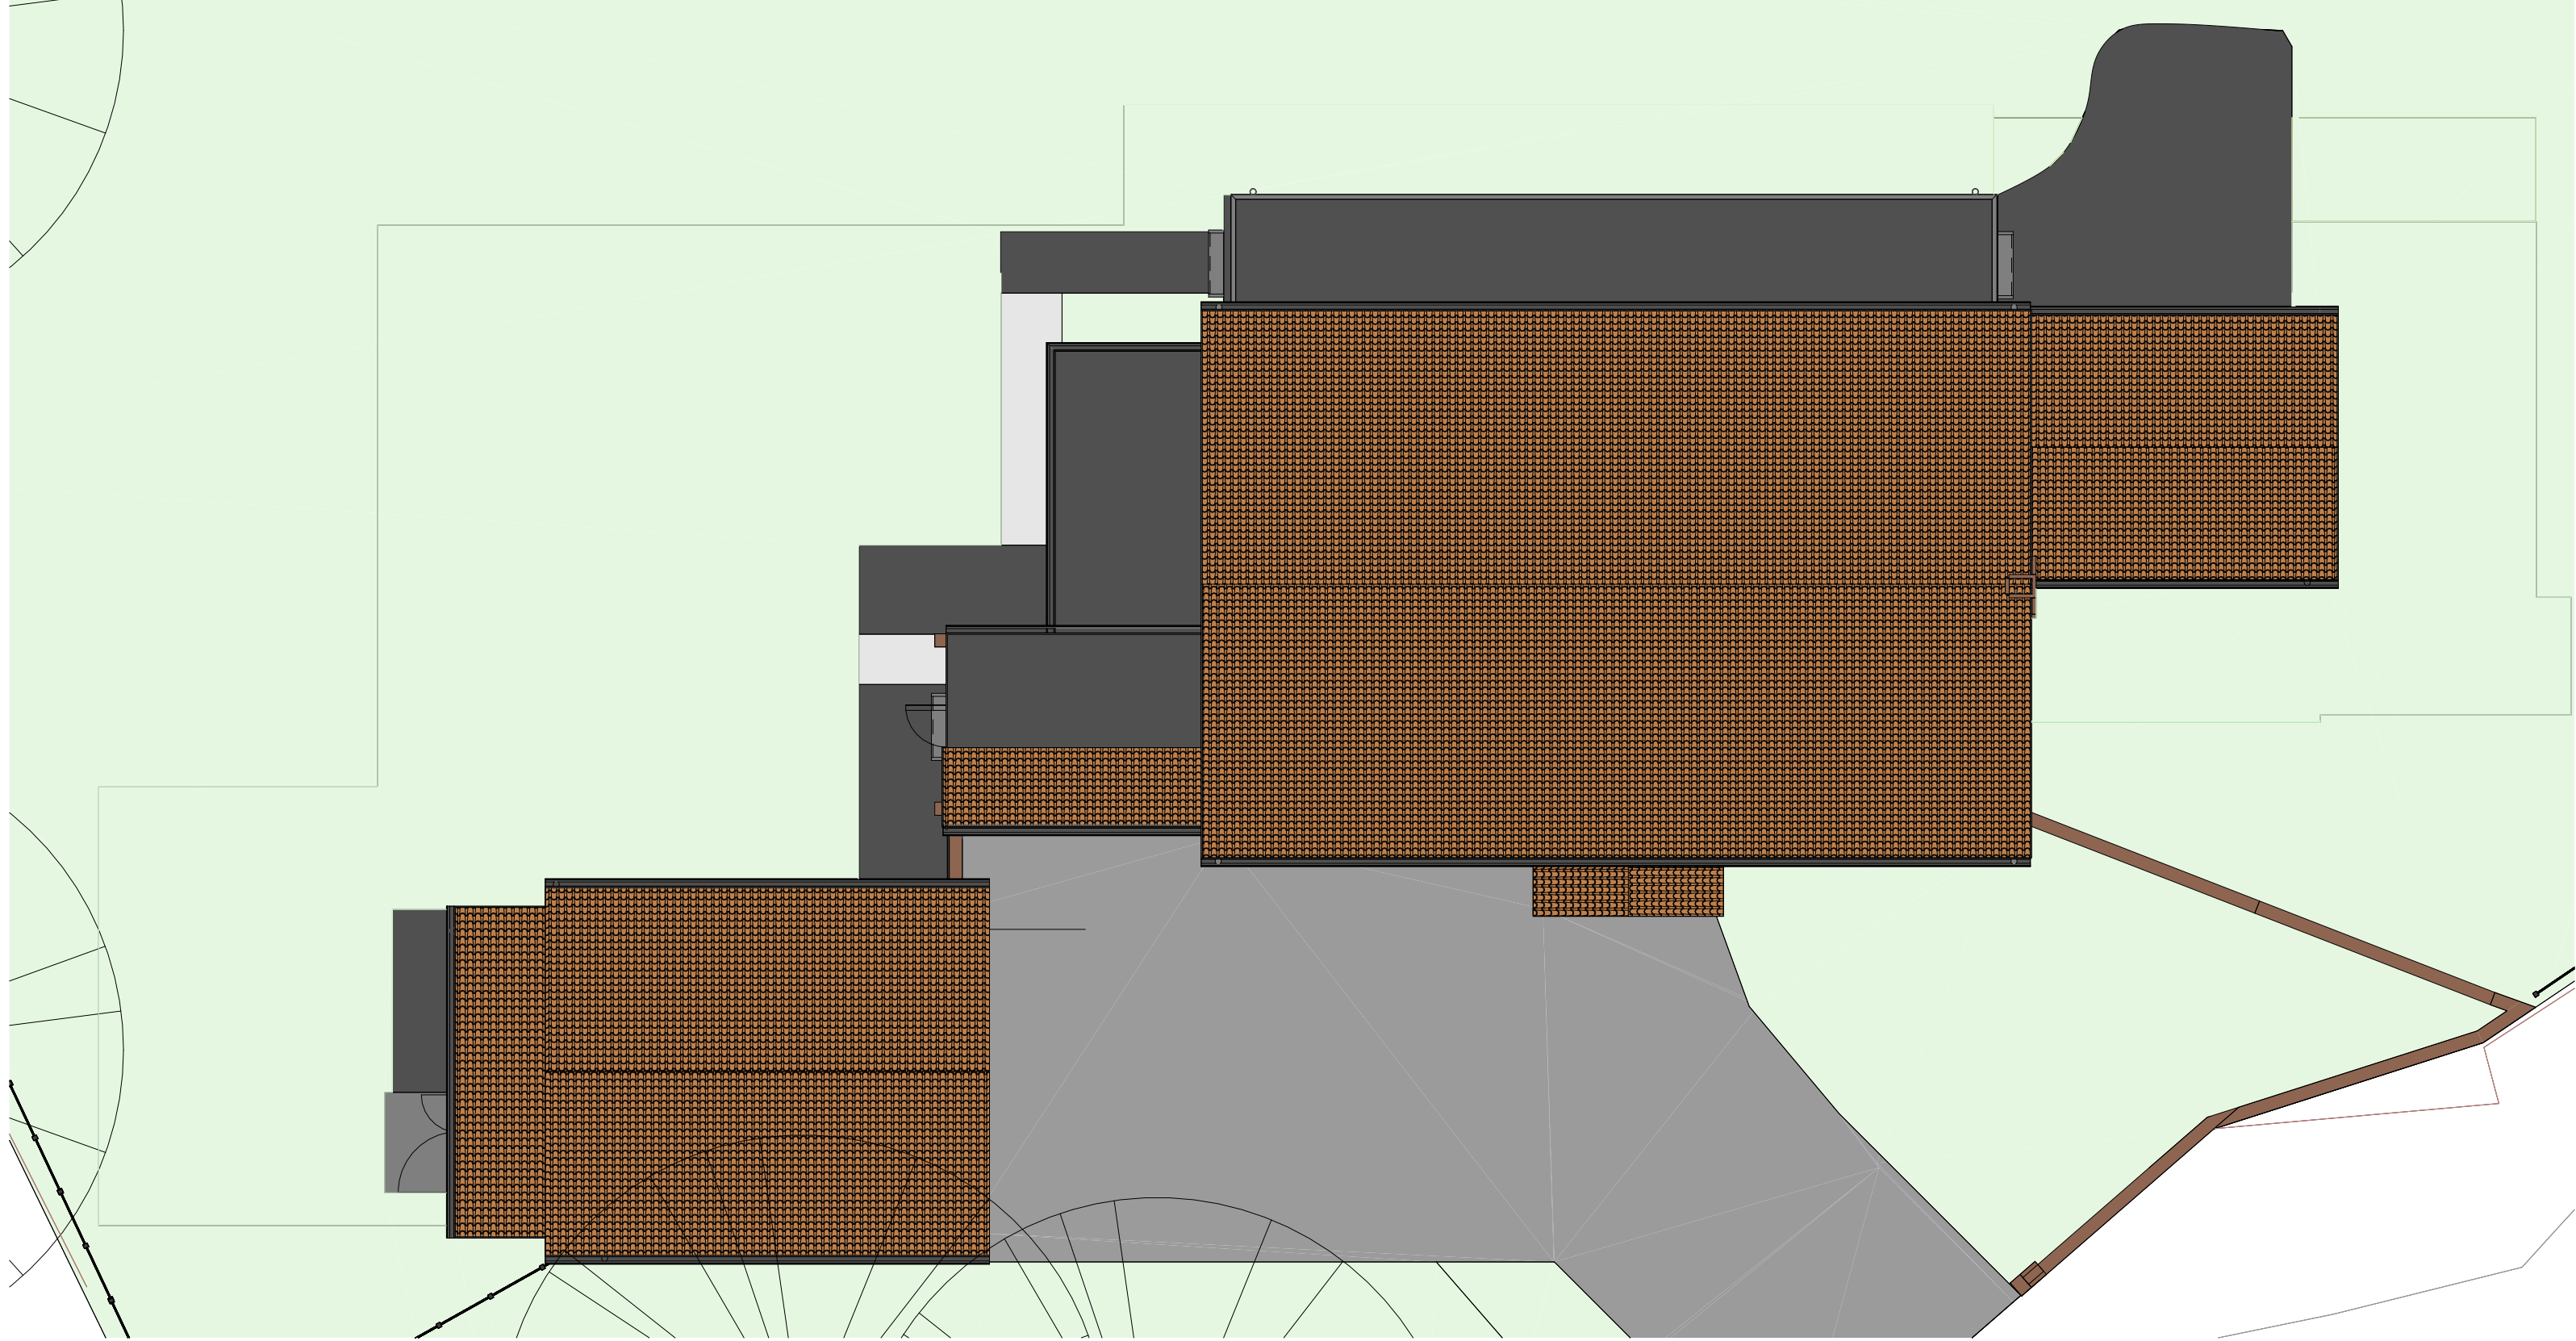

3 existing roof plan
1 : 100




2 existing first floor
1 : 100



- NOTES:**
1. All dimensions are in mm and must be checked on site.
 2. Drawings are to be read in conjunction with accompanying documents.
 3. Any errors or inaccuracies should be brought to the attention of Grumitt Wade Mason.

No.	Description	Date

Contact information
Unit 3, Tungsten Building, George Street
Portslade, Brighton, BN41 1RA
Tel: 01273 415940
Email: Aurelie@grumittwademason.com

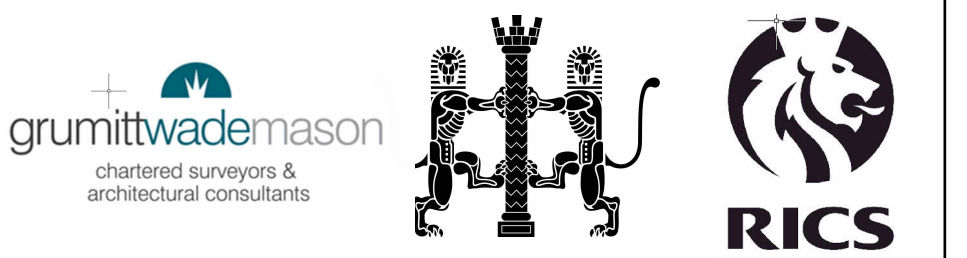

Gabi and Galvin Draper

53 Longlands rd Worthing

Project Number	1
Date	02/10/2026
Drawn By	AT

A102

Scale	1 : 100
-------	---------

