



1 proposed south elevation
1 : 100



2 proposed north elevation
1 : 100

0m 2m 4m 6m 8m 10m
VISUAL SCALE 1:100 @ A1

NOTES:

1. All dimensions are in mm and must be checked on site.
2. Drawings are to be read in conjunction with accompanying documents.
3. Any errors or inaccuracies should be brought to the attention of Grumitt Wade Mason.

No.	Description	Date

Contact information
Unit 3, Tungsten Building, George Street
Portslade, Brighton, BN41 1RA
Tel: 01273 415940
Email: Aurelie@grumittwademason.com



Gabi and Galvin Draper

53 Longlands rd Worthing


Project Number 1
Date 02/10/2026
Drawn By AT

A106 - proposed elevations

Scale 1 : 100



3 proposed west elevation
1 : 100

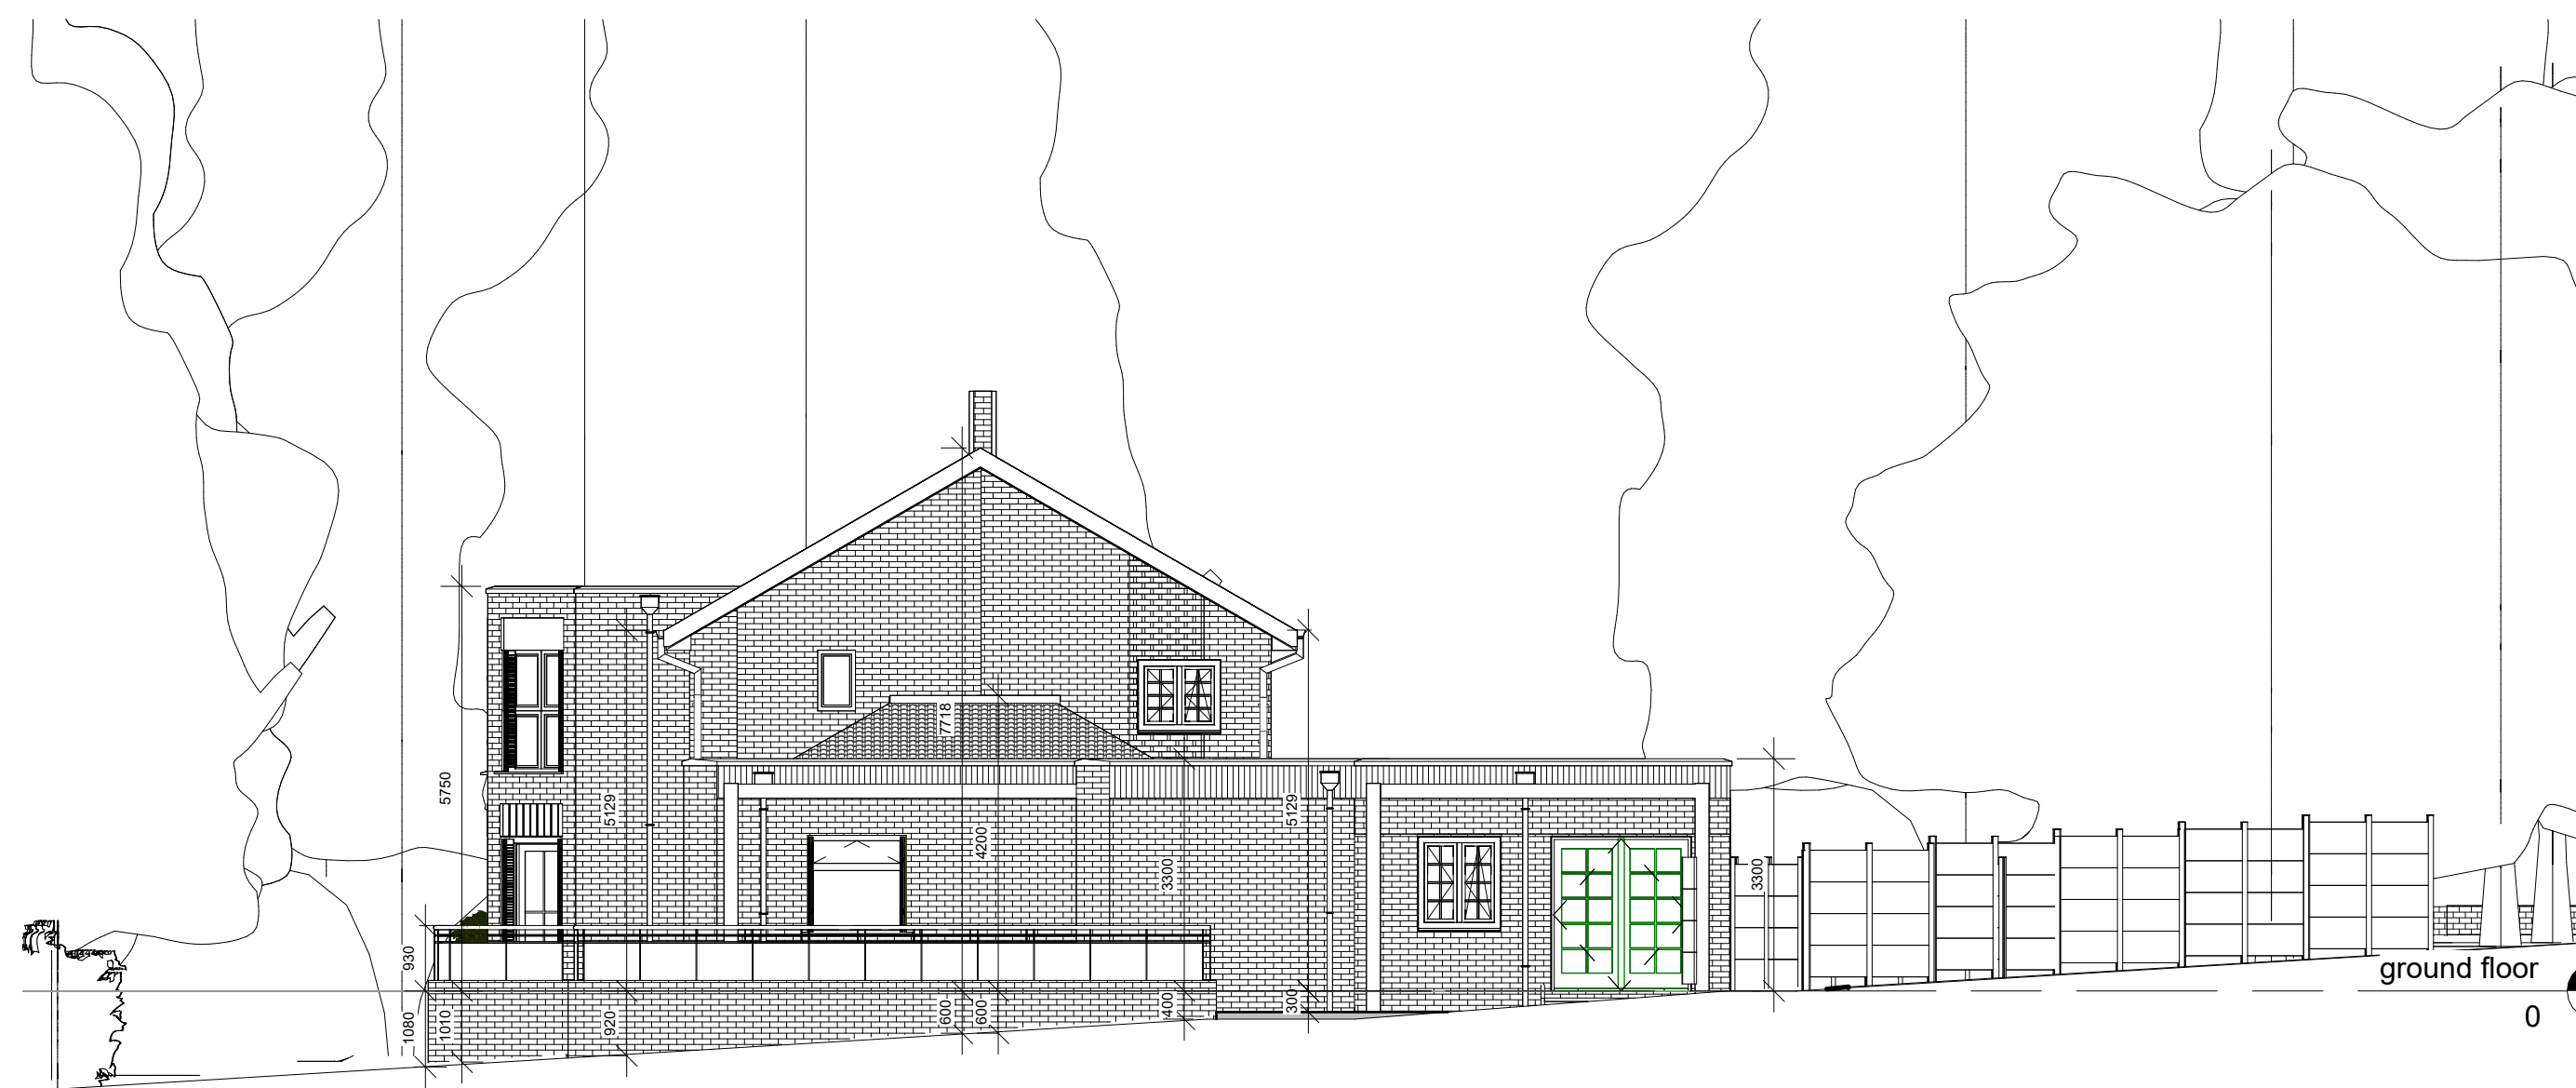

4 proposed east elevation
1 : 100