


This drawing is copyright and may not be copied or reproduced without the written consent of this practice


The contractor is responsible for setting out and must check all levels and dimensions prior to work being put in hand


The Architect is to be immediately notified of any suspect omissions or discrepancies

REV	DATE	COMMENT	REV BY
A 26.01.26		Amendments in response to conservation officer comments	FB

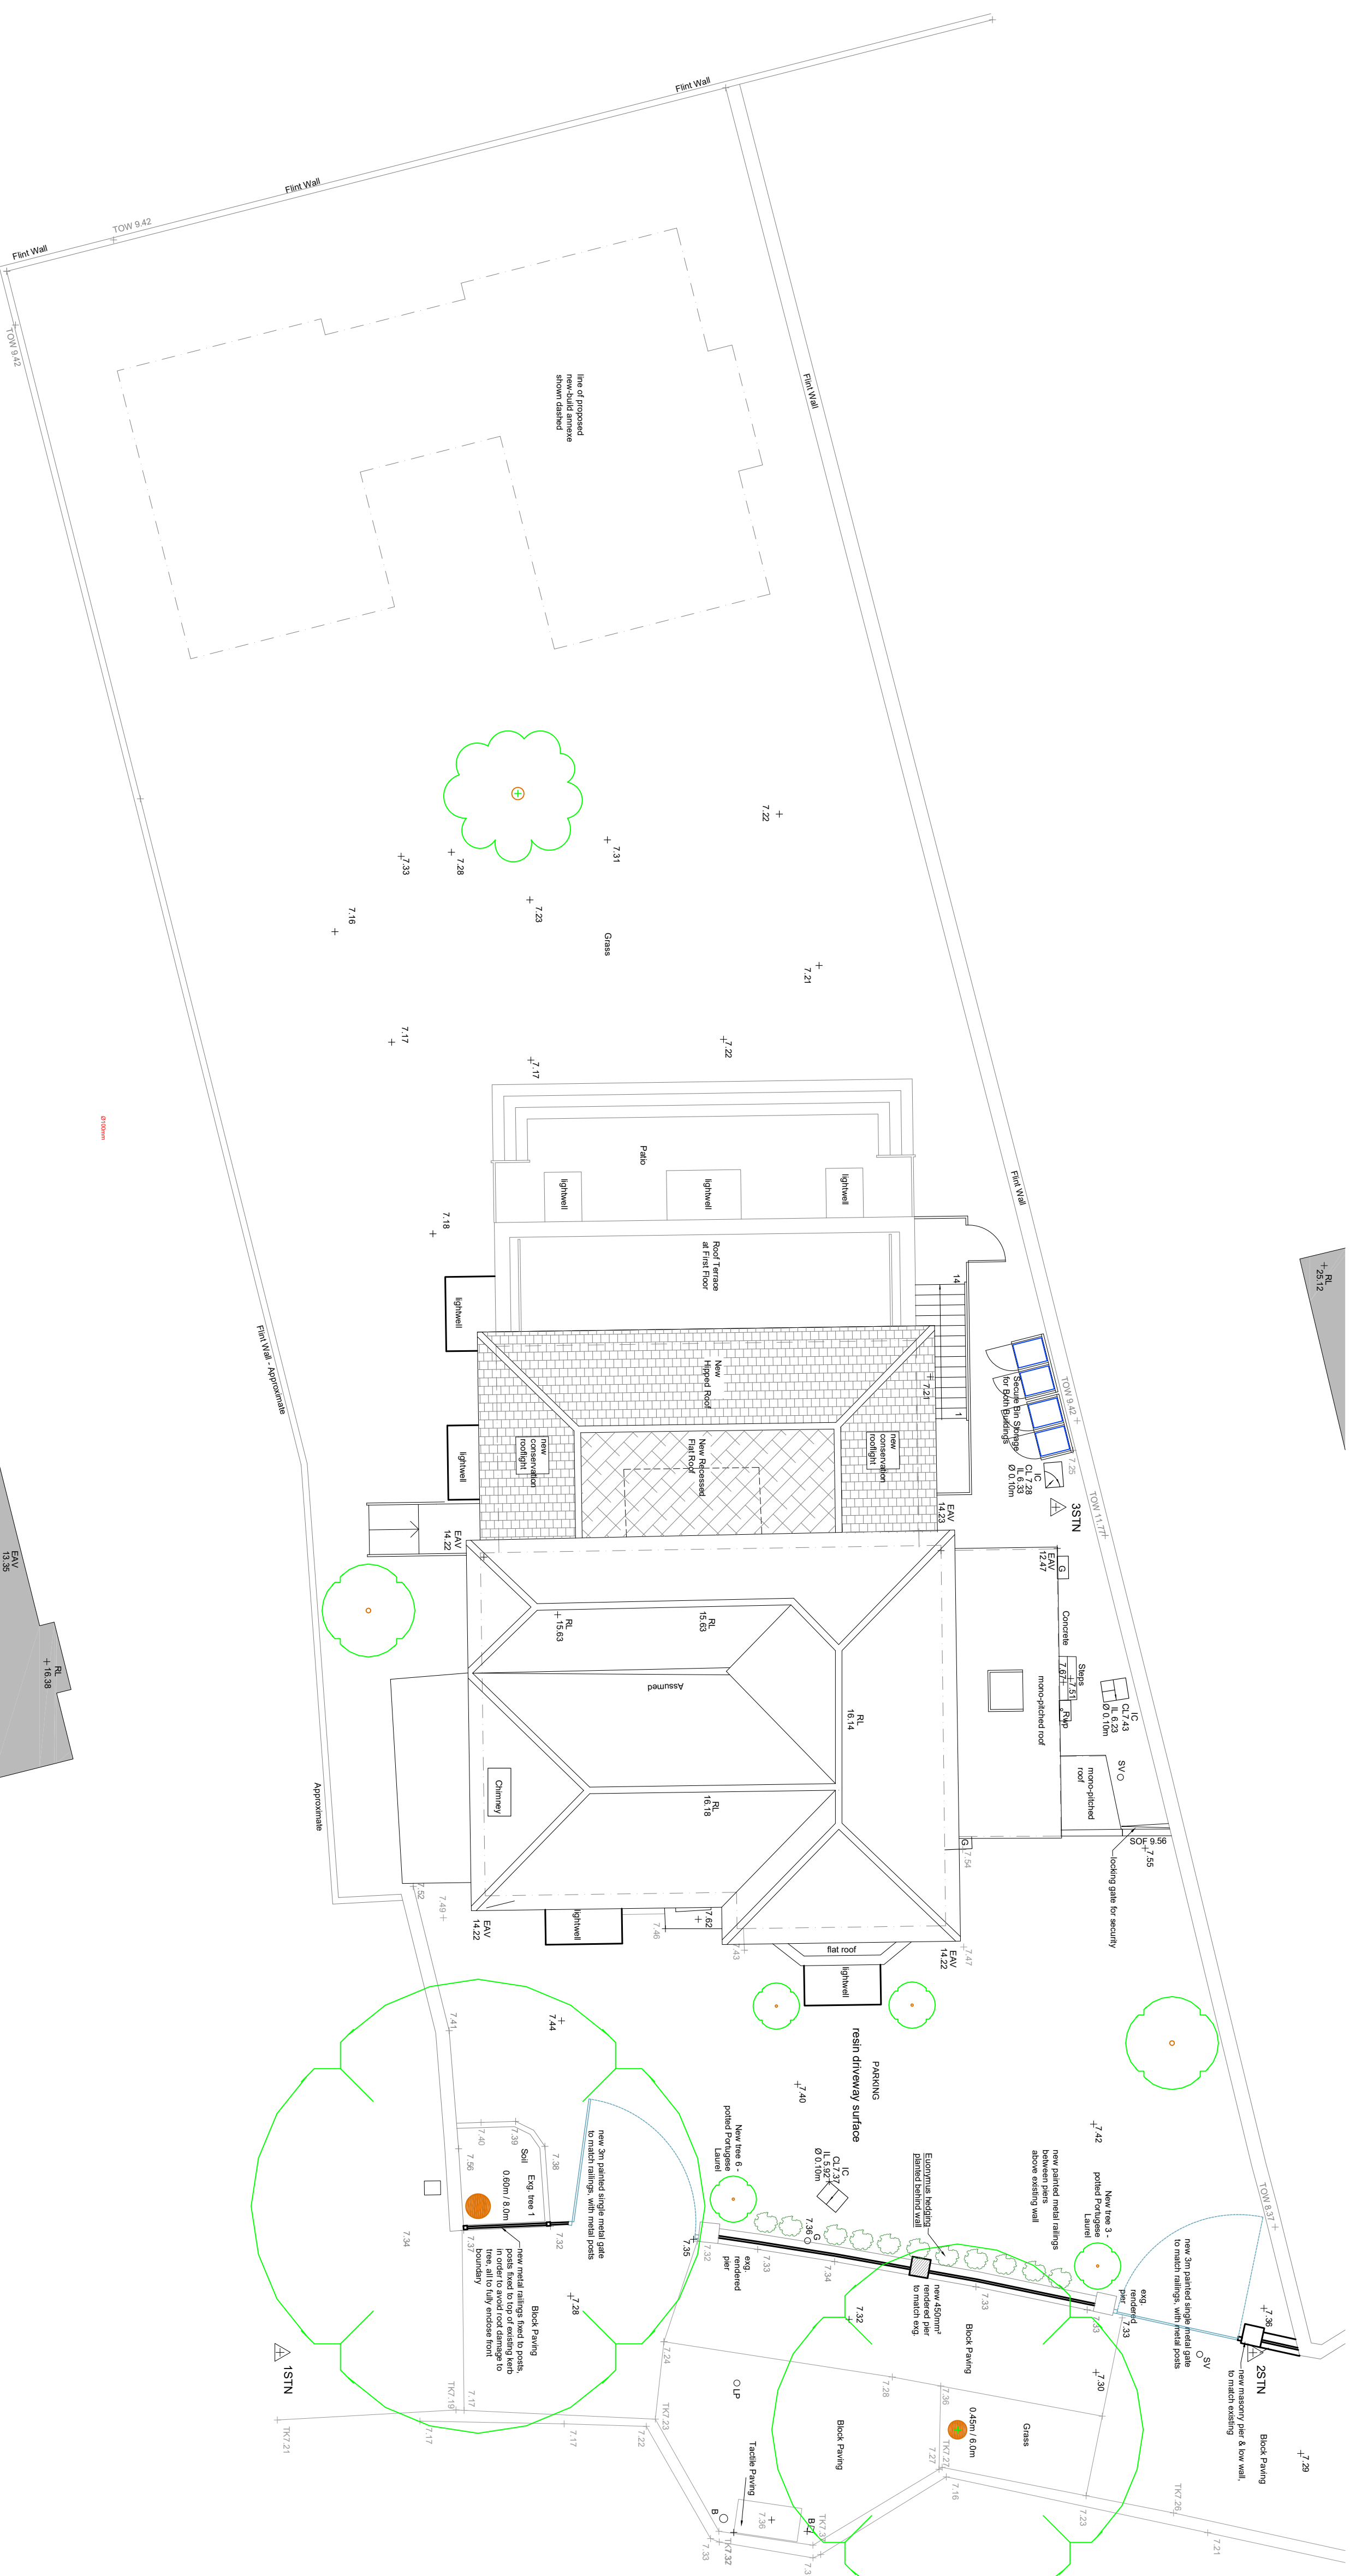

Proposed As Amended Roof Plan & Site Plan @ 1 : 100

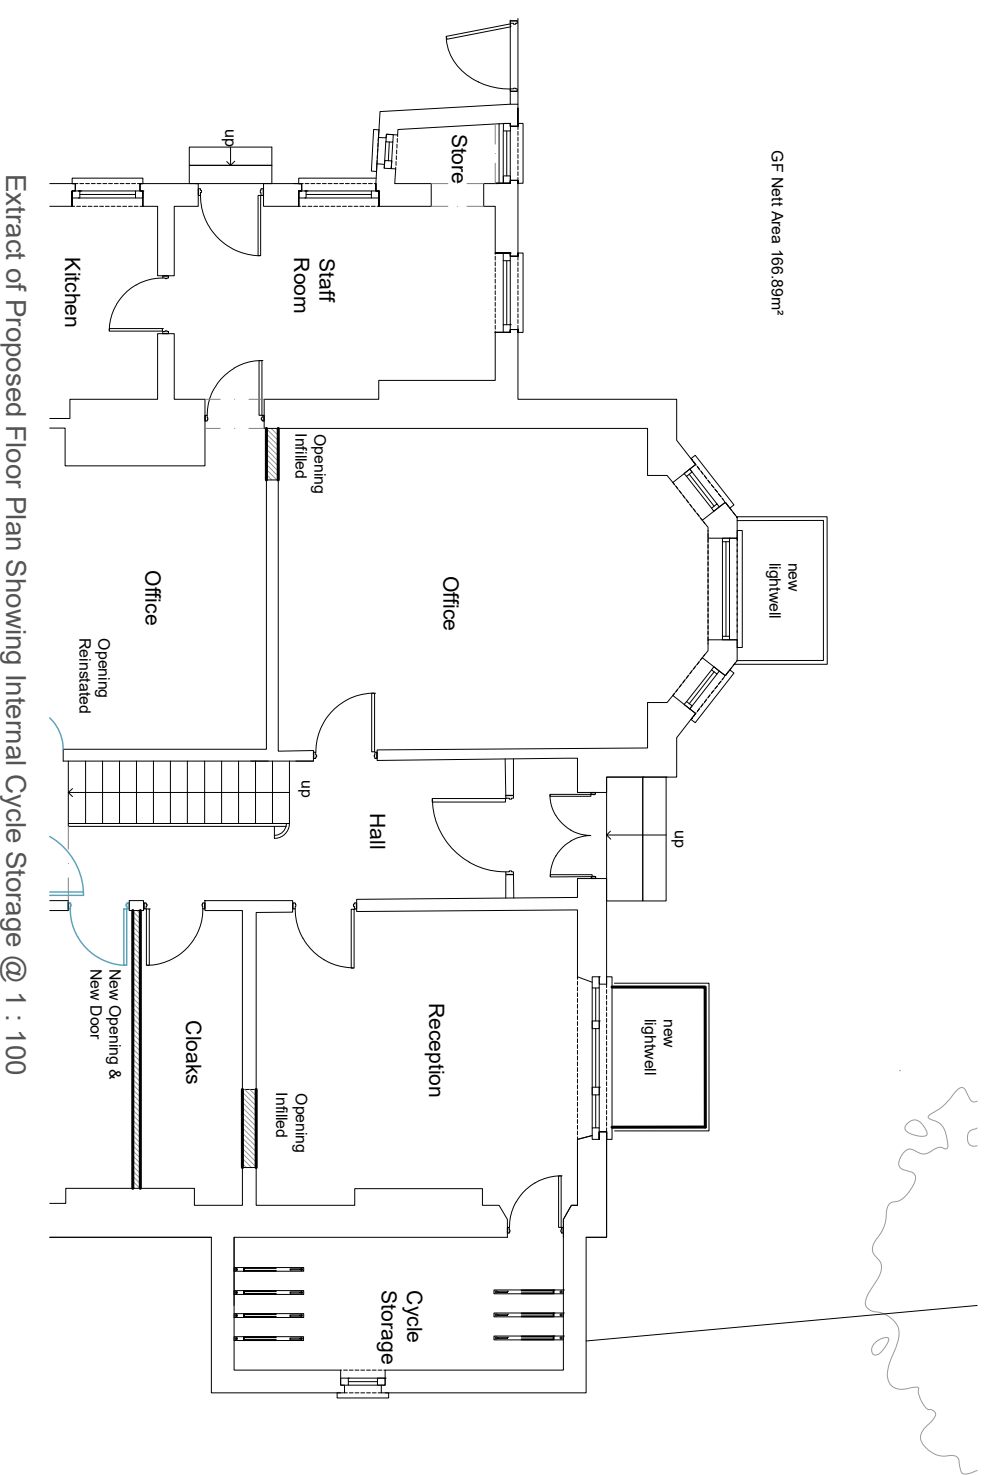

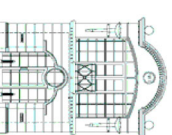	COMMENT	REV BY
	Revisions in response to conservation officer comments	FB
	Indicates new walls.	
	Indicates line of walls to be removed.	
	Indicates line of ceiling / beams over.	
DRAWING		
scale	date	drawn
1 : 100 @ A1	Oct 2024	FMB
PROPOSED SITE PLAN FOR DISCHARGE OF PLANNING CONDITION 12		
CLIENT HASSOCKS FARLEY PROPERTIES		
PROJECT TWO-STORY REAR EXTENSION & INTERNAL ALTERATIONS @ 19 FARNCOMBE ROAD WORTHING WEST SUSSEX BN11 2AY		
BROE ARCHITECTURE LTD CHARTERED ARCHITECTS  88 Leman Way East Sussex, BN9 9TD Telephone: 07769 200068 www.broearchitects.co.uk		
drawing no PL12		
revision A		
job no 3028		