



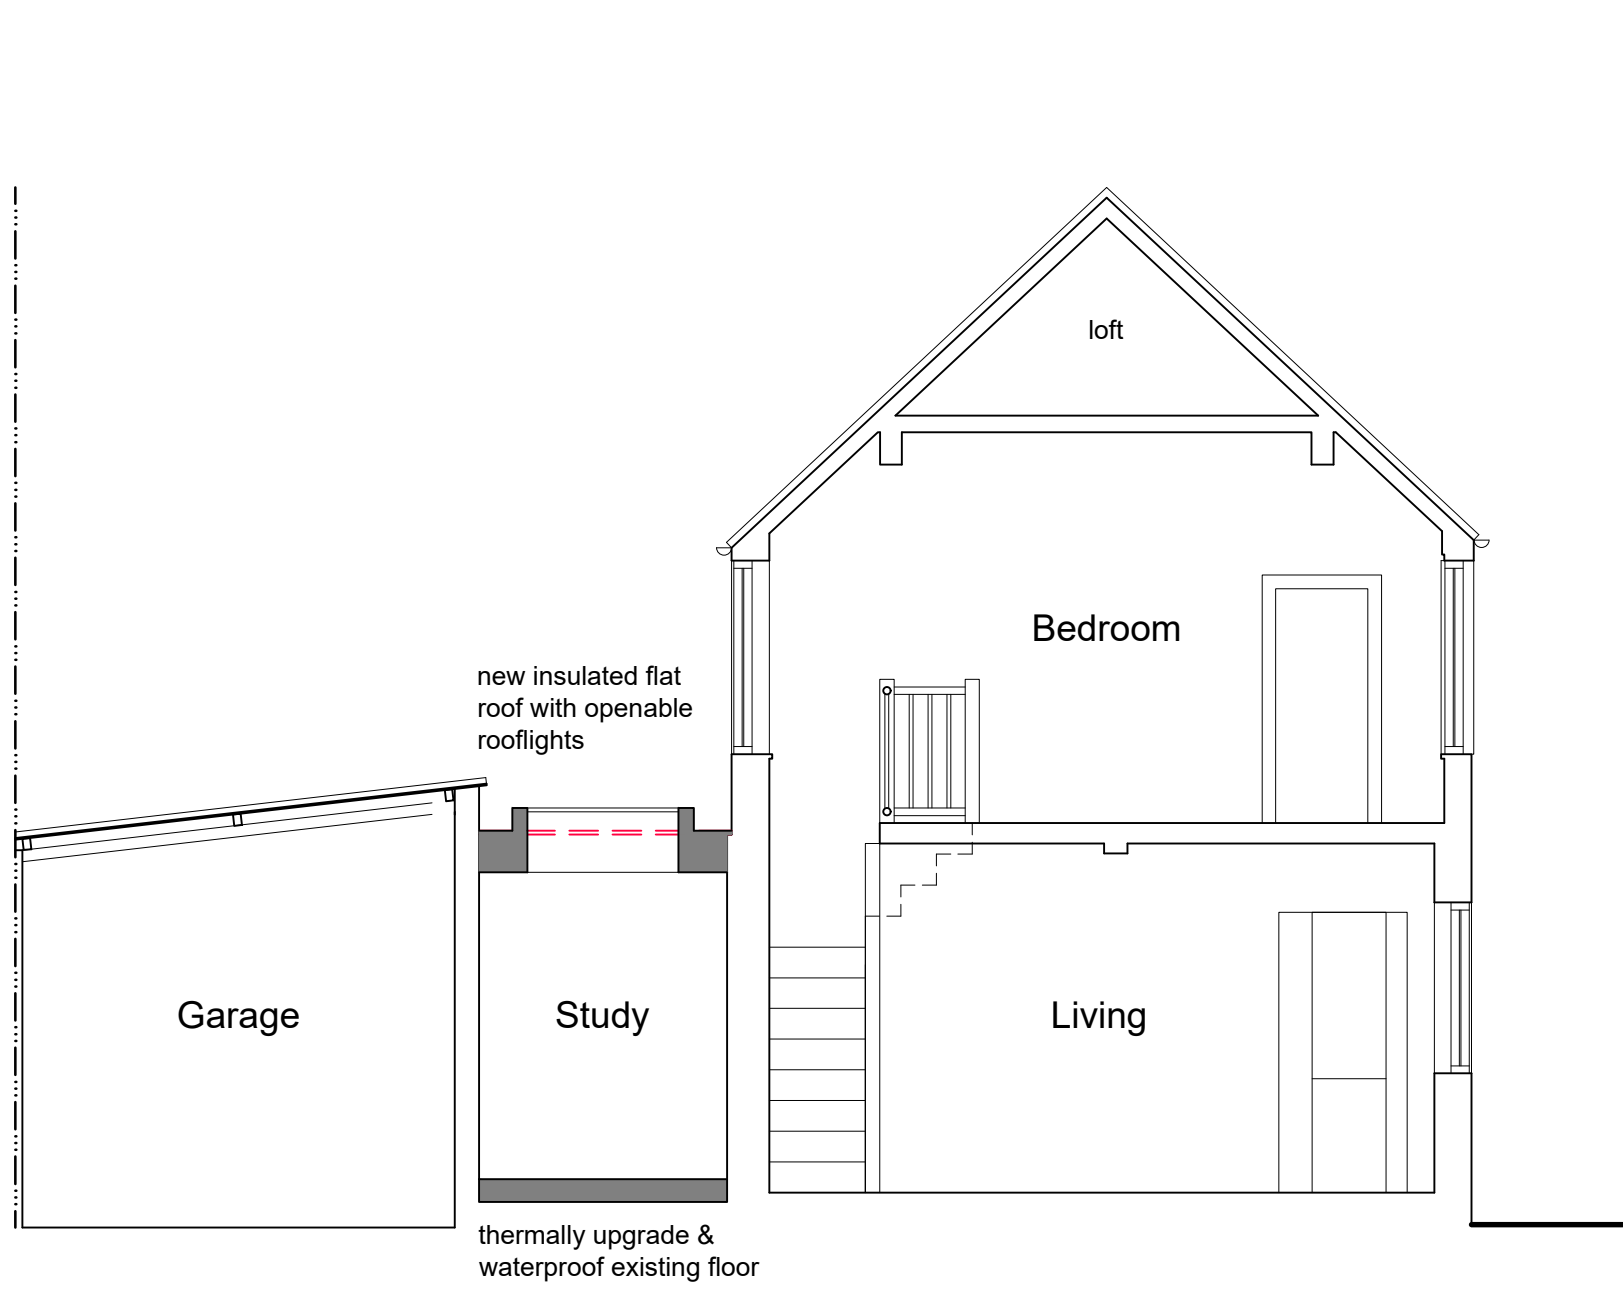


Proposed Section A-A 1:50





Proposed Section B-B 1:50

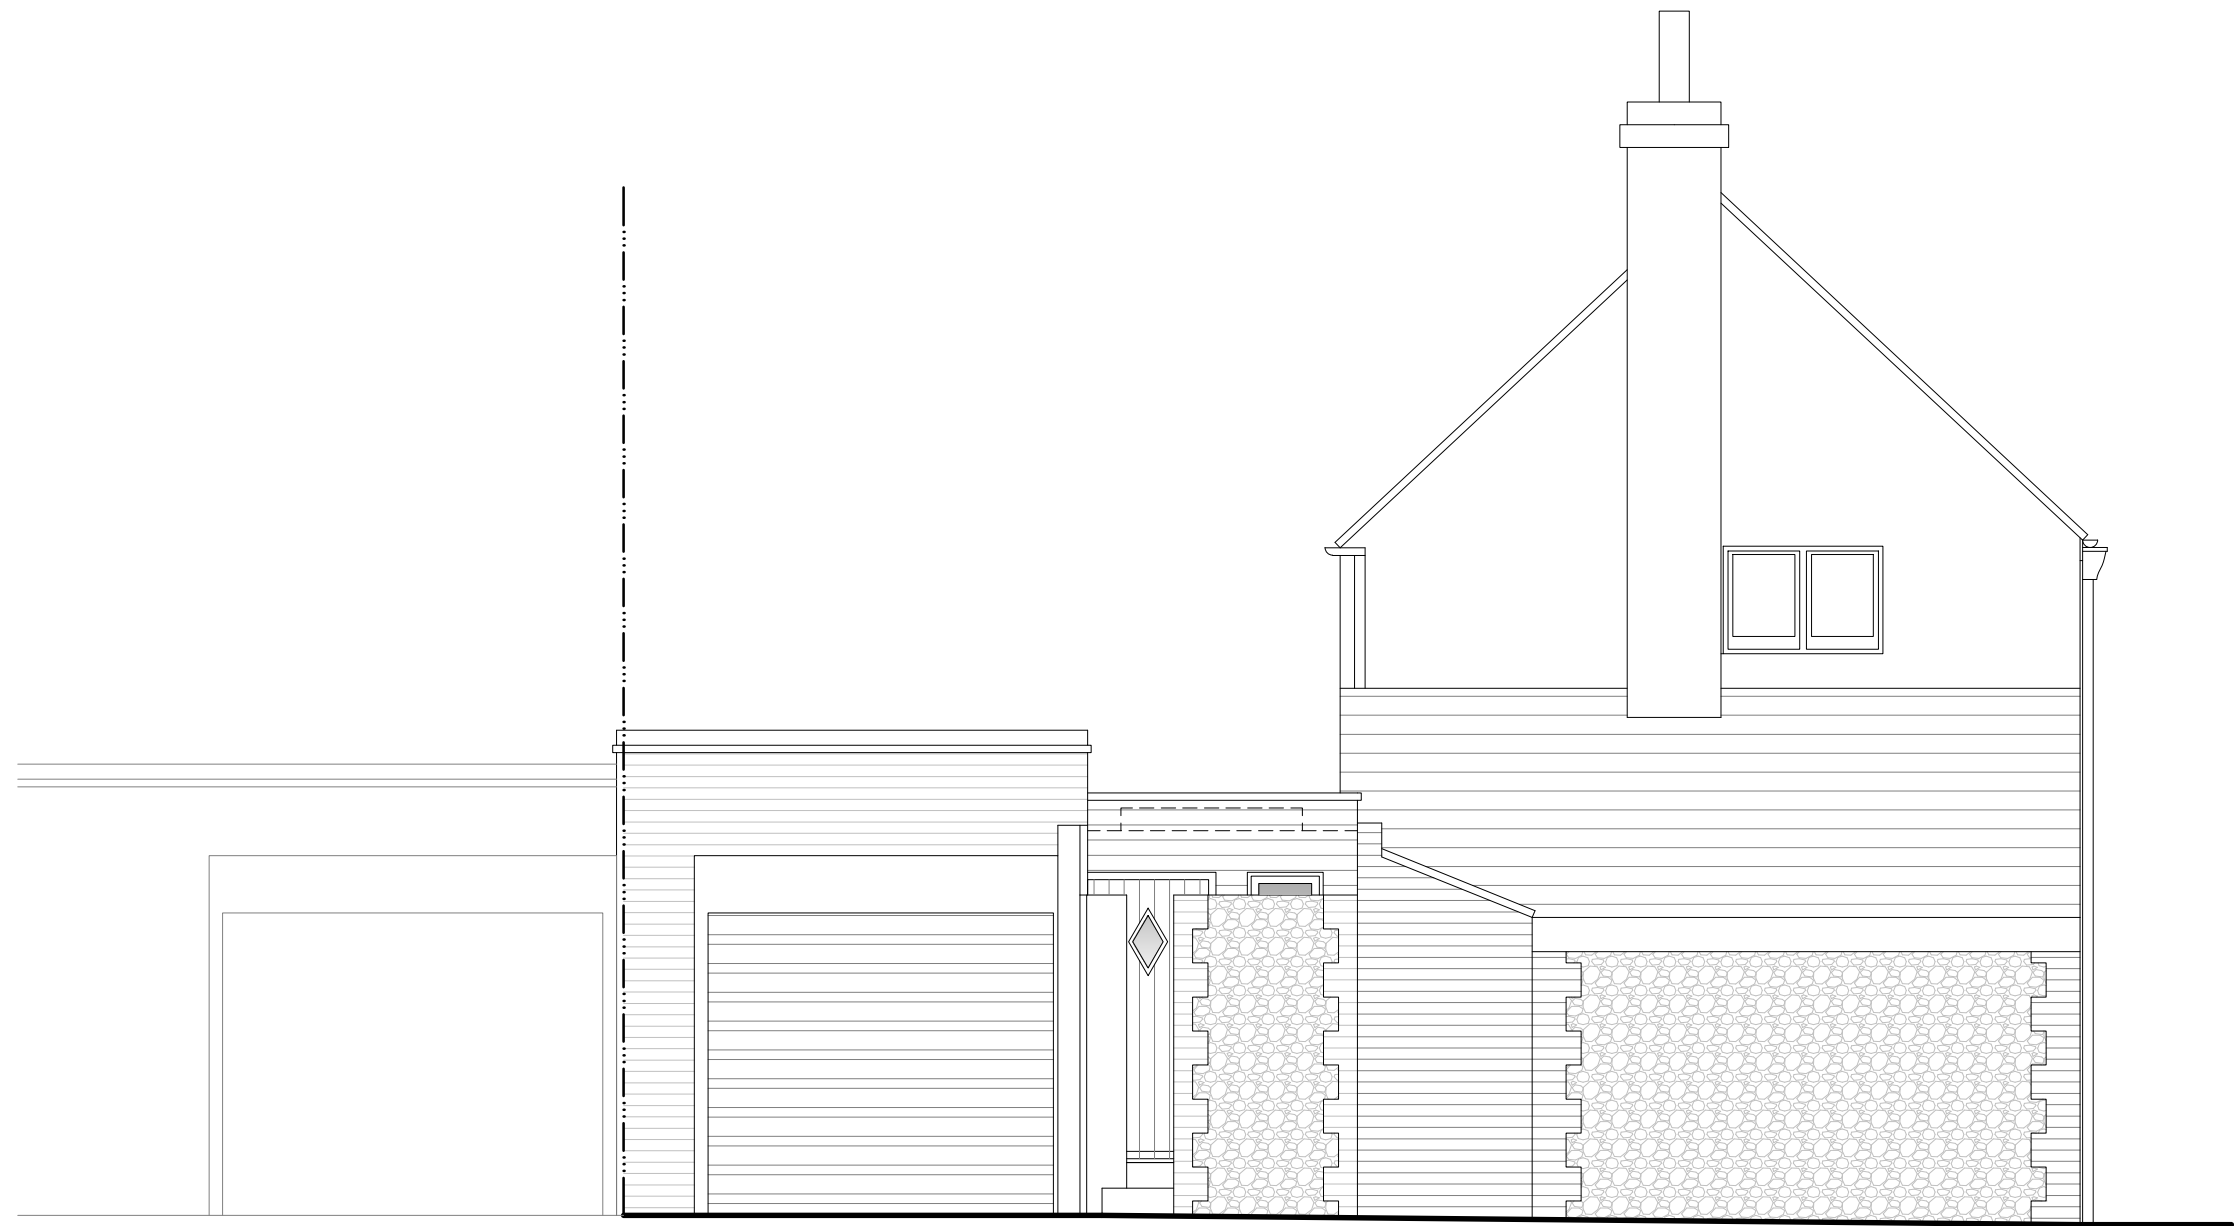

Proposed West Elevation 1:50

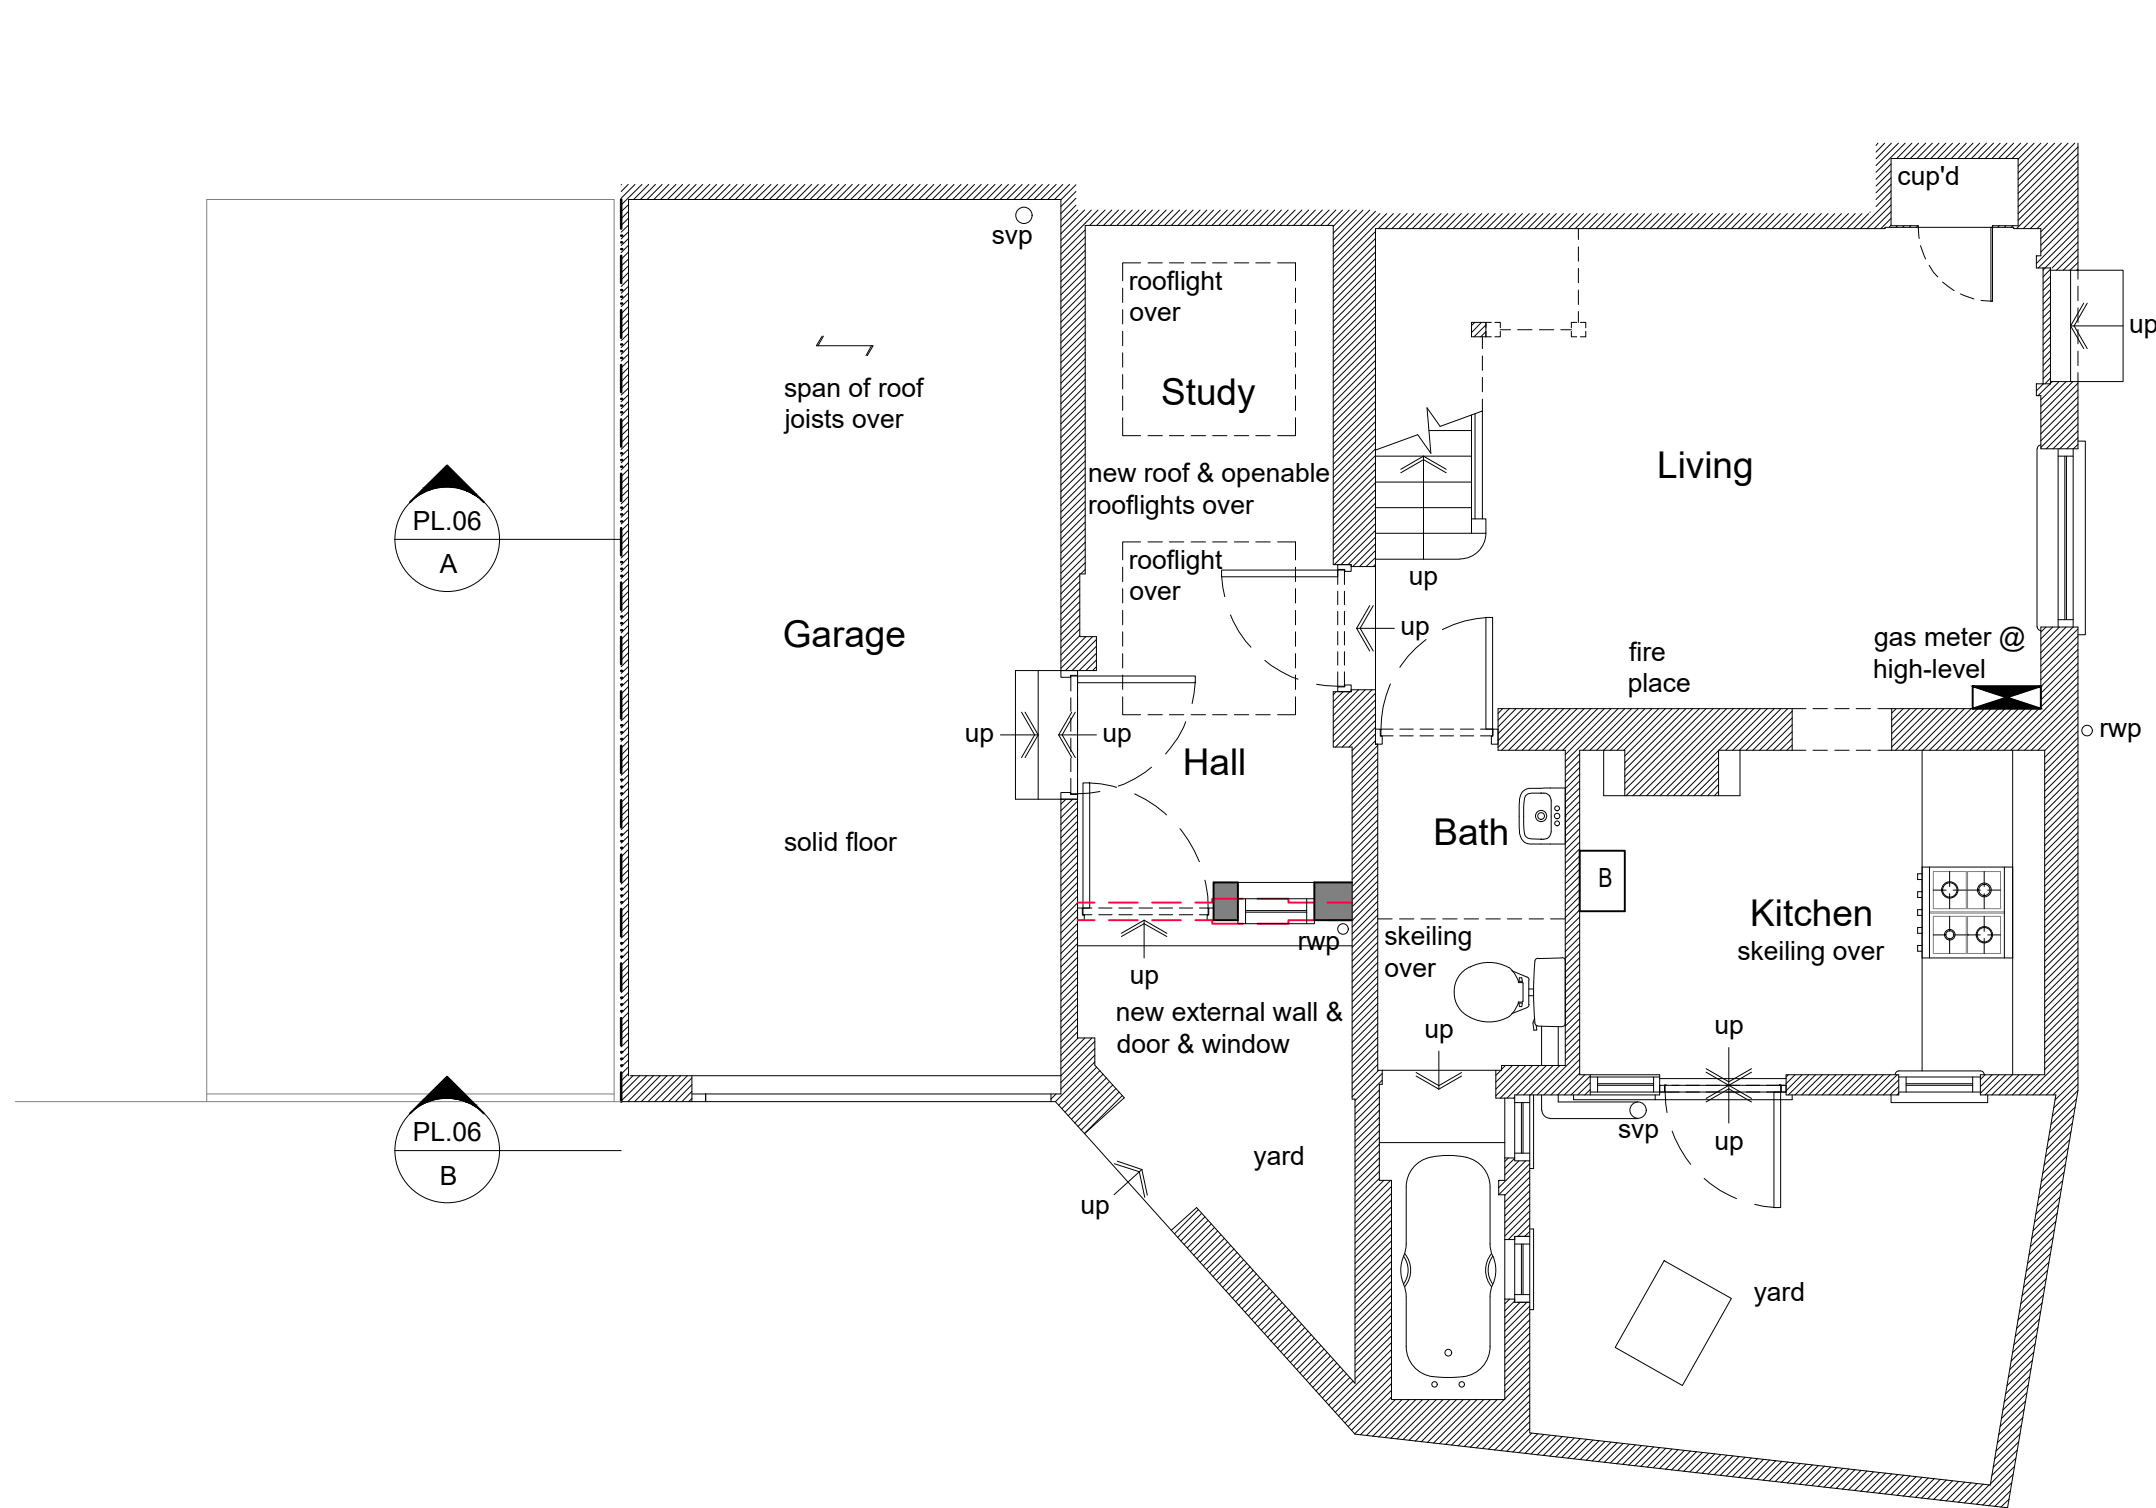

Proposed Ground Floor Plan 1:50

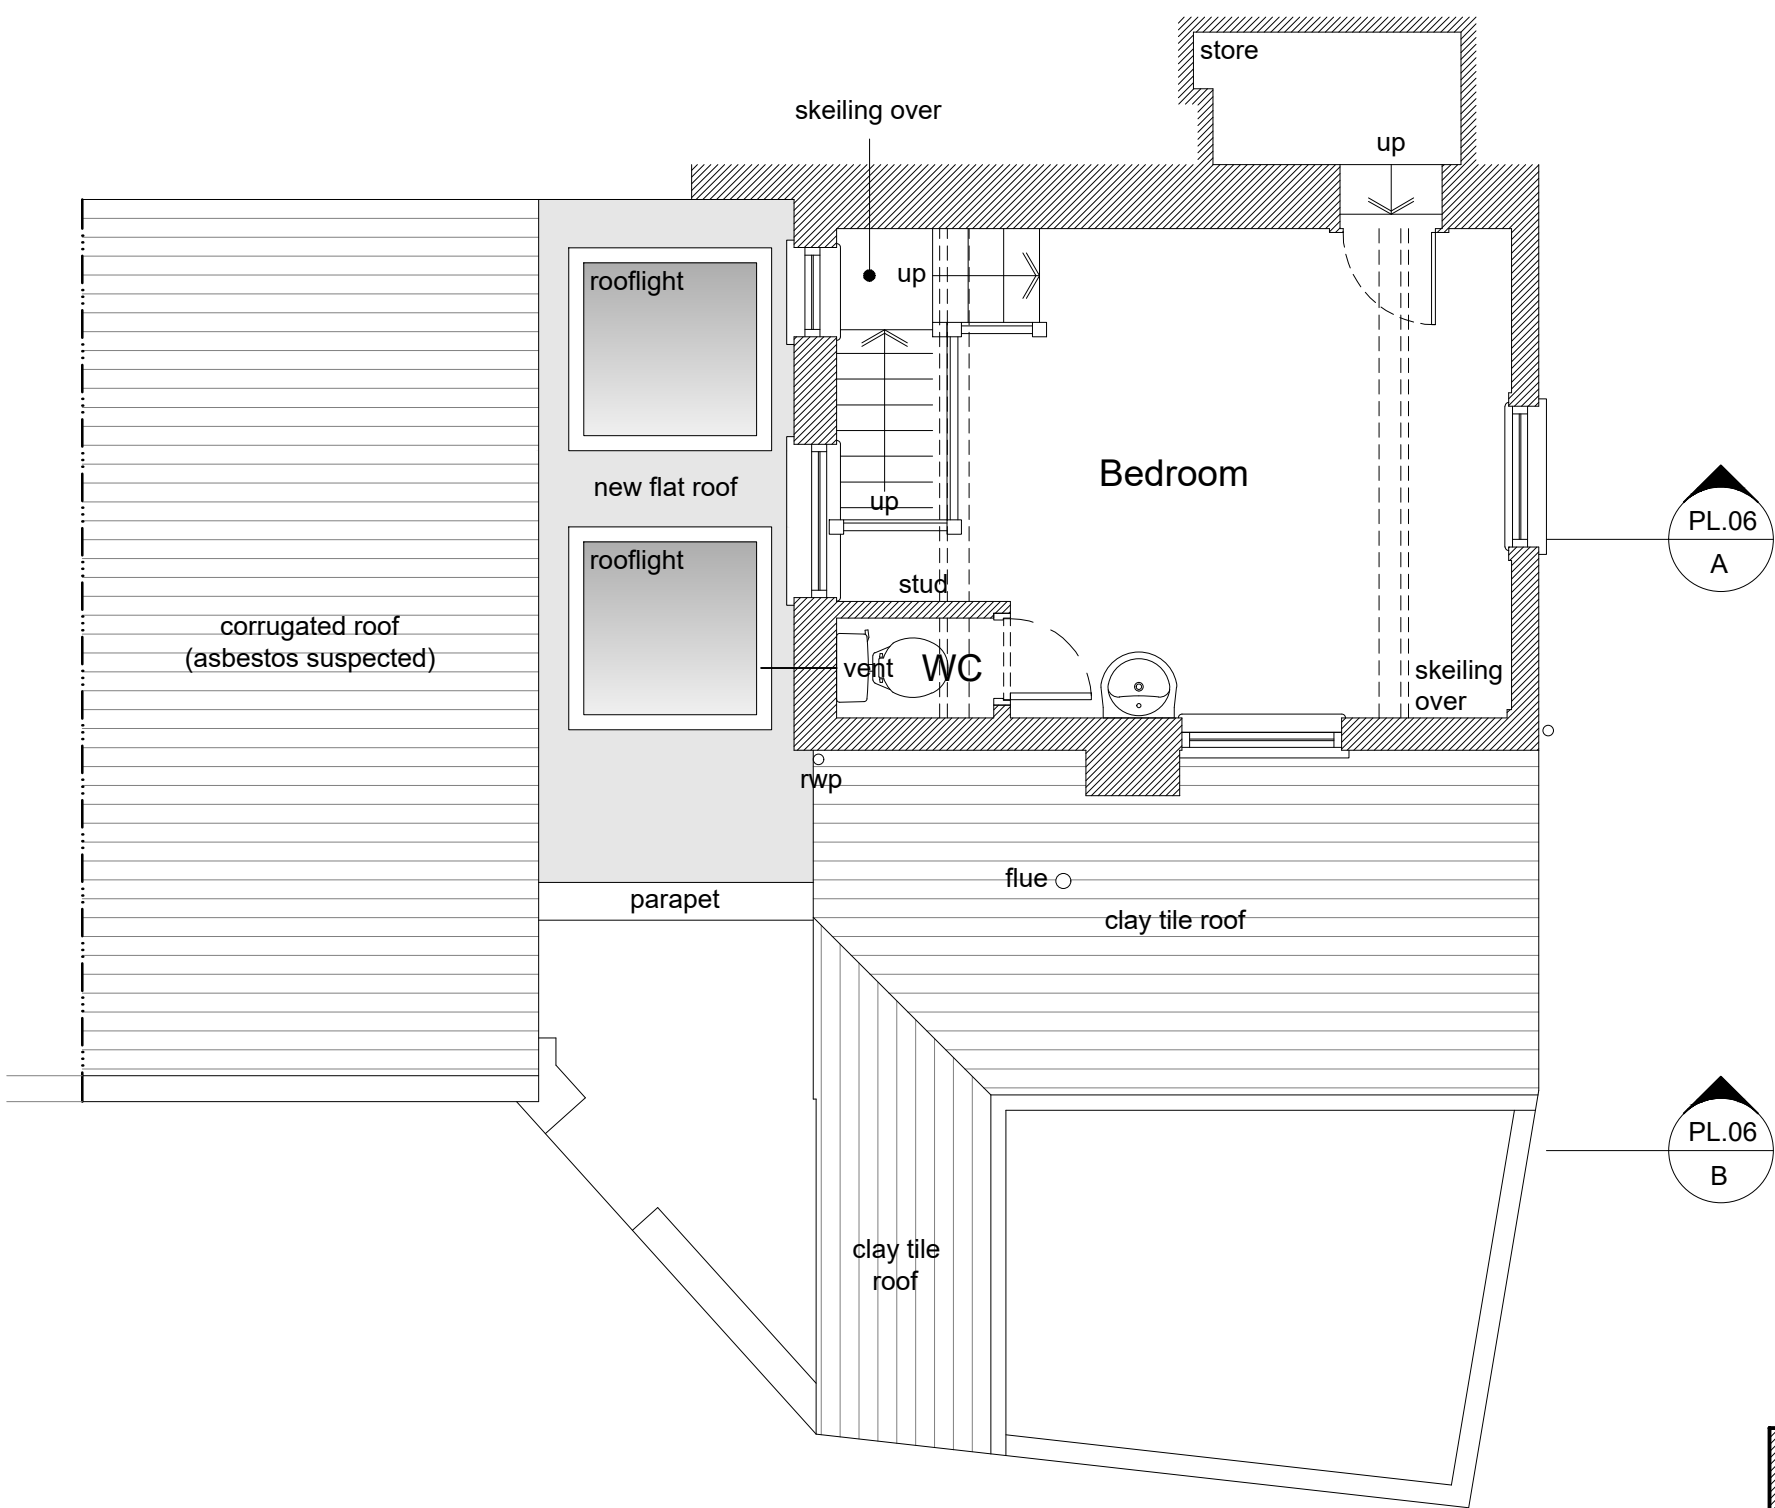 

Proposed First Floor Plan 1:50



Location Plan 1:1250



Site Plan 1:500

- Existing Walls
- Proposed Walls
- Demolition

TIMDEACON.
architect

timdeacon.architect@gmail.com

client Mr & Mrs Crampton
job 2 Old Swan Cottages,
40 Middle Street,
Shoreham-by-Sea,
BN43 5DP

Do not scale off drawing unless solely for Planning purposes.
Check all dimensions on site before work commences.
All work materials workmanship to conform with current building regulations BS5 and COP's
© Copyright Tim Deacon, Architect

a. 21.07.26 Planning amendments.
rev. date comment
amendments

dwg # 150.PL.06a
dwg title Proposed Plans, Section
and Elevations

PLANNING / LBC

scale 1:50 @ A1

date May 2026

RIBA work stage 3

