



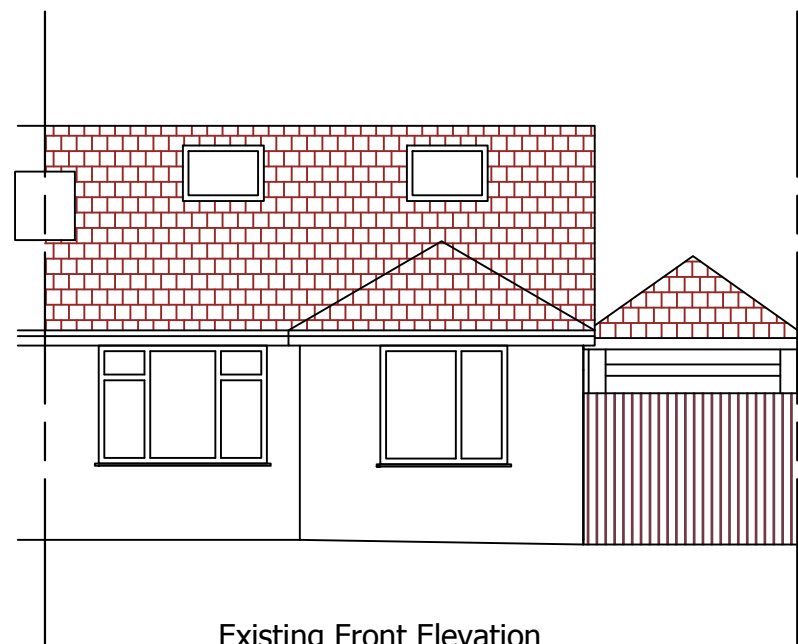


Existing Front Elevation
South Facing

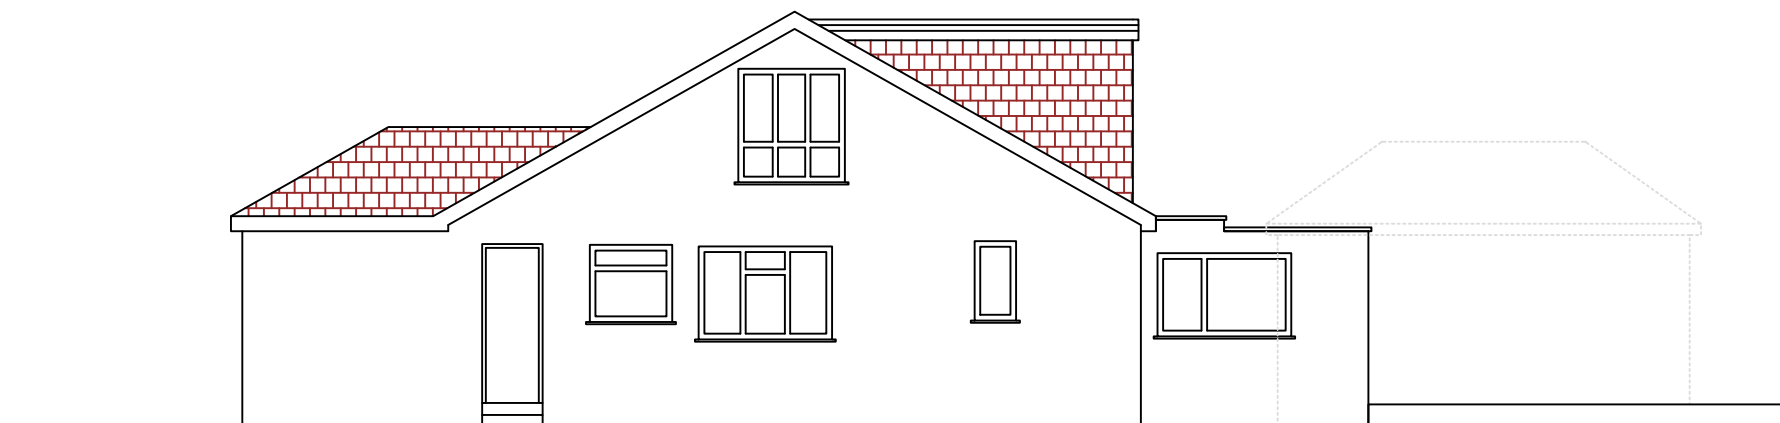

Existing Rear Elevation
North Facing



Existing Flank Elevation
East Facing

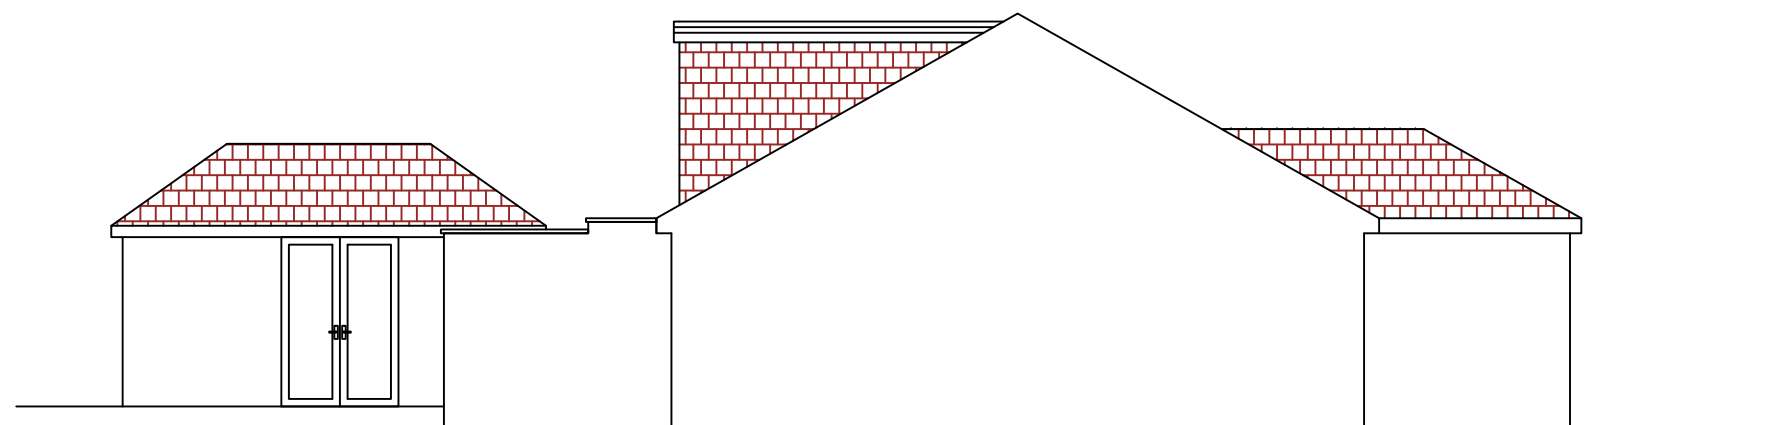

Existing Flank Elevation
West Facing attached side



PLANS PREPARED
Architectural drawings for planning permission

8 Greenbank Avenue, Saltdean, Brighton, BN2 8QS
Tel: 07930150001 email plansprepared.uk@gmail.com


Rev.	DESCRIPTION	DATE

CLIENT: **FELIX SMITH**

012345

Metres

These drawings should be approved by Local Authority Building Control or other appropriate checking Authority prior to commencement of the work.
All dimensions to be checked on site. This drawing is copyright.

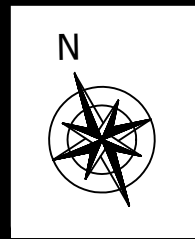

PROJECT: 8 GORDON ROAD, LANCING, BN15 9LP		JOB-DRAWING No.	
DRAWING TITLE: EXISTING ELEVATIONS		REVISION	
SCALE 1:100 @ A3	DATE:10/07/2026	GR-002	
DRAWN JON-PAUL MCCARTHY			