




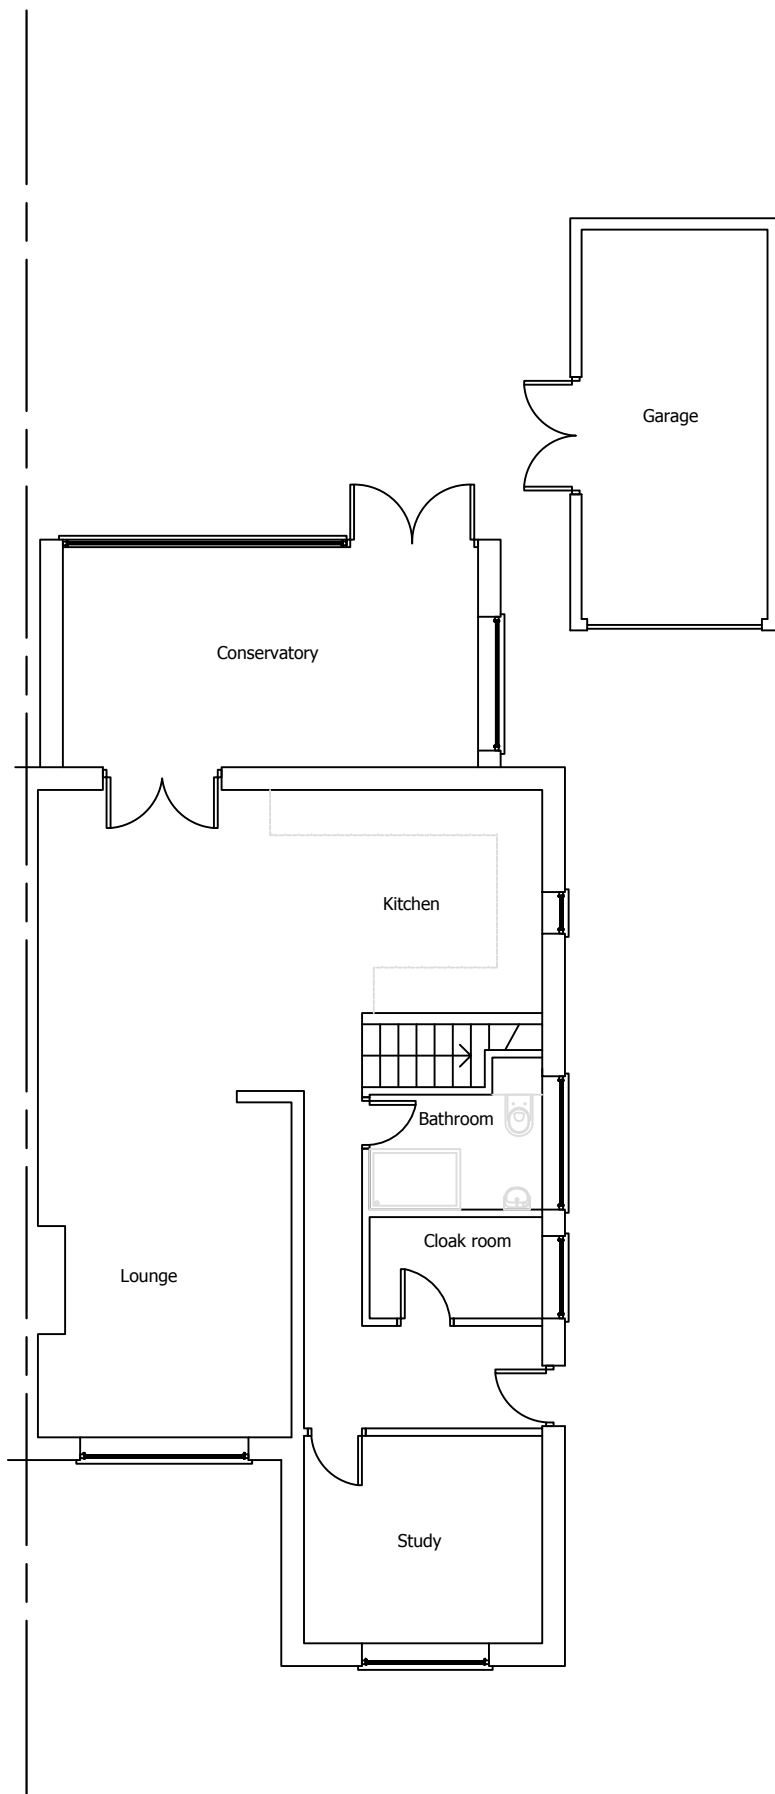

Existing Ground Floor Plan

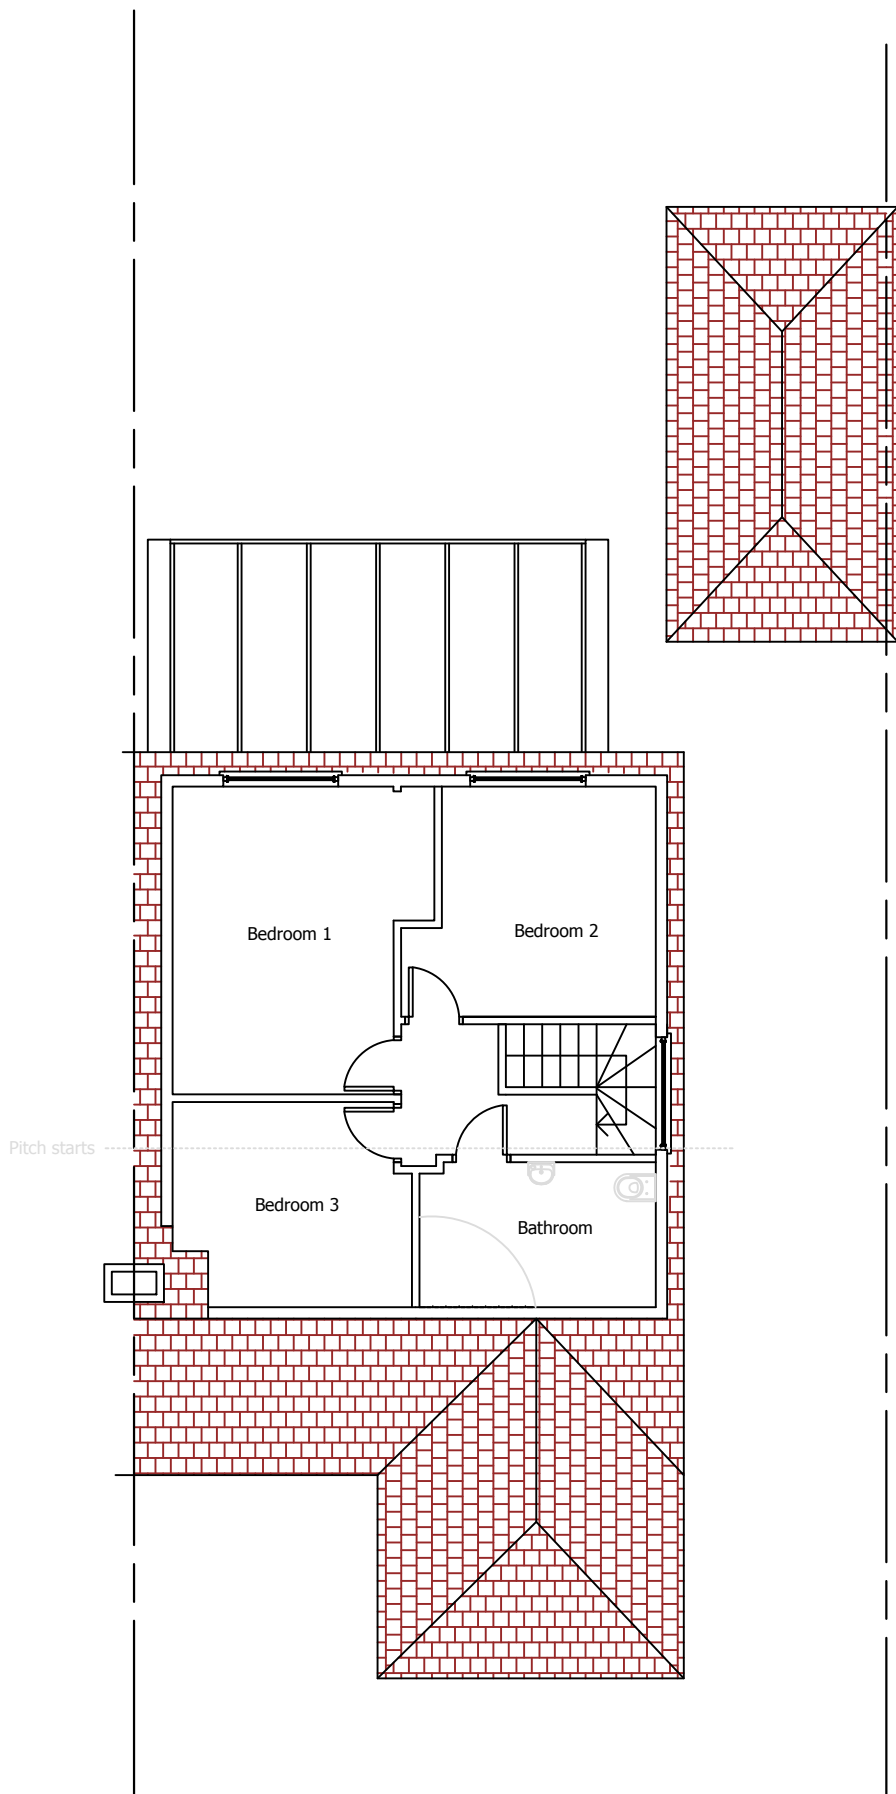

Existing 1st Floor Plan

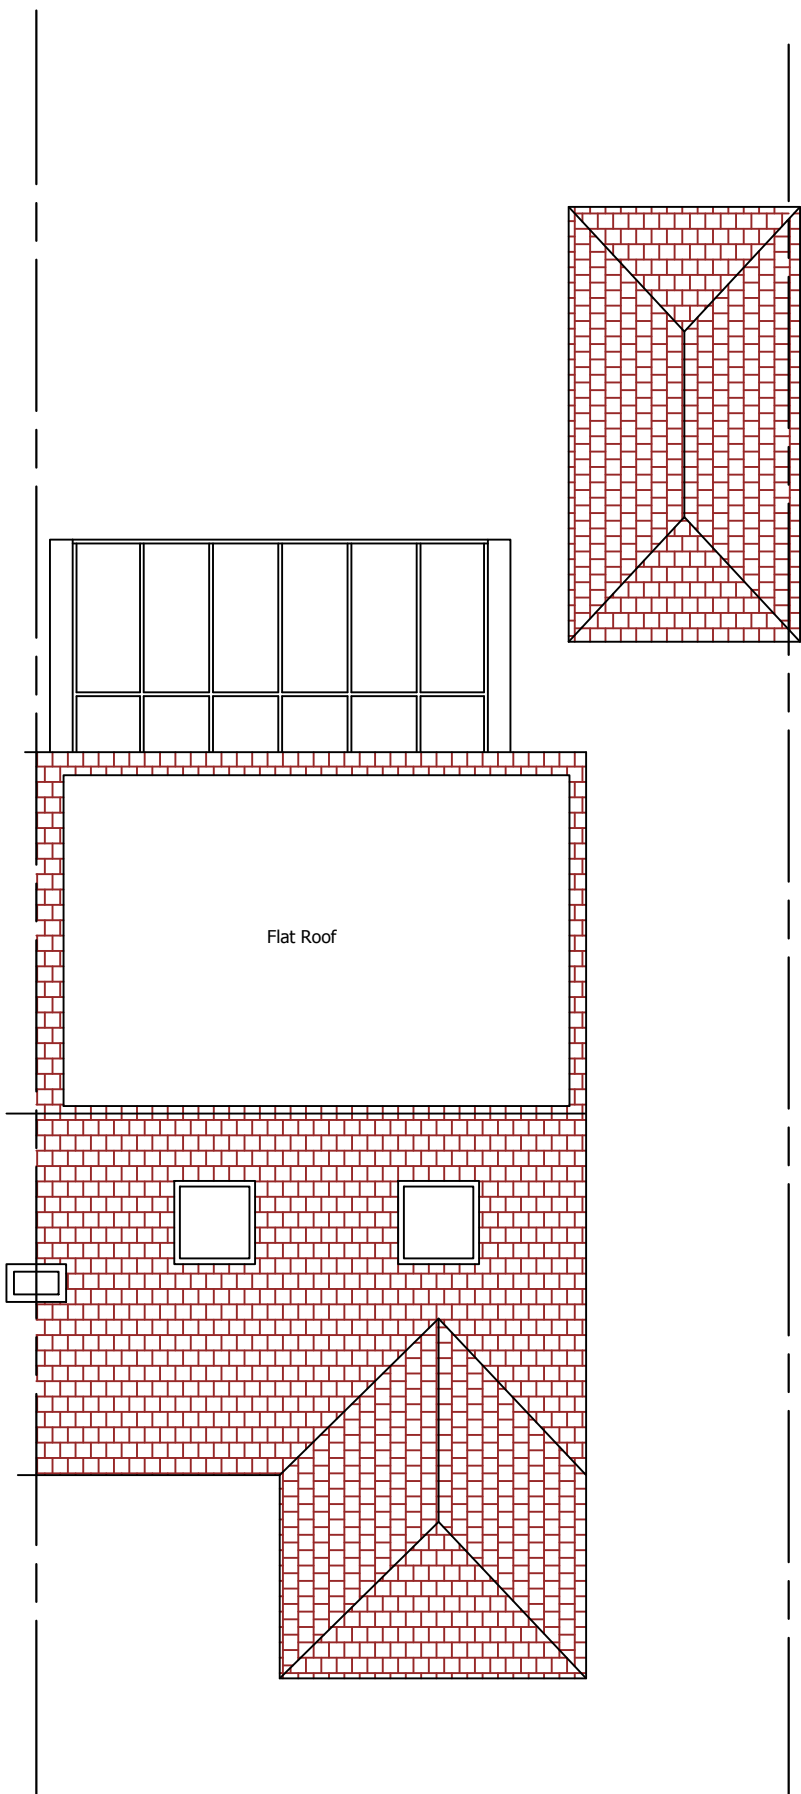

Existing Roof Plan



PLANS PREPARED


Architectural drawings for planning permission

8 Greenbank Avenue, Saltdean, Brighton, BN2 8QS
 Tel: 07930150001 email plansprepared.uk@gmail.com

Rev.	DESCRIPTION	DATE


CLIENT:

FELIX SMITH

 

Metres

These drawings should be approved by Local Authority Building Control or other appropriate checking Authority prior to commencement of the work.
 All dimensions to be checked on site. This drawing is copyright.

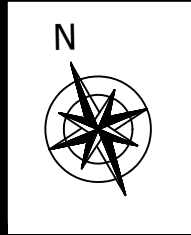

PROJECT: 8 GORDON ROAD, LANCING, BN15 9LP		JOB-DRAWING No.	
DRAWING TITLE: EXISTING FLOOR PLANS		REVISION	
SCALE 1:100 @ A3	DATE:10/07/2026	GR-001	
DRAWN JON-PAUL MCCARTHY			