




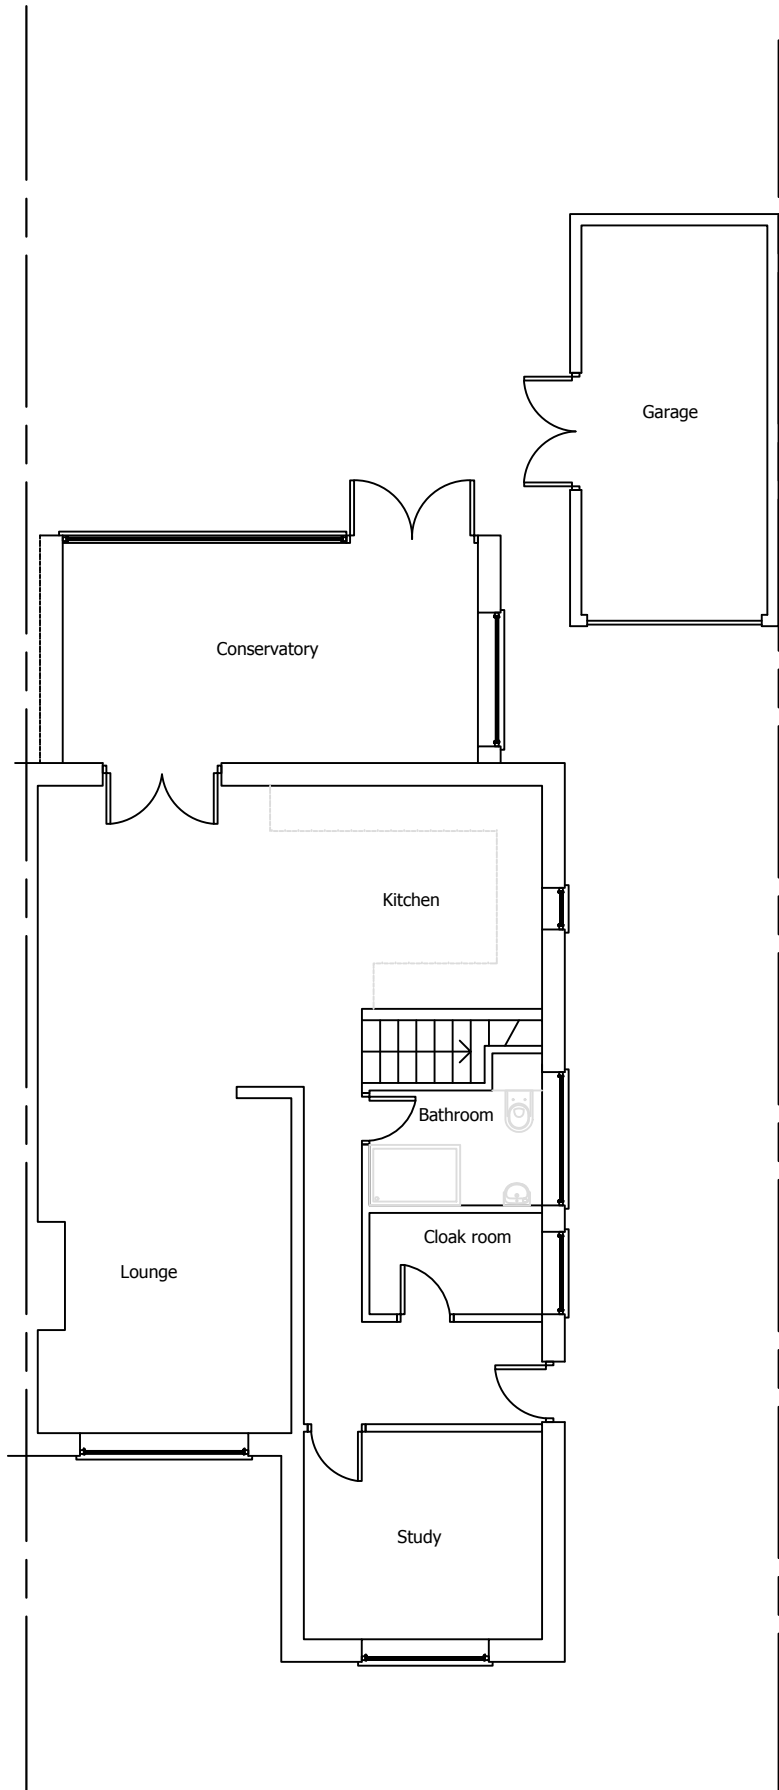

Proposed Ground Floor Plan

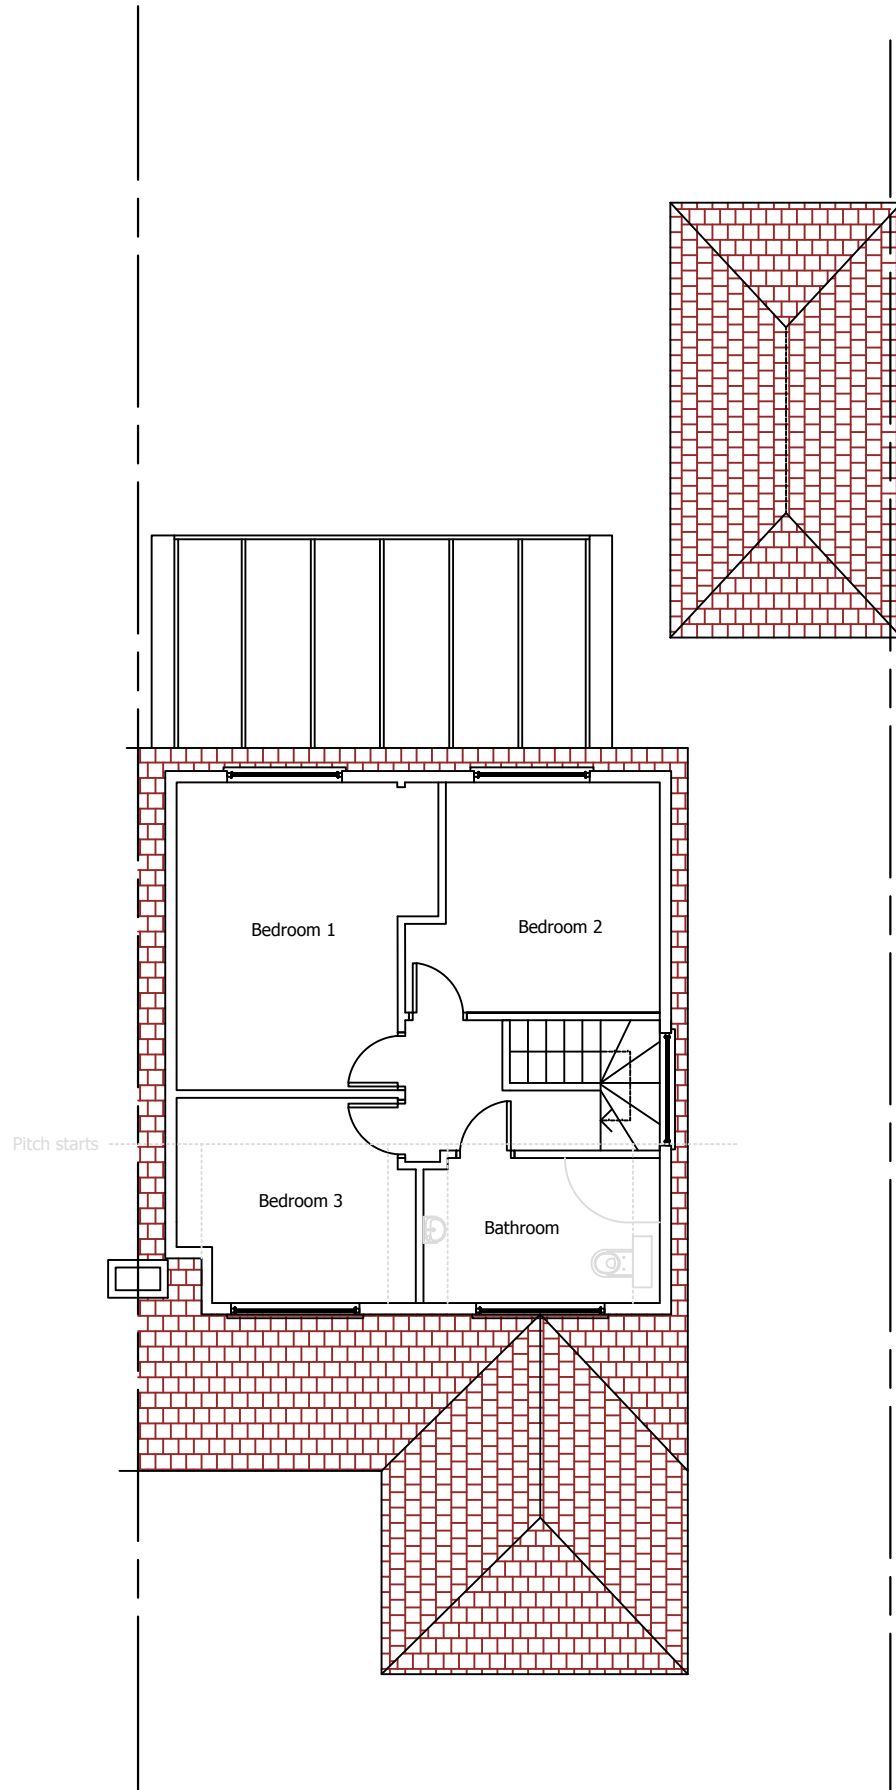

Proposed 1st Floor Plan

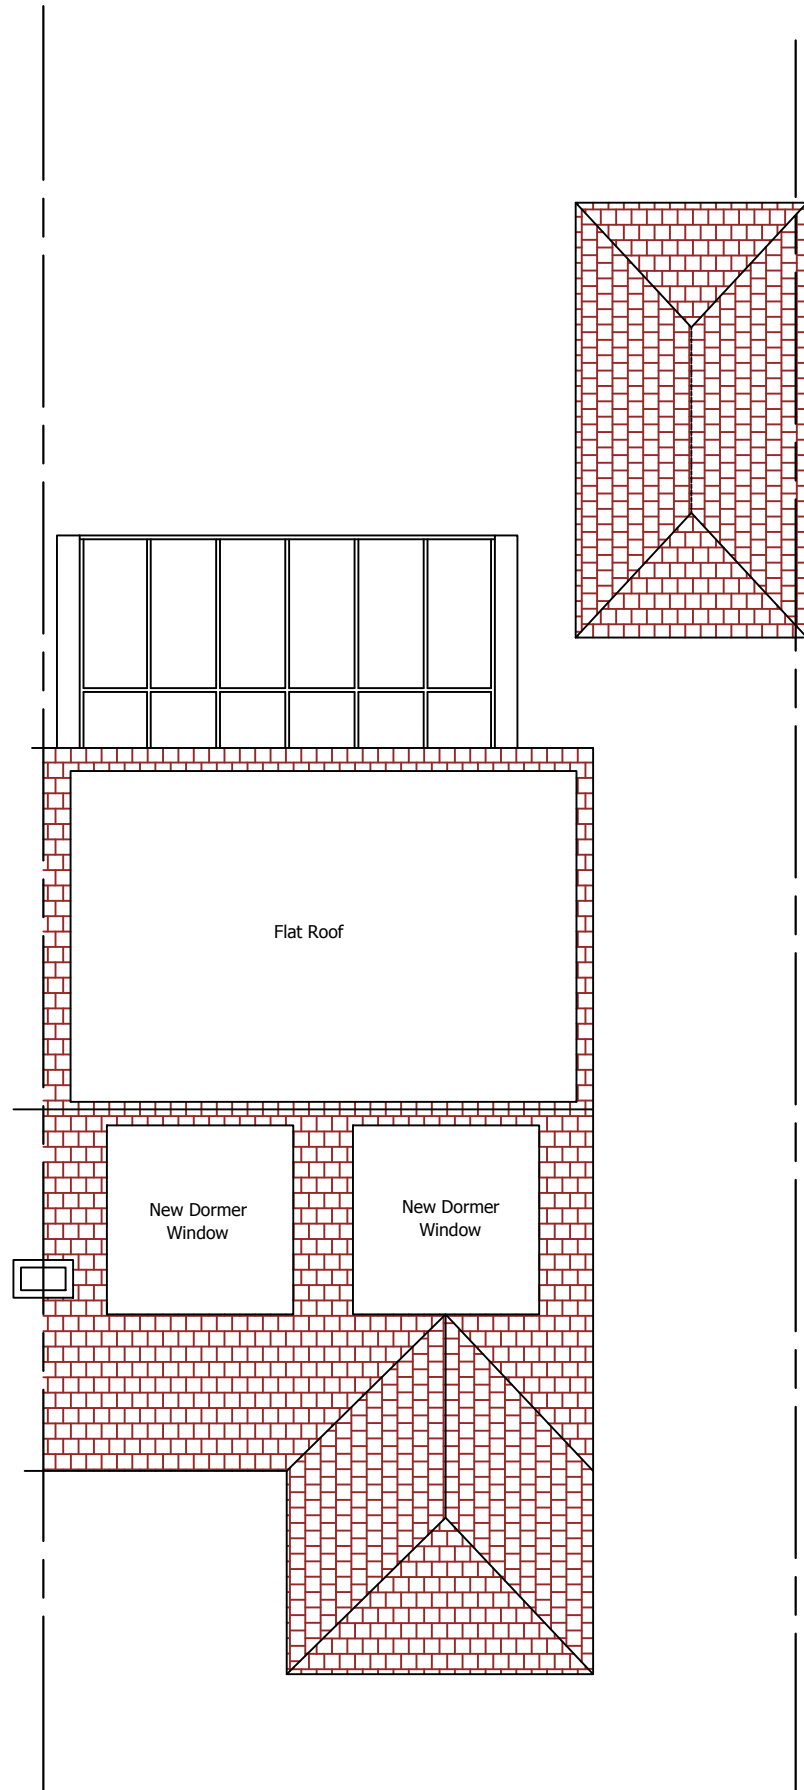

Proposed Roof Plan



PLANS PREPARED

Architectural drawings for planning permission


8 Greenbank Avenue, Saltdean, Brighton, BN2 8QS

Tel: 07930150001 email plansprepared.uk@gmail.com

Rev.	DESCRIPTION	DATE

CLIENT: **FELIX SMITH**

0 1 2 3 4 5

 

Metres

These drawings should be approved by Local Authority Building Control or other appropriate checking Authority prior to commencement of the work.
All dimensions to be checked on site. This drawing is copyright.



PROJECT: 8 GORDON ROAD, LANCING, BN15 9LP		DRAWING TITLE: PROPOSED FLOOR PLANS	
SCALE 1:100 @ A3	DATE:10/07/2026	JOB-DRAWING No.	REVISION
DRAWN JON-PAUL MCCARTHY		GR-003	