


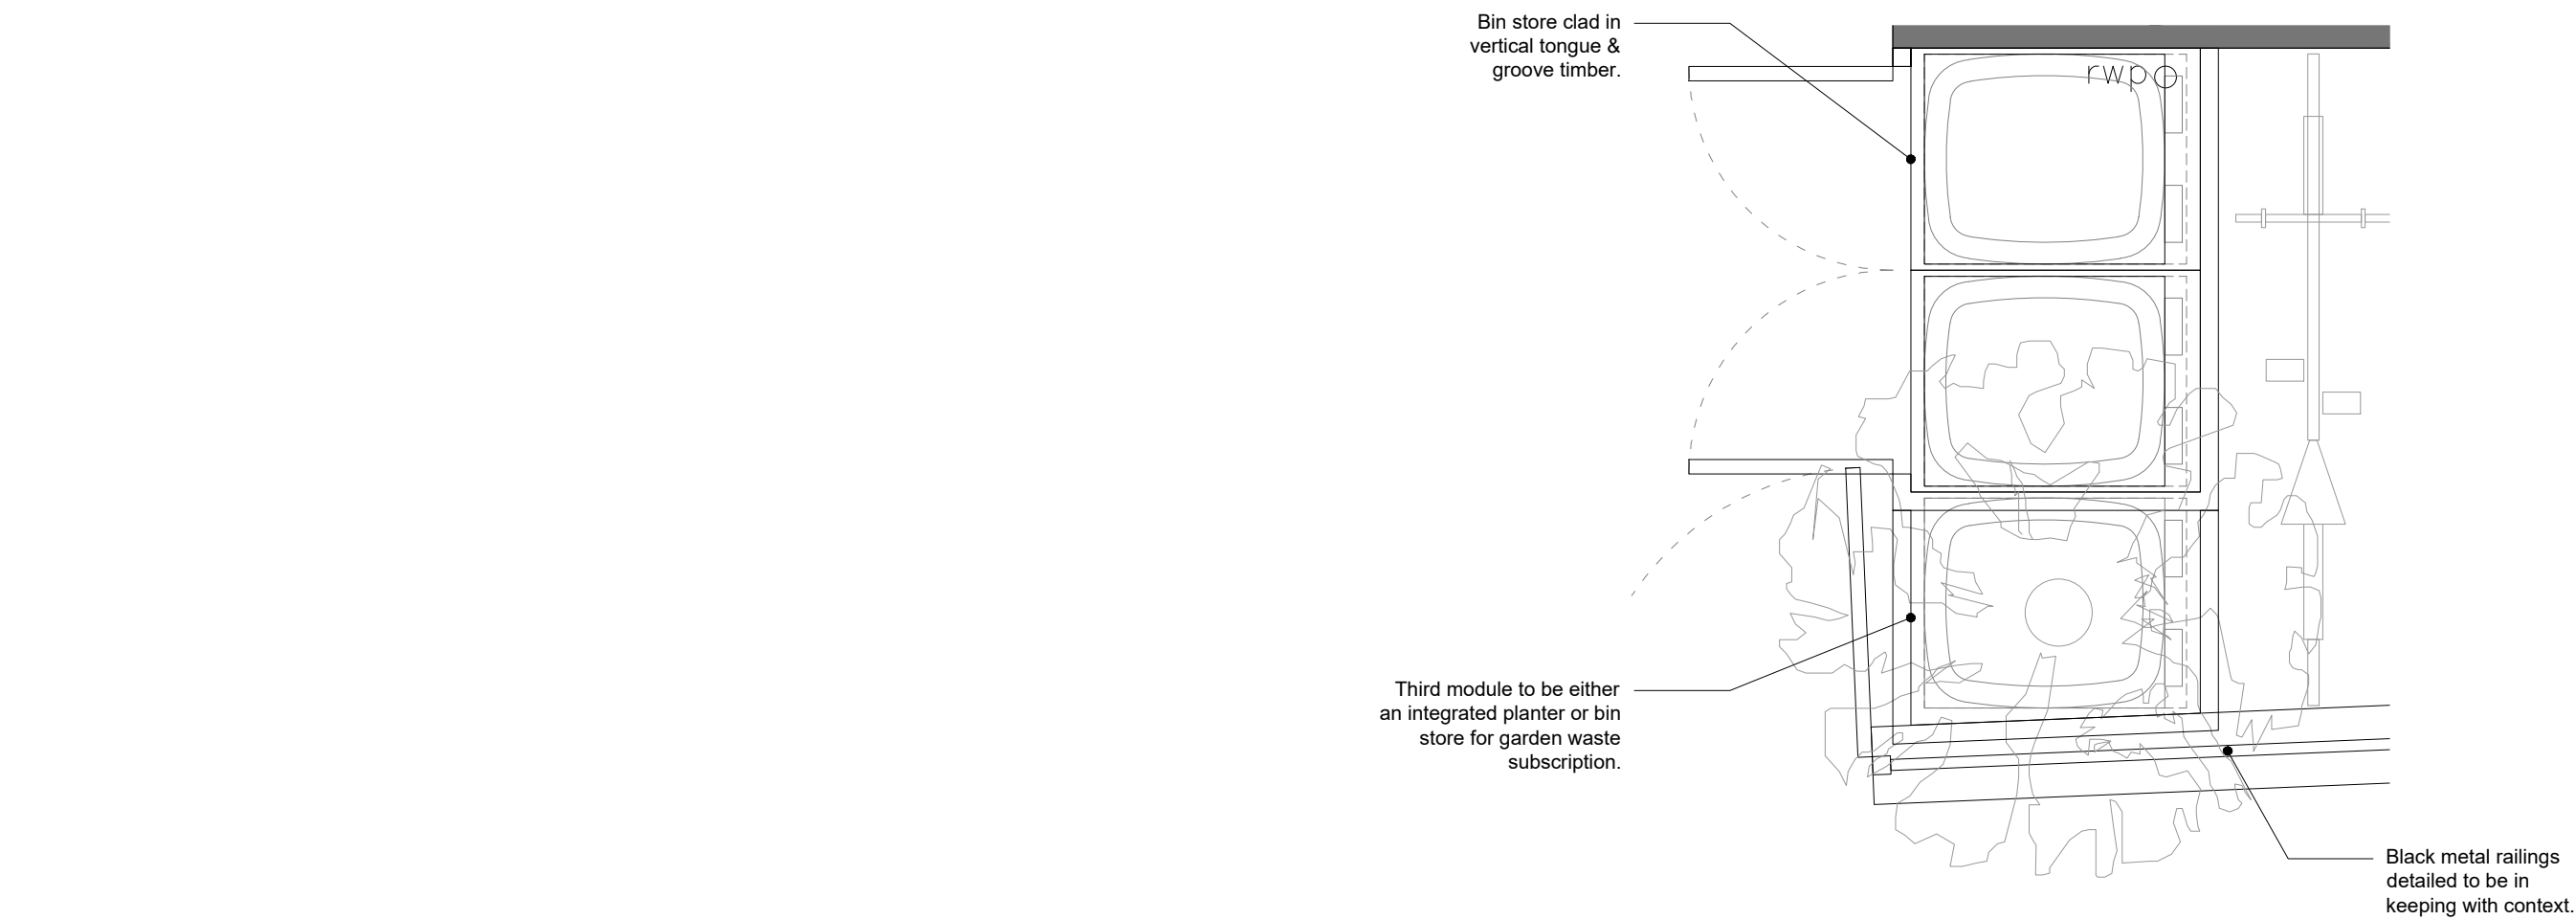
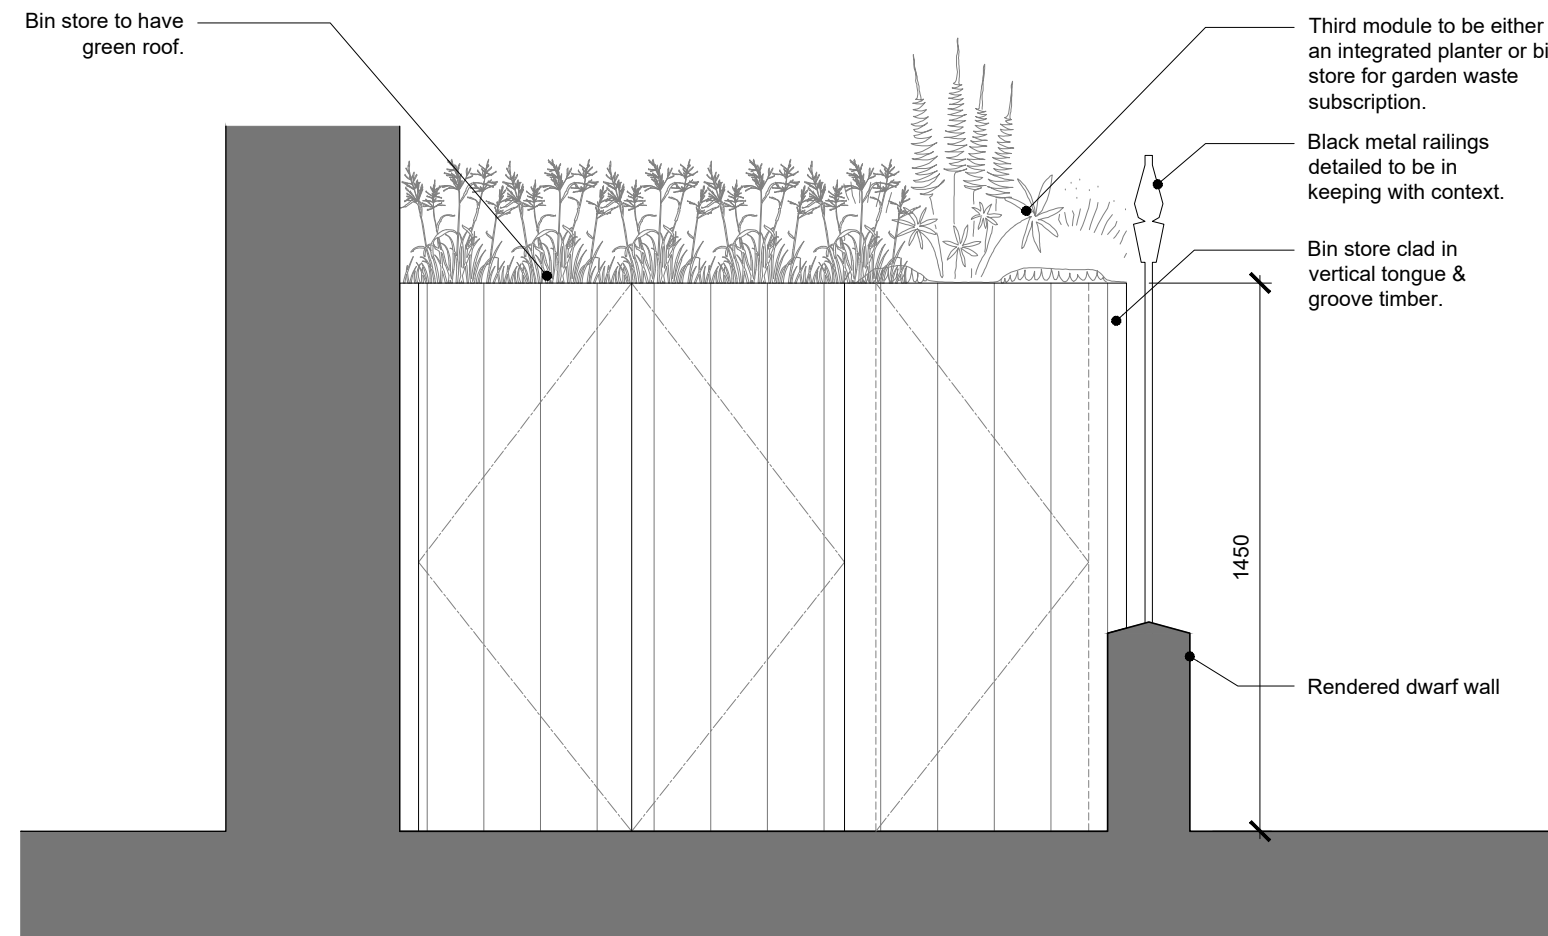


 



1 Proposed - Bin Store 1:20
Detailed Plan

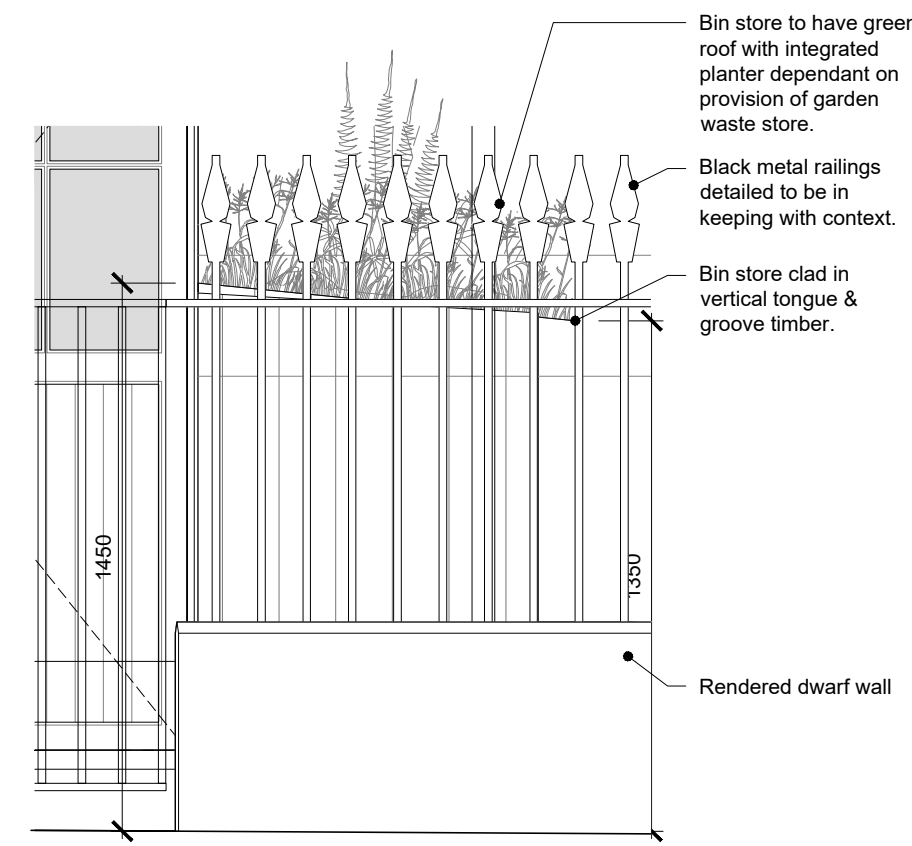


3 Proposed - Bin Store 1:20
Detailed Elevation

 


4 Proposed - Bin Store 1:20
Detailed Elevation

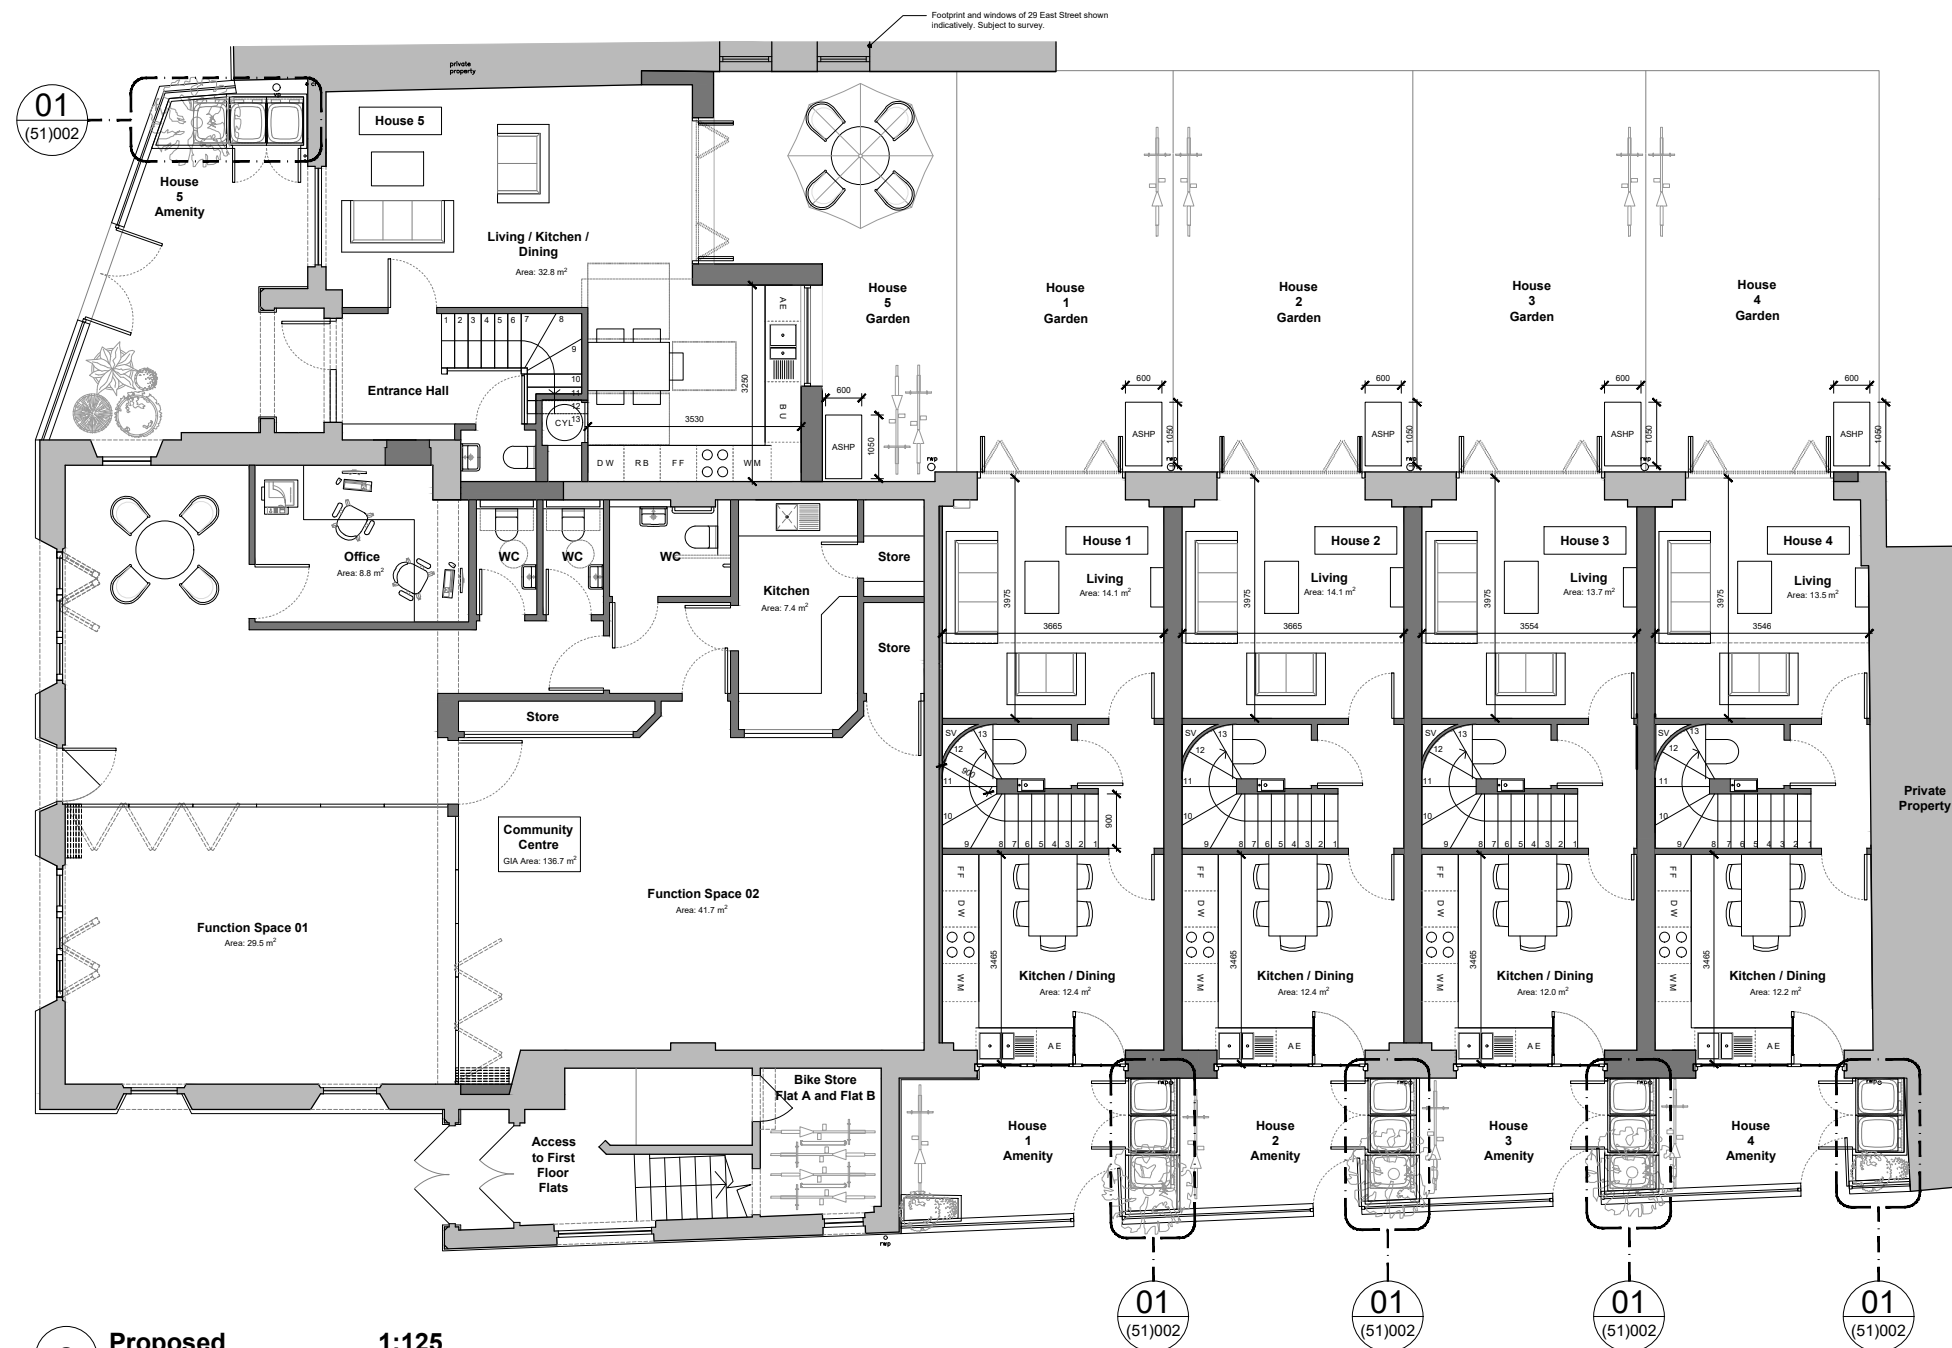 

2 Proposed 1:125
Ground Floor Plan

 

5 Proposed 1:125
North Elevation

 

6 Proposed 1:125
South Elevation

key:

A	19/03/2026	Issued for planning. Revised House 1-4 railings to extend over bin store.	SP	PT
/	30/10/2025	Issued for planning.	SP	PT
rev. date	notes	drawn	checked	

This drawing is the property of Willow Design & Planning Ltd © and protected by the Copyright, Designs and Patents Act, 1988. Do Not Scale. All dimensions and conditions are to be checked on site prior to preparing drawings or commencing any work.

client:
Empire Land and Homes Ltd.

architect:
WILLOW
DESIGN PLANNING DELIVERY
370 The Yard Brighton Road,
Shoreham by Sea,
West Sussex, BN43 6RE
tel. 01273 456519
info@willowarchitects.net

issued for:
Planning

drawn by: SP checked by: PT

project north:



drawing title:
Proposed Details
House 1,2,3,4 - Bin Store Details
scale @ A1:
1:20

(51)002
drawing no. A
revision