


ARDINGLY DRIVE

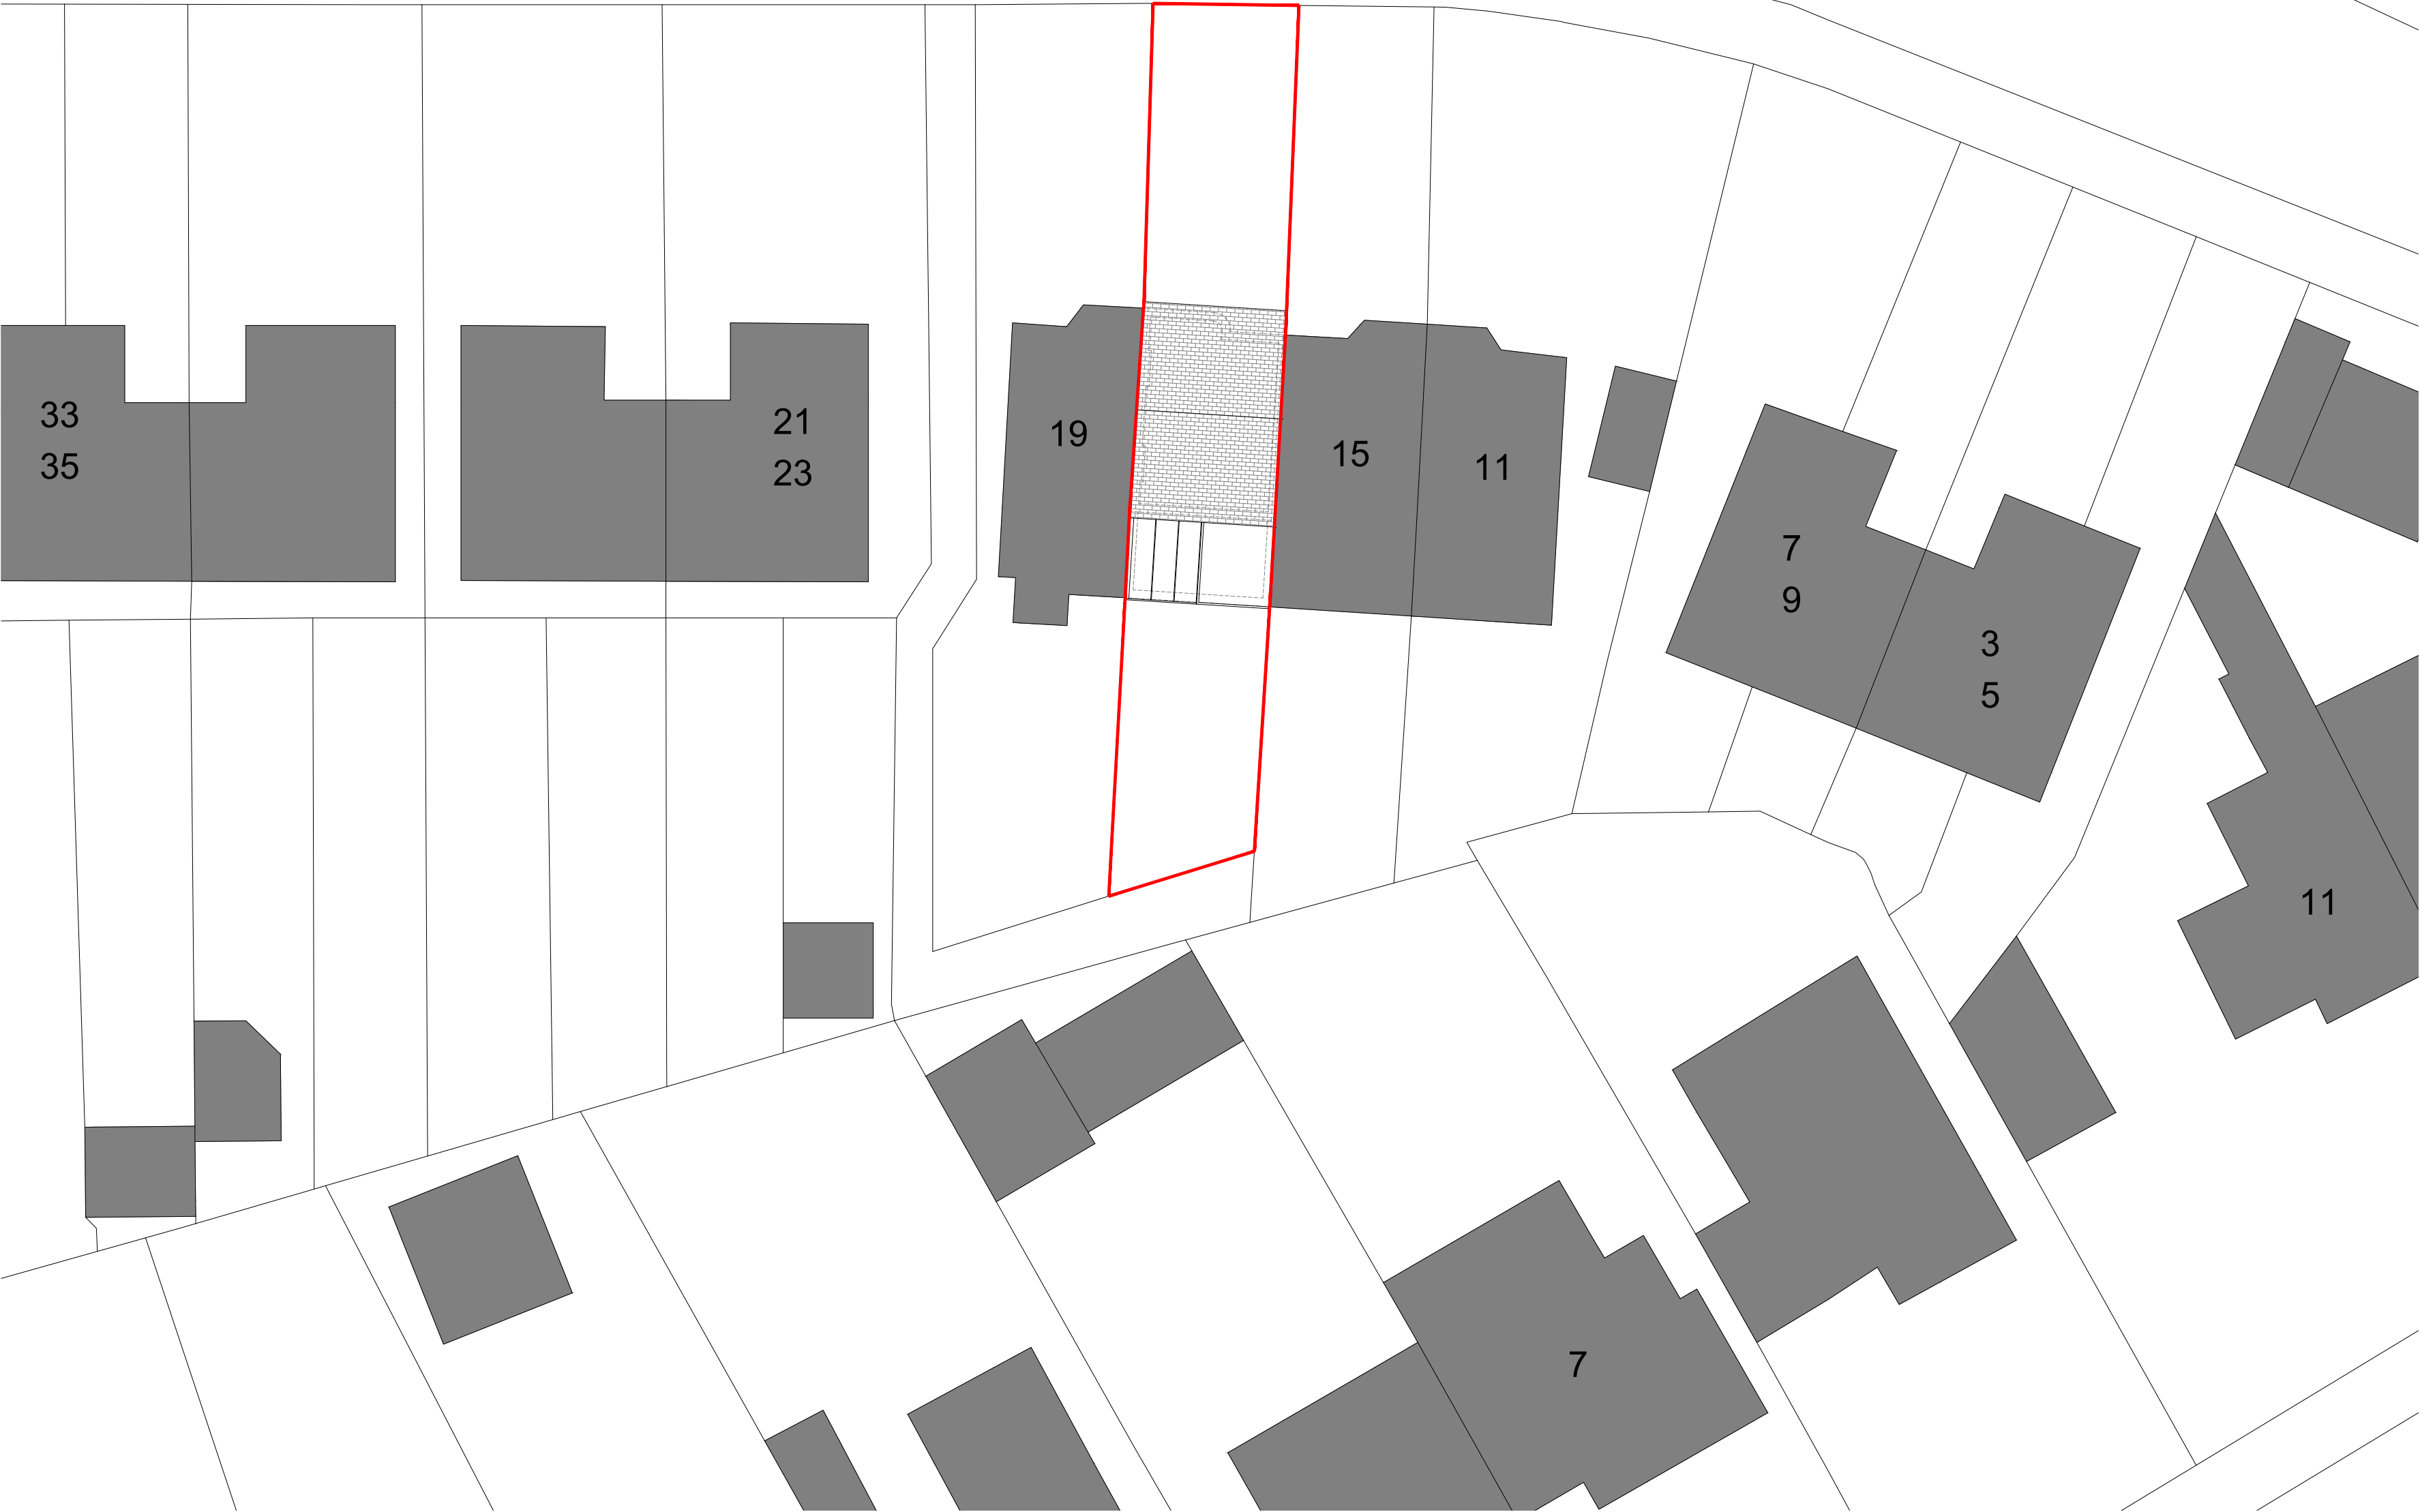

Rev.	Date	Detail
-	-	-

Status	PLANNING
--------	----------

AT | ATELIER
T & B

CIAT affiliate

Tel: 01403 458915 mail: info@atelierb.co.uk www.atelierb.co.uk		
---	--	--

Client	MR & MRS CRAIG
--------	----------------

Project Title	17 ARDINGLY DRIVE, GORING-BY-SEA, WORTHING, BN12 4TN
---------------	--

Drawing Title	EXISTING SITE PLAN
---------------	--------------------

Scale.	1:200 A2	Date	Mar 2026	Drawn	TMA
--------	----------	------	----------	-------	-----

Drawing No.	AT - 088 - P02	Rev.	-
-------------	----------------	------	---

The copyright in this document and design is confidential to and the property of Atelier T&B Limited