


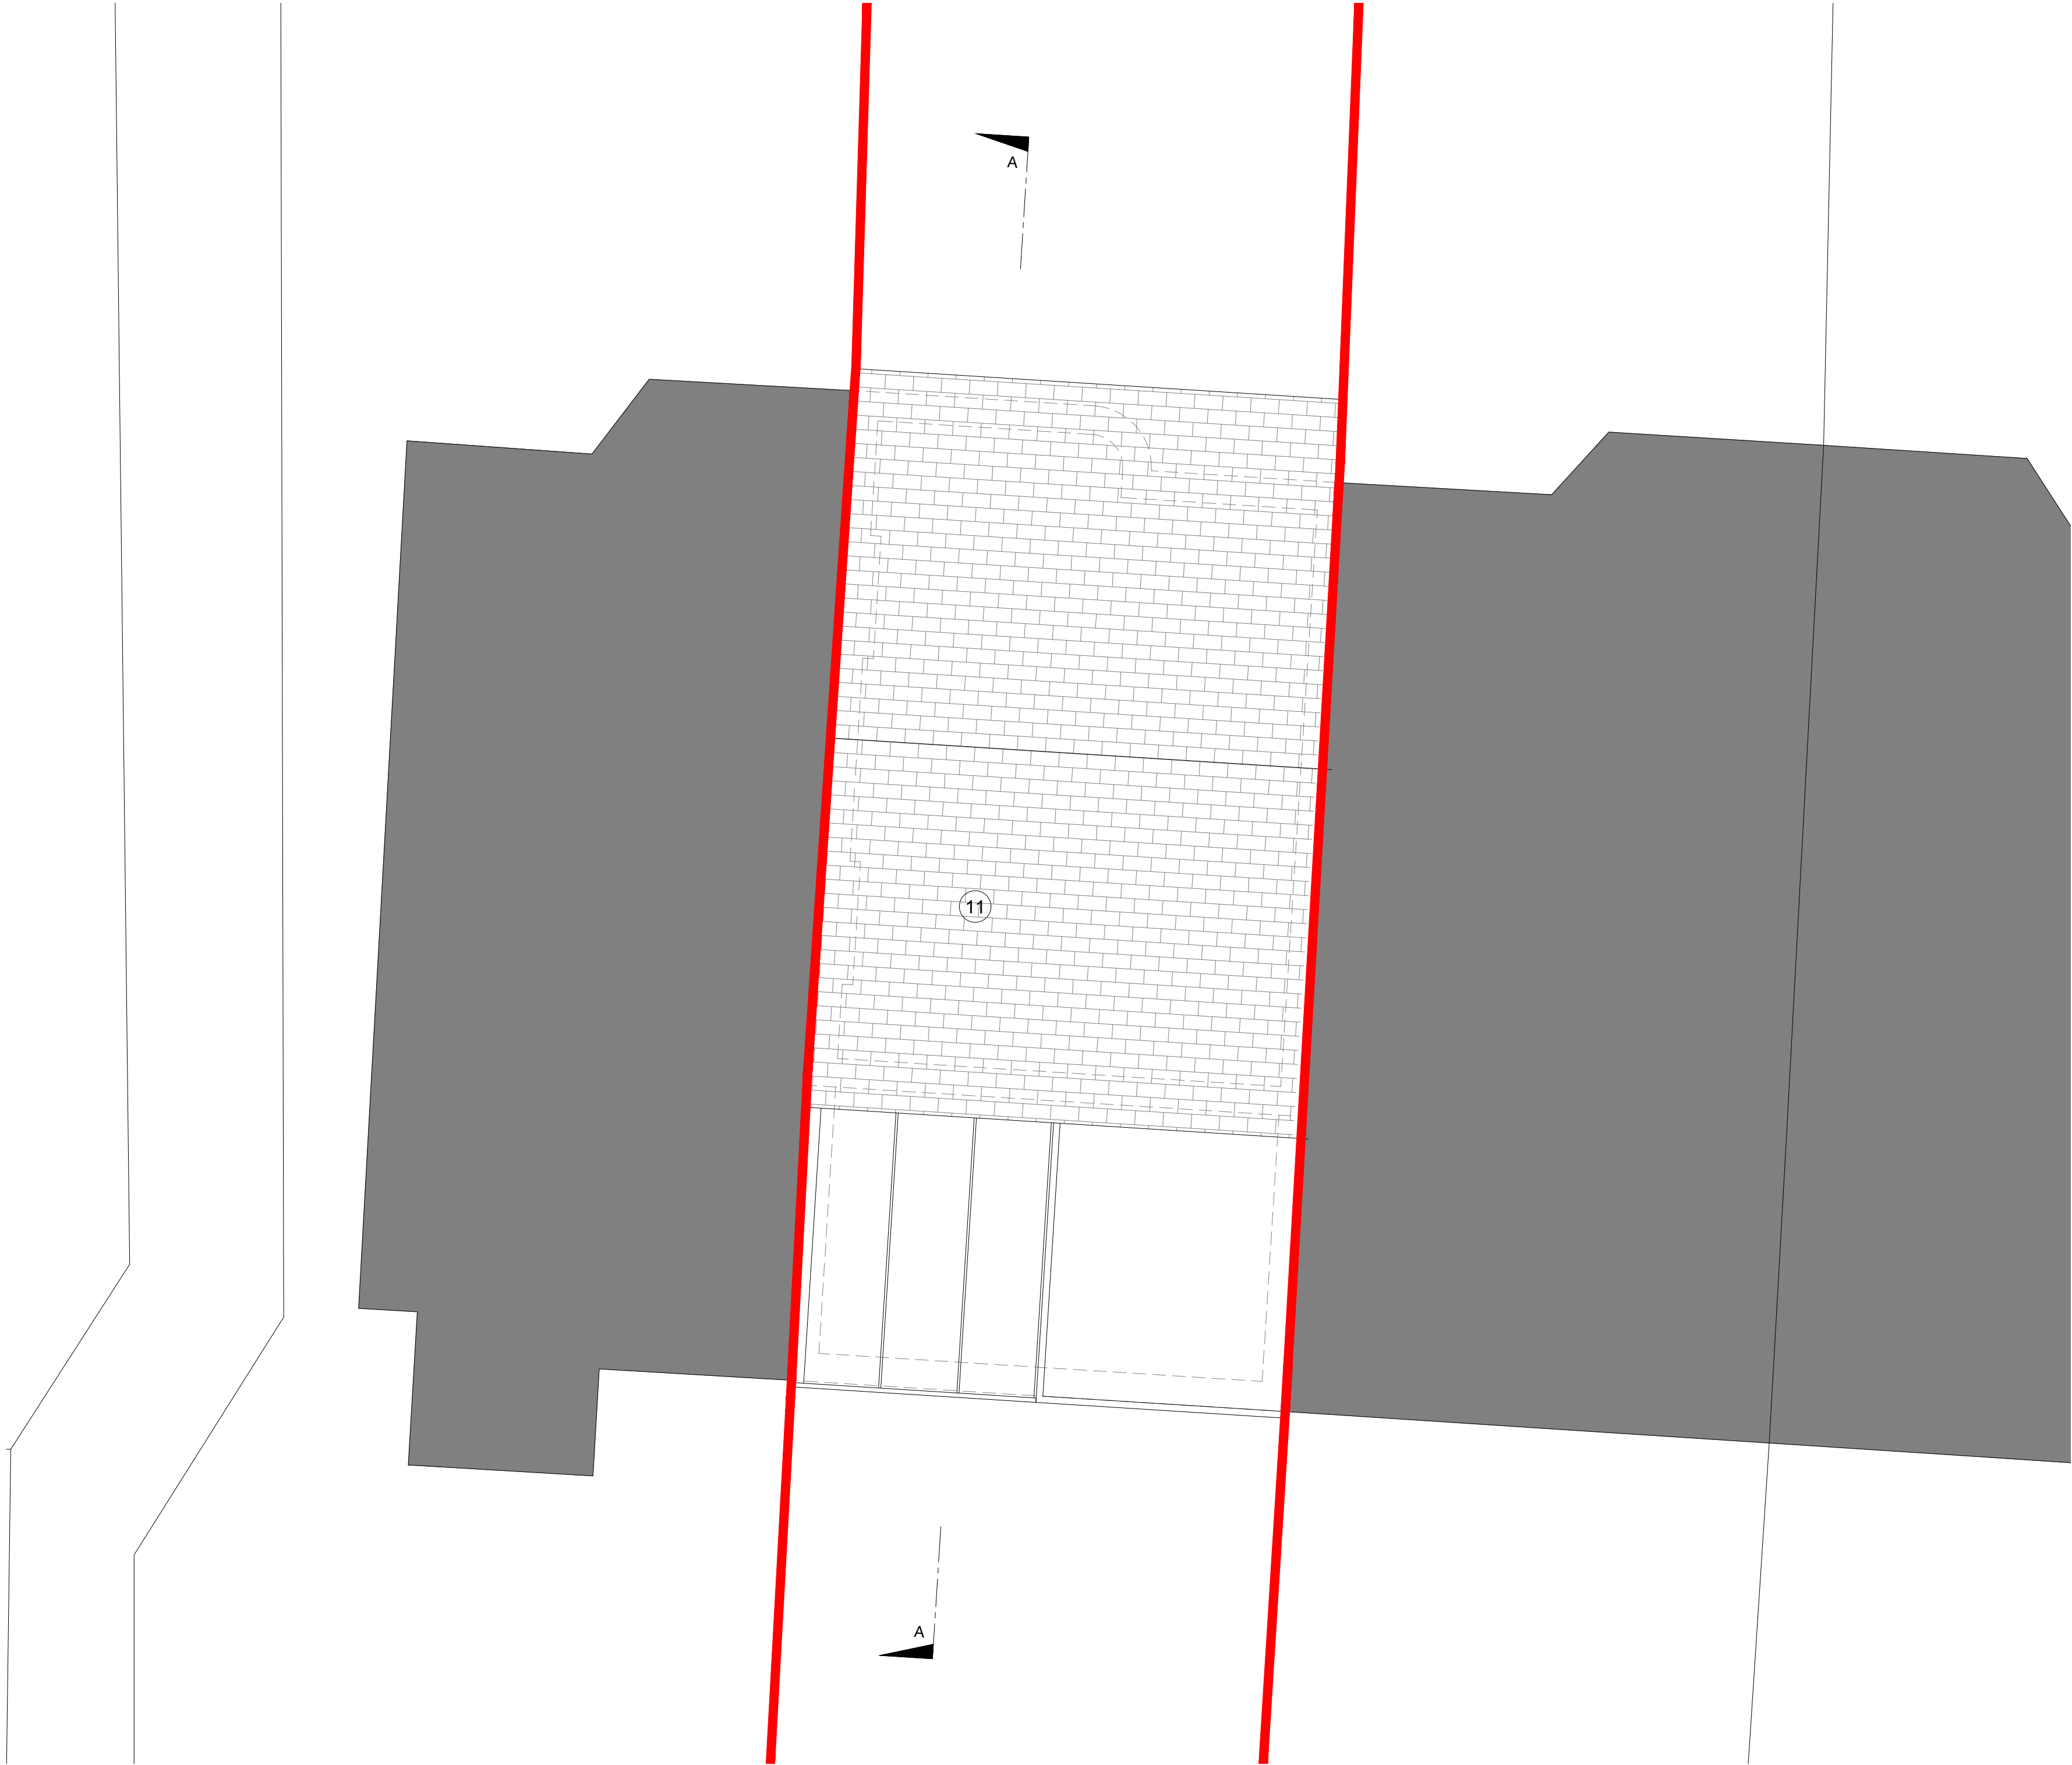

- Existing Notes:
- 01. Entrance Hall
 - 02. Living Room
 - 03. Dining
 - 04. Conservatory
 - 05. Kitchen
 - 06. Landing
 - 07. Bedroom 1
 - 08. Bedroom 2
 - 09. Bedroom 3
 - 10. Family Bathroom
- Existing Materials:
- 11. Concrete Tile
 - 12. White Render
 - 13. Facing Brick
 - 14. White Windows & Doors

Rev.	Date	Detail

Status	PLANNING
--------	----------

AT

ATELIER
T & B

CIAT

affiliate

Tel: 01403 458915 mail: info@atelierb.co.uk www.atelierb.co.uk		
Client		
MR & MRS CRAIG		
Project Title		
17 ARDINGLY DRIVE, GORING-BY-SEA, WORTHING, BN12 4TN		
Drawing Title		
EXISTING ROOF PLAN		
Scale.	Date	Drawn
1:50 A2	Mar 2026	TMA
Drawing No.	Rev.	
AT - 088 - P05	-	
The copyright in this document and design is confidential to and the property of Atelier T&B Limited		