

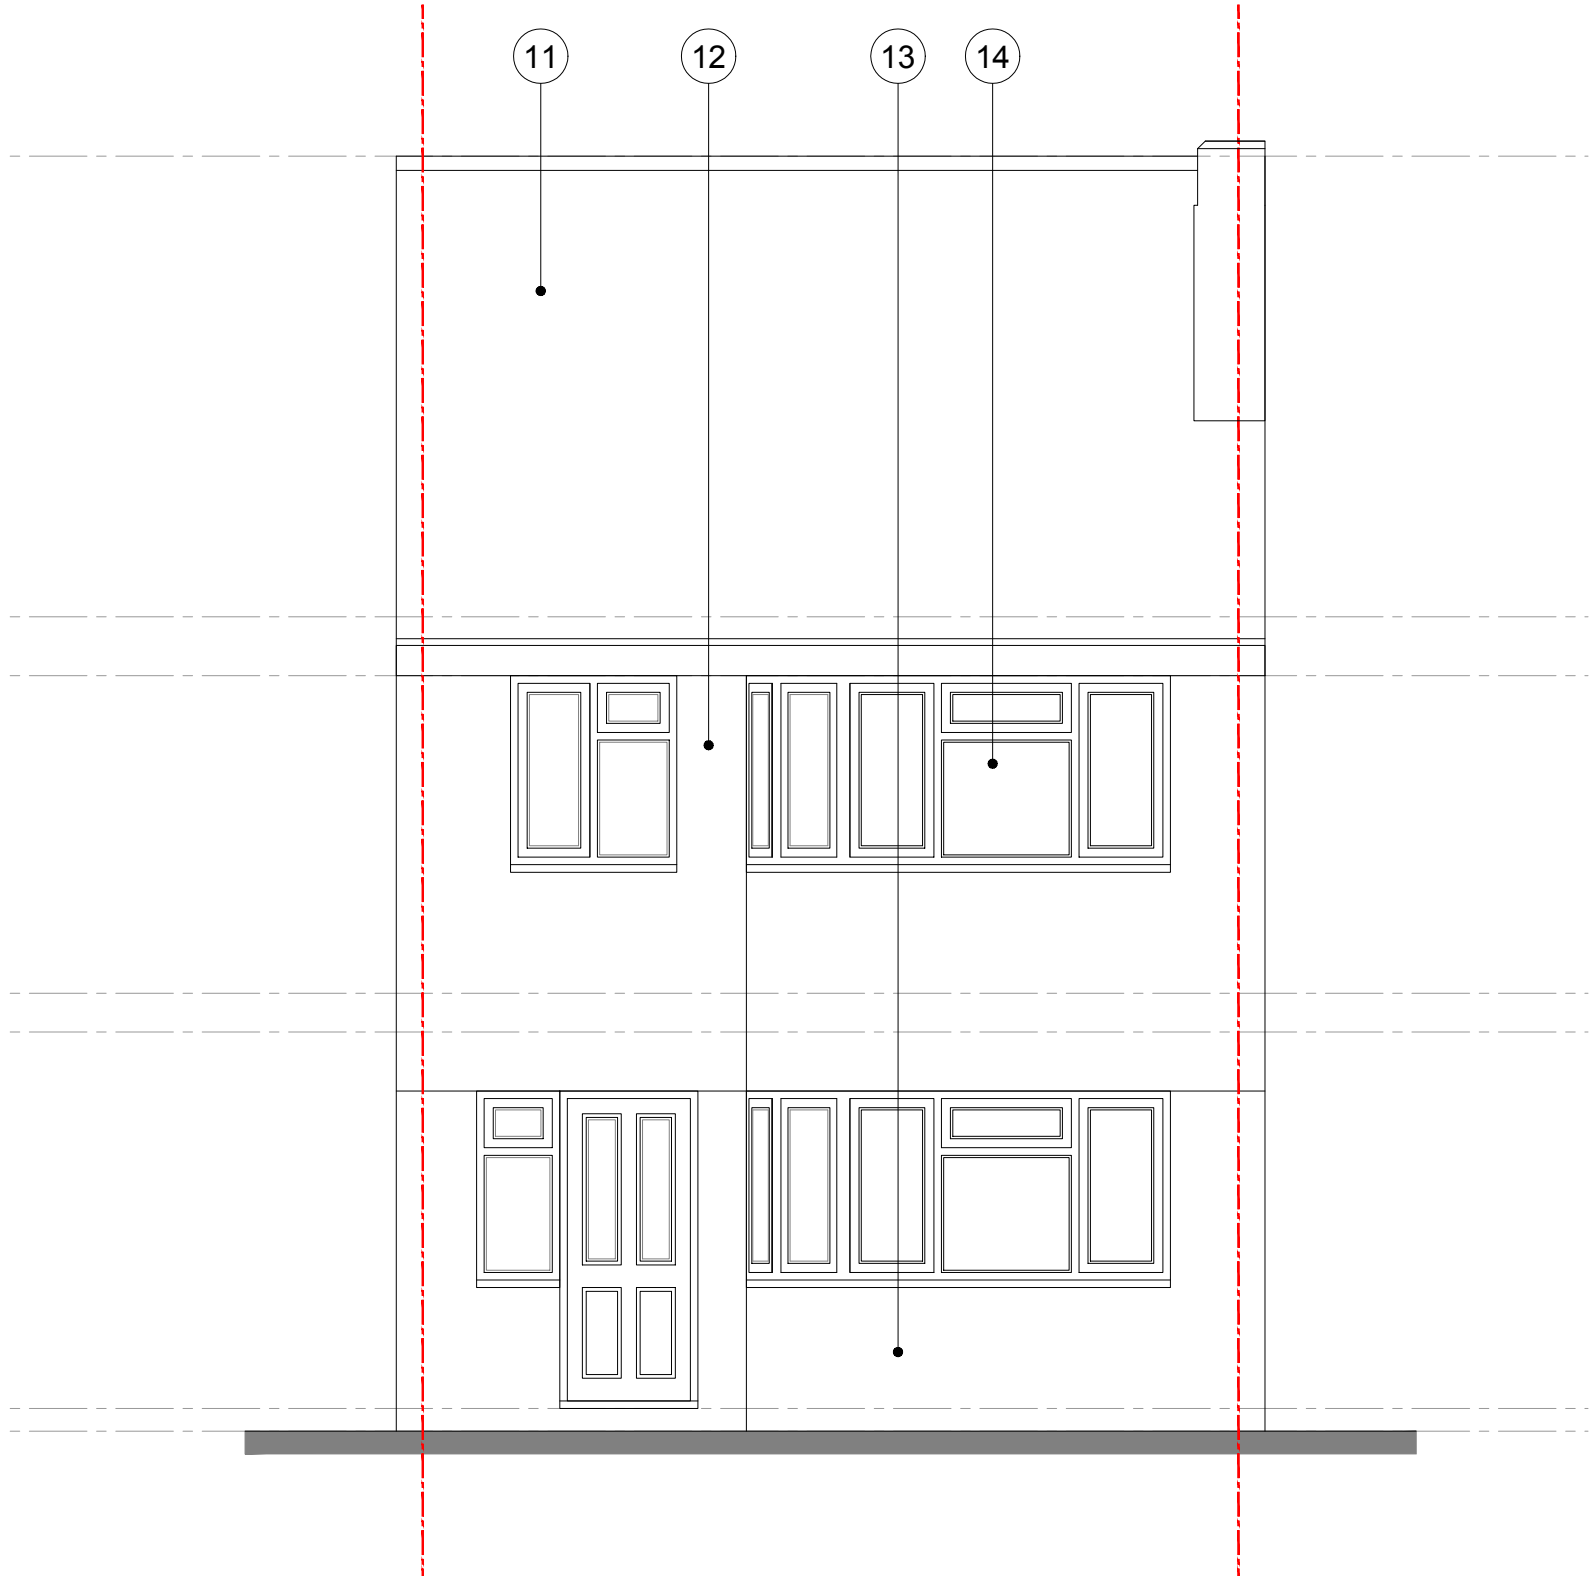
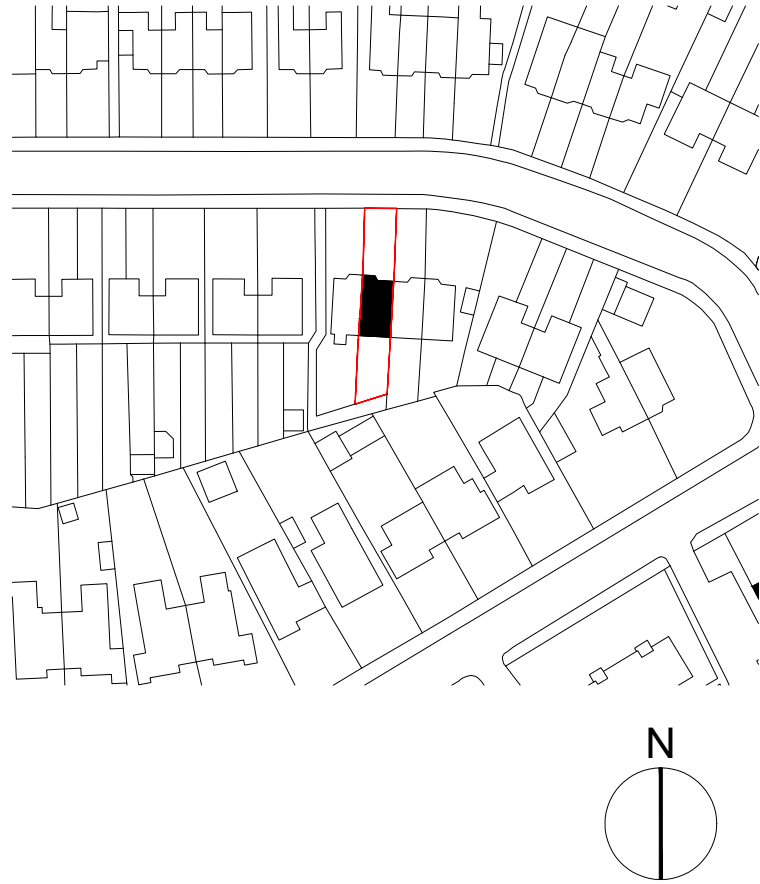


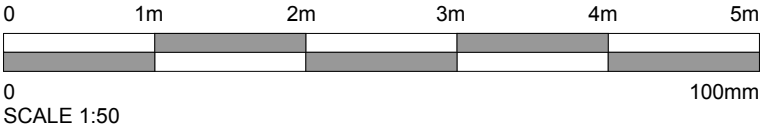

FRONT ELEVATION (NORTH)

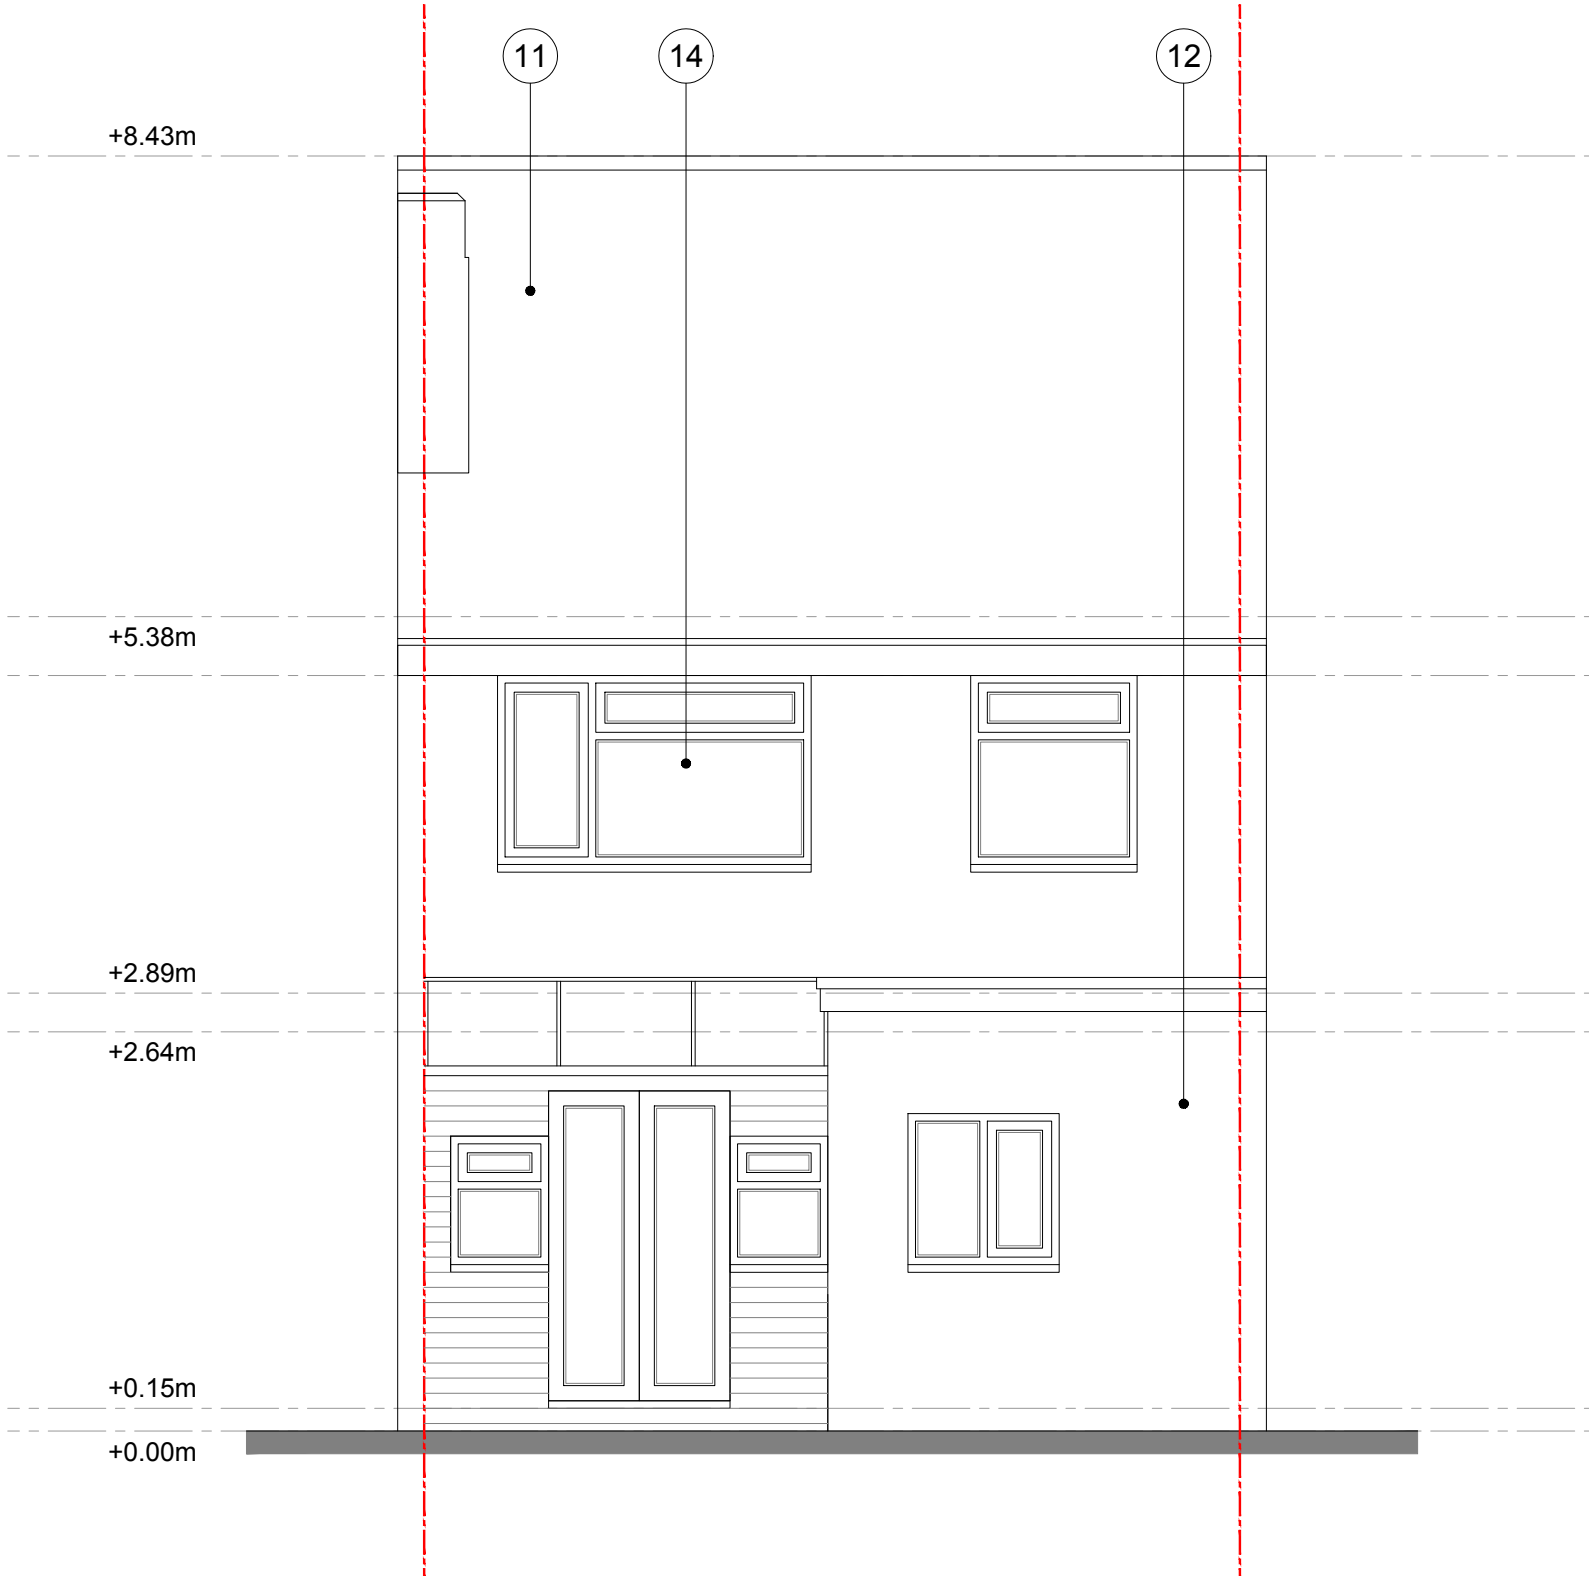

REAR ELEVATION (SOUTH)

- Existing Notes:
- 01. Entrance Hall
 - 02. Living Room
 - 03. Dining
 - 04. Conservatory
 - 05. Kitchen
 - 06. Landing
 - 07. Bedroom 1
 - 08. Bedroom 2
 - 09. Bedroom 3
 - 10. Family Bathroom
- Existing Materials:
- 11. Concrete Tile
 - 12. White Render
 - 13. Facing Brick
 - 14. White Windows & Doors

Date	Detail	
Status		
PLANNING		
AT ATELIER T & B		
CIAT affiliate		
Tel: 01403 458915 mail: info@atelierb.co.uk www.atelierb.co.uk		
Client		
MR & MRS CRAIG		
Project Title		
17 ARDINGLY DRIVE, GORING-BY-SEA, WORTHING, BN12 4TN		
Drawing Title		
EXISTING ELEVATIONS		
Scale:	1:50 A2	Date
		Mar 2026
Drawn	TMA	
Drawing No.	AT - 088 - P06	
Rev.	-	
The copyright in this document and design is confidential to and the property of Atelier T&B Limited		