




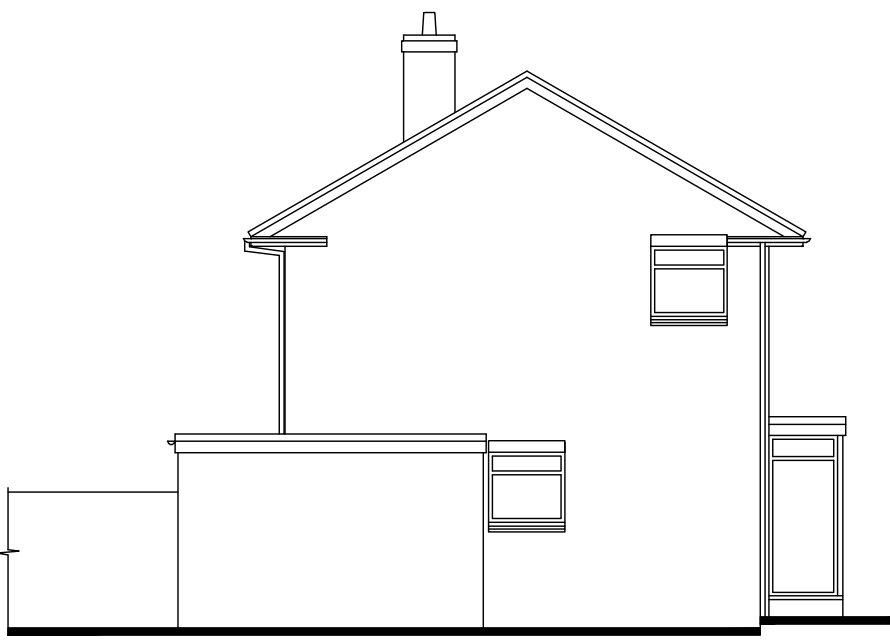

REAR WEST ELEVATION
EXISTING ELEVATIONS
Scale 1:100

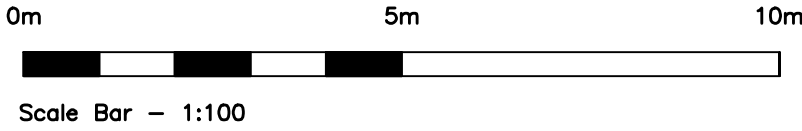


SIDE SOUTH ELEVATION

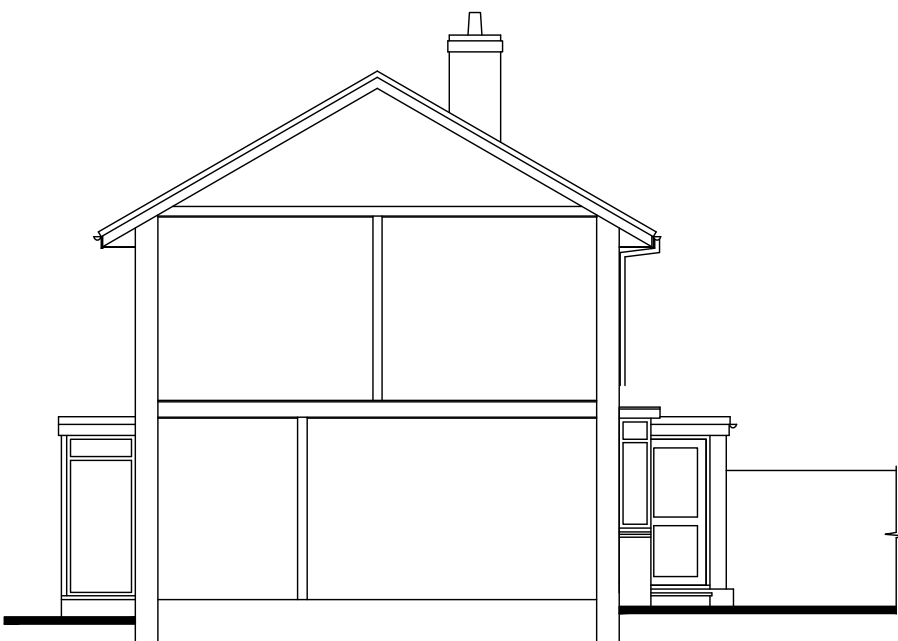


SIDE NORTH ELEVATION

No dimensions to be scaled from drawing except for planning purposes.
The contractor should check all dimensions on site.
It is the contractors responsibility to ensure compliance with Building Regulations.
C.D.M. Regs. 2015. The Client is advised of his responsibilities to appoint a Planning Supervisor under these Regs.
All works to comply with the C.D.M. Regs. 2015.
The Party Wall Act. 1996 The property owner is advised of the requirements of the Act, & the requirement to serve a Party Wall Notice on any adjoining owners as required under the act.


REVISIONS:

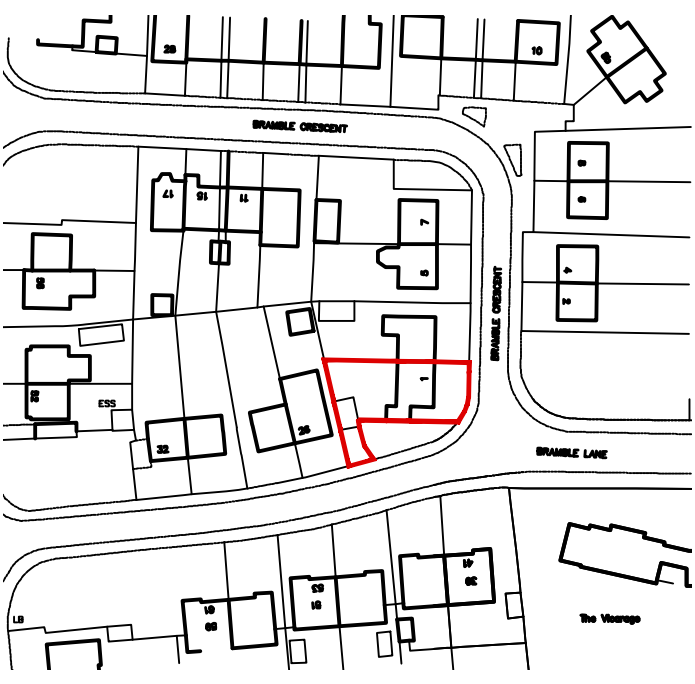



LOCATION PLAN
Scale 1:1250

 

Information supplied based on Promap.
All dimensions and distances subject to an accurate site survey being undertaken.

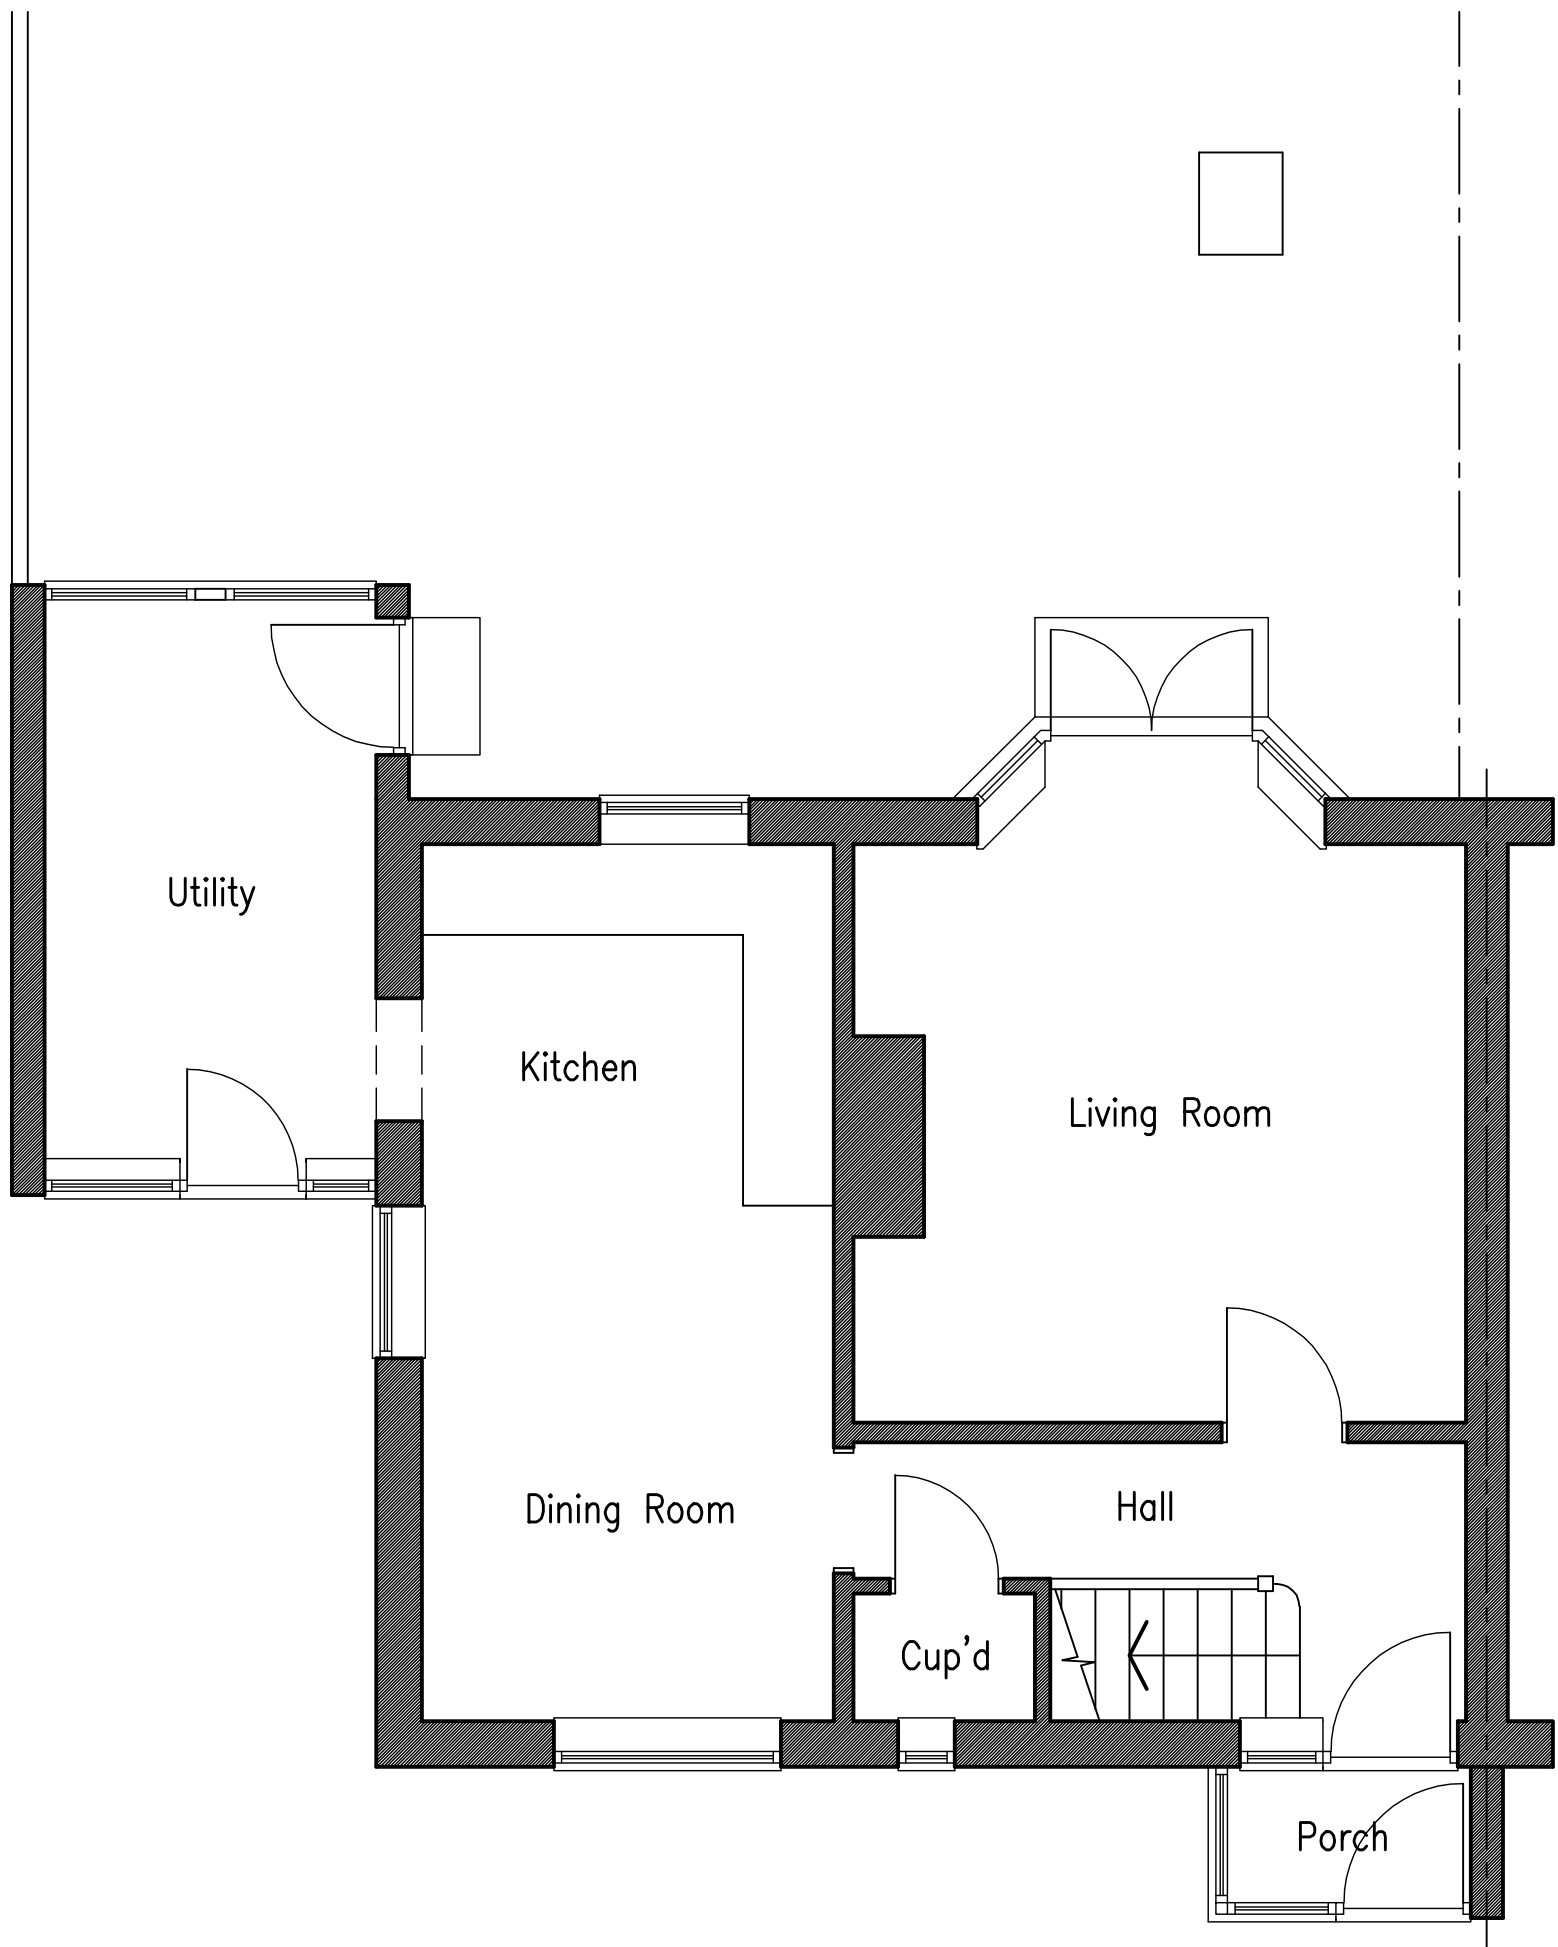

EXISTING GROUND FLOOR PLAN
Scale 1:50

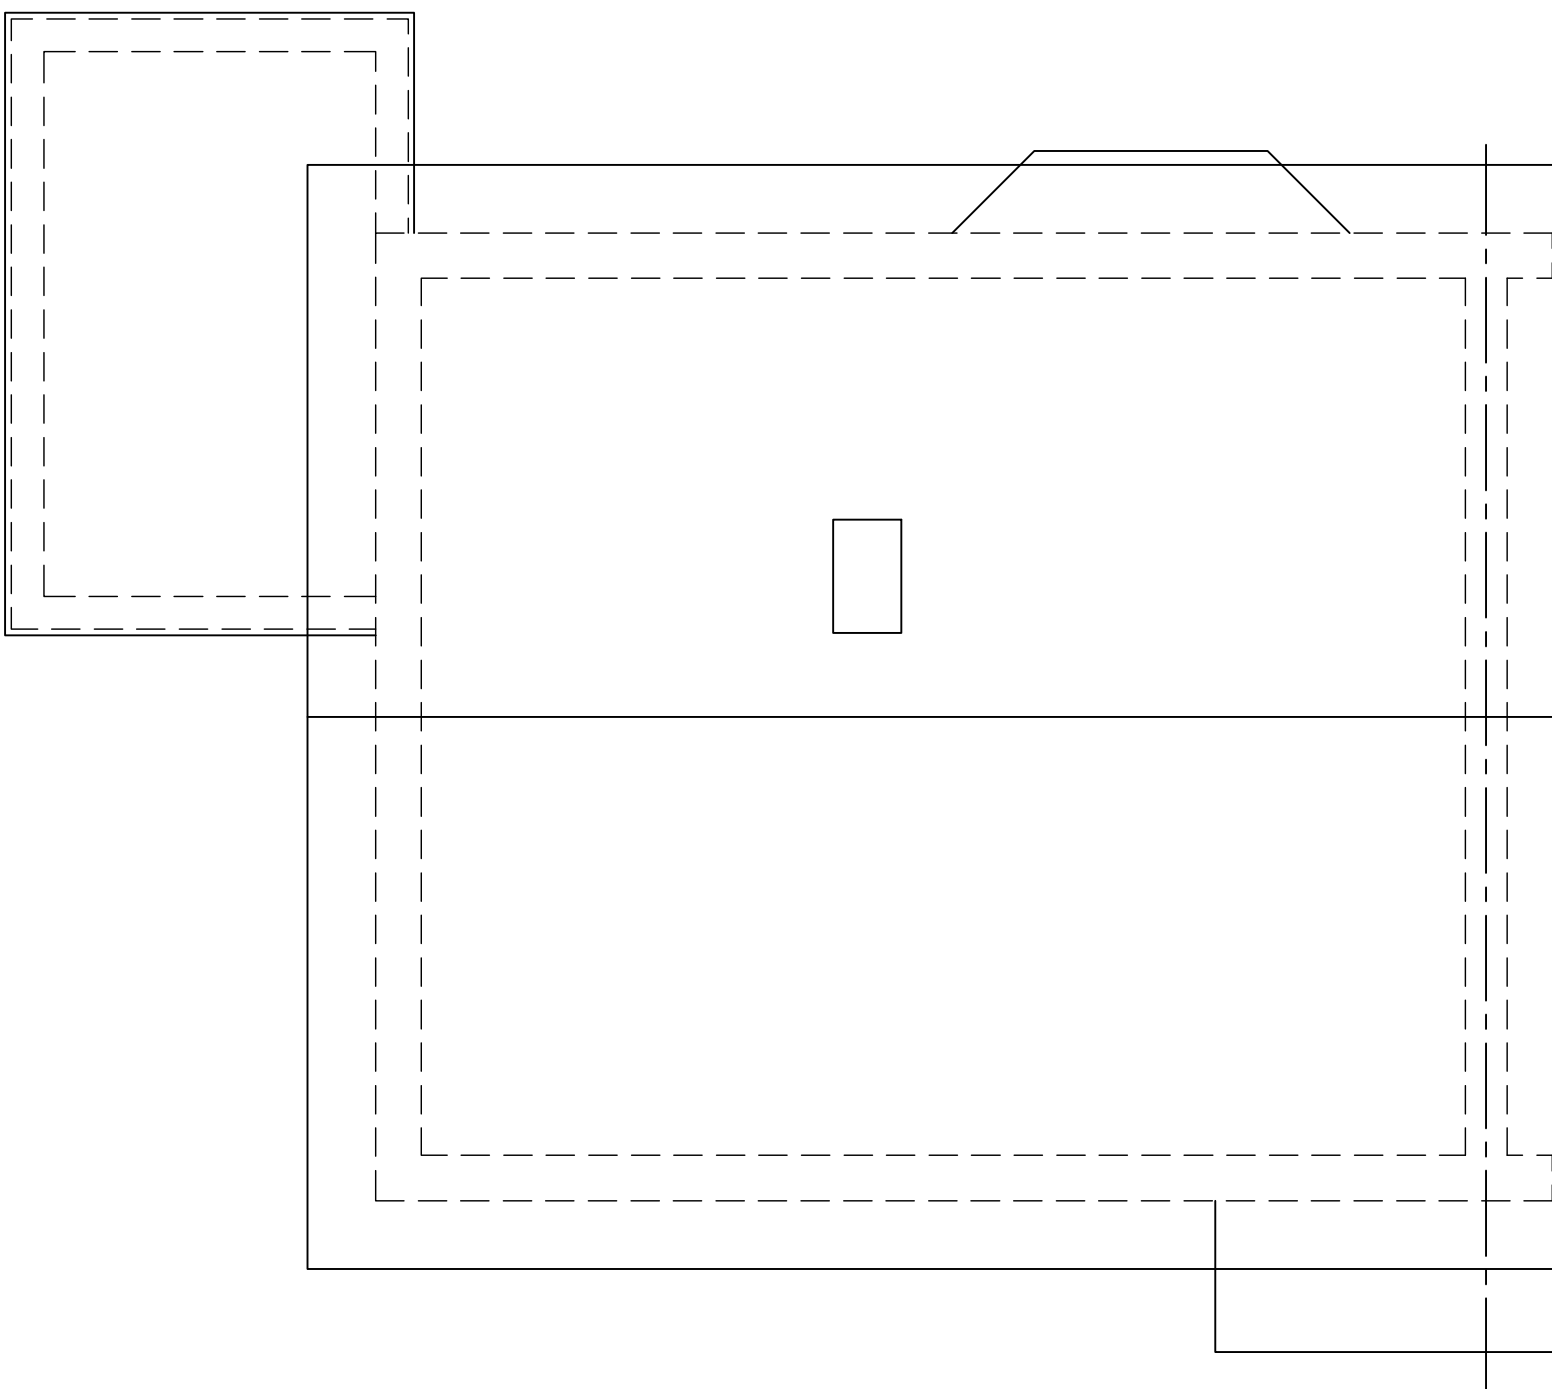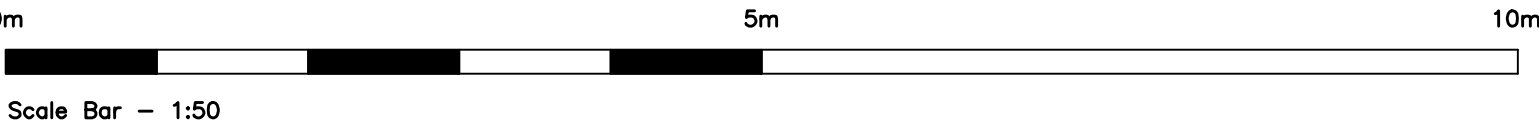

EXISTING ROOF PLAN
Scale 1:50

ADCS

Architectural Design

Computer Services

30 Foxley Lane
Worthing
West Sussex
BN13 3AD
Tel: 01903 280701
E-mail:
adcs@sky.com

Client

MR A. & MRS J. CROCKETT

Project

PROPOSED REAR EXTENSION
1 BRAMBLE CRESCENT
WORTHING
WEST SUSSEX BN13 3JF

Drawing

EXISTING FLOOR PLANS
& ELEVATIONS

Scale

1:50 &
1:100 @ A1

Date

13.03.26

Drawn

TP

Drawing No.

Revision

1663/P01