




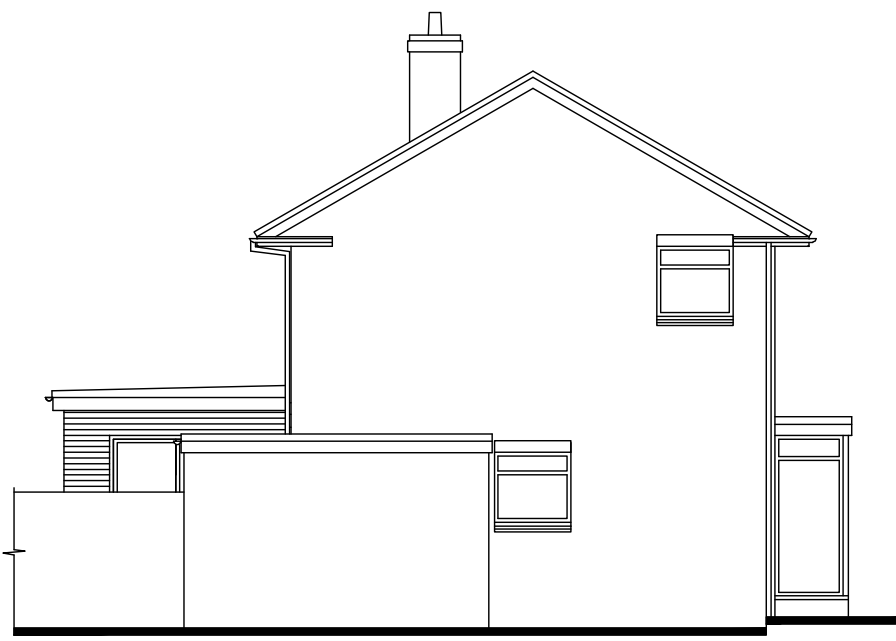

REAR WEST ELEVATION
PROPOSED ELEVATIONS
Scale 1:100

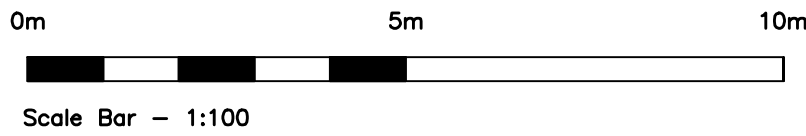

SIDE SOUTH STREET ELEVATION

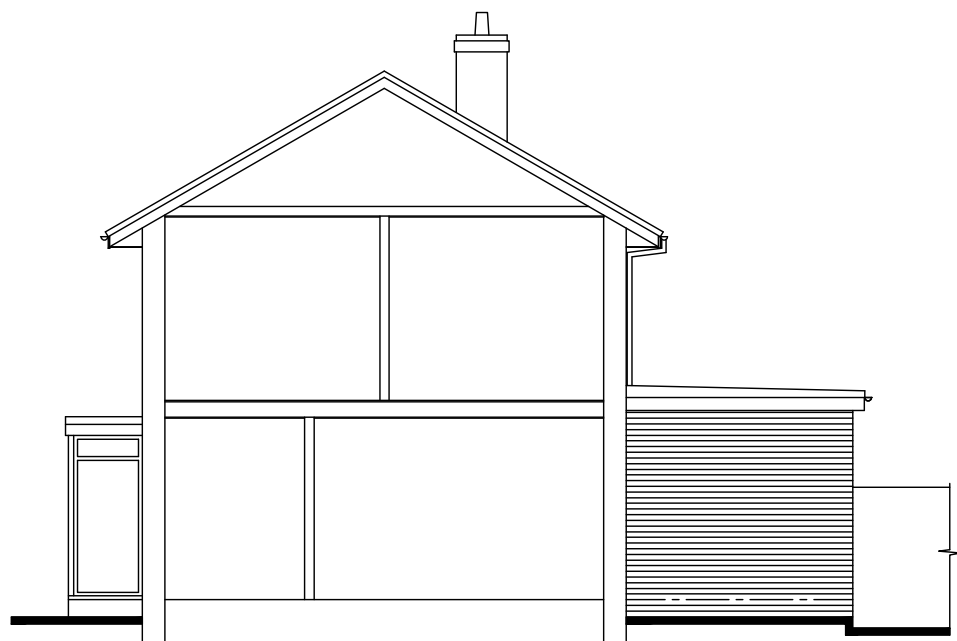

SIDE NORTH ELEVATION


SCHEDULE OF MATERIALS - REAR EXTENSION
WALLS - FACING BRICKWORK & MORTAR TO MATCH EXISTING
ROOF - NEW FLAT ROOF
WINDOW - NEW PVCu WINDOWS COLOUR WHITE
EXTERNAL DOORS - NEW SLIDING DOORS COLOUR WHITE
RAINWATER GOODS - NEW UPVC COLOUR BLACK



SIDE SOUTH ELEVATION

No dimensions to be scaled from drawing except for planning purposes.
The contractor should check all dimensions on site.
It is the contractors responsibility to ensure compliance with Building Regulations.
C.D.M. Regs. 2015. The Client is advised of his responsibilities to appoint a Planning Supervisor under these Regs. All works to comply with the C.D.M. Regs. 2015.
The Party Wall Act. 1996 The property owner is advised of the requirements of the Act, & the requirement to serve a Party Wall Notice on any adjoining owners as required under the act.


REVISIONS:

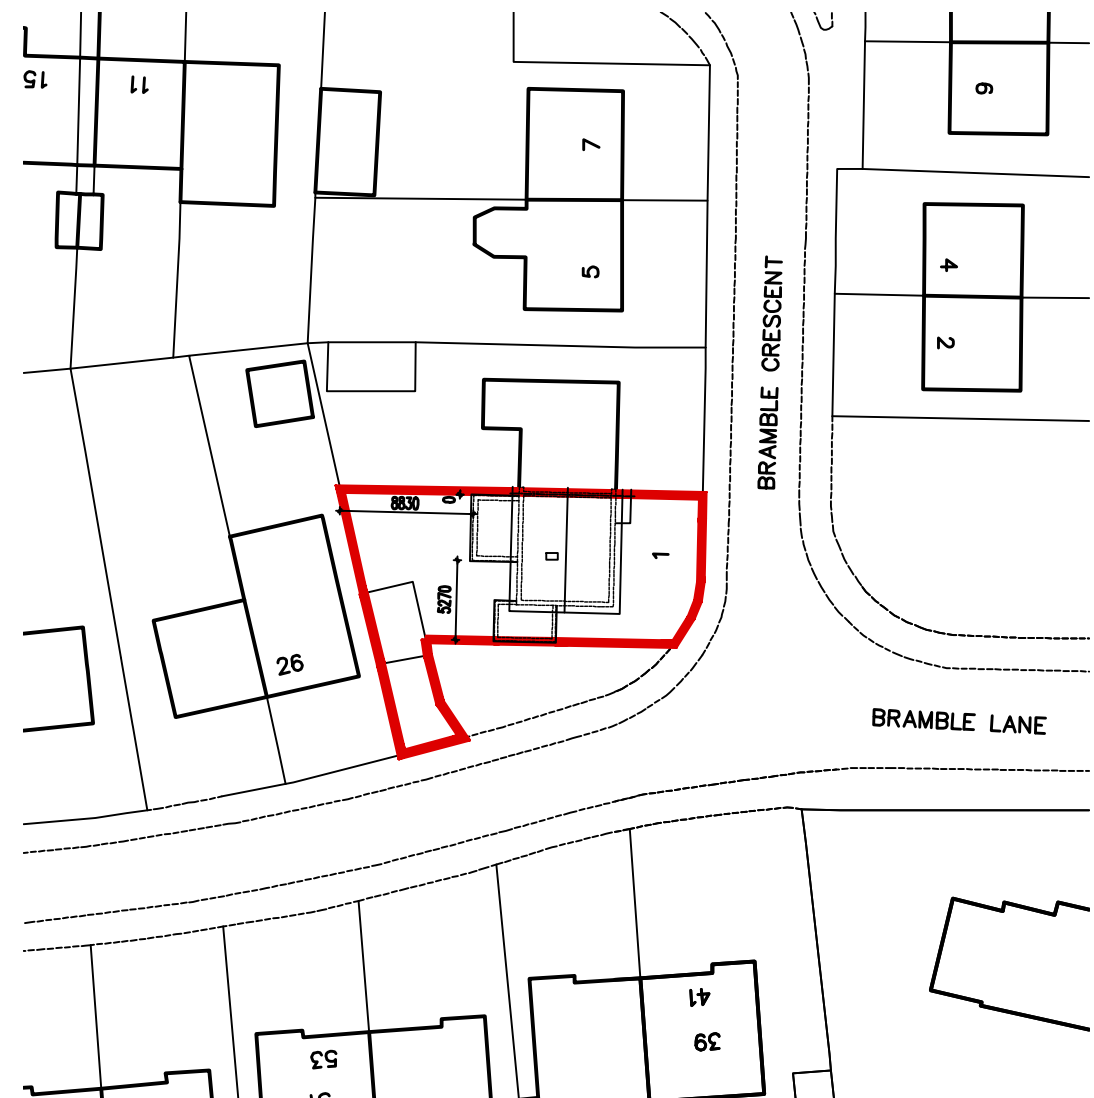



BLOCK PLAN
Scale 1:500




Information supplied based on Promap.
All dimensions and distances subject to an accurate site survey being undertaken.

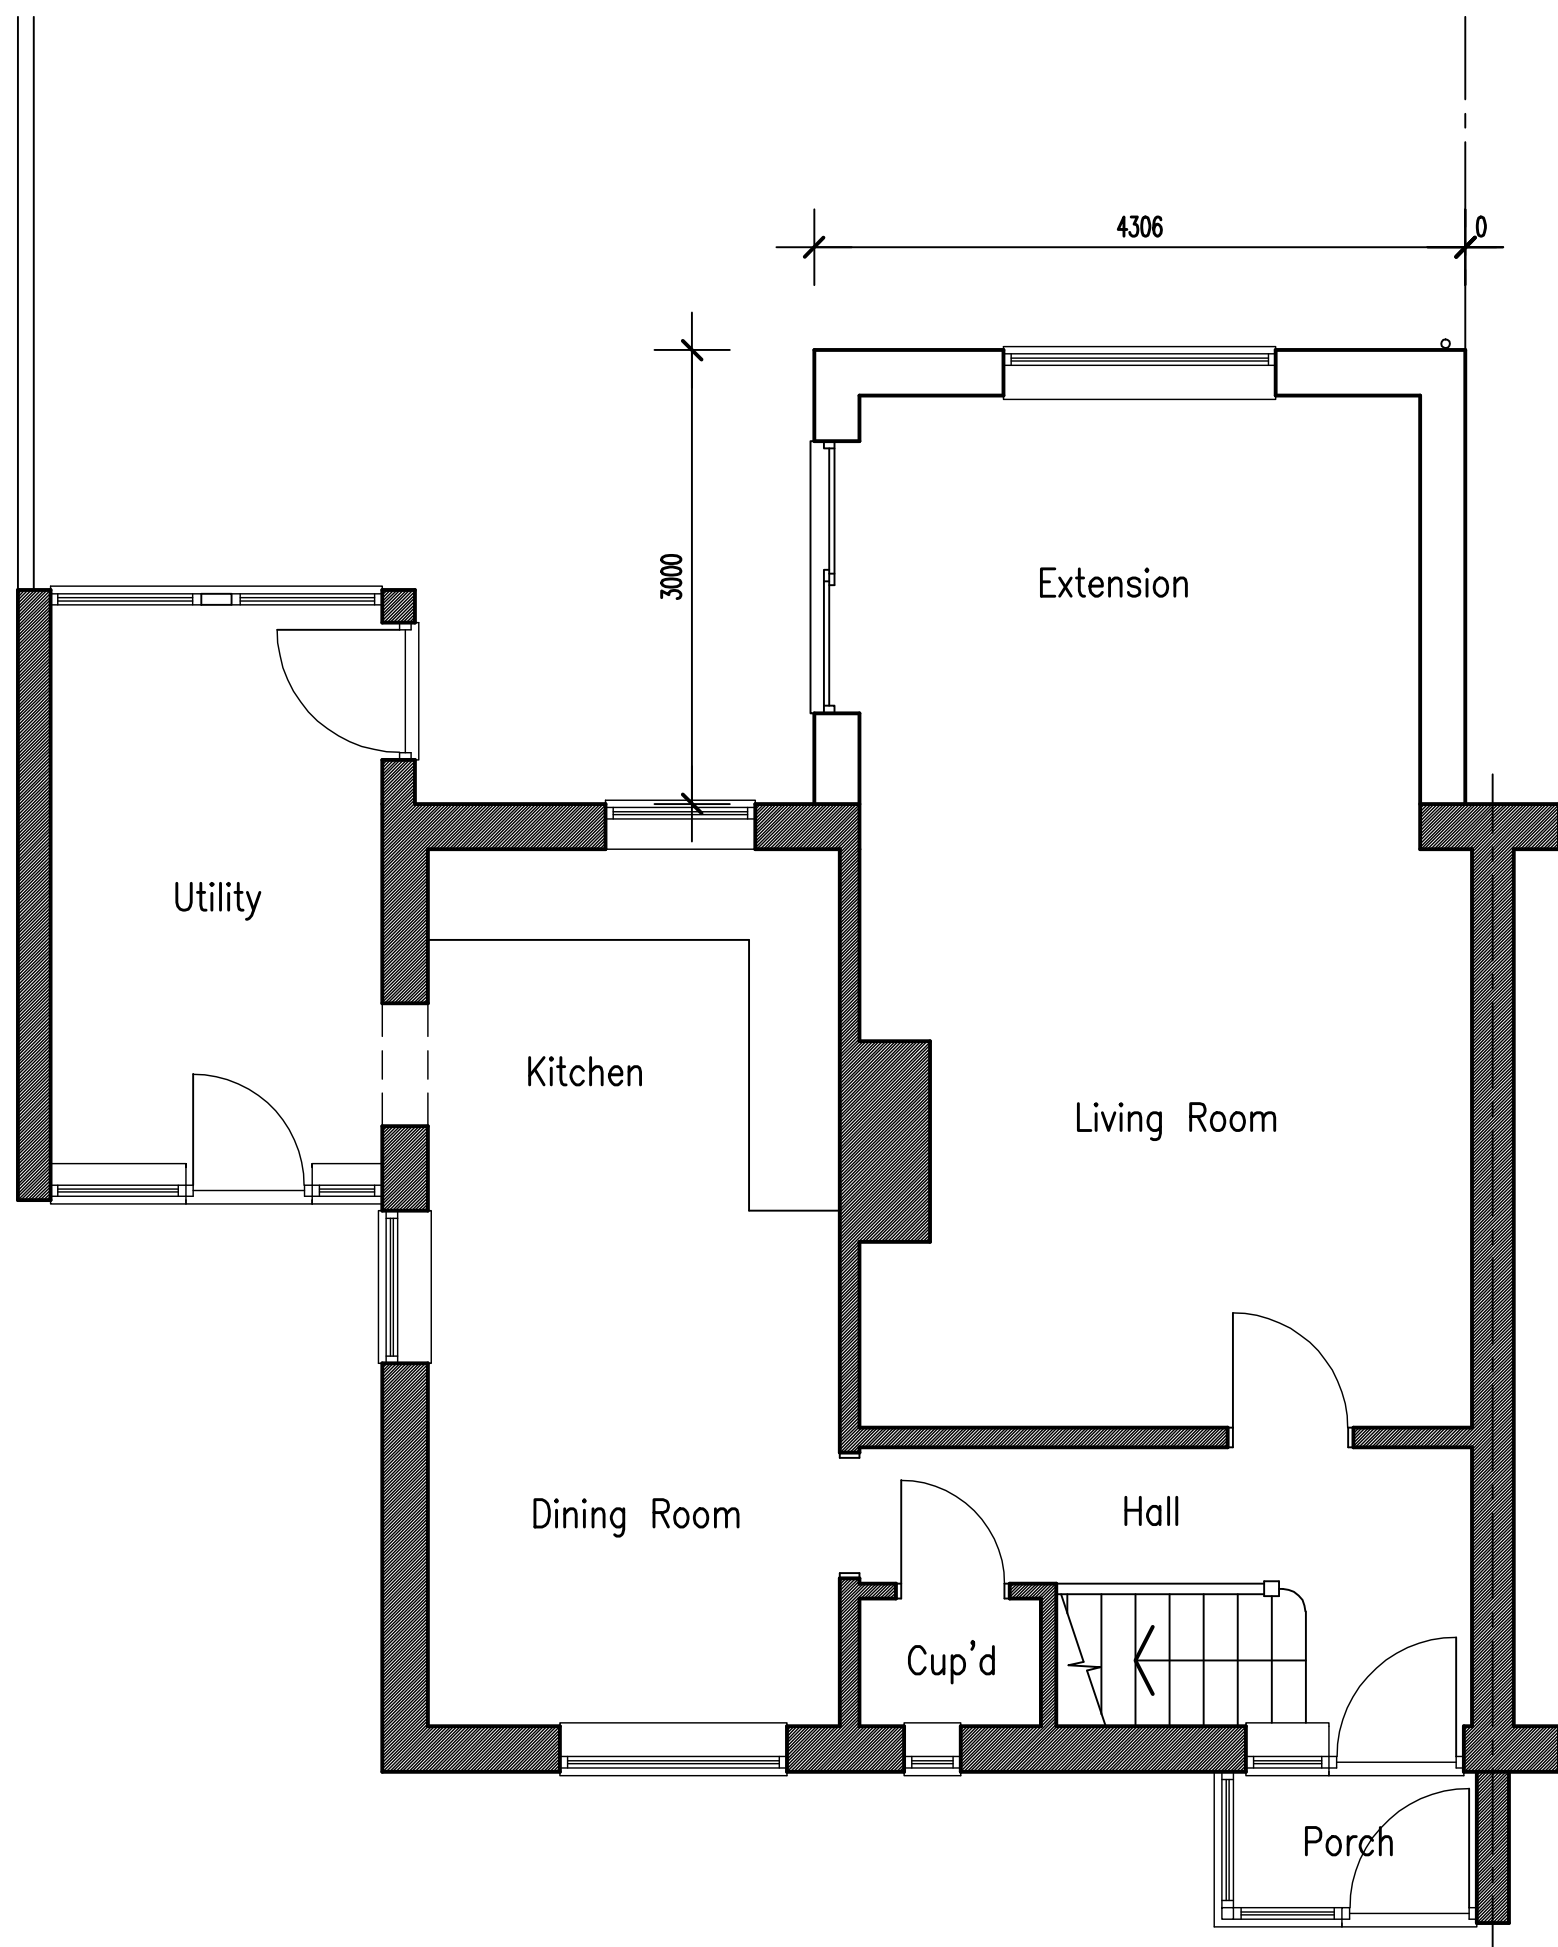

PROPOSED GROUND FLOOR PLAN
Scale 1:50

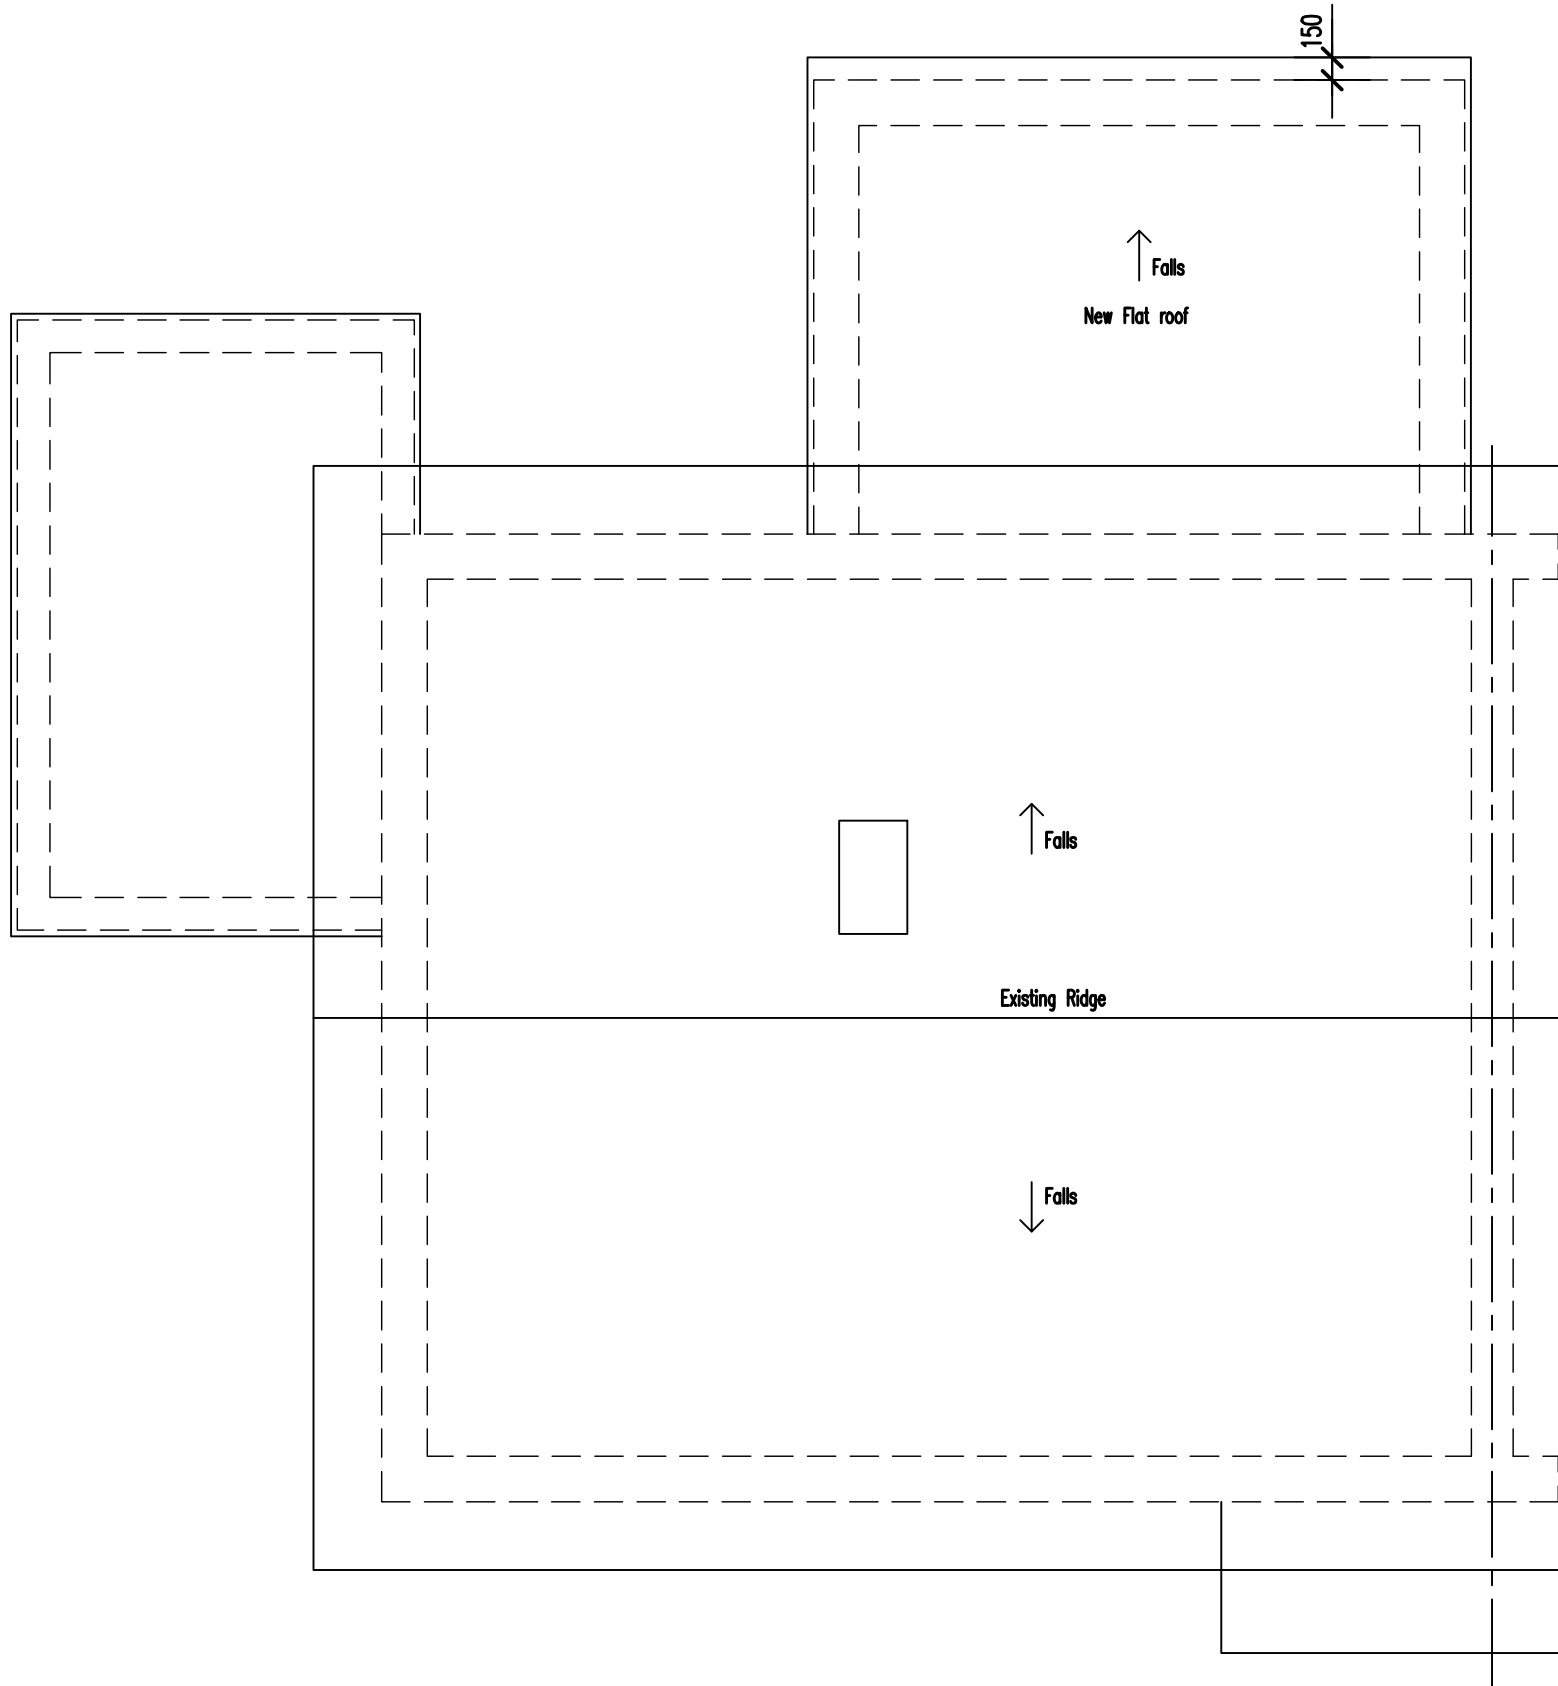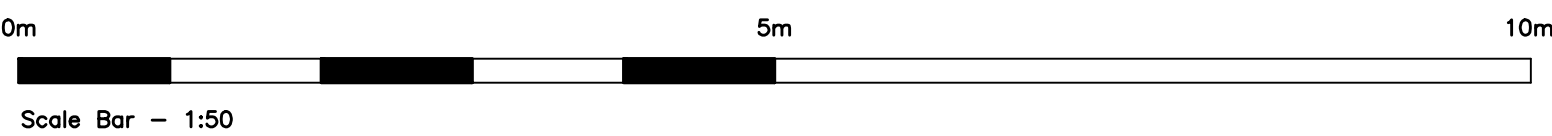

PROPOSED ROOF PLAN
Scale 1:50

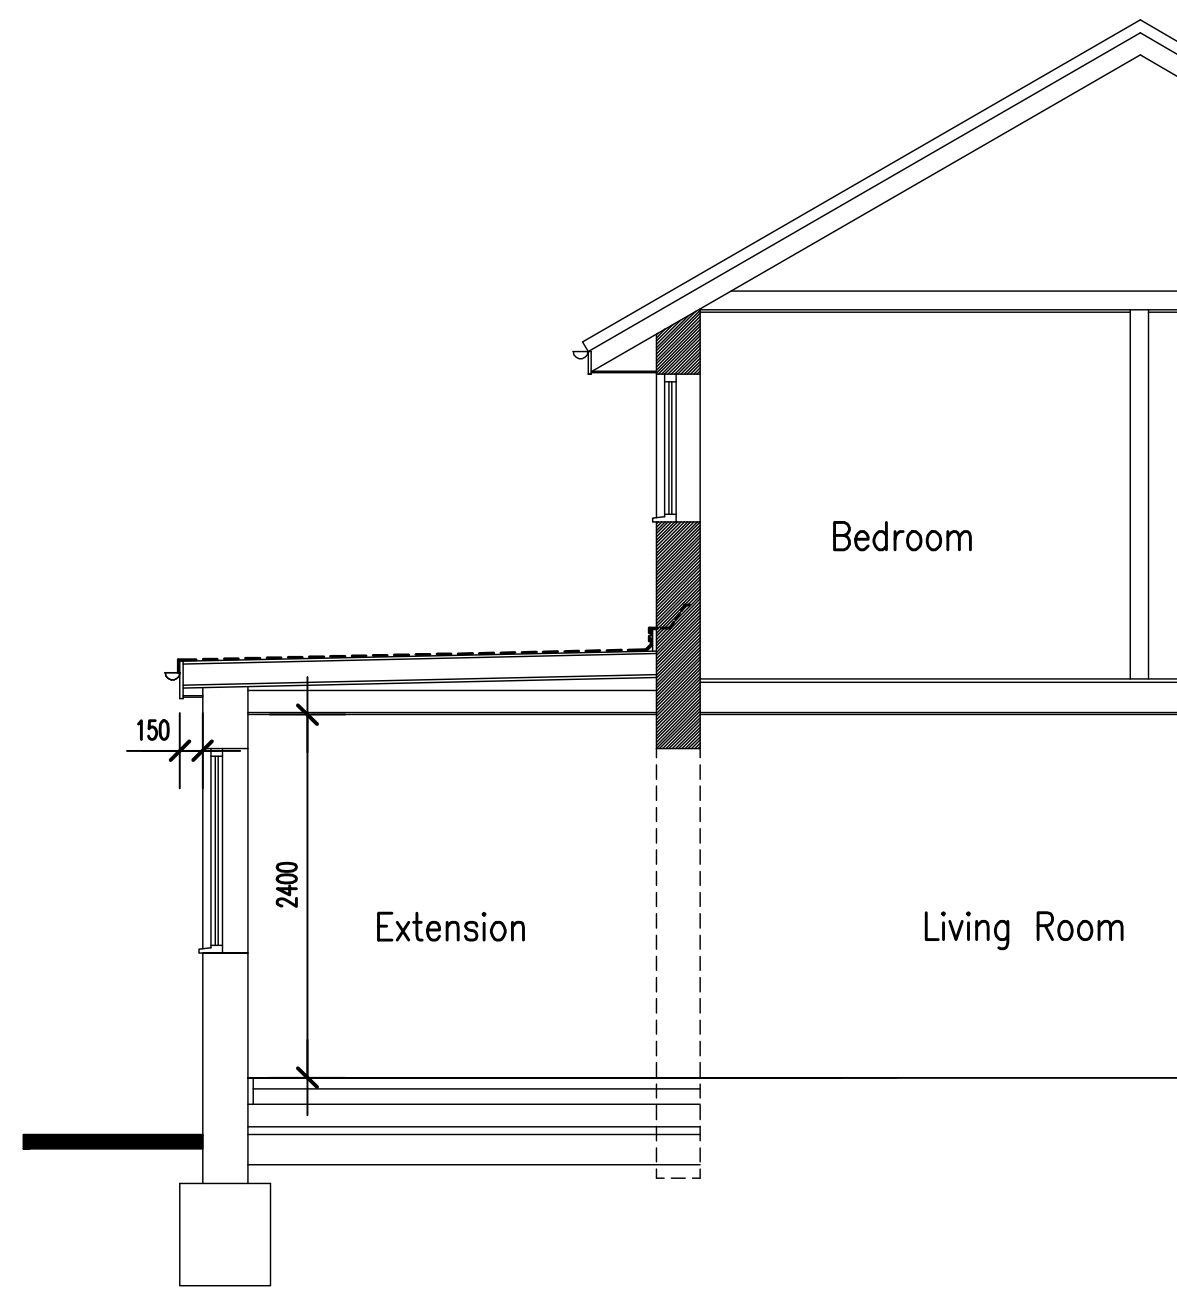

PROPOSED SECTION
Scale 1:50

ADCS

Architectural Design

Computer Services

30 Foxley Lane
Worthing
West Sussex
BN13 3AD
Tel: 01903 280701
E-mail:
adcs@sky.com

Client

MR A. & MRS J. CROCKETT

Project

PROPOSED REAR EXTENSION
1 BRAMBLE CRESCENT

WEST SUSSEX BN13 3JF

Drawing

PROPOSED FLOOR PLANS
& ELEVATIONS

Scale

1:50 &
1:100 @ A1

Date

13.03.26

Drawn

TP

Drawing No.

Revision

1663/P02