


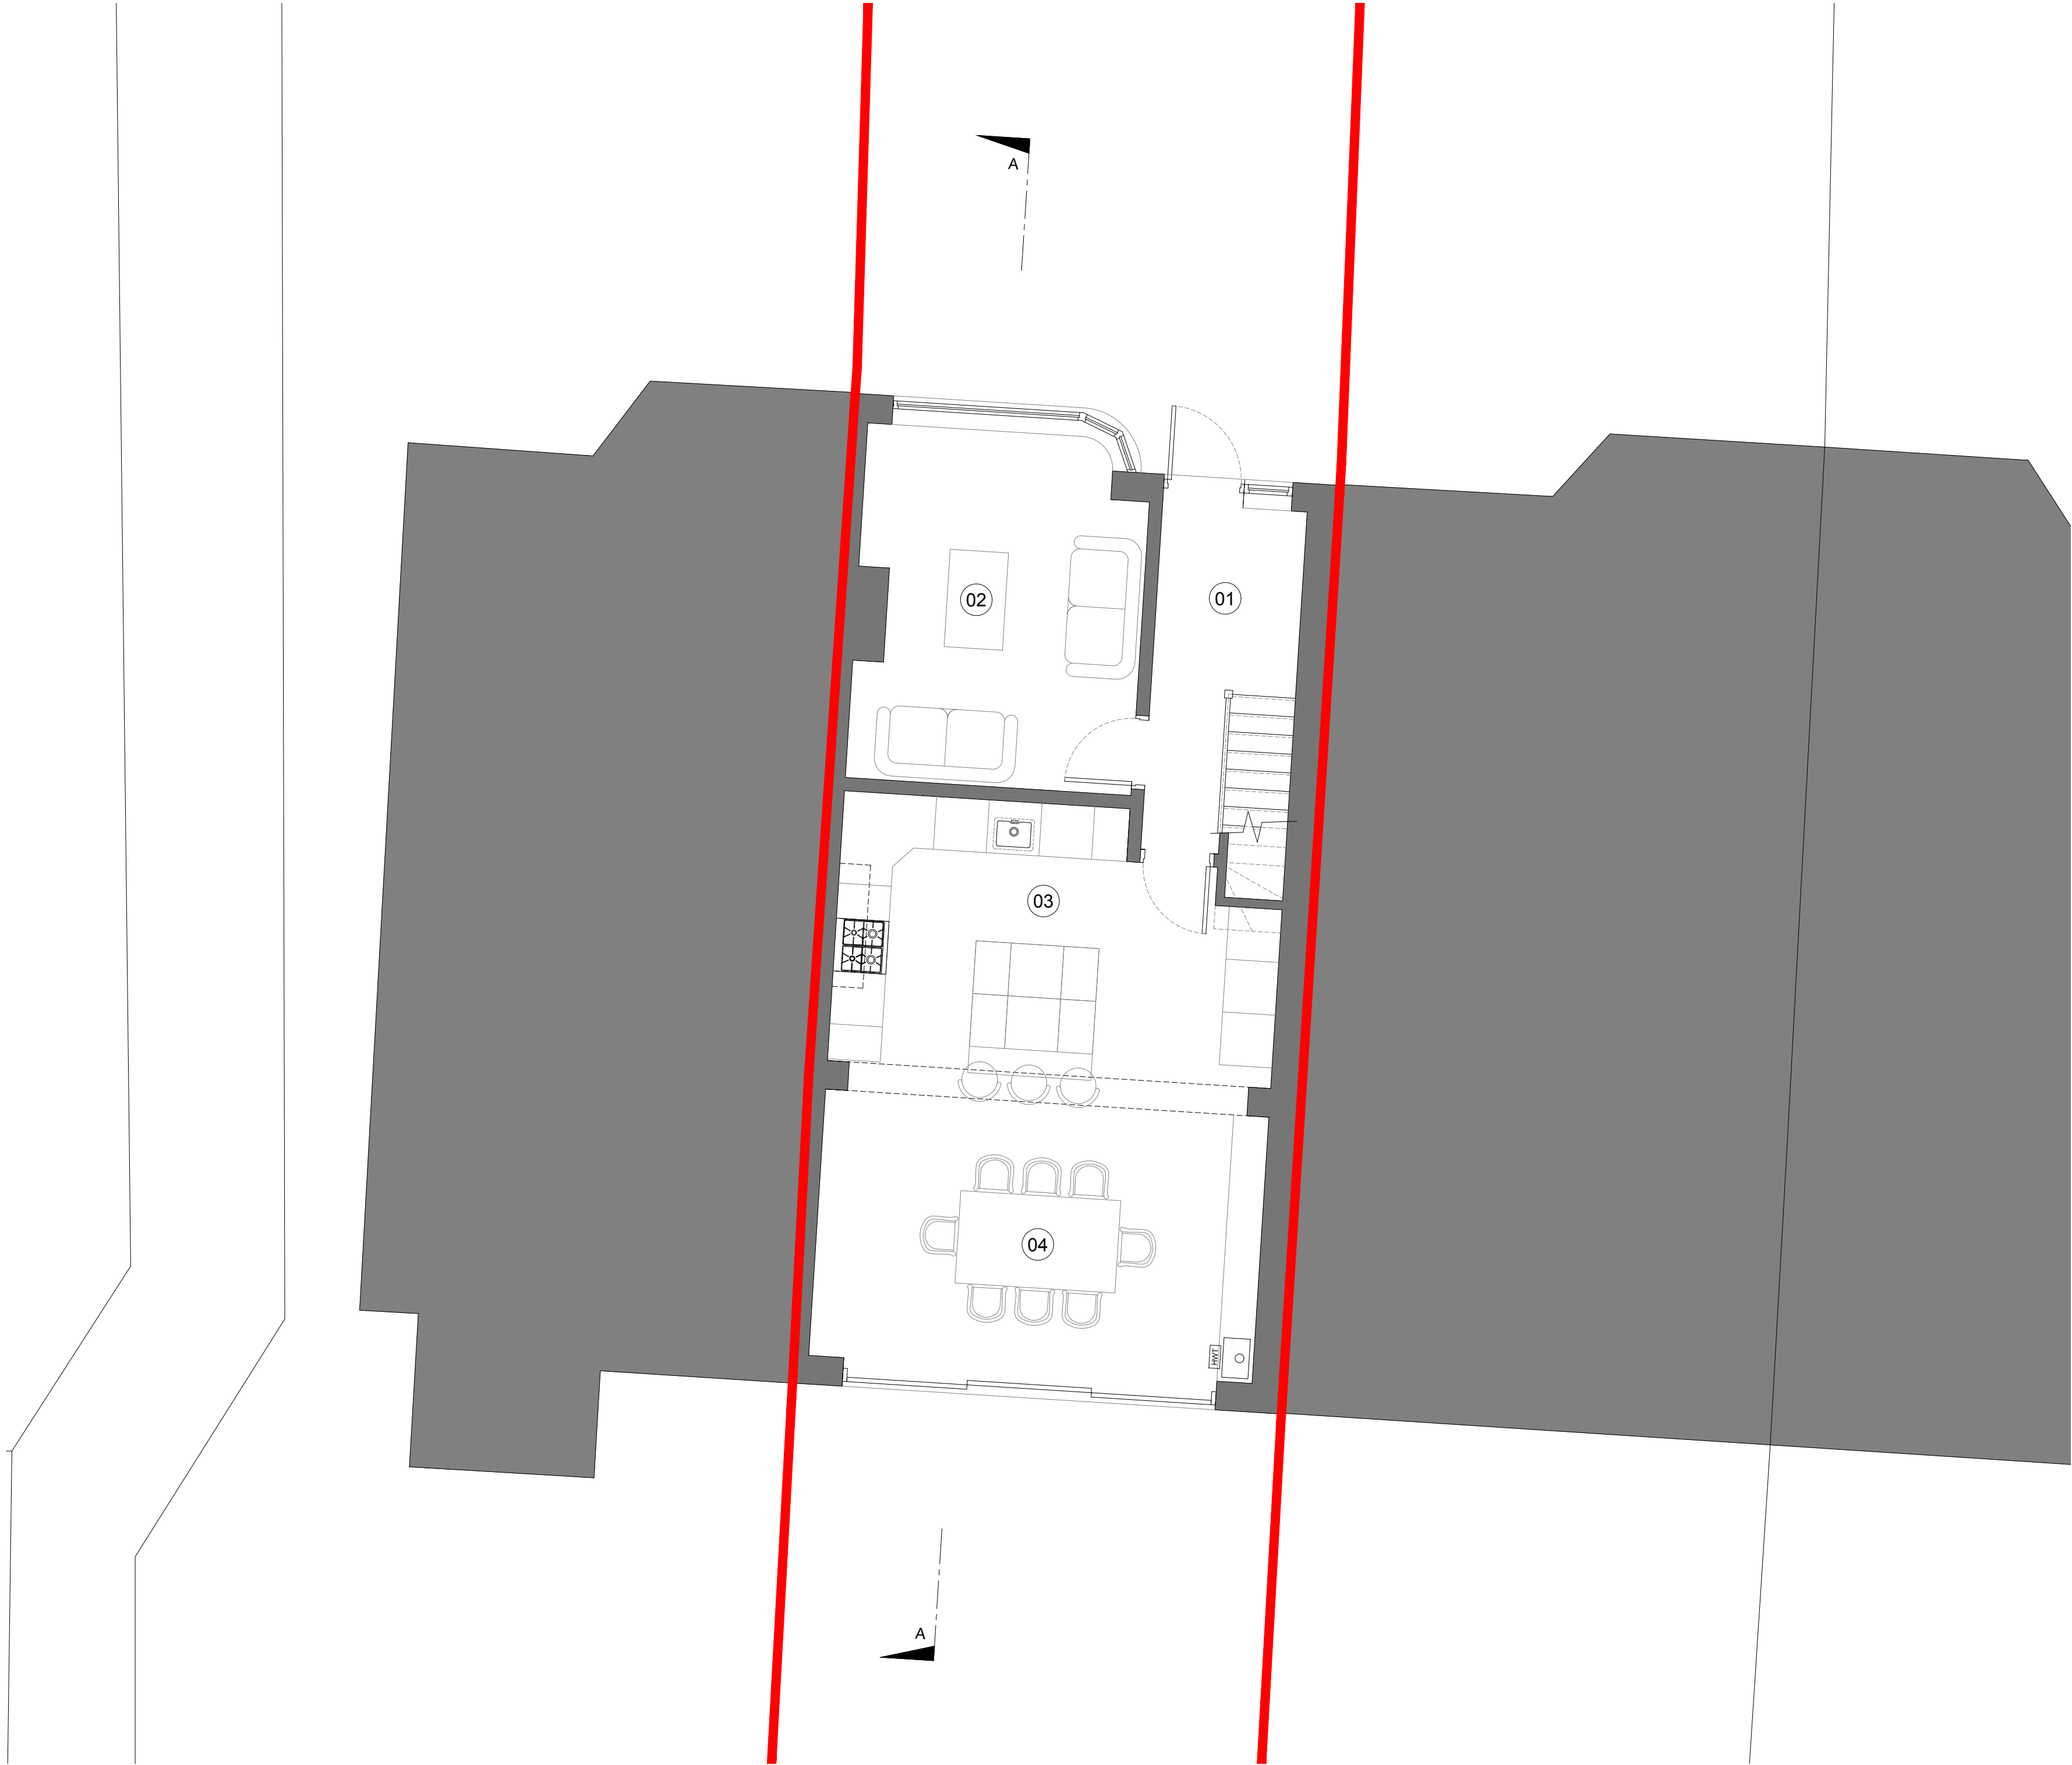

Proposed Notes:

- 01. Entrance Hall
- 02. Living Room
- 03. Kitchen
- 04. Dining / Family Area
- 05. Landing
- 06. Bedroom 1
- 07. Bedroom 2
- 08. Bedroom 3
- 09. Family Bathroom

Proposed Materials:

- 10. Concrete Tile
- 11. White Render
- 12. Facing Brick
- 13. White Windows & Doors
- 14. Grey Windows & Doors

| Rev. | Date     | Detail        |
|------|----------|---------------|
| A    | 27.02.26 | - W/C Removed |

Status  
PLANNING

AT | ATELIER  
T & B

CIAT affiliate

Tel: 01403 458915 mail: info@atelierb.co.uk  
www.atelierb.co.uk

Client  
MR & MRS CRAIG

Project Title  
17 ARDINGLY DRIVE,  
GORING-BY-SEA,  
WORTHING, BN12 4TN

Drawing Title  
PROPOSED GROUND FLOOR PLAN

|        |         |      |          |       |     |
|--------|---------|------|----------|-------|-----|
| Scale. | 1:50 A2 | Date | Feb 2026 | Drawn | TMA |
|--------|---------|------|----------|-------|-----|

|             |                |      |   |
|-------------|----------------|------|---|
| Drawing No. | AT - 088 - P09 | Rev. | A |
|-------------|----------------|------|---|

The copyright in this document and design is confidential to and the property of Atelier T&B Limited