



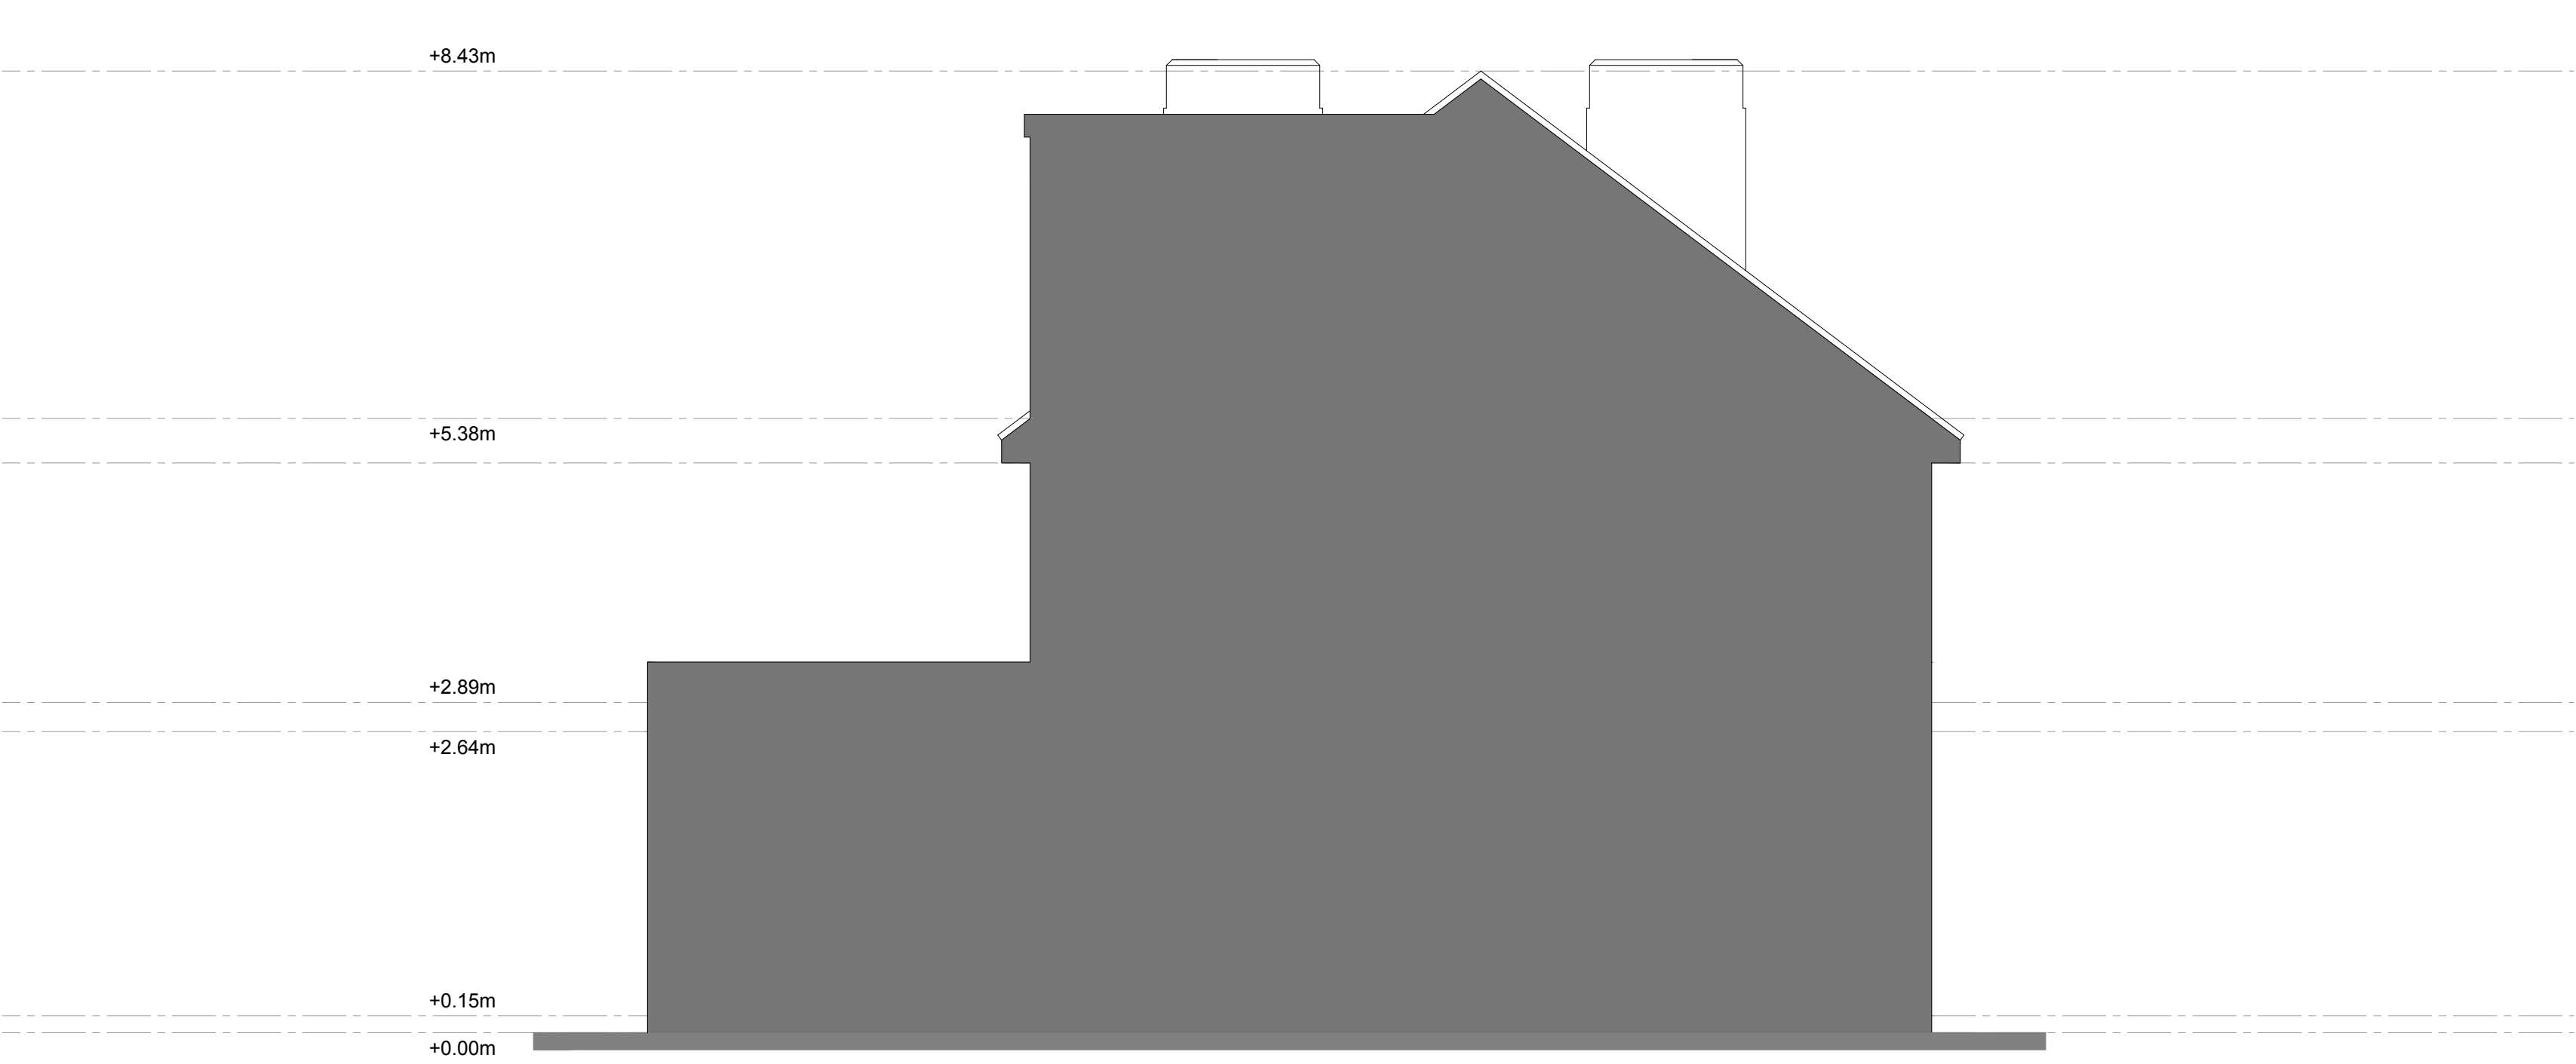

EAST ELEVATION (THROUGH NO.15 ARDINGLY DRIVE)

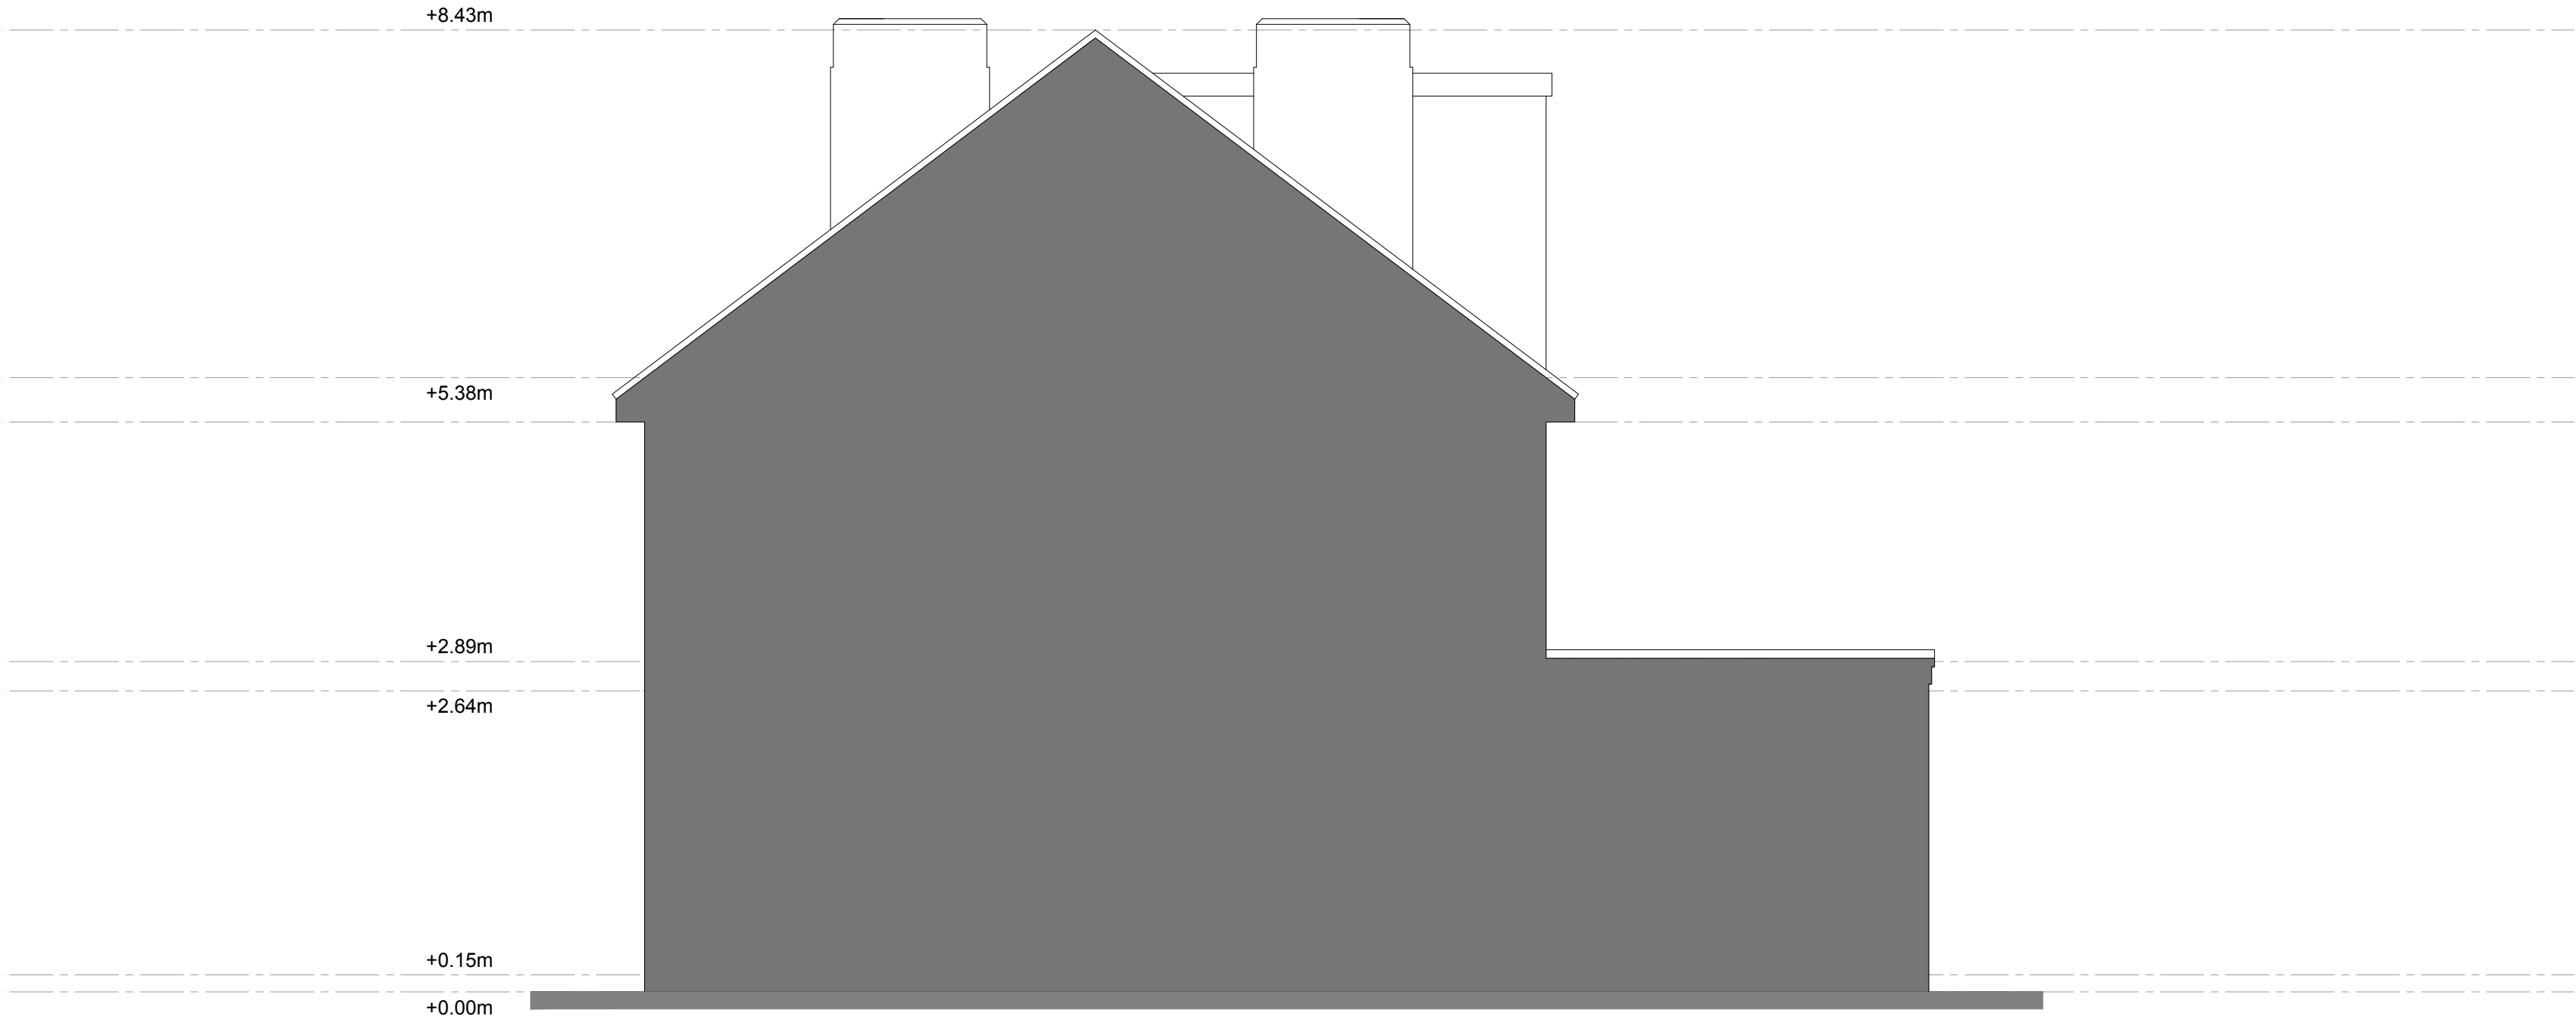

WEST ELEVATION (THROUGH NO.19 ARDINGLY DRIVE)



Proposed Notes:

- 01. Entrance Hall
- 02. Living Room
- 03. Kitchen
- 04. Dining / Family Area
- 05. Landing
- 06. Bedroom 1
- 07. Bedroom 2
- 08. Bedroom 3
- 09. Family Bathroom

Proposed Materials:

- 10. Concrete Tile
- 11. White Render
- 12. Facing Brick
- 13. White Windows & Doors
- 14. Grey Windows & Doors

Rev.	Date	Detail
-	-	-

Status: **PLANNING**



Tel: 01403 458915 mail: info@atelierb.co.uk
www.atelierb.co.uk

Client: **MR & MRS CRAIG**

Project Title: **17 ARDINGLY DRIVE,
GORING-BY-SEA,
WORTHING, BN12 4TN**

Drawing Title: **EXISTING SIDE ELEVATIONS**

Scale.	Date	Drawn
1:50 A2	Mar 2026	TMA

Drawing No.	Rev.
AT - 088 - P14	-

The copyright in this document and design is confidential to and the property of Atelier T&B Limited