

41 Bramley Road | Worthing | West Sussex | BN14 9DS


Prepared by **RDV a Design** for Mr R Fraser and Mrs S Fraser



Site/Block Plan: Scale 1:200



This drawing is based upon Ordnance Survey data

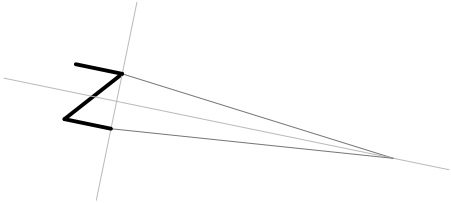

notes


Permission is granted to scale from this drawing for the purpose of Local Authority Planning Approval only. In all other cases DO NOT scale from this drawing. Please contact this office for any additional information required.

Contractors, Sub-Contractors and Suppliers are to check all relevant dimensions, levels and details of the site and any existing buildings before commencing any shop drawings or building work. Any discrepancies should be reported to this office.

This drawing must be read in conjunction with all related drawings and documents relevant to this project, including those prepared by appointed consultants, specialists and sub-contractors etc.

This drawing is the copyright of **RDV a Design**.

revisions		
A	note added	12/03/2026
B	hatching revised	20/03/2026

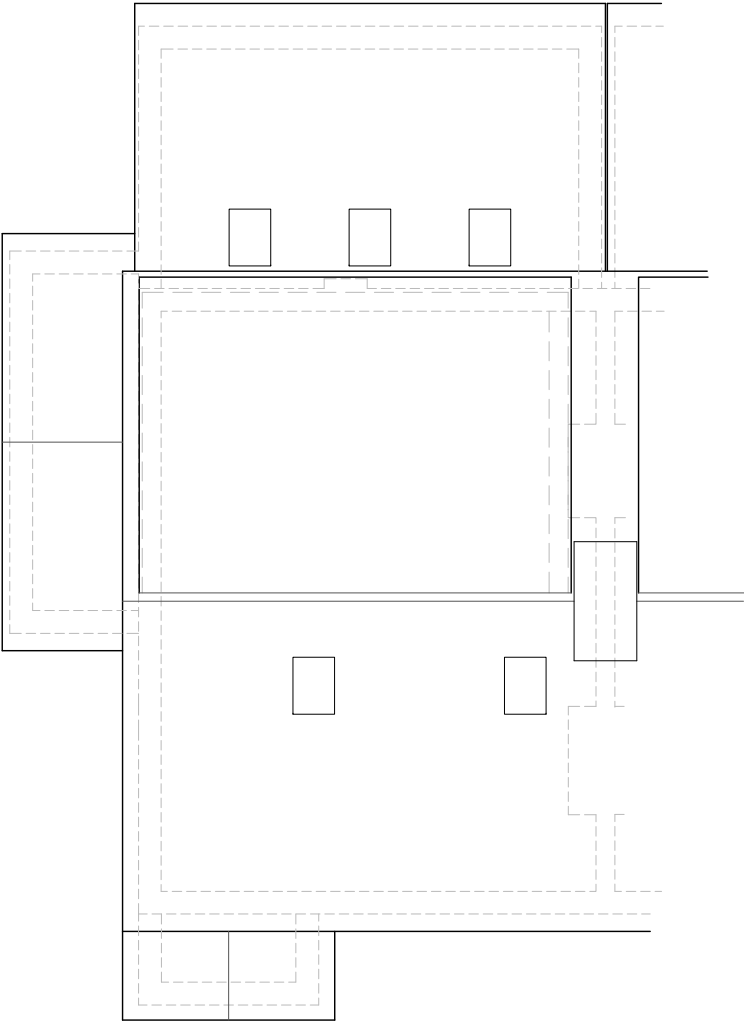

Roof Plan: Scale 1:100



RDV a Design

9 Oak End | Arundel | West Sussex

Tel: 01903 884013

project		
41 Bramley Road		
Worthing		
West Sussex		
drawing		
Site/Block Plan		
As Proposed		
-		
scale	date	
1:200	@ A3	February 2026
job no	drawing no	rev
24273	02.01	B