

notes

Permission is granted to scale from this drawing for the purpose of Local Authority Planning Approval only. In all other cases DO NOT scale from this drawing. Please contact this office for any additional information required.

Contractors, Sub-Contractors and Suppliers are to check all relevant dimensions, levels and details of the site and any existing buildings before commencing any shop drawings or building work. Any discrepancies should be reported to this office.


This drawing must be read in conjunction with all related drawings and documents relevant to this project, including those prepared by appointed consultants, specialists and sub-contractors etc.

This drawing is the copyright of RDV a Design.

revisions




East Elevation: Scale 1:100

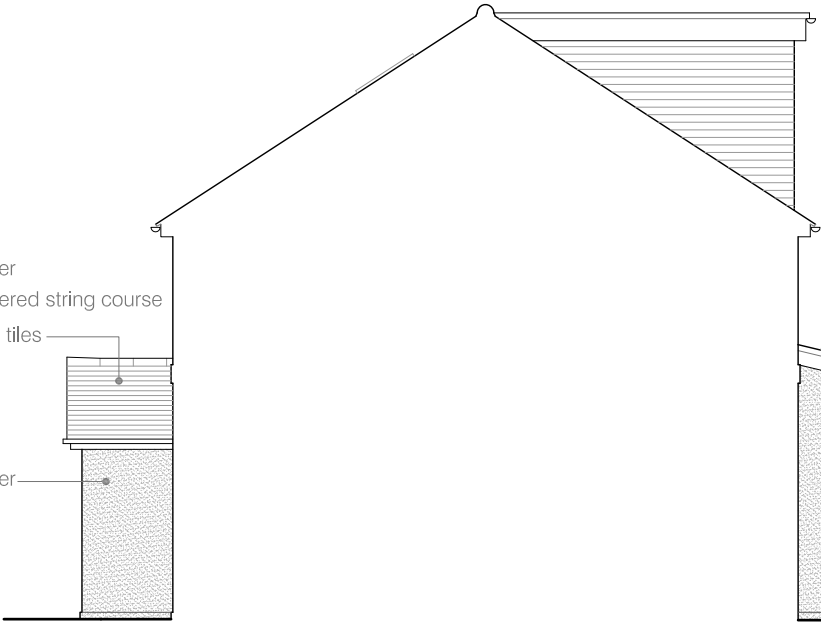

North Sectional Elevation: Scale 1:100



West Elevation: Scale 1:100

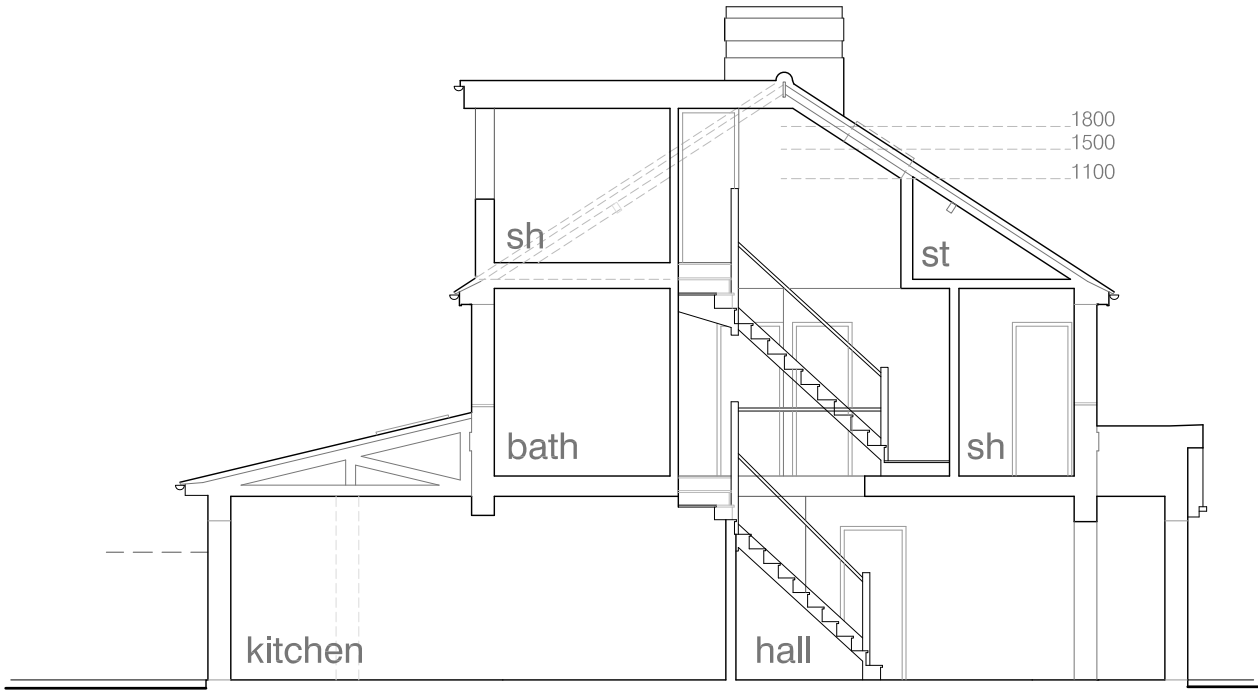

Typical Cross Section: Scale 1:100



South Elevation: Scale 1:100



RDV a Design

9 Oak End | Arundel | West Sussex

Tel: 01903 884013

project

41 Bramley Road
Worthing
West Sussex

drawing

Elevations and Typical Cross Section
As Proposed

-

scale date

1:100 @ A3 February 2026

job no drawing no rev

24273 02.03 -