

notes

Permission is granted to scale from this drawing for the purpose of Local Authority Planning Approval only. In all other cases DO NOT scale from this drawing. Please contact this office for any additional information required.

Contractors, Sub-Contractors and Suppliers are to check all relevant dimensions, levels and details of the site and any existing buildings before commencing any shop drawings or building work. Any discrepancies should be reported to this office.

This drawing must be read in conjunction with all related drawings and documents relevant to this project, including those prepared by appointed consultants, specialists and sub-contractors etc.

This drawing is the copyright of RDV a Design.


revisions		
A	minor changes	17/02/2026



South Elevation: Scale 1:100




West Elevation: Scale 1:100

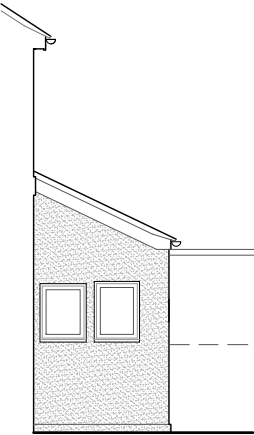

North Elevation: Scale 1:100



East Elevation: Scale 1:100

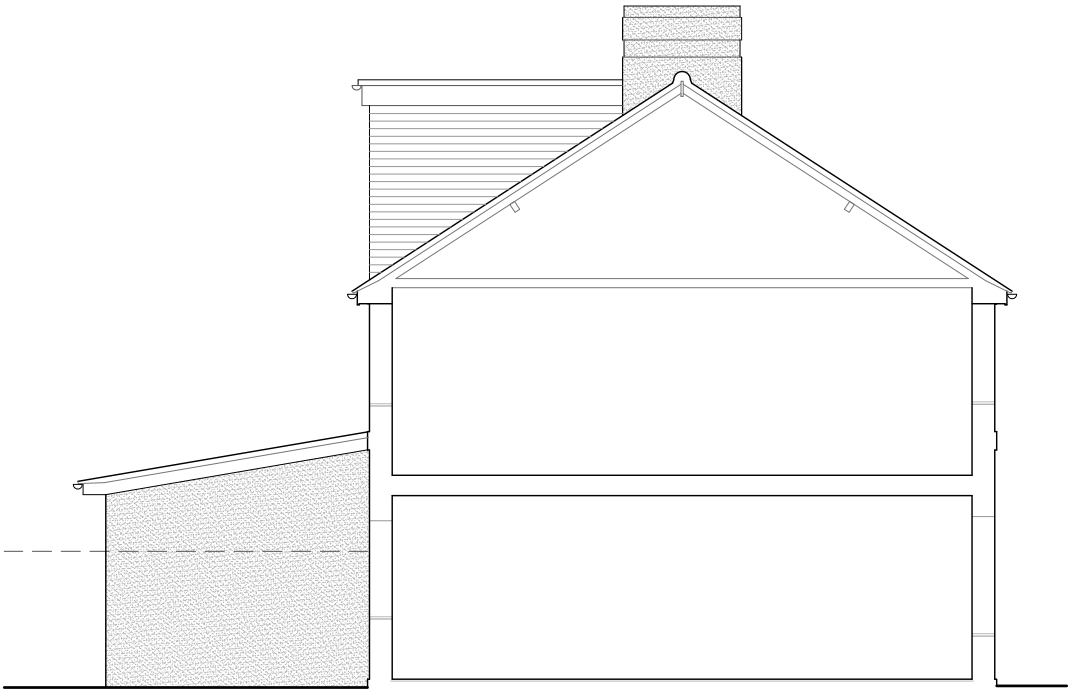

Typical Cross Section: Scale 1:100



RDV a Design

9 Oak End | Arundel | West Sussex

Tel: 01903 884013

project		
41 Bramley Road		
Worthing		
West Sussex		
drawing		
Elevations and Typical Cross Section		
As Existing		
-		
scale	date	
1:100	@ A3	January 2025
job no	drawing no	rev
24273	00.03	A