




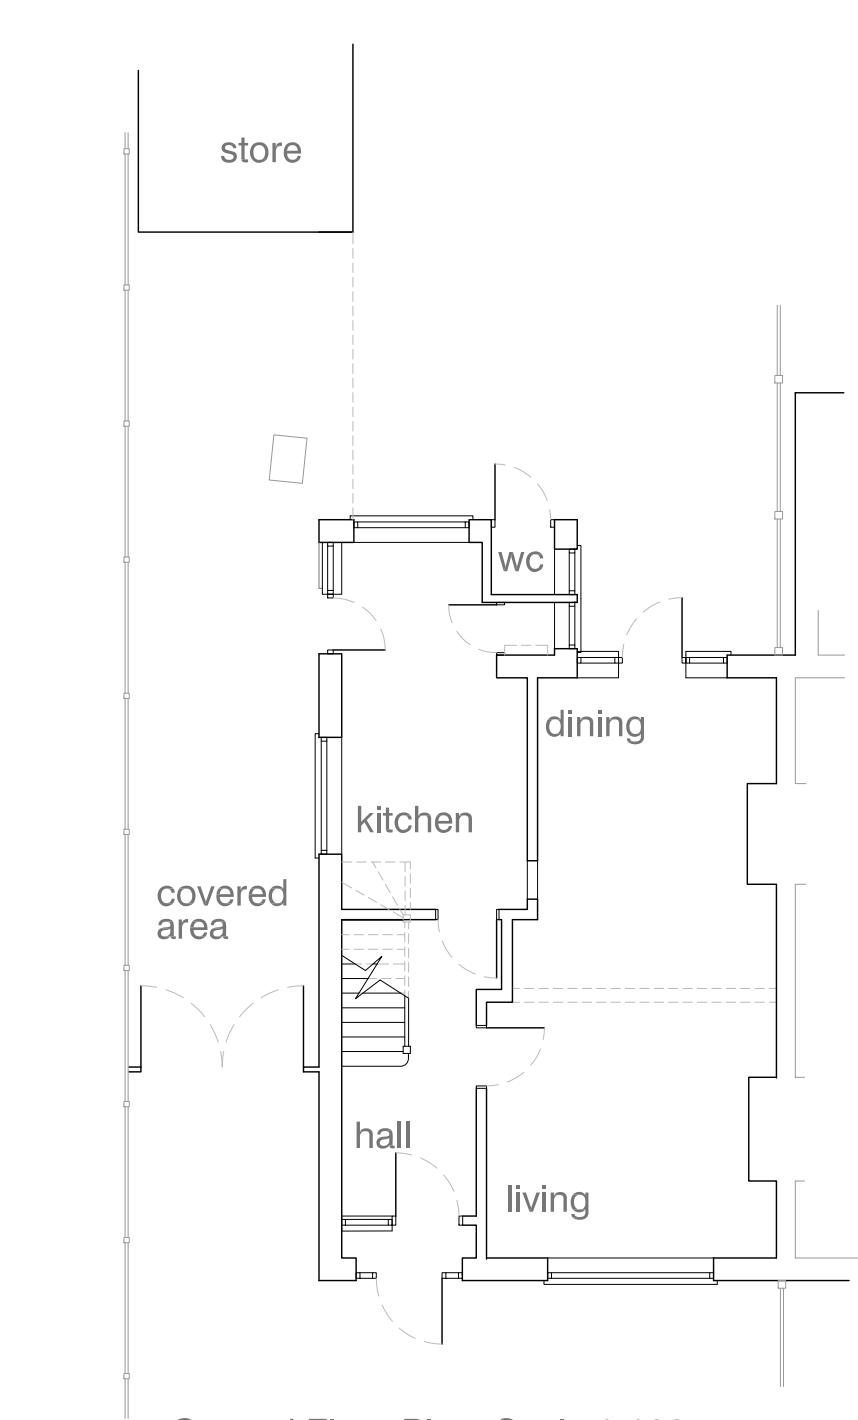

Ground Floor Plan: Scale 1:100

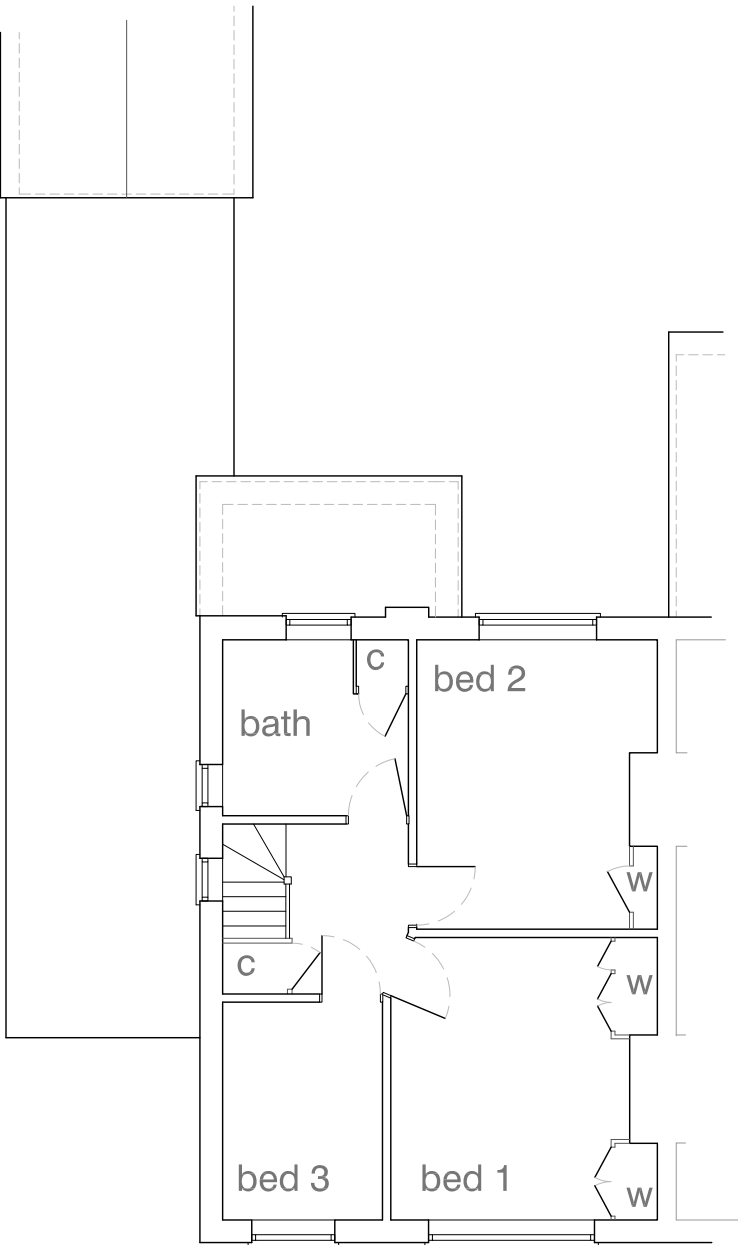

First Floor Plan: Scale 1:100

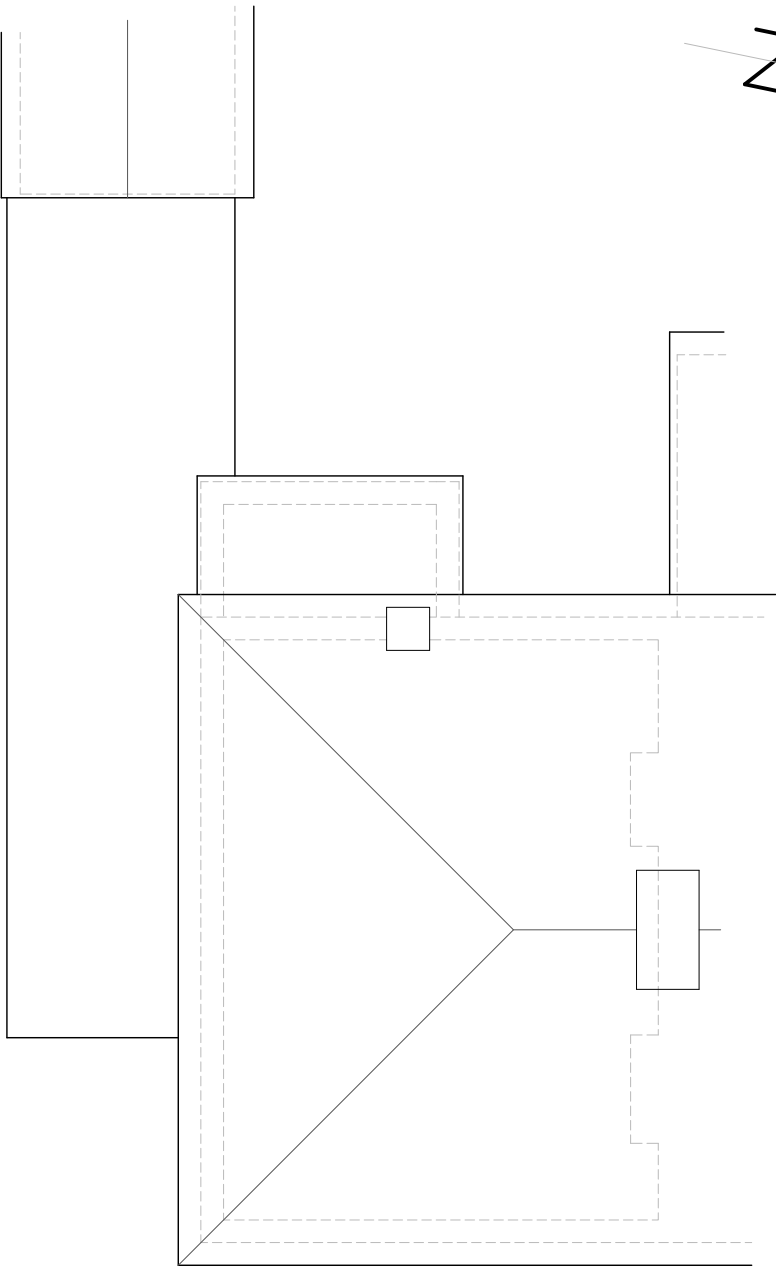

Roof Plan: Scale 1:100

